
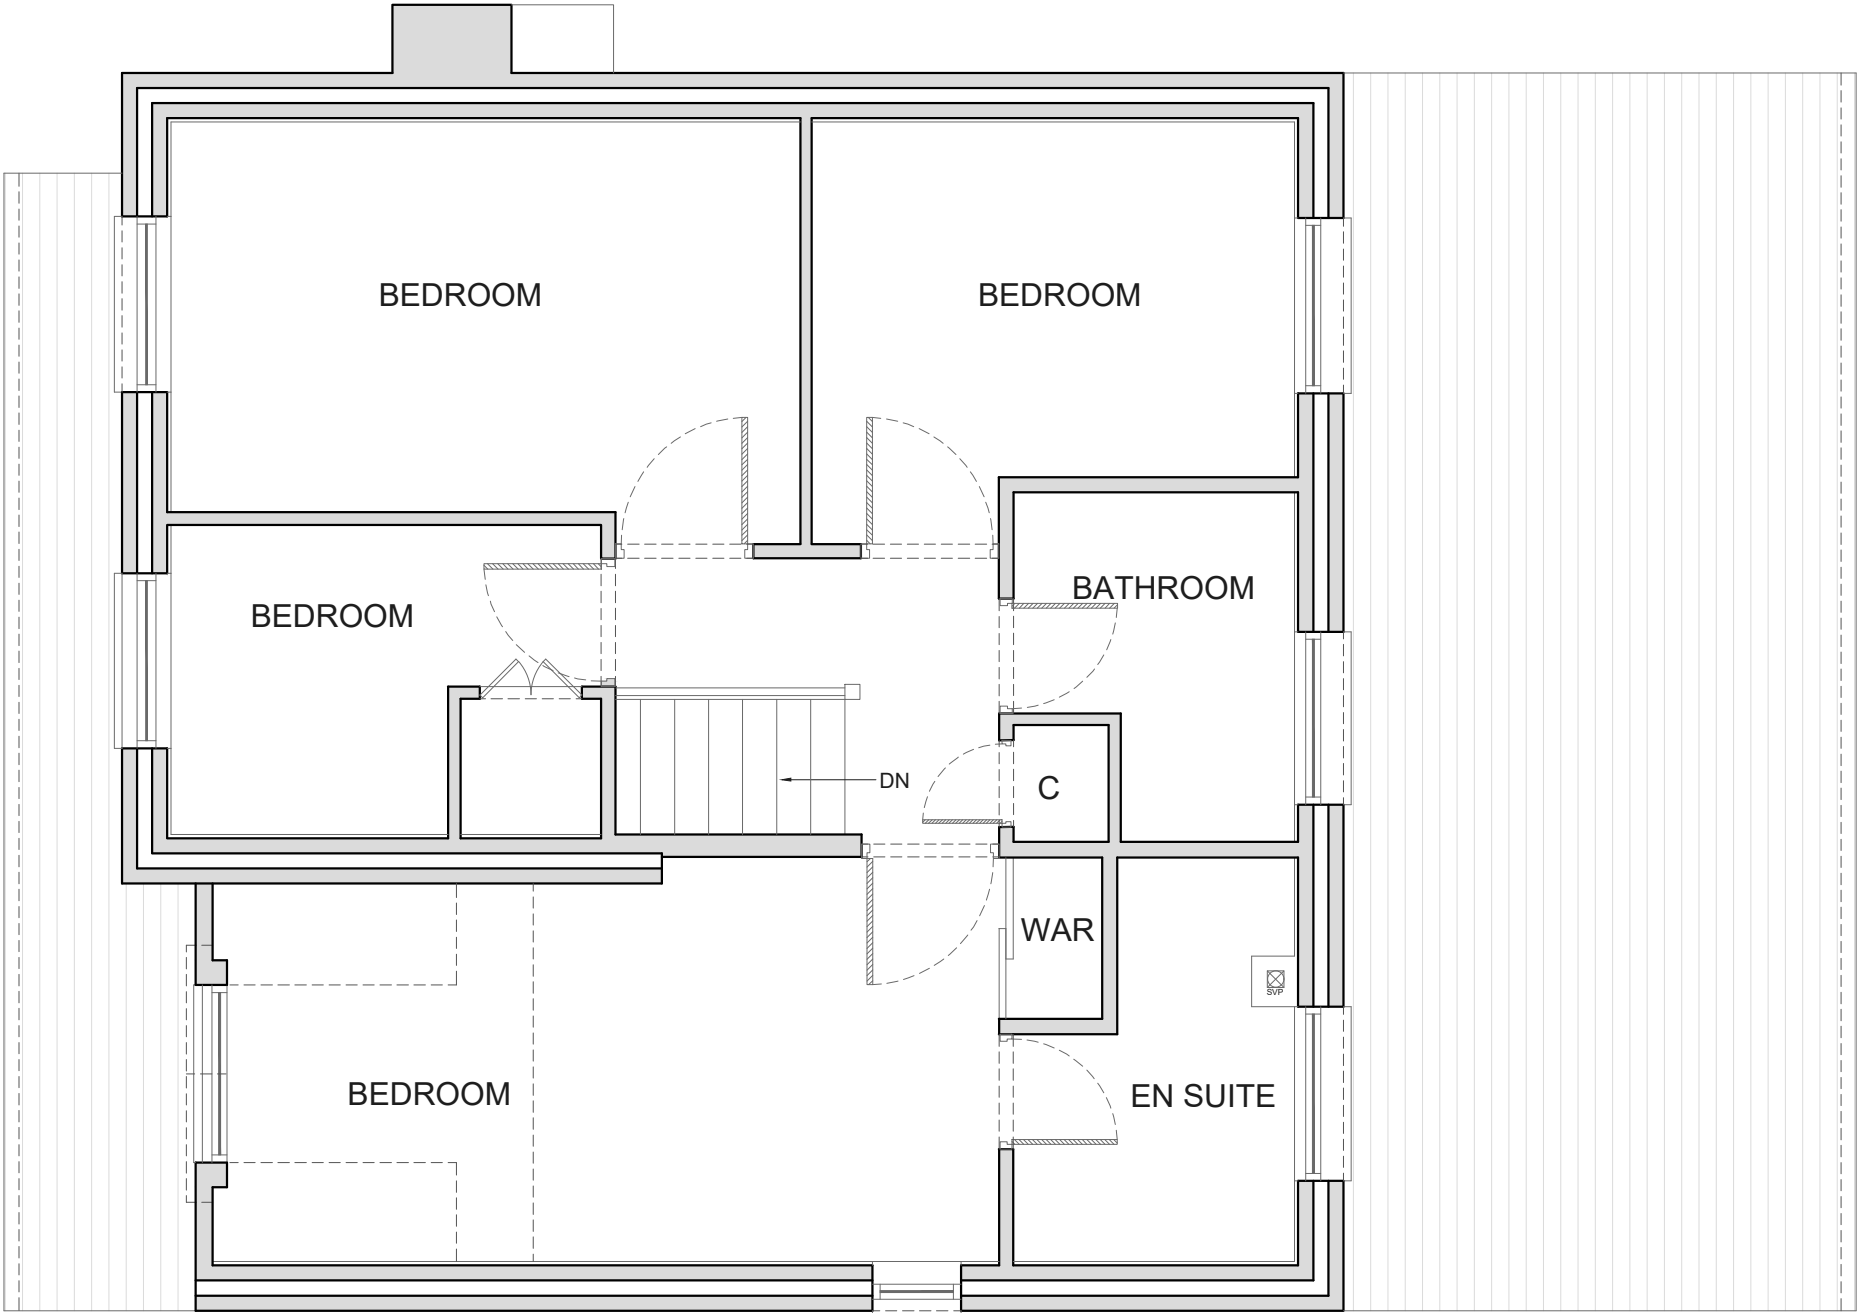


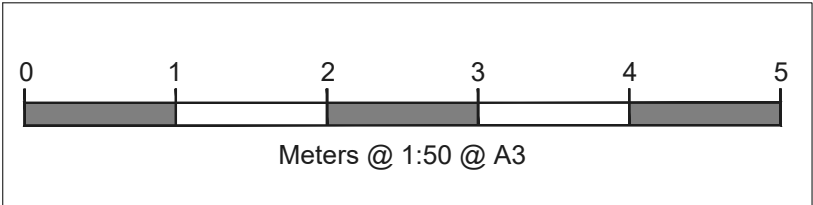

EXISTING FIRST FLOOR PLAN
SCALE 1:50

NOTES

REV	DATE	NOTES
-----	------	-------

CLIENT
Dr. MOITRA

PROJECT
**3 WINSTON CLOSE,
READING, RG7 IDW**

DRAWING TITLE
**EXISTING FIRST
FLOOR PLAN**

SCALE
1:50@A3

DATE	DRAWN
25-09-24	FZ-K

DRAWING NO.	REV.
PP-02	



LOFTPLAN DESIGNS LIMITED
1 Saturn House, Calleva Park
Aldermaston, Reading RG7 8HA
Telephone: (01256) 881041
Email: customerservices@loftplan.co.uk
www.loftplan.co.uk