
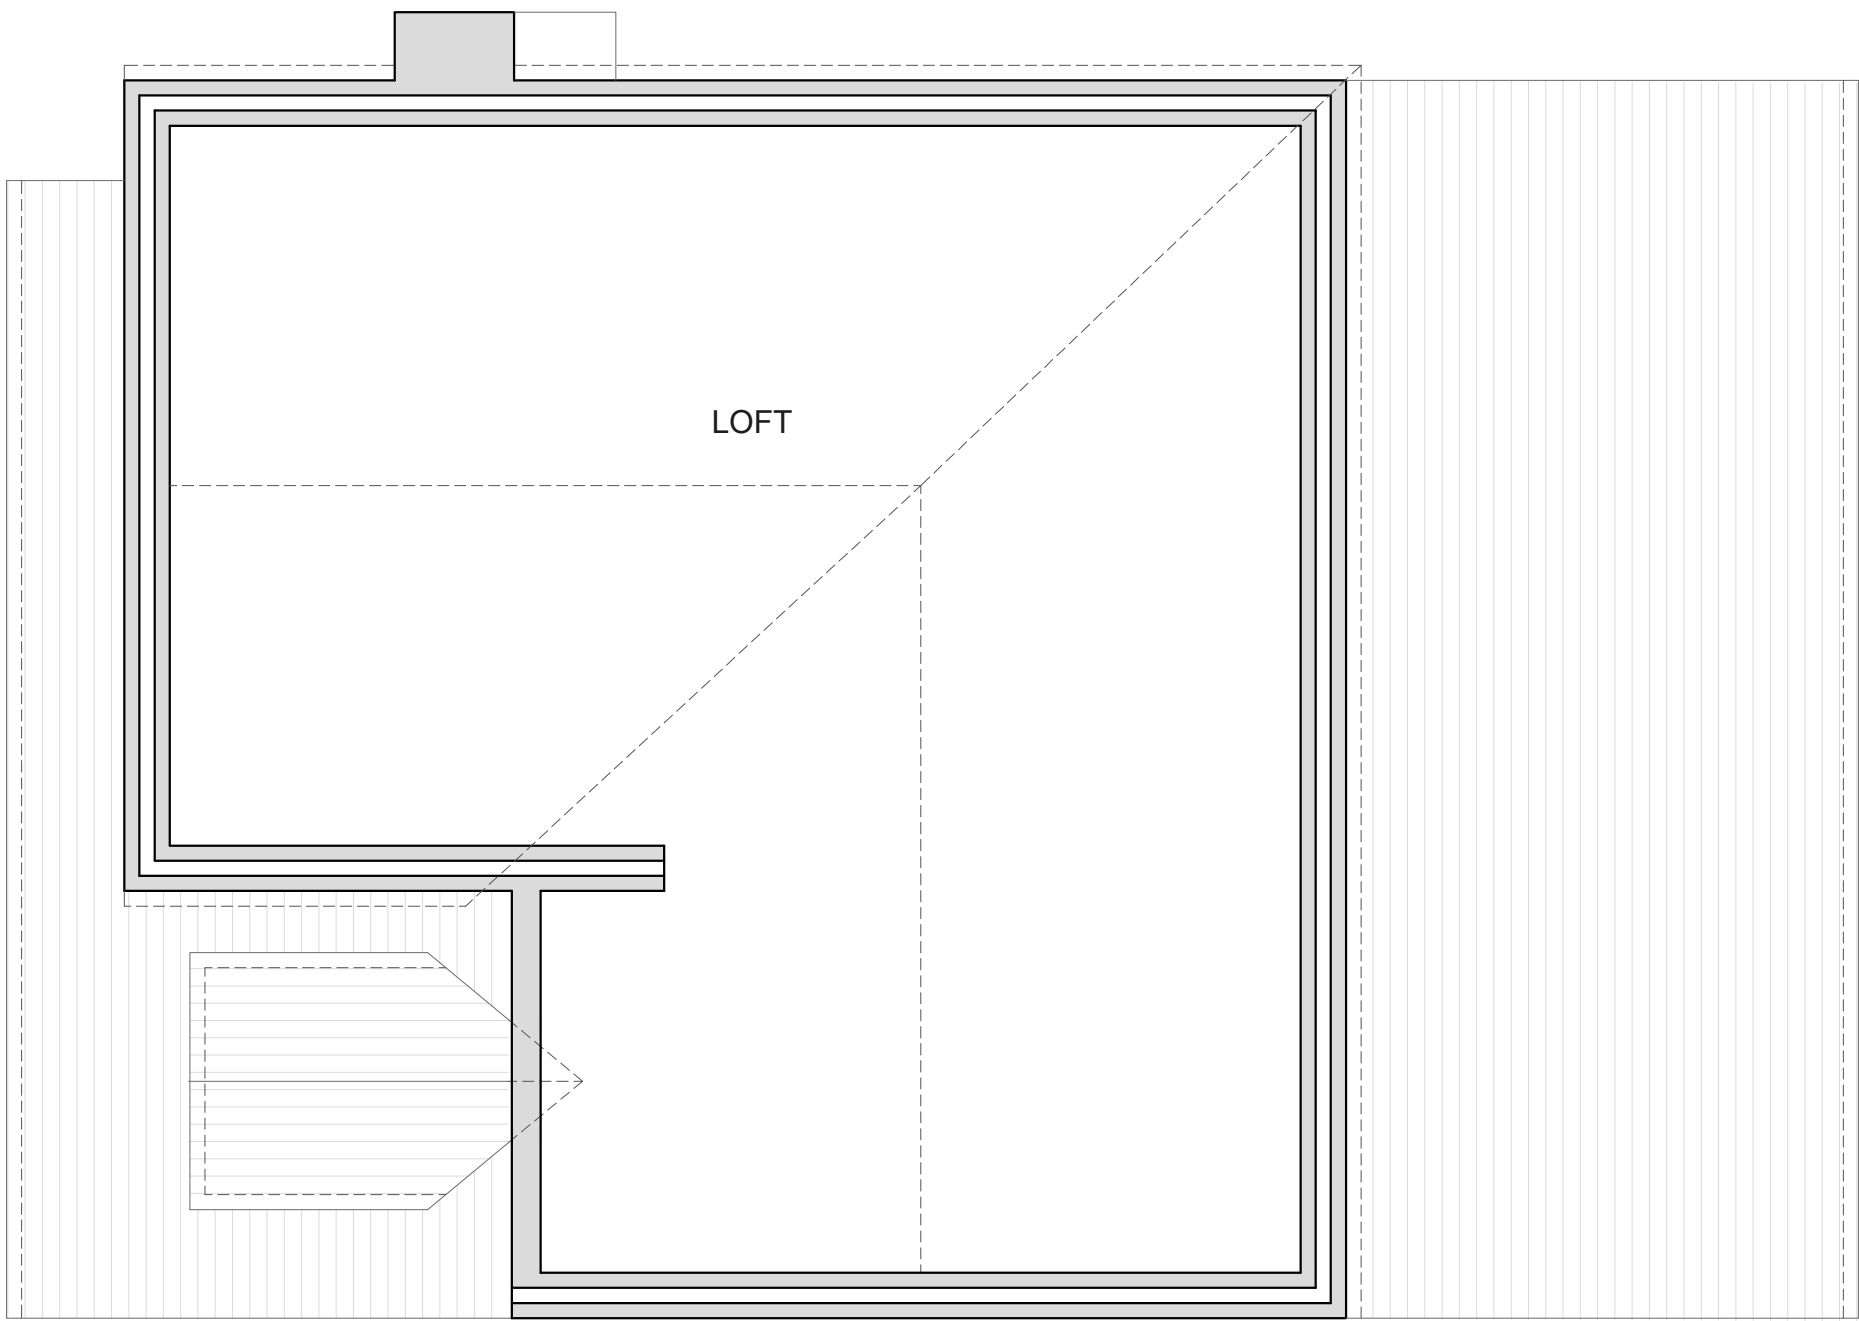


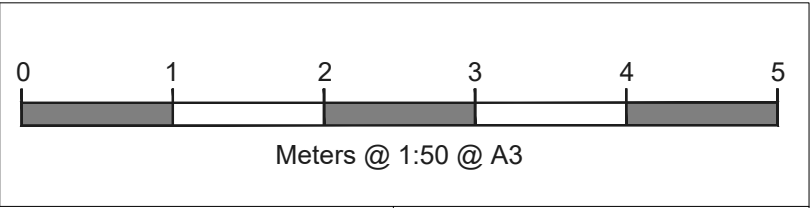

FRONT

REAR
GARDEN

EXISTING LOFT FLOOR PLAN
SCALE 1:50

NOTES

REV	DATE	NOTES
-----	------	-------

CLIENT

Dr. MOITRA

PROJECT

3 WINSTON CLOSE,
READING, RG7 IDW

DRAWING TITLE

EXISTING LOFT
FLOOR PLAN

SCALE

1:50@A3

DATE	DRAWN
25-09-24	FZ-K

DRAWING NO. PP-03	REV.
----------------------	------



LOFTPLAN DESIGNS LIMITED
1 Saturn House, Calleva Park
Aldermaston, Reading RG7 8HA
Telephone: (01256) 881041
Email: customerservices@loftplan.co.uk
www.loftplan.co.uk