



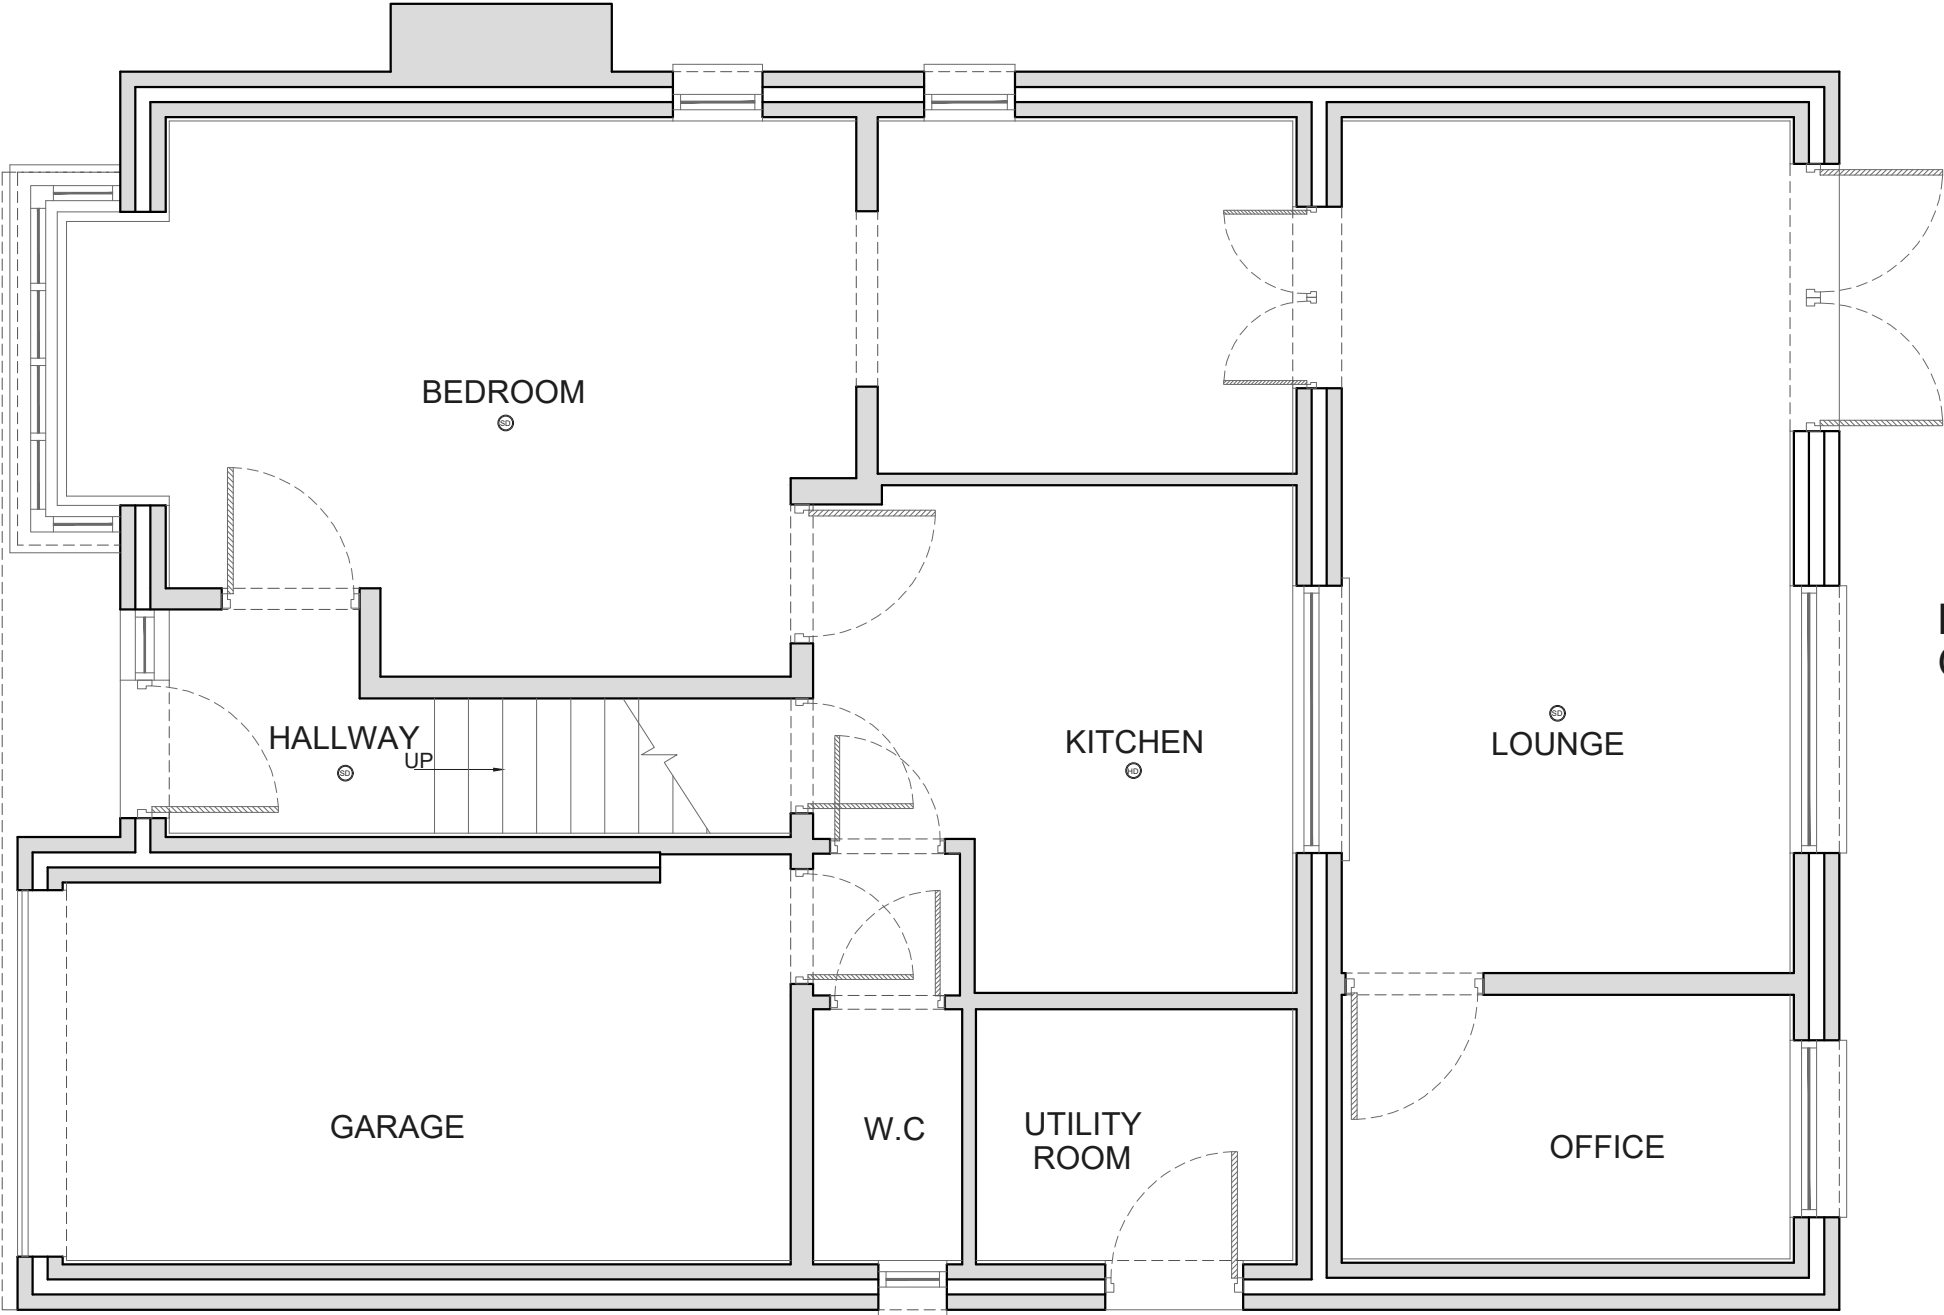

PROPOSED GROUND FLOOR PLAN
SCALE 1:50

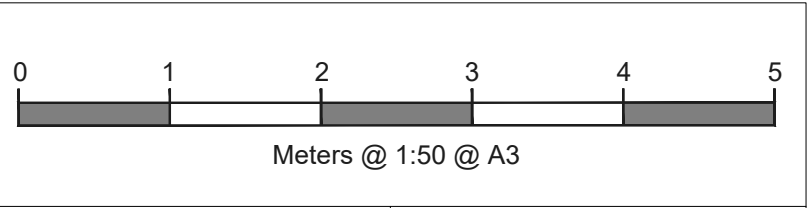

NOTES		
REV	DATE	NOTES
CLIENT		
Dr. MOITRA		
PROJECT		
3 WINSTON CLOSE, READING, RG7 IDW		
DRAWING TITLE		
PROPOSED GROUND FLOOR PLAN		
SCALE		
1:50@A3		
DATE		DRAWN
25-09-24		FZ-K
DRAWING NO.	REV.	
PP-06		
N		
LOFT-PLAN LOFTPLAN DESIGNS LIMITED 1 Saturn House, Calleva Park Aldermaston, Reading RG7 8HA Telephone: (01256) 881041 Email: customerservices@loftplan.co.uk www.loftplan.co.uk		