
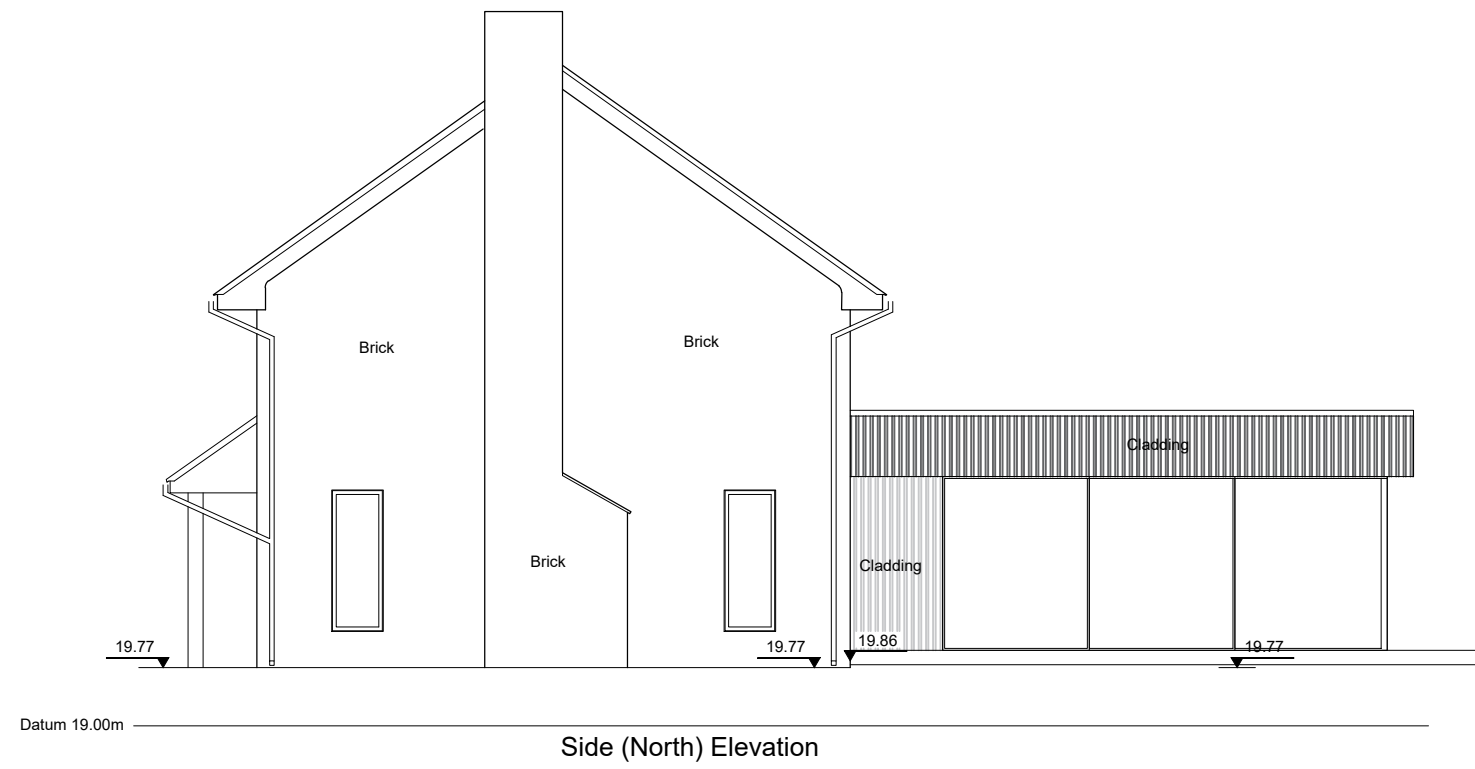


NOTES

DRAWING REMAINS COPYRIGHT OF THE ARCHITECT.


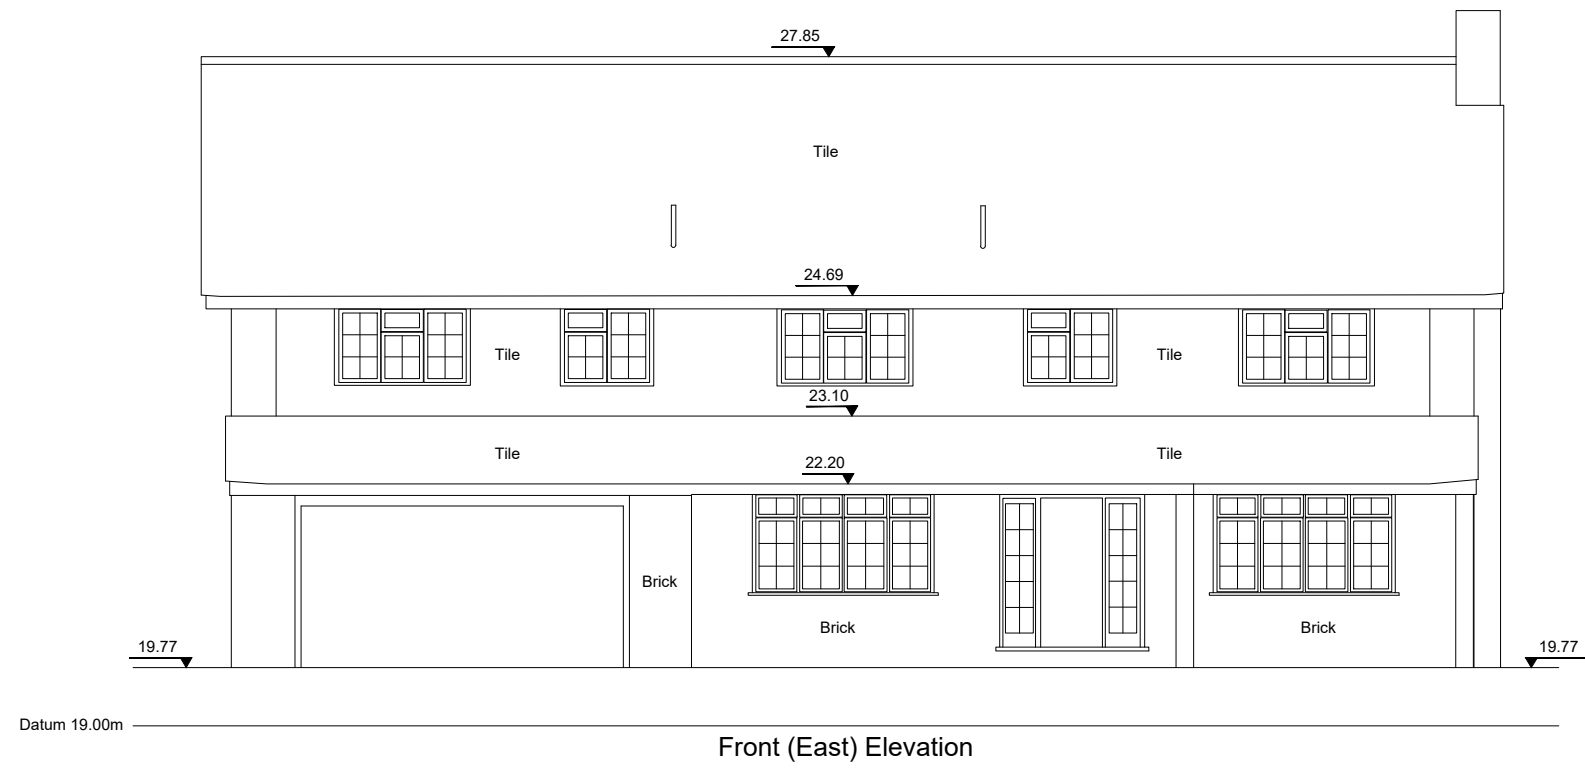


01 PROPOSED FRONT ELEVATION (UNCHANGED)

GA-009 1:100BA1

02 PROPOSED SIDE ELEVATION

GA-009 1:100BA1

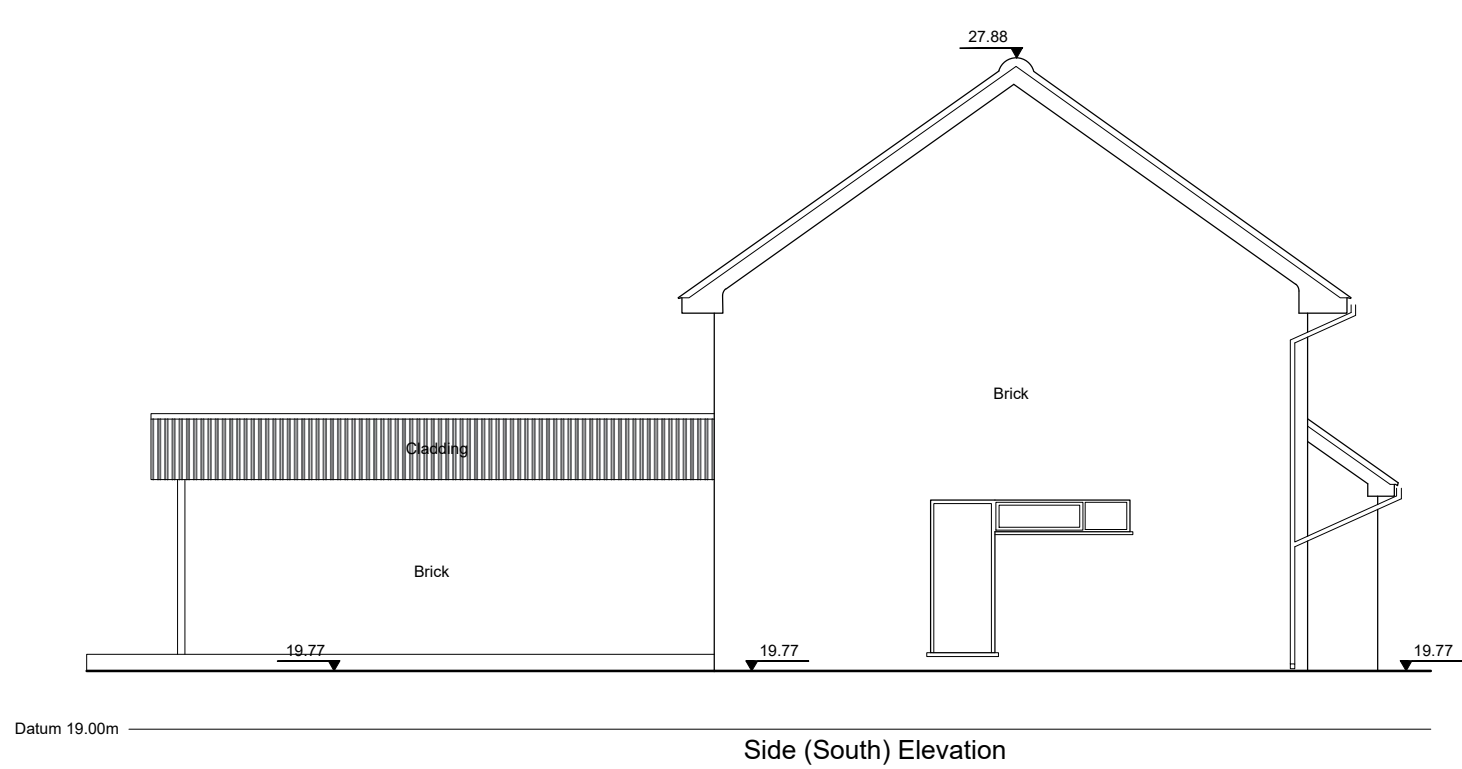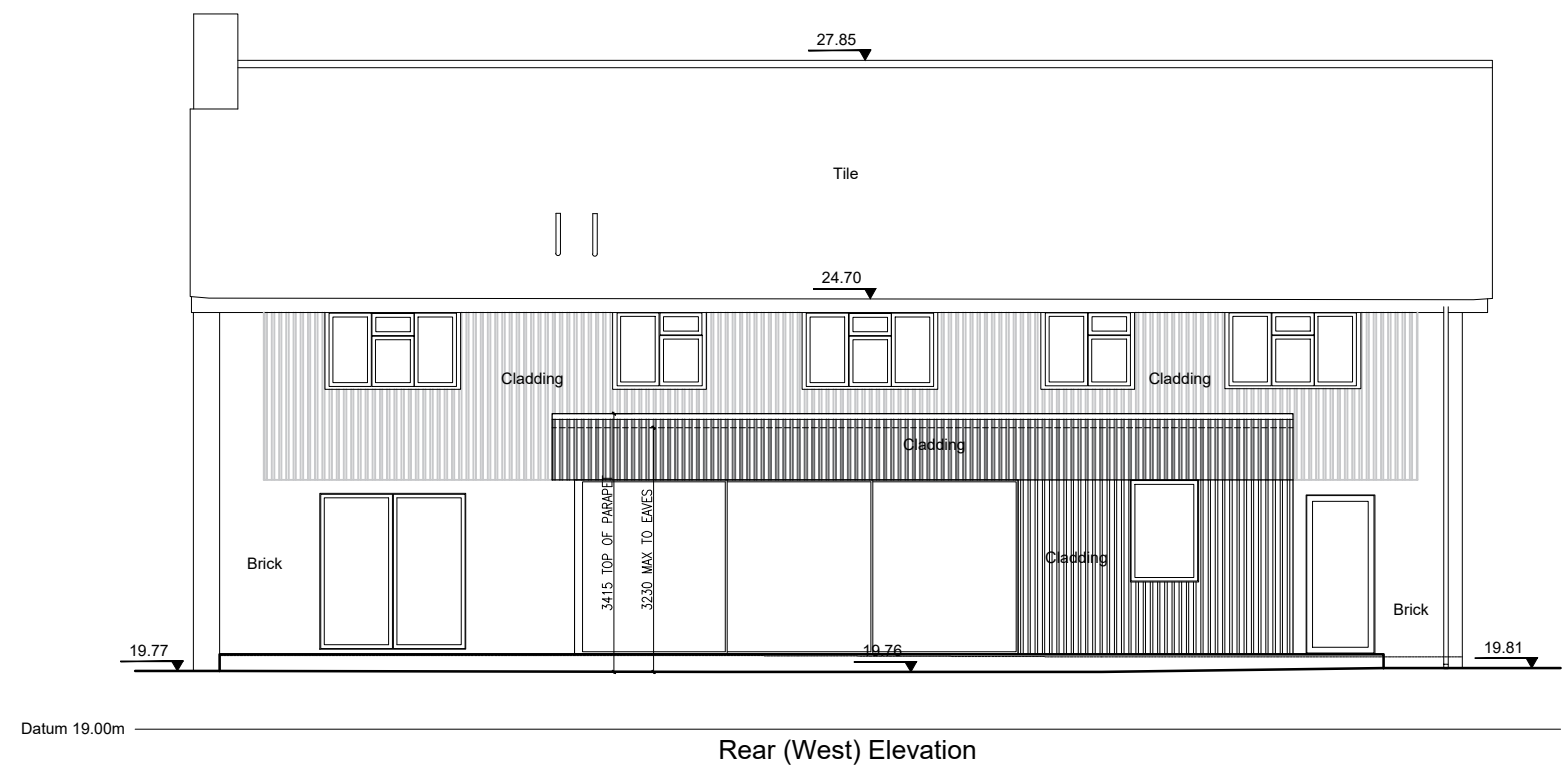

03 PROPOSED REAR ELEVATION

GA-009 1:100BA1

04 PROPOSED SIDE ELEVATION

GA-009 1:100BA1

P02 02.06.25	PLANNING APPLICATION DRAWING	BG	BG
P01 25.03.25	INITIAL ISSUE	BG	BG
REV DATE	DESCRIPTION	DRN	CHK

CONNECTED
ARCHITECTURE

CLIENT
Mr and Mrs Hipgrave

PROJECT
Orchard Cottage, Wokingham Rd
Hurst, RG10 0SB

DRAWING TITLE
Proposed Elevations

SCALE 1:100BA1 / 1:200BA3 A1 SHEET

STATUS
PRELIMINARY

DRAWING NO
0247-GA-0009

REV
P02