




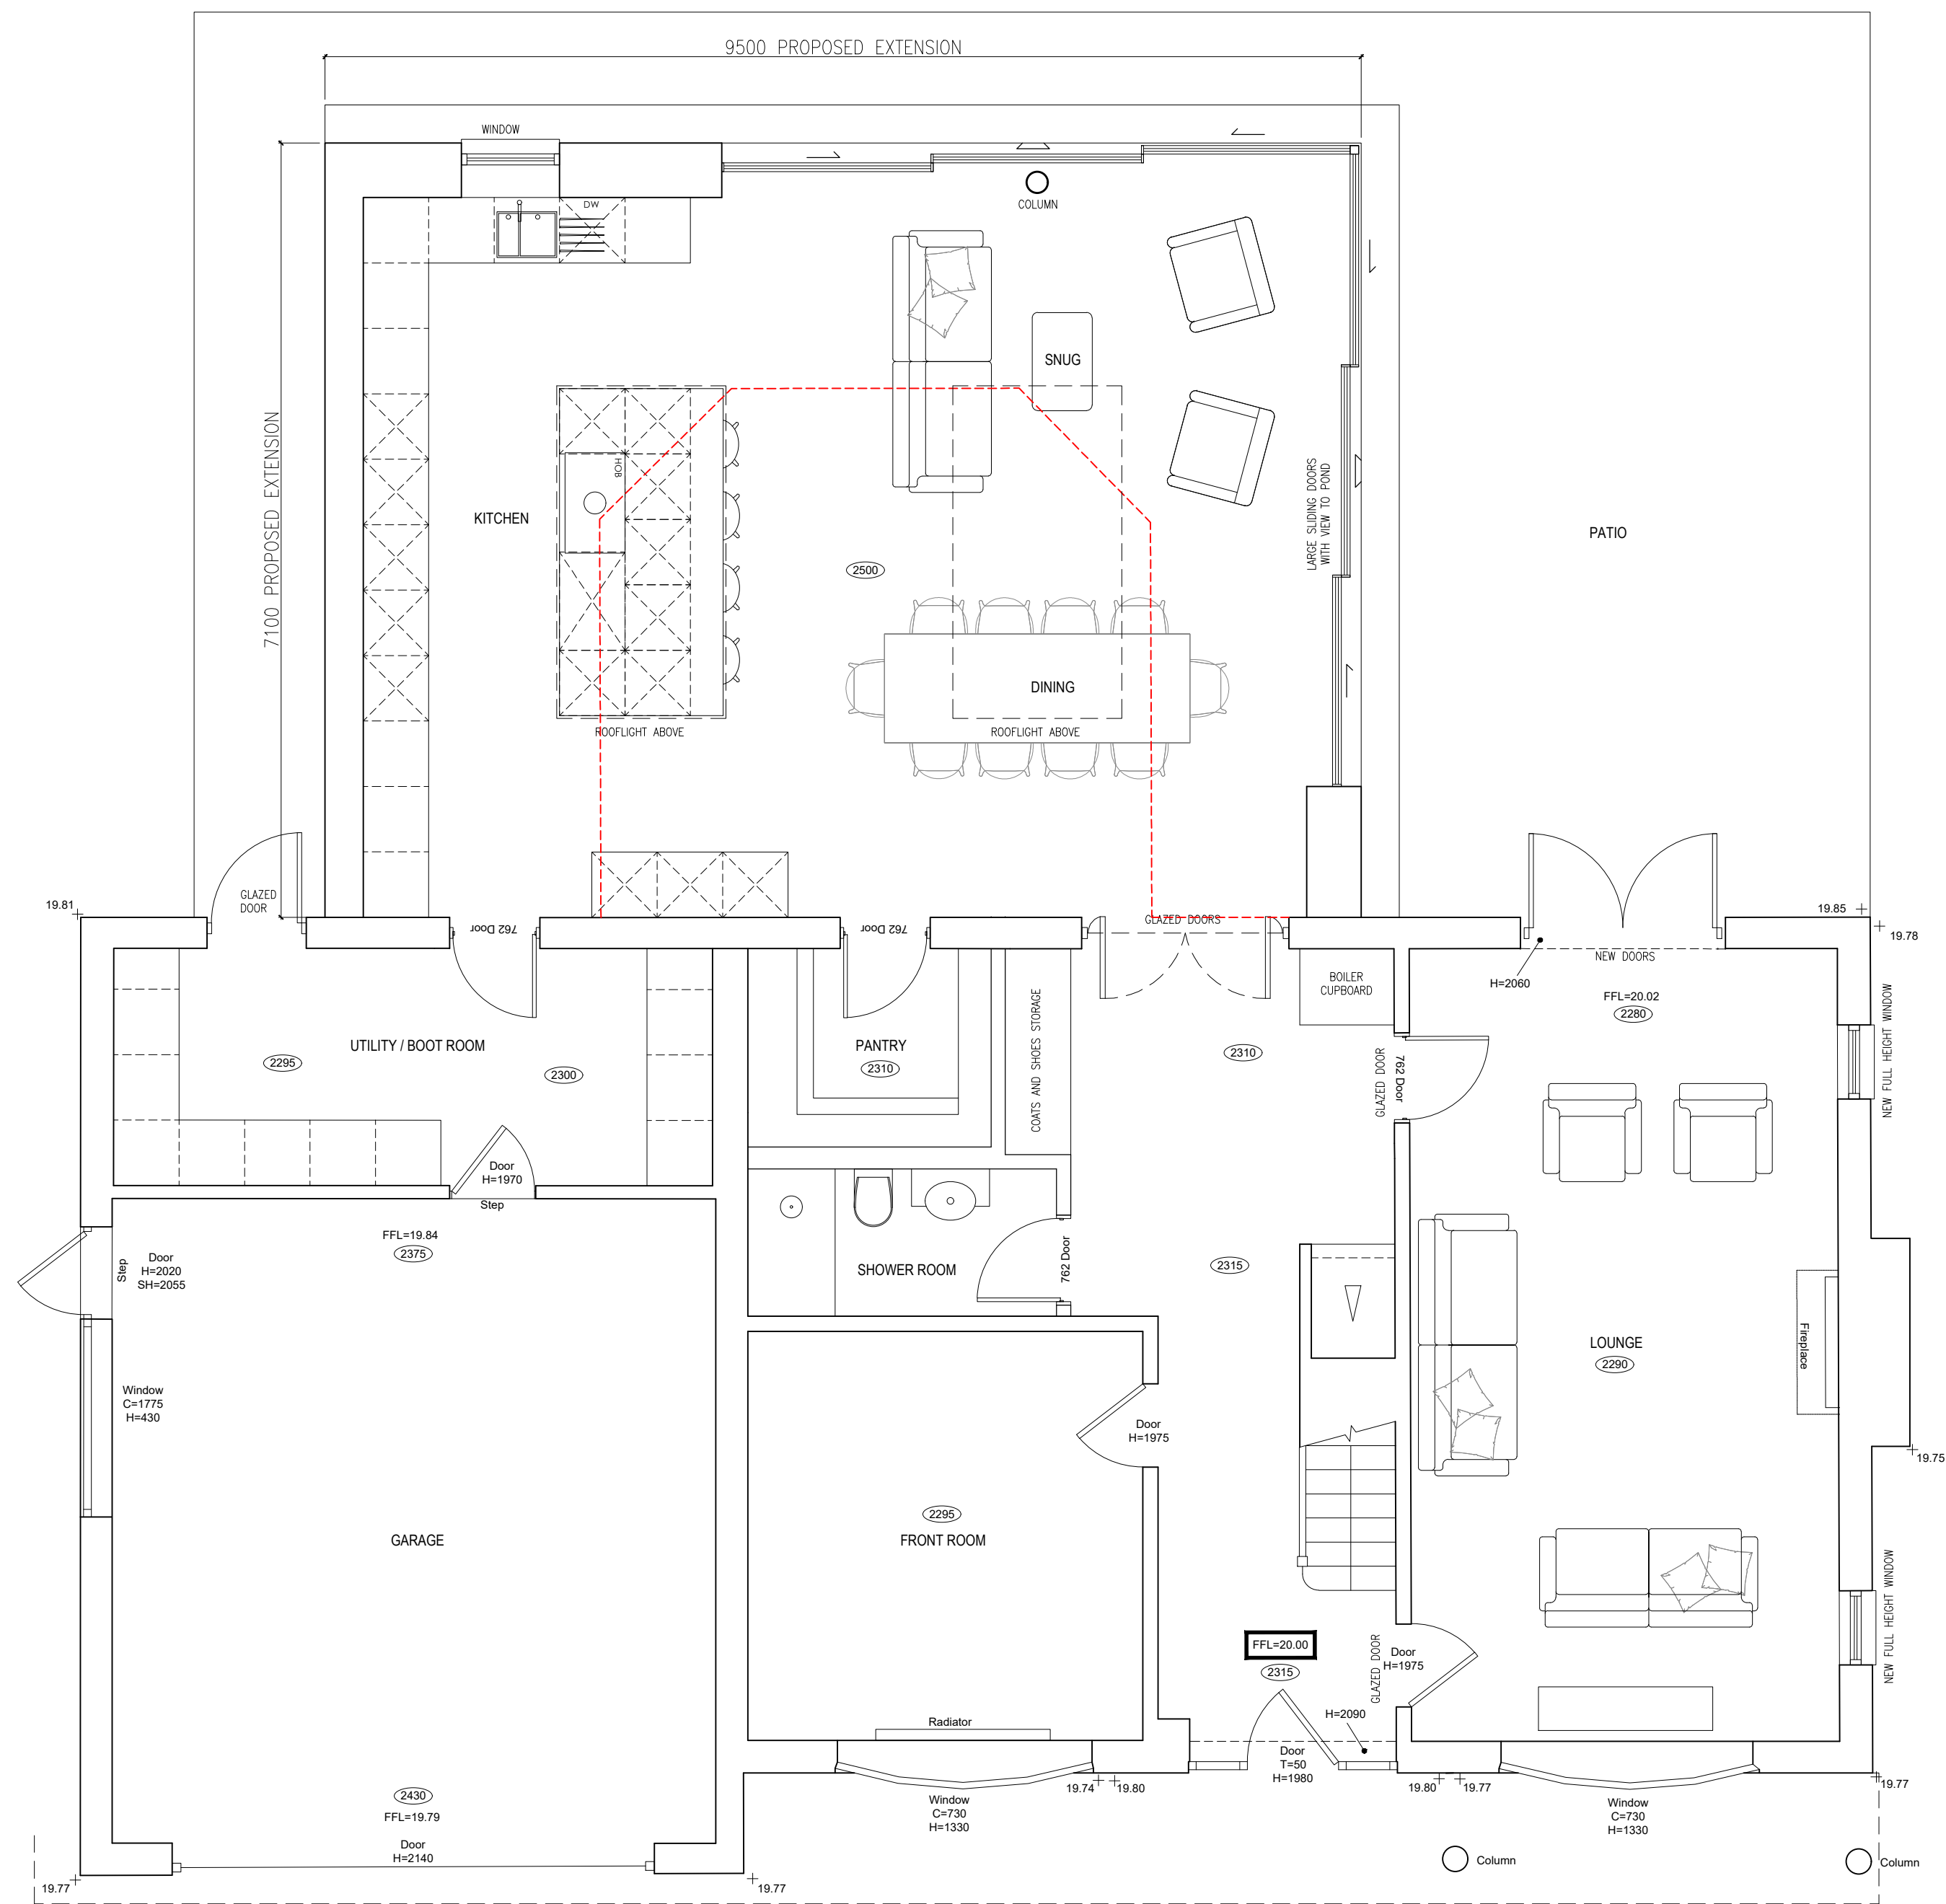

01 PROPOSED GROUND FLOOR PLAN
GA-008 1:500/A1

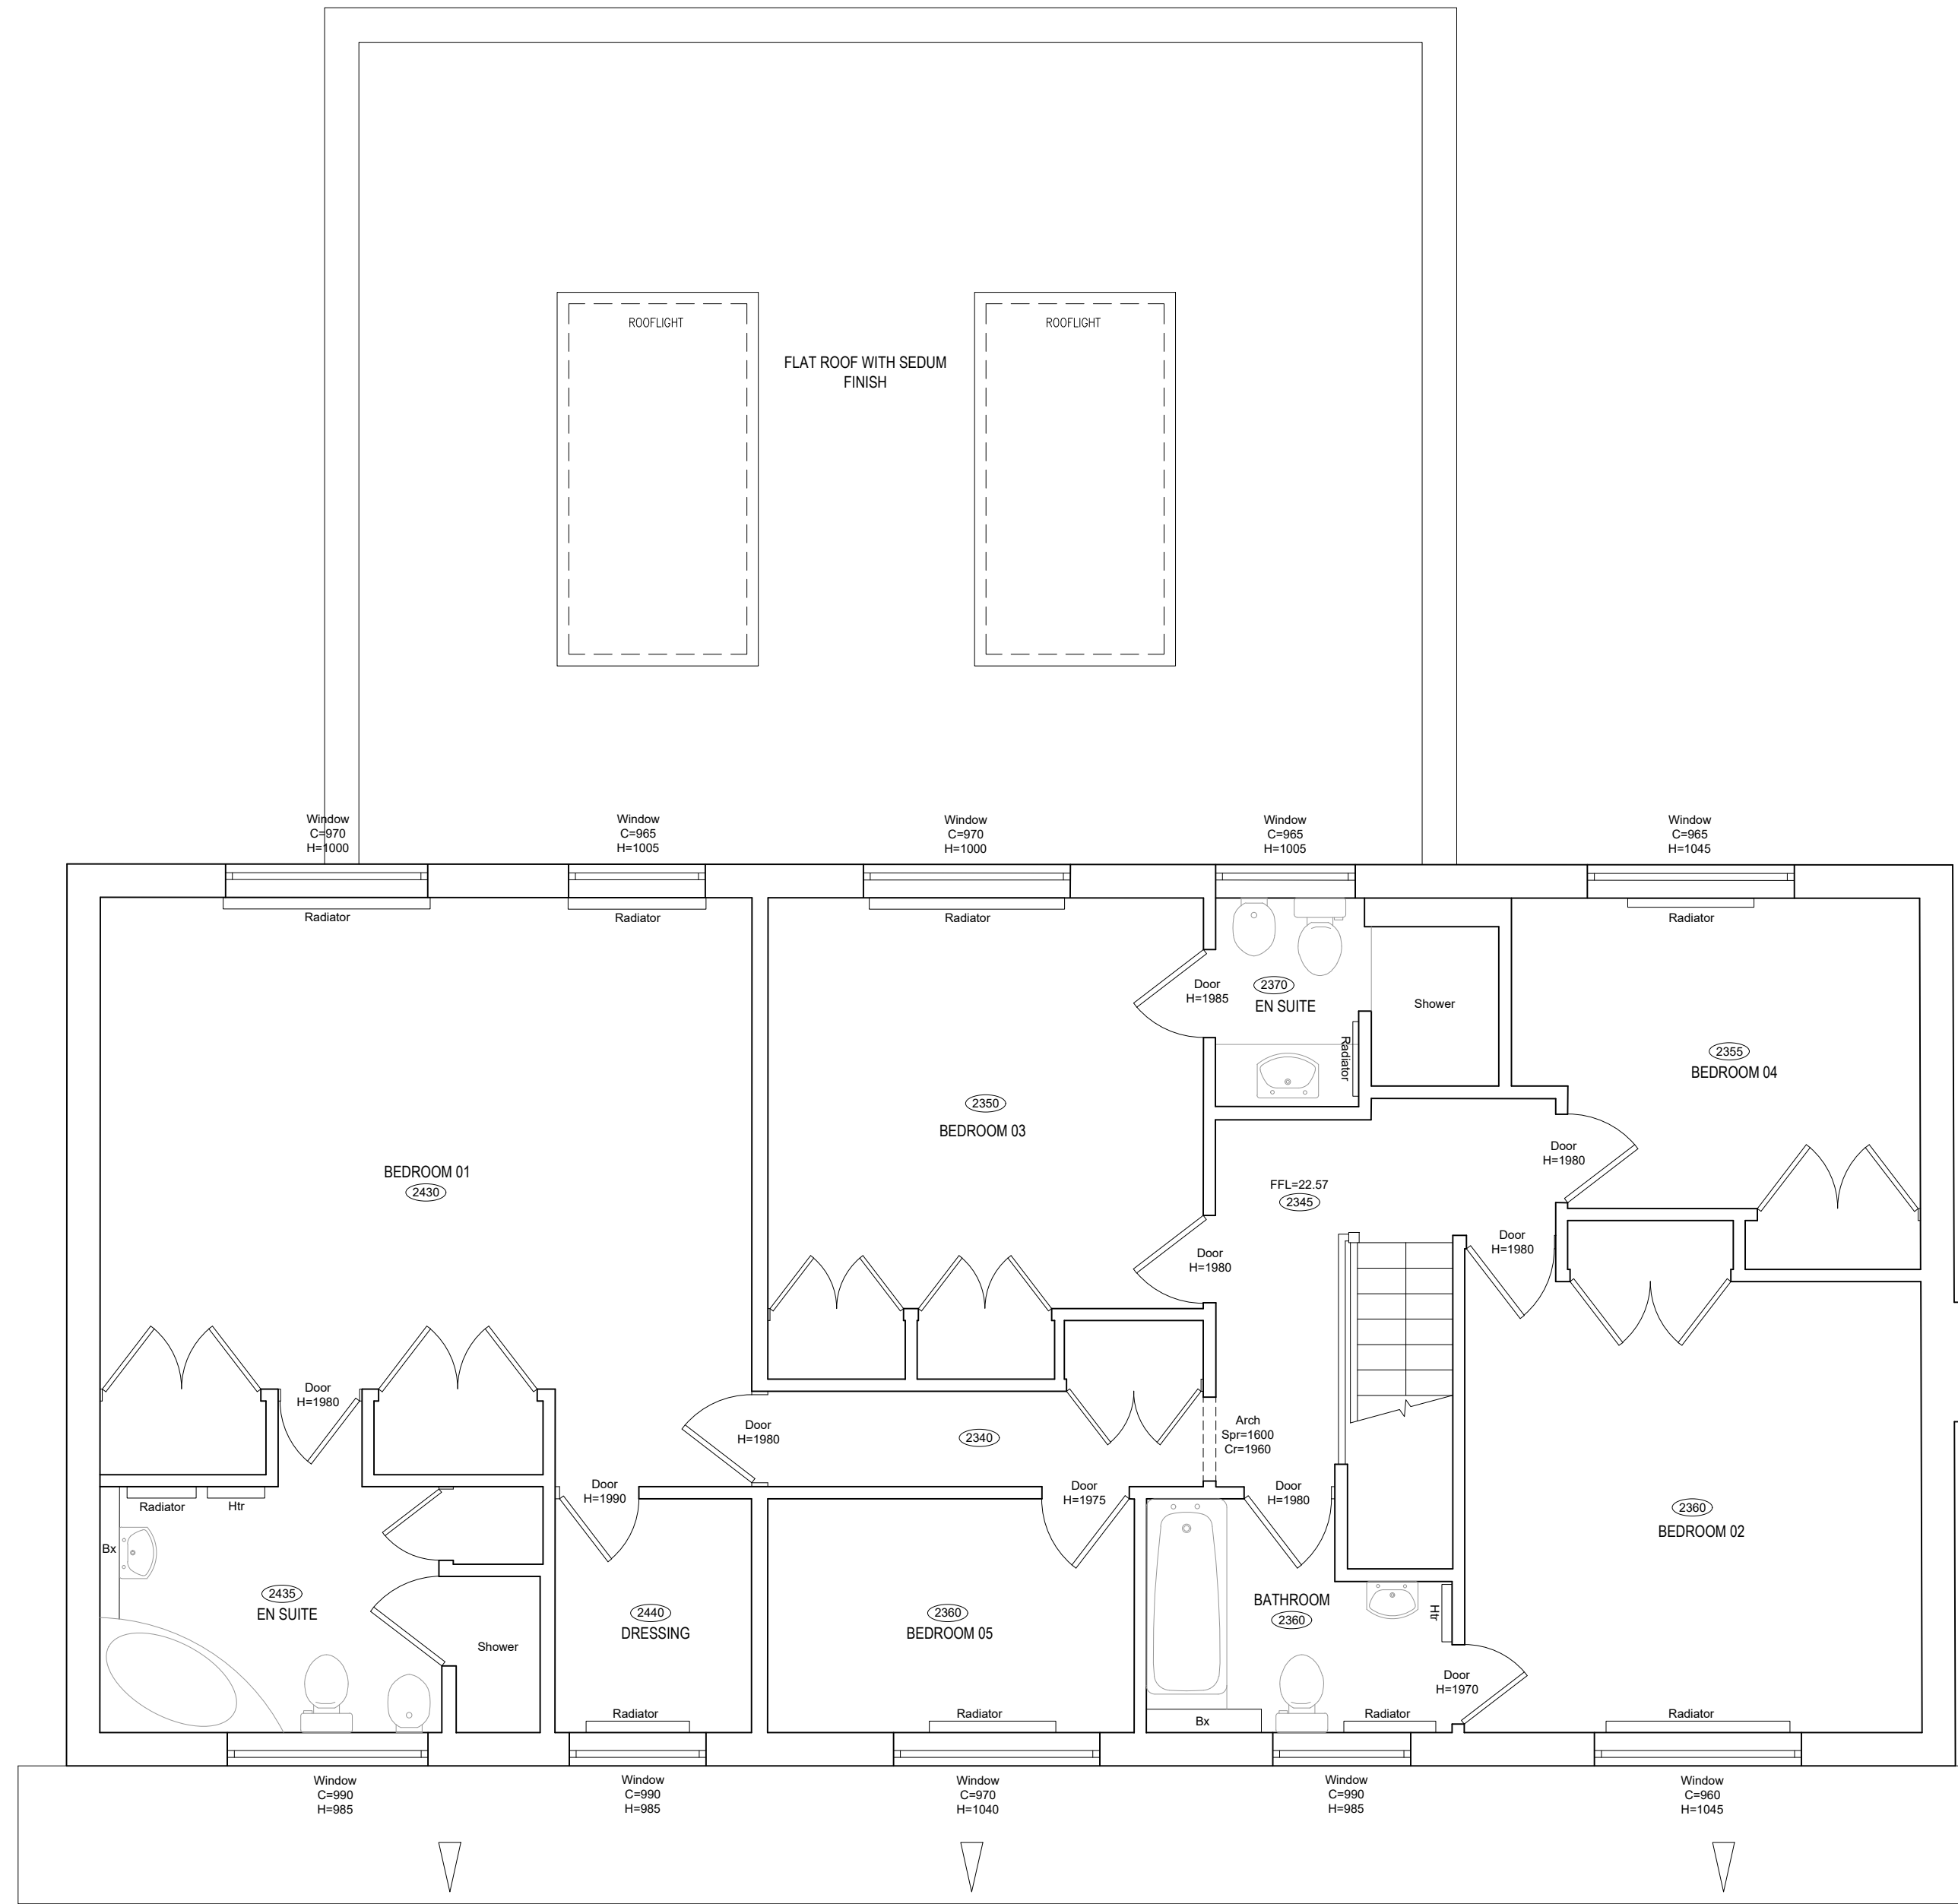



02 PROPOSED FIRST FLOOR PLAN
GA-008 1:500/A1

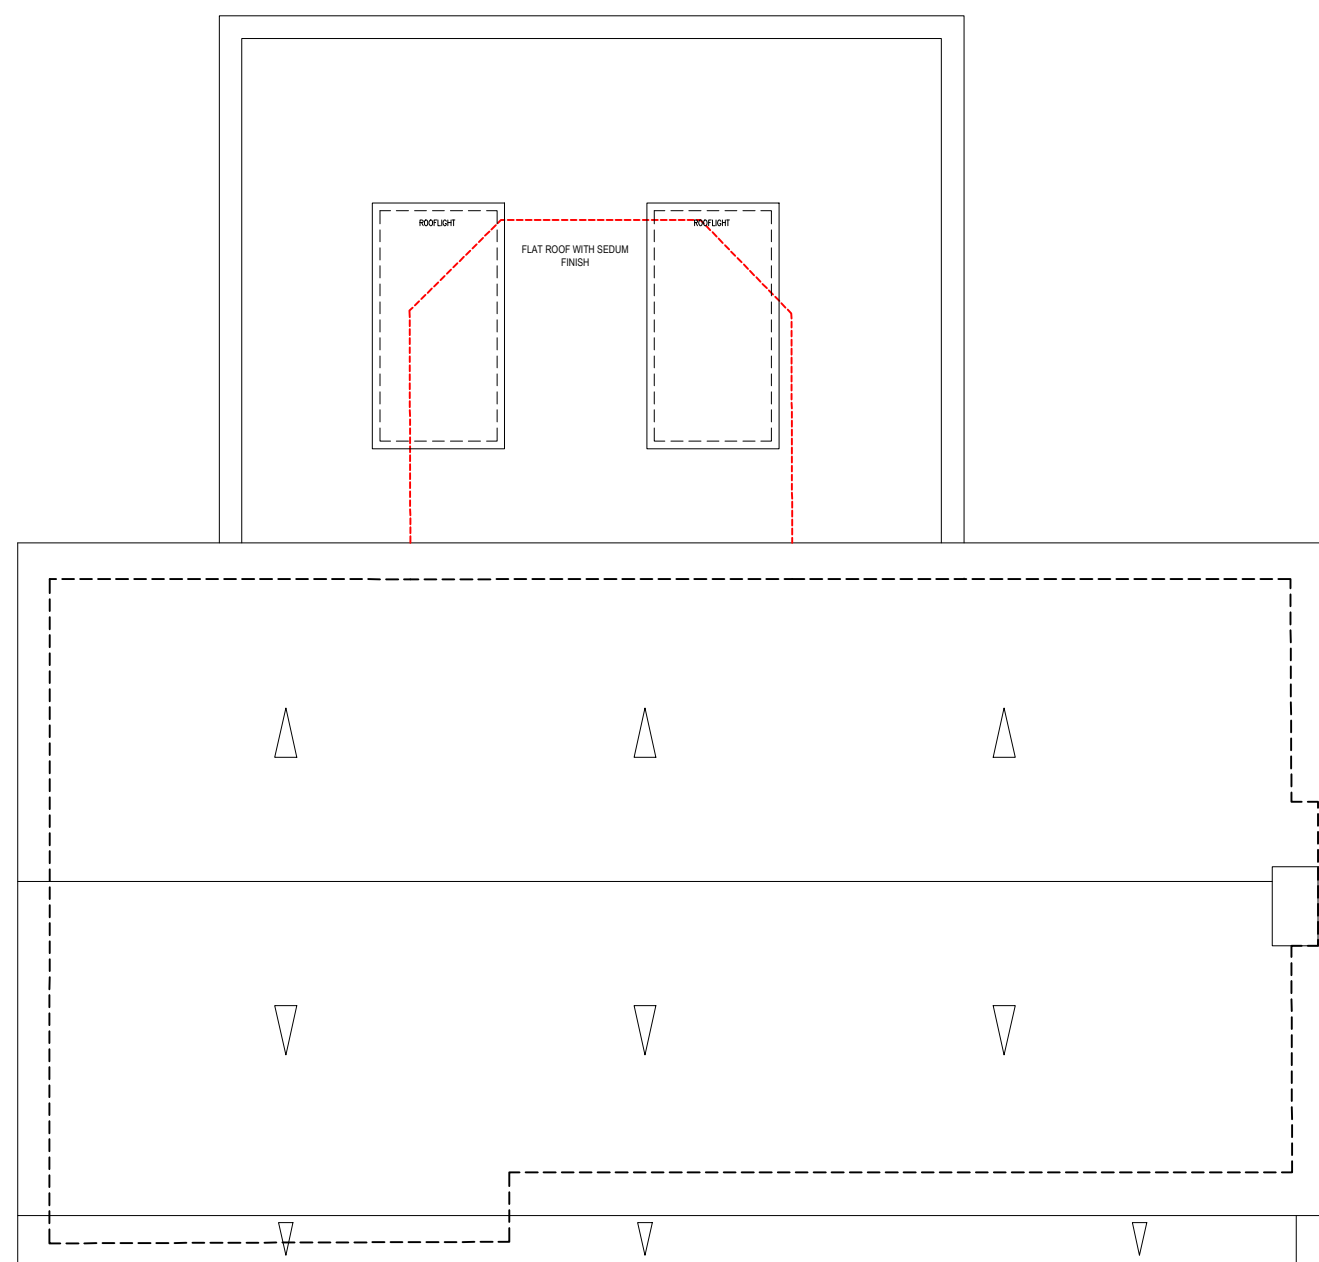

03 PROPOSED ROOF PLAN
GA-008 1:100/A1

ALL DIMENSIONS MUST BE CHECKED ON SITE.
INFORM THE ARCHITECT OF ANY DISCREPANCIES PRIOR TO CONSTRUCTION.

KEY PLAN

 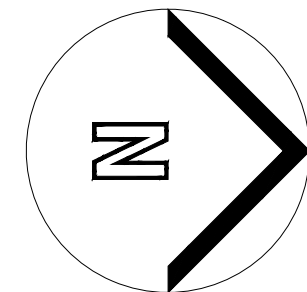

NOTES

DRAWING REMAINS COPYRIGHT OF THE ARCHITECT.

P02 02.06.25 PLANNING APPLICATION DRAWING BG BG
P01 25.03.25 INITIAL ISSUE BG BG
REV DATE DESCRIPTION DRN CHK

CONNECTED
ARCHITECTURE

CLIENT
Mr and Mrs Hipgrave
PROJECT
Orchard Cottage, Wokingham Rd
Hurst, RG10 0SB

DRAWING TITLE
Proposed Floor & Roof Plans

SCALE 1:500/A1 / 1:100/A3 A1 SHEET

STATUS
PRELIMINARY

DRAWING NO
0247-GA-0008

REV
P02

© 2025 Connected Architecture Limited. All rights reserved.