

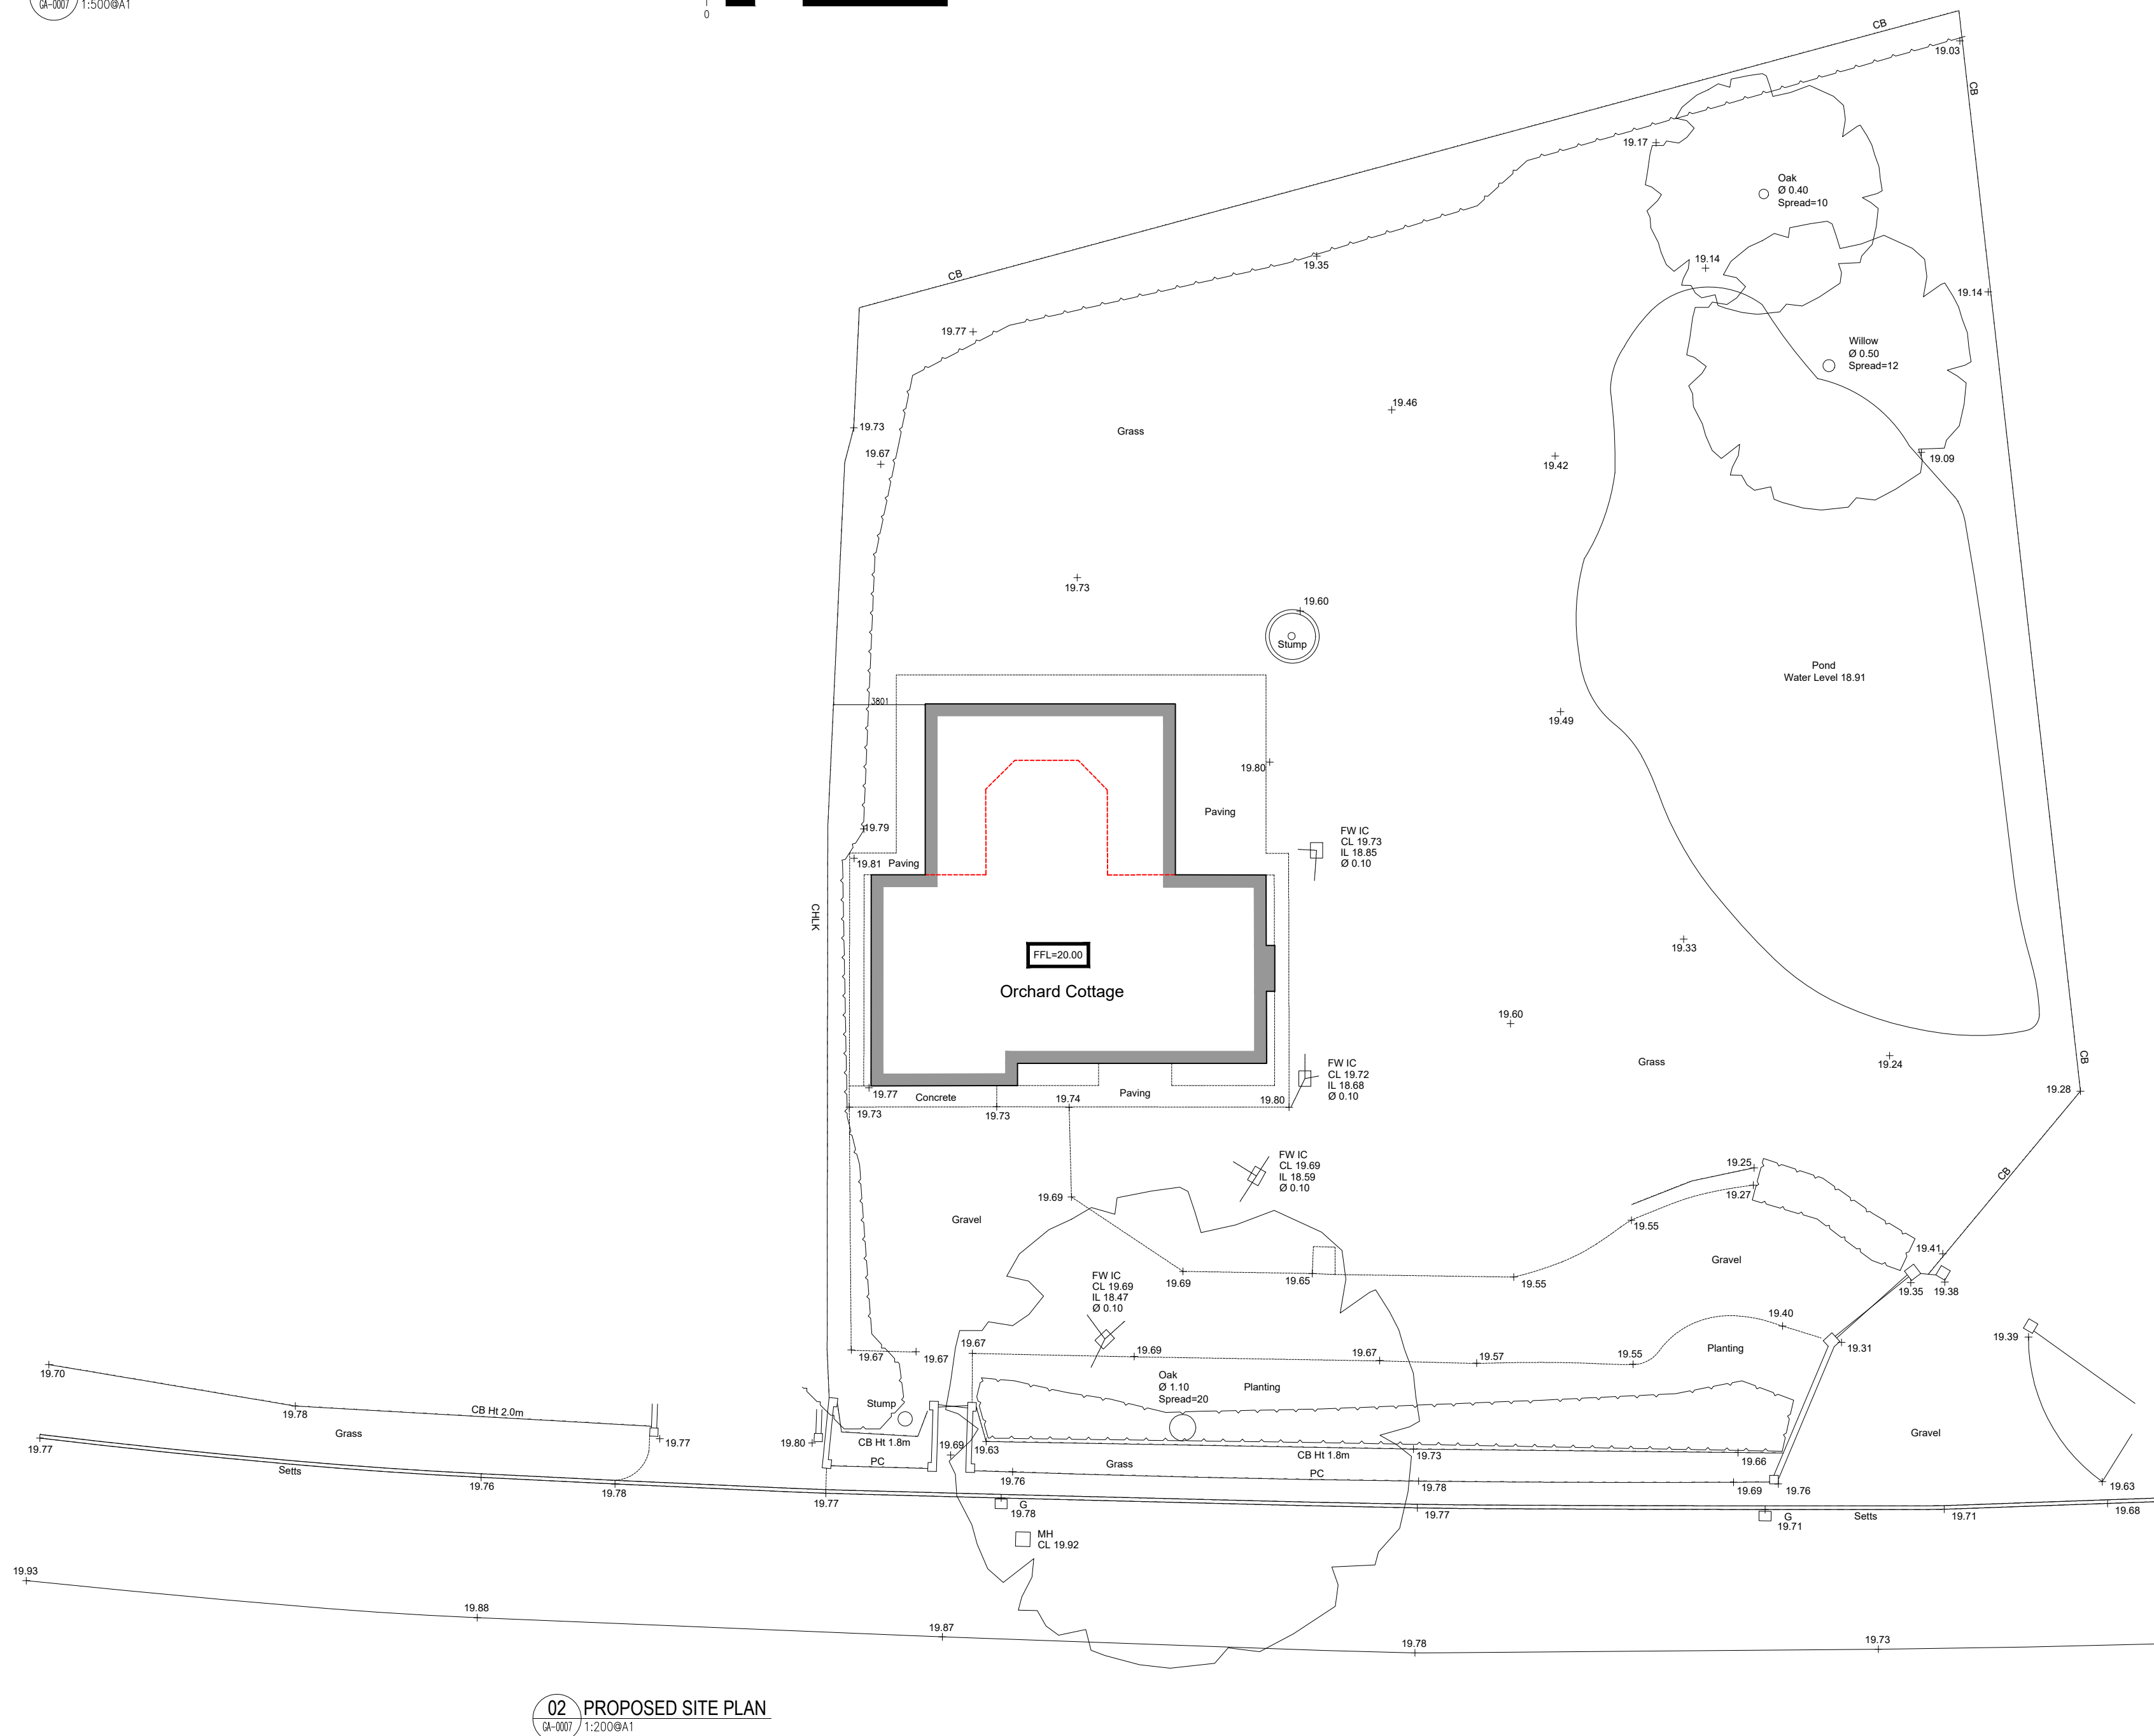
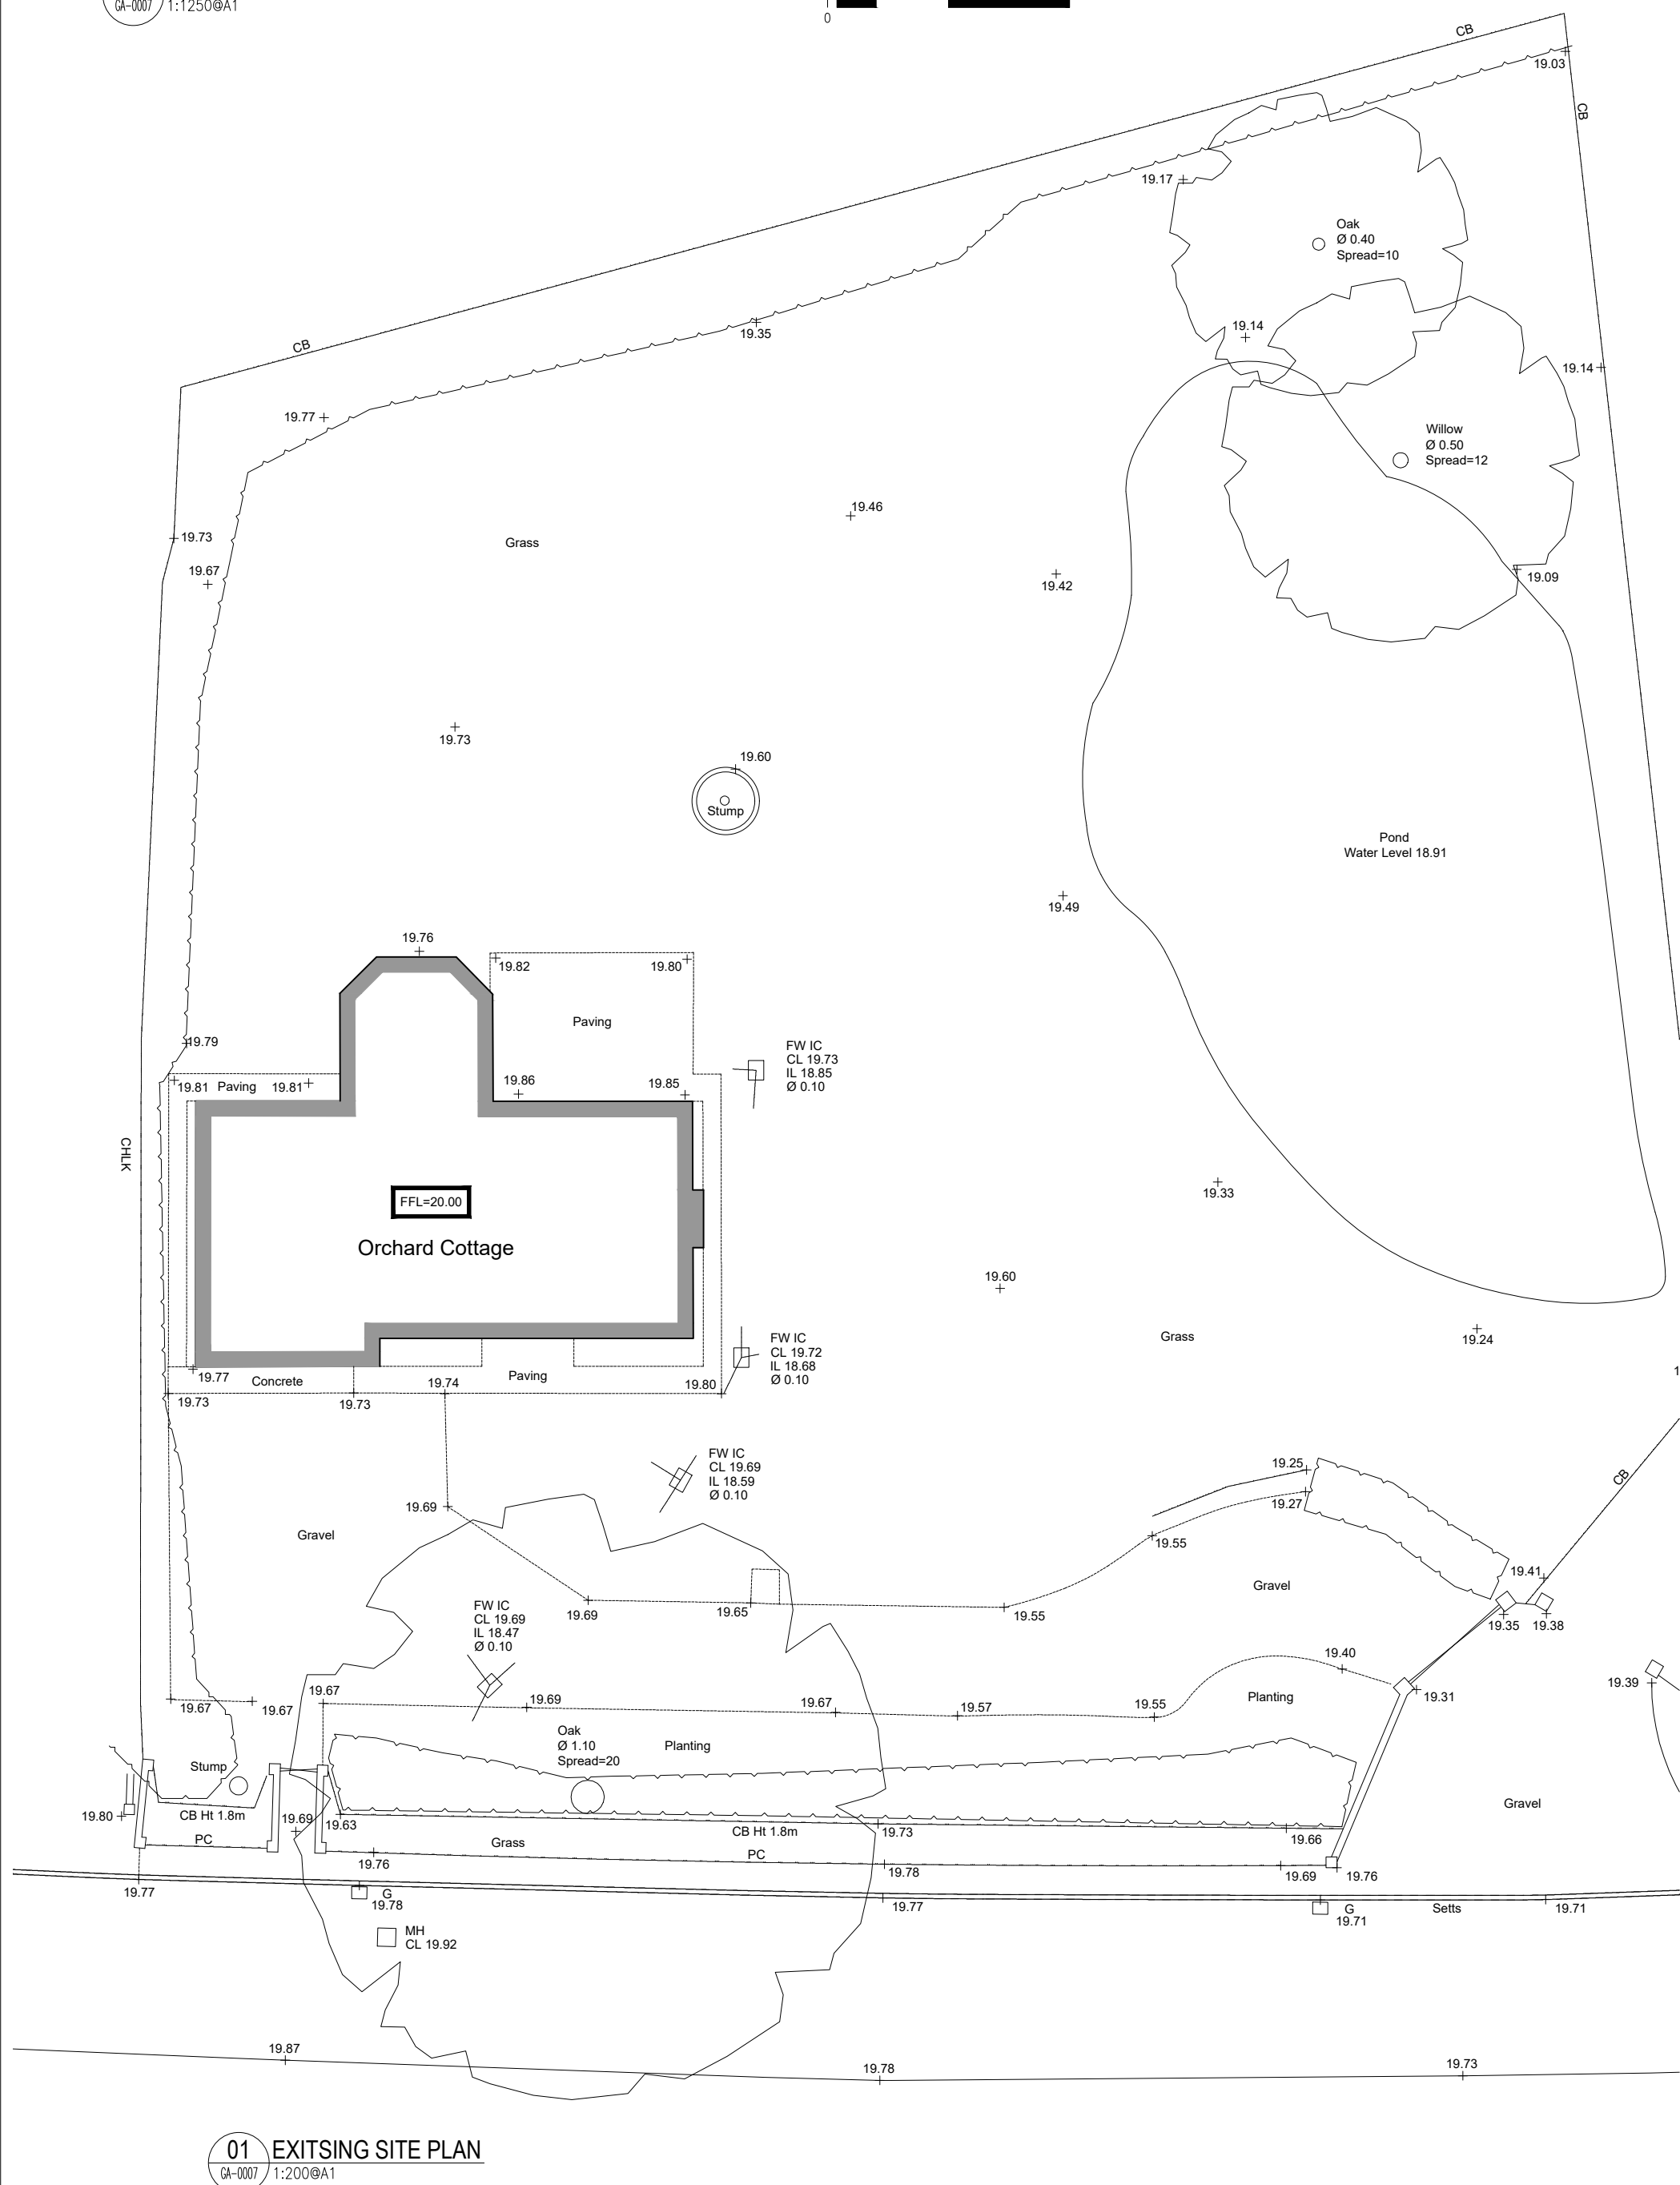
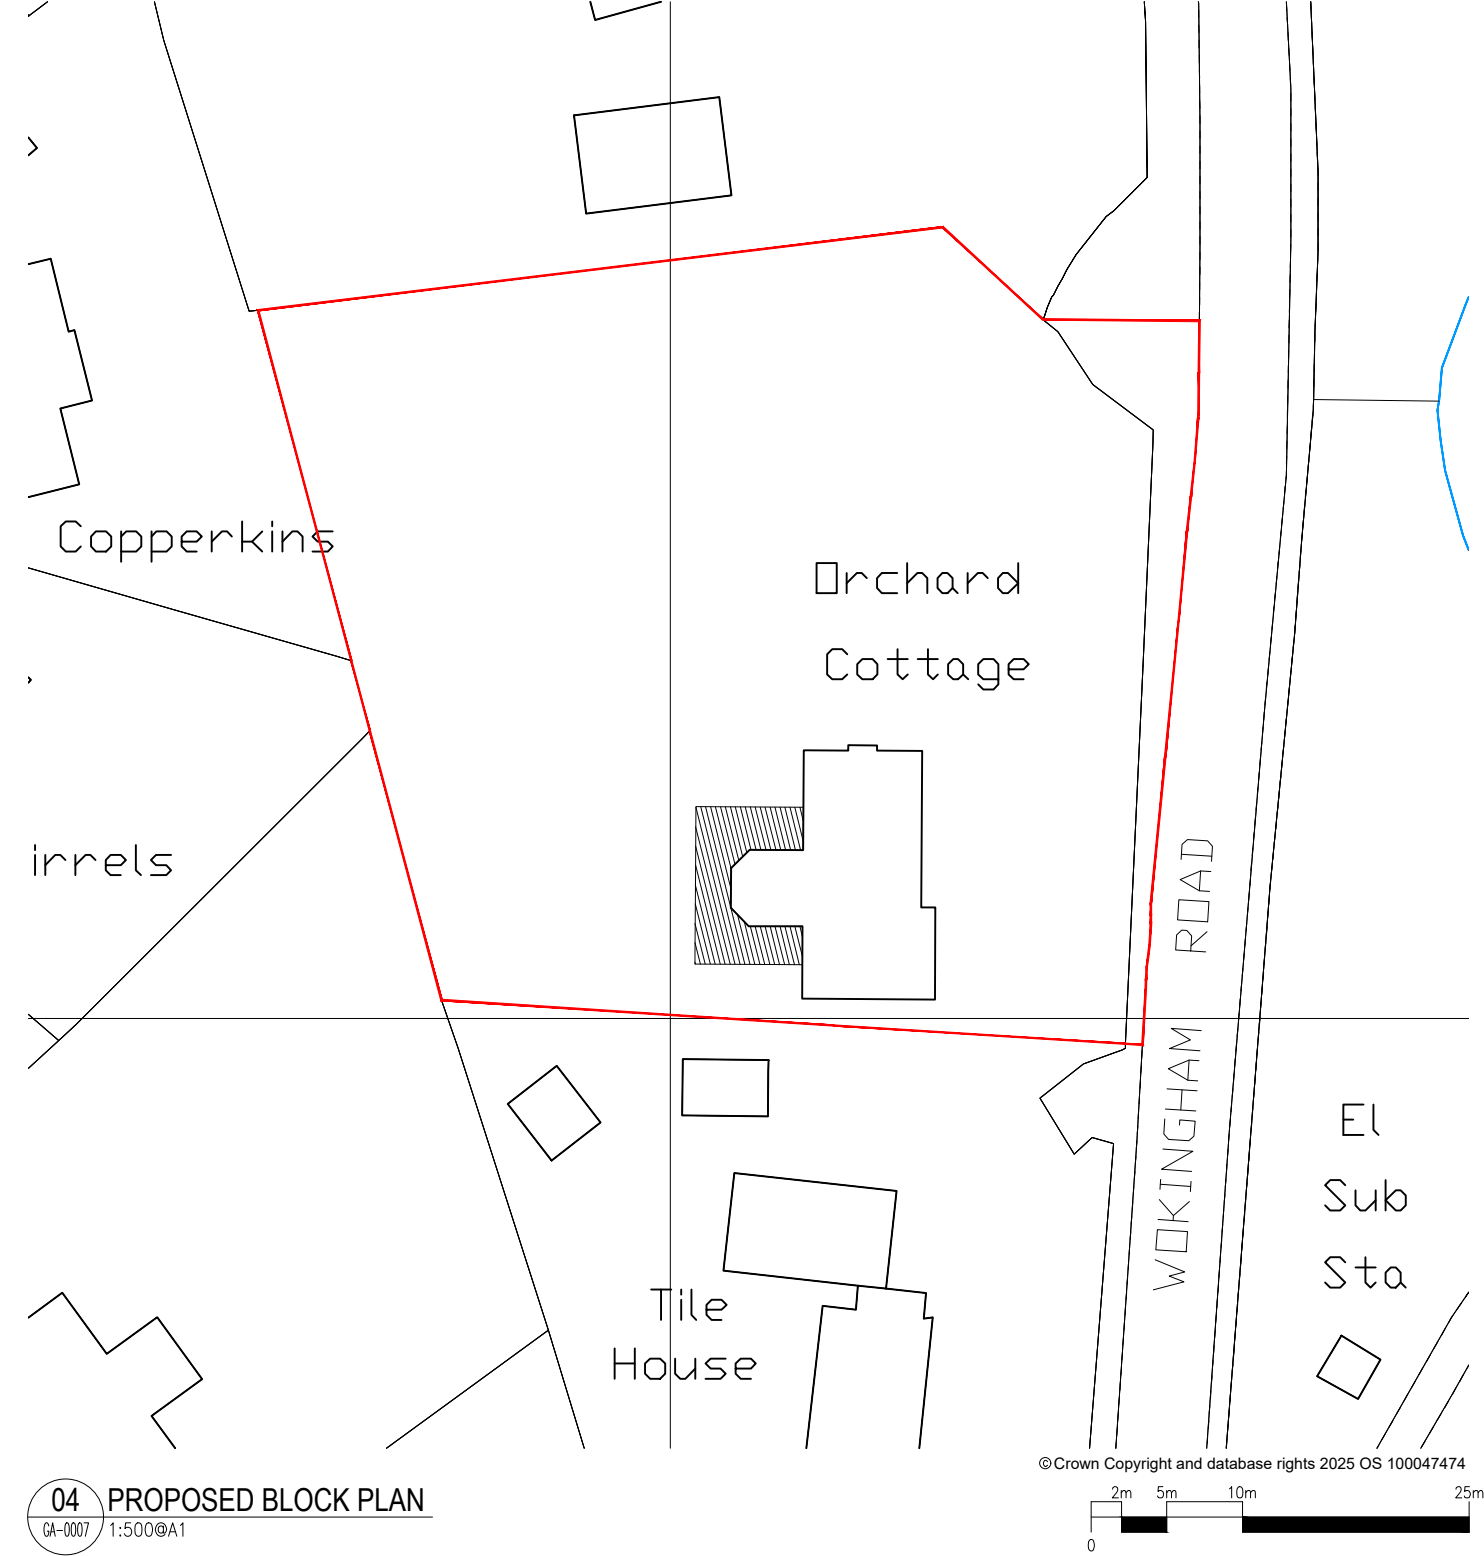


 

ALL DIMENSIONS MUST BE CHECKED ON SITE.
INFORM THE ARCHITECT OF ANY DISCREPANCIES PRIOR TO CONSTRUCTION

KEY PLAN

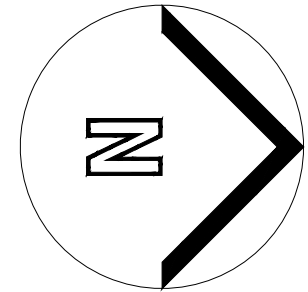

NOTES

DRAWING REMAINS COPYRIGHT OF THE ARCHITECT.

P02 02.06.25 PLANNING APPLICATION DRAWING BG BG
P01 25.03.25 INITIAL ISSUE BG BG
REV DATE DESCRIPTION DRN CHK

CONNECTED
ARCHITECTURE

CLIENT

Mr and Mrs Hipgrave

PROJECT

Orchard Cottage, Wokingham Rd
Hurst, RG10 0SB

DRAWING TITLE

Existing Location and Block Plans
Existing and Proposed Site Plans

SCALE 1:200@A1 / 1:400@A3 A1 SHEET

STATUS

PRELIMINARY

DRAWING NO

0247-GA-0007

REV

P02

© 2025 Connected Architecture Limited. all rights reserved