


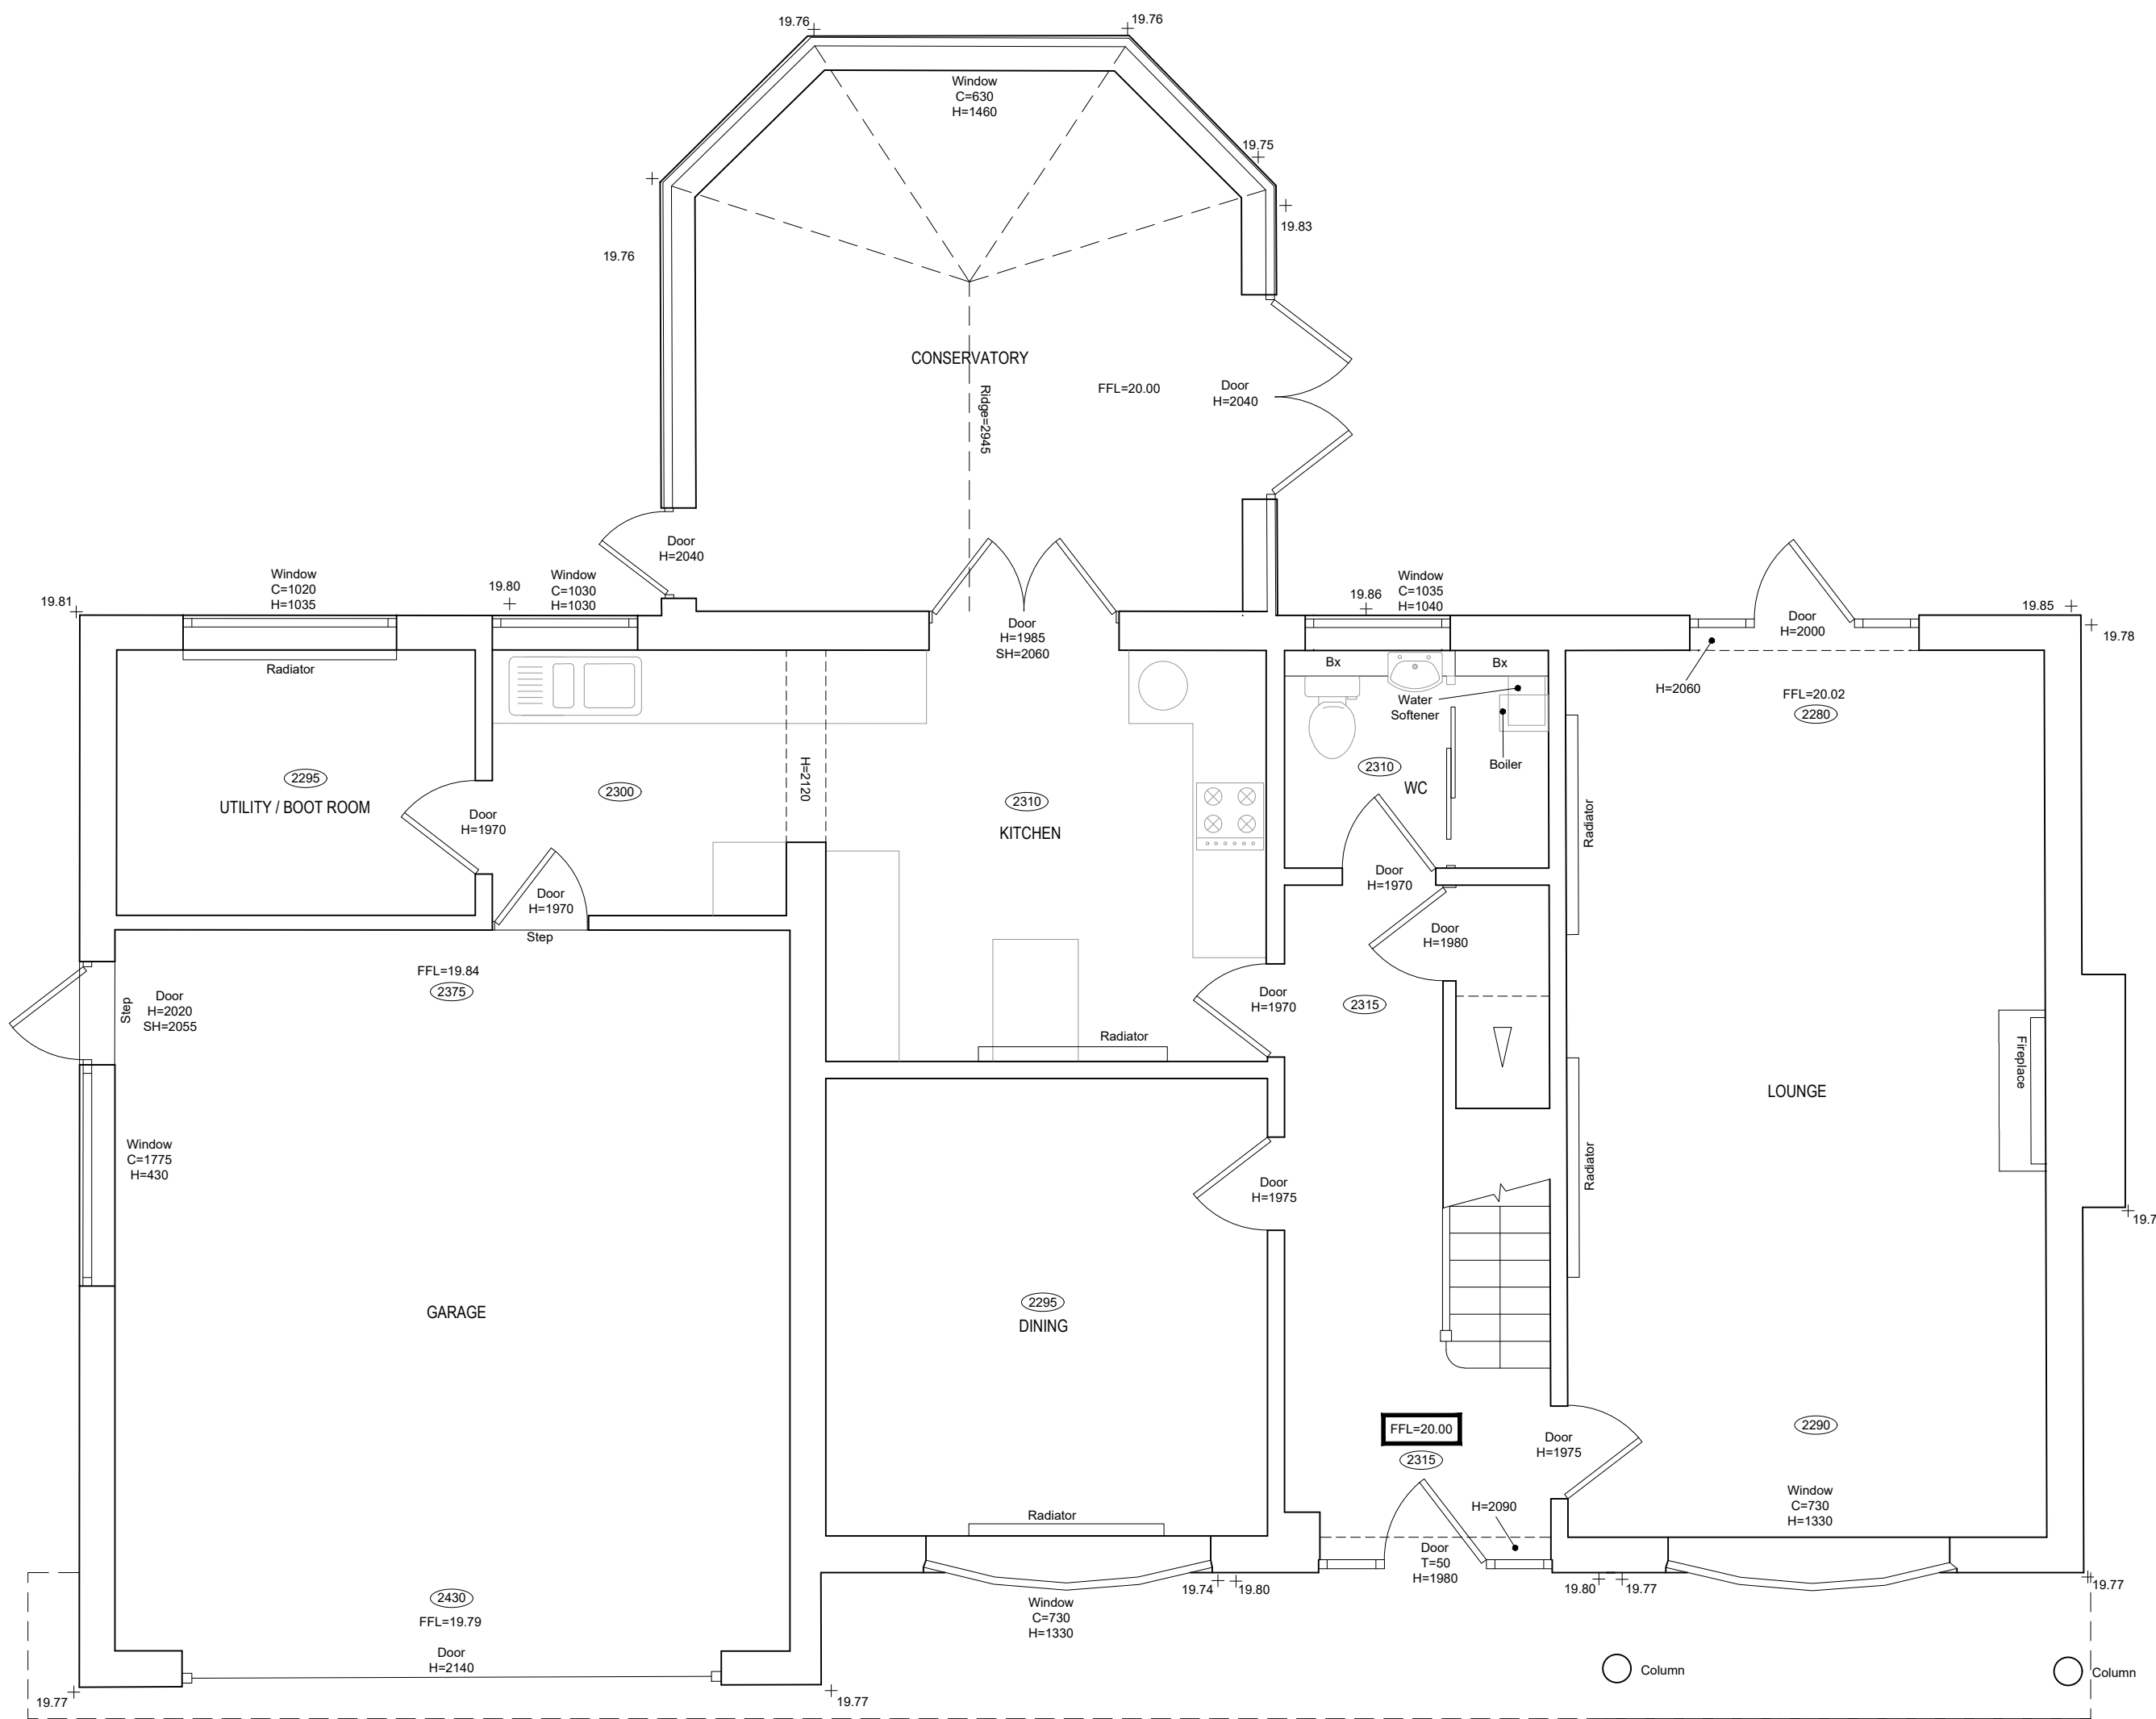


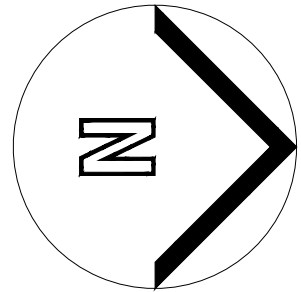

01 EXISTING GROUND FLOOR PLAN
GA-002 / 1:50BA1

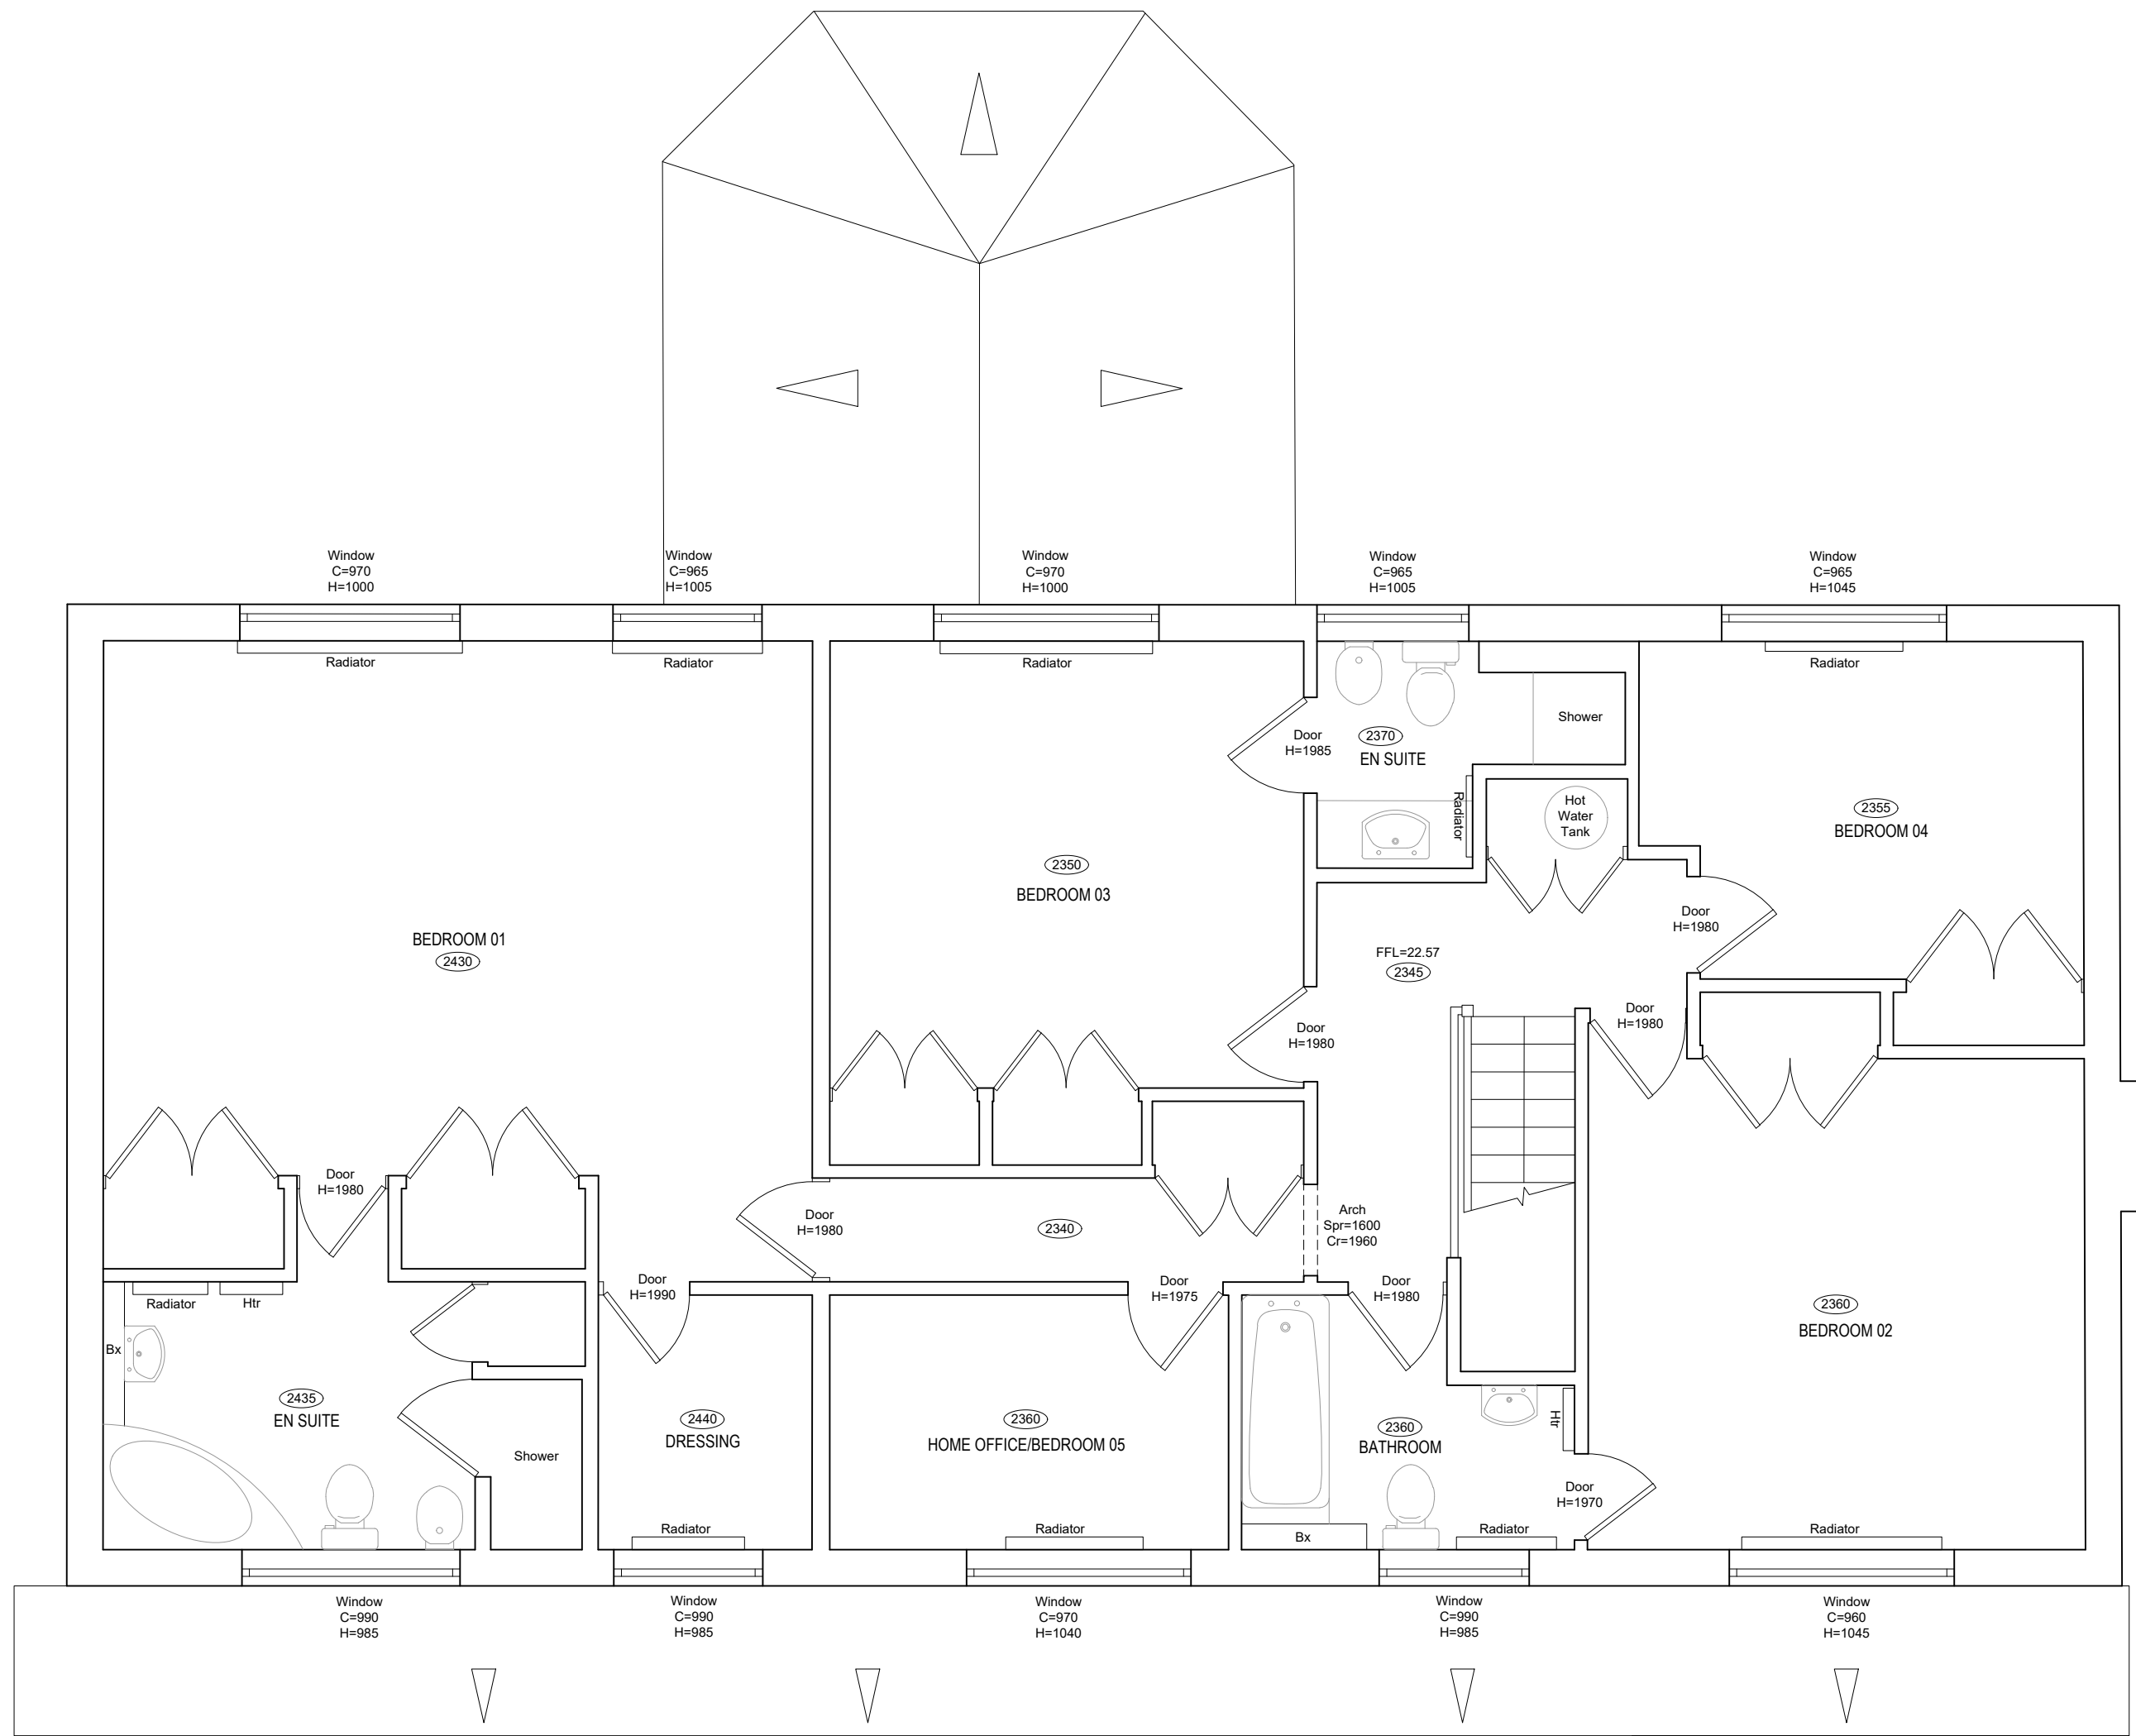

02 EXISTING FIRST FLOOR PLAN
GA-002 / 1:50BA1

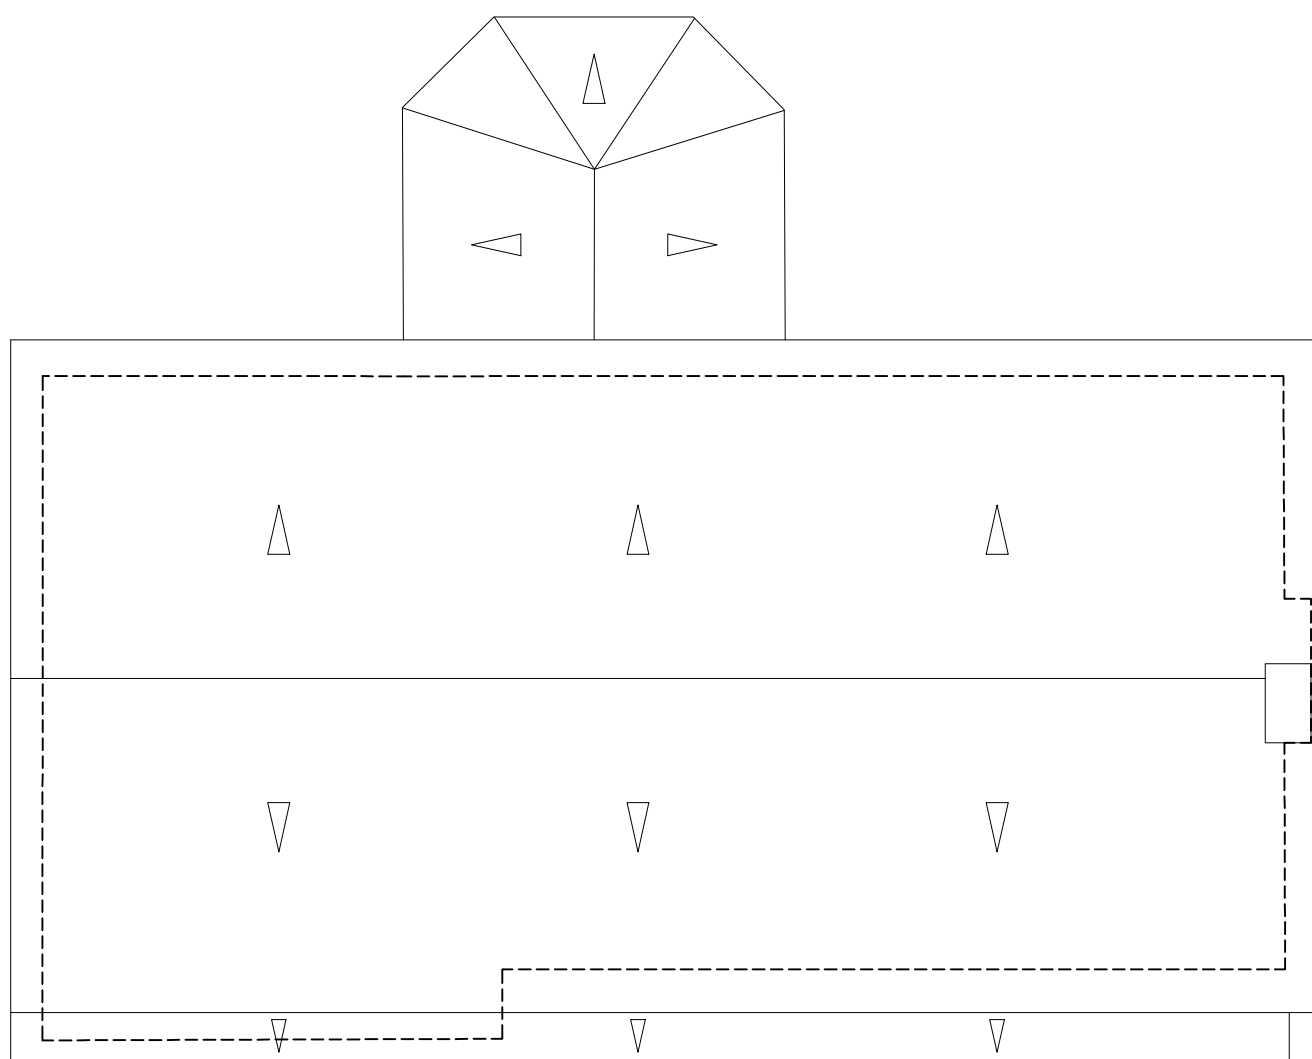

03 EXISTING ROOF PLAN
GA-002 / 1:100BA1

P02 03.04.25	LABELS UPDATED	BG	BG
P01 25.03.25	INITIAL ISSUE	BG	BG
REV DATE	DESCRIPTION	DRN	CHK

CONNECTED
ARCHITECTURE

CLIENT

Mr and Mrs Hipgrave

PROJECT

Orchard Cottage, Wokingham Rd
Hurst, RG10 0SB

DRAWING TITLE

Existing Floor and Roof Plans

SCALE 1:50BA1 / 1:100BA3 A1 SHEET

STATUS

PRELIMINARY

DRAWING NO

0247-GA-0002

REV

P02