





Front Elevation




Side Elevation- Terrace elevation

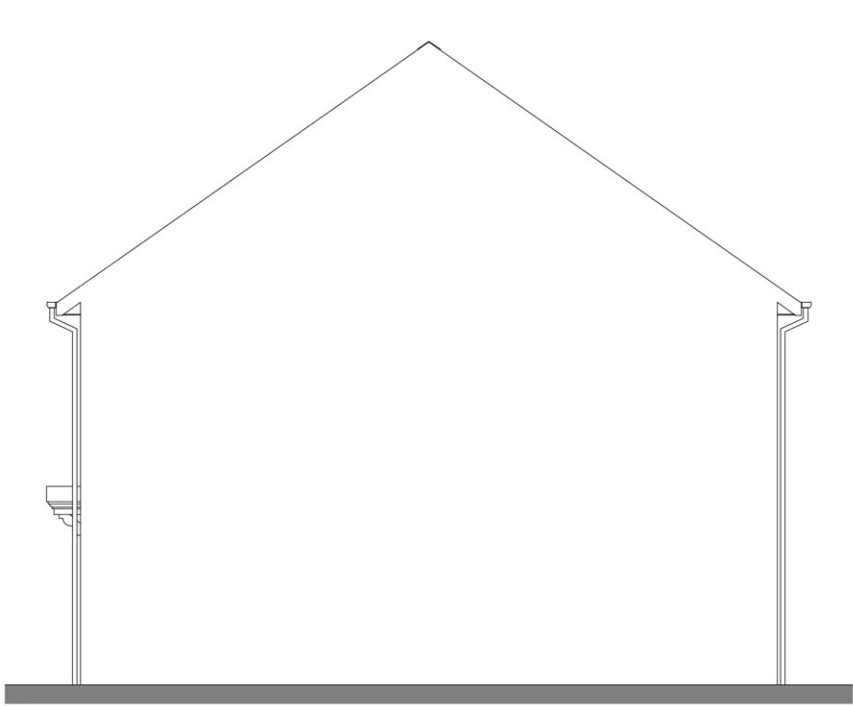


Rear Elevation

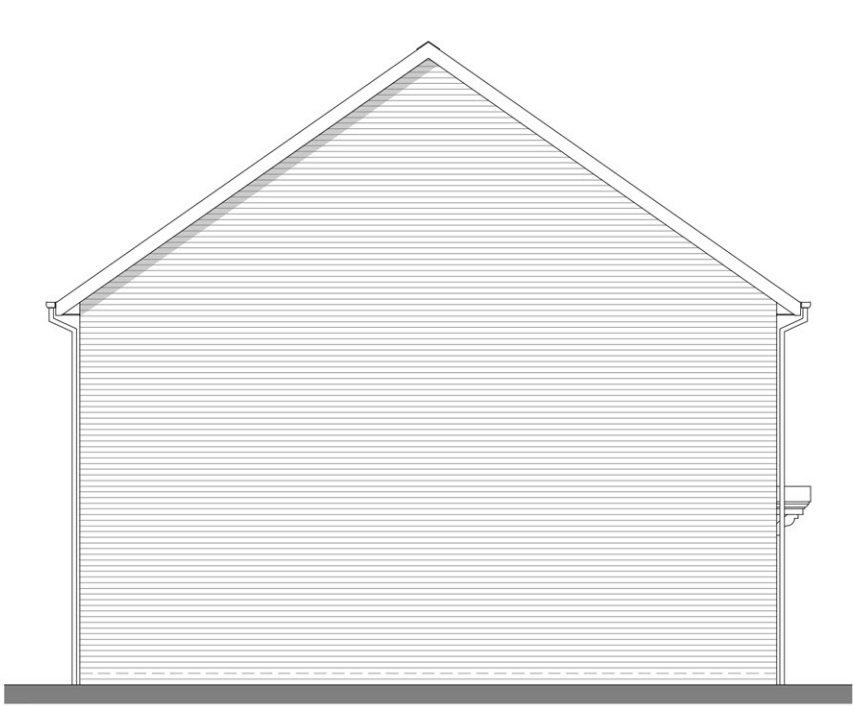

Side Elevation

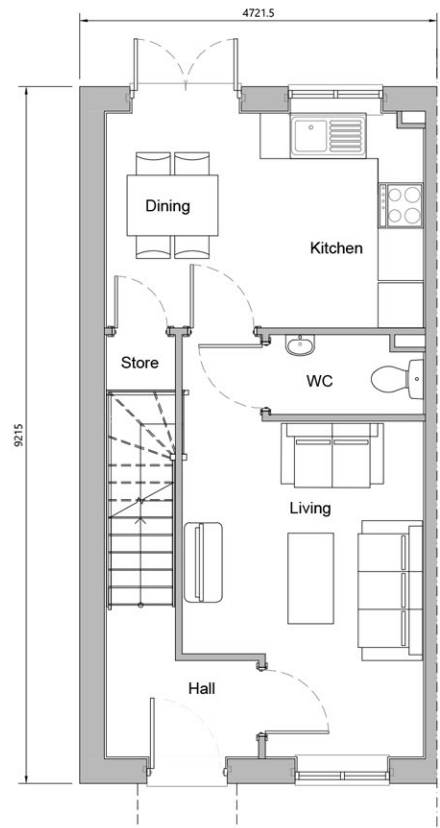

Ground Floor Plan

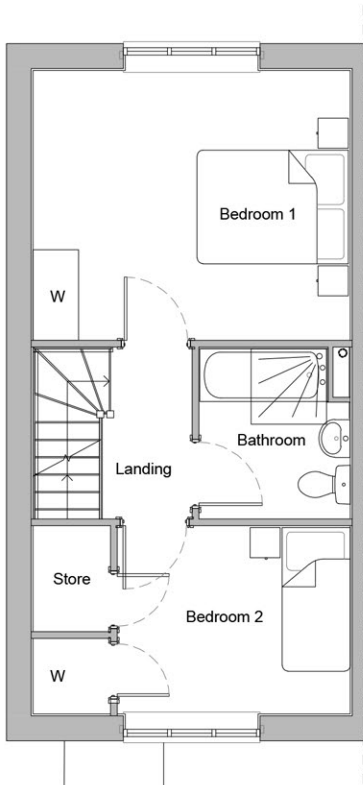

First Floor Plan

PLOT No.
As Drawn - 76, 77, 79, 80, 90,
91, 93, 116, 145, 146, 149, 154,
159, 160
Handed - 75, 78, 92, 94, 151,
156

Housetype	HT.2B3P	Variation	Option
Bedrooms	2	Persons	3
Sq.ft	767	Sq.m	71.34

Romsey T:01794 367703
Portishead T:01275 407000
London T:01794 367703

www.thrivearchitects.co.uk

This drawing is the copyright of Thrive Architects Ltd ©. All rights reserved. Ordnance Survey Data © Crown Copyright. All rights reserved. Licence No. 100007359. Permission is granted to scale from this drawing for the purposes of Local Authority Planning Applications only. For all other purposes DO NOT scale from this drawing. Contractors, sub-contractors and suppliers are to check all relevant dimensions and levels of the site and building before commencing any shop drawings or building work. Any discrepancies should be recorded to the Architect. Where applicable this drawing is to be read in conjunction with the Consultants' drawings / Clients' Construction Specification.

Rev	Description
A	Updated to 'Planning' status

Date	Au	Ch
19.08.26	NA	MRW

scale 1:100




Project	Former Arborfield Studios (Parcels W, Y and Z), Arborfield Green		
Drawing	Housetype 2B3P - AFF Floor Plans & Elevations		
Client	Crest Nicholson Chiltern		
Job no.	CRES250532	Date	04.03.26
Dwg no.	HT.2B3P.pe	Rev.	A
Author	KK	Checker	RP
Status	PLANNING	Scale	1:100 at A3
Client ref.		Office	Portishead






Front Elevation

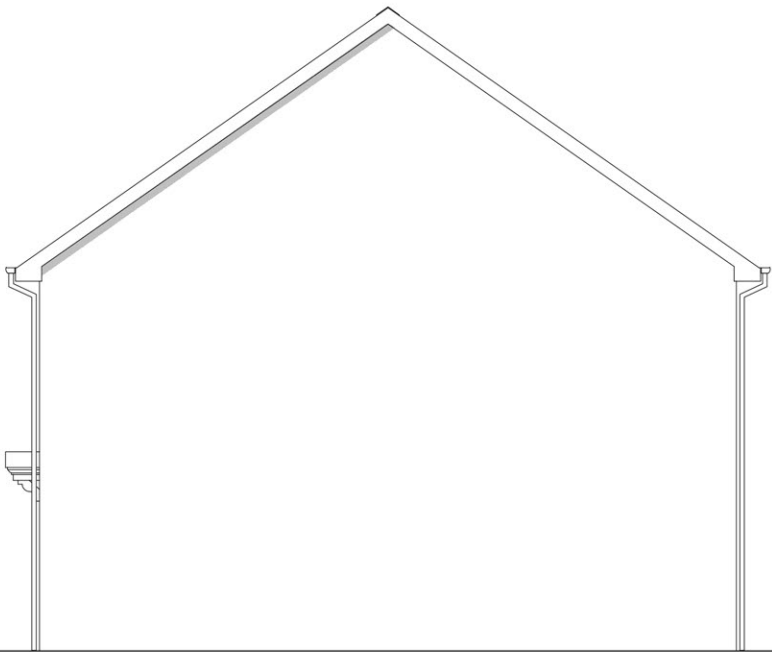


Side Elevation- Terrace elevation




Rear Elevation

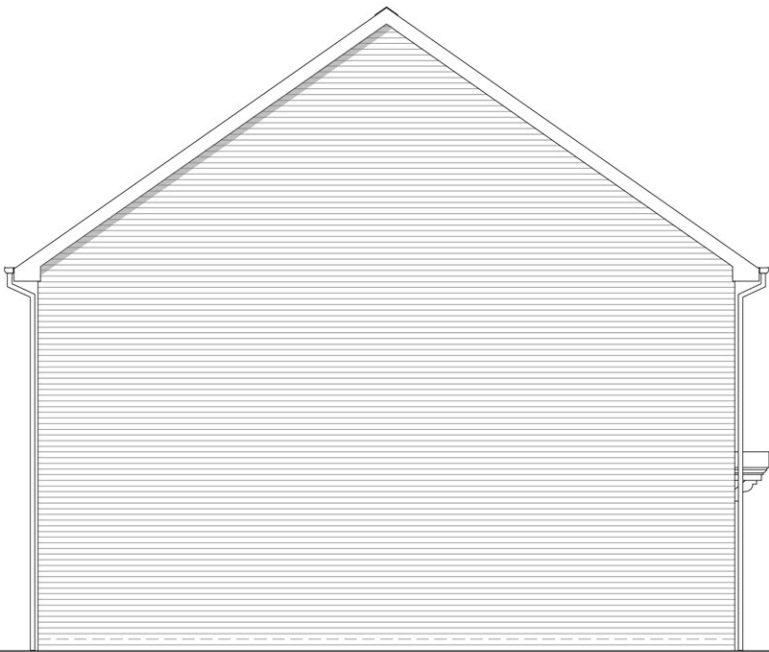

Side Elevation

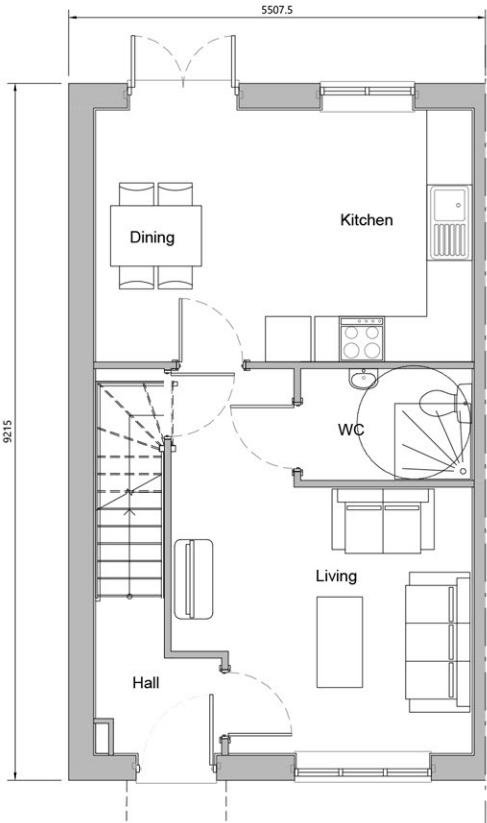

Ground Floor Plan

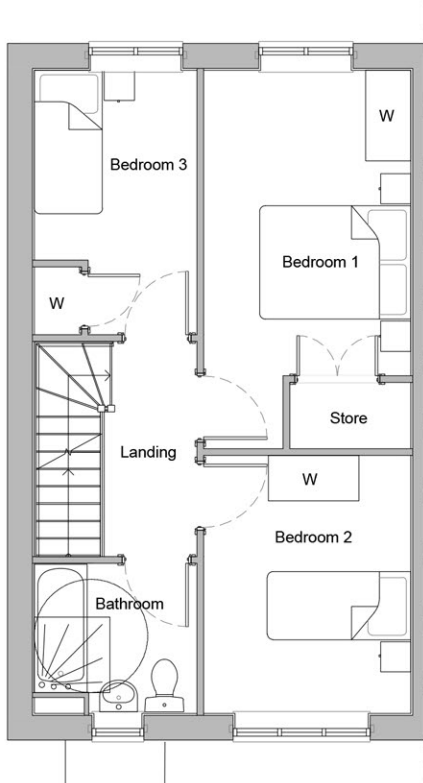

First Floor Plan

PLOT No.
As Drawn - 40, 44, 88, 113,
115, 118, 125, 127, 129, 144,
148, 155, 158, 229, 230, 238,
240, 248
Handed - 41, 43, 89, 114, 117,
119, 126, 128, 130, 147, 150,
157, 161, 231, 239, 241, 250

Housetype	HT.3B4P	Variation	Option
Bedrooms	3	Persons	4
Sq.ft	914	Sq.m	84.74

Romsey T:01794 367703
Portishead T:01275 407000
London T:01794 367703

www.thrivearchitects.co.uk

This drawing is the copyright of Thrive Architects Ltd ©. All rights reserved. Ordnance Survey Data © Crown Copyright. All rights reserved. Licence No. 100007359. Permission is granted to scale from this drawing for the purposes of Local Authority Planning Applications only. For all other purposes DO NOT scale from this drawing. Contractors, sub-contractors and suppliers are to check all relevant dimensions and levels of the site and building before commencing any shop drawings or building work. Any discrepancies should be recorded to the Architect. Where applicable this drawing is to be read in conjunction with the Consultants' drawings / Clients' Construction Specification.

Rev	Description
A	Updated to 'Planning' status

Date	Au	Ch
19.08.26	NA	MRW

scale 1:100




Project	Former Arborfield Studios (Parcels W, Y and Z), Arborfield Green		
Drawing	Housetype 3B4P - AFF Floor Plans & Elevations		
Client	Crest Nicholson Chiltern		
Job no.	CRES250532	Date	02.04.26
Dwg no.	HT.3B4P.pe	Rev.	A
Author	KK	Checker	RP
Status	PLANNING	Scale	1:100 at A3
Client ref.		Office	Portishead






Front Elevation

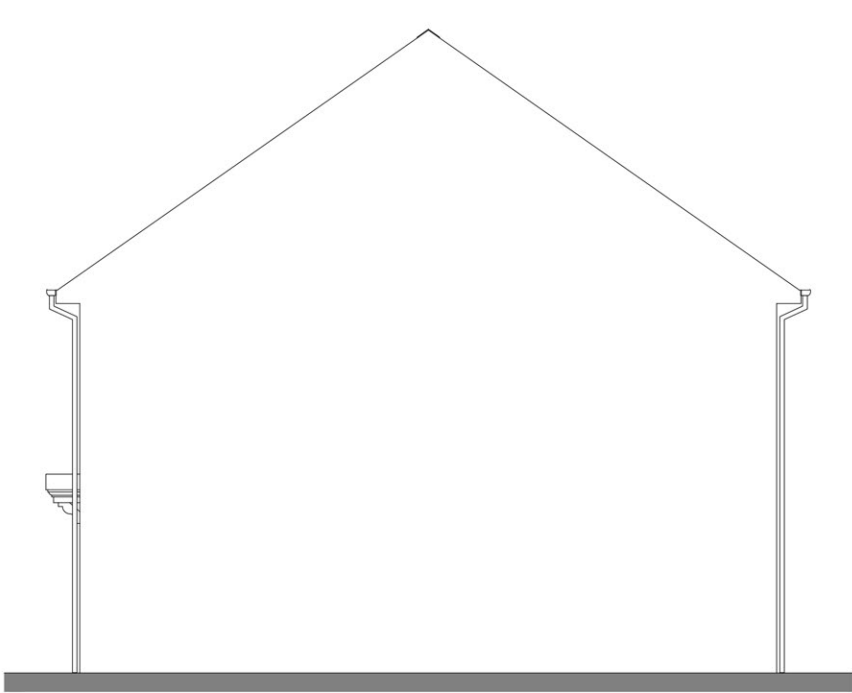


Side Elevation- Terrace elevation




Rear Elevation

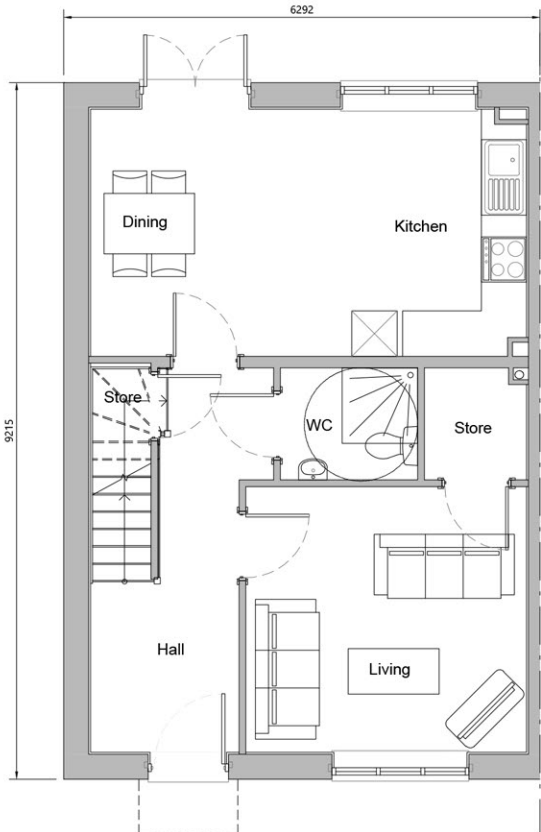

Ground Floor Plan

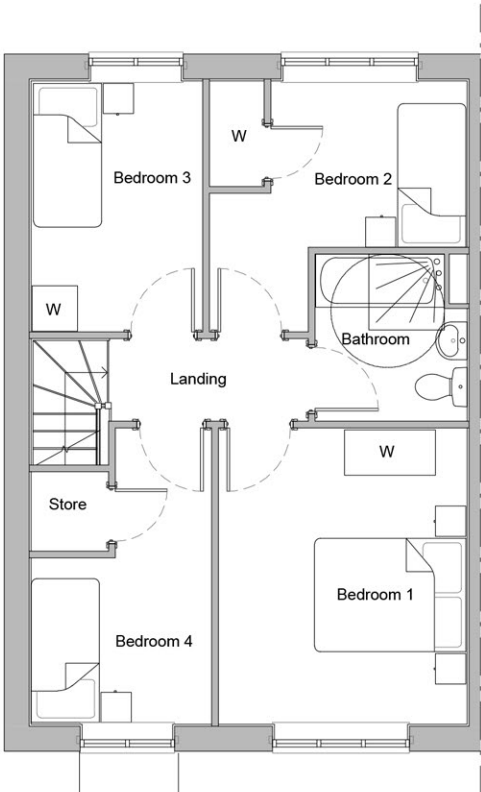

First Floor Plan

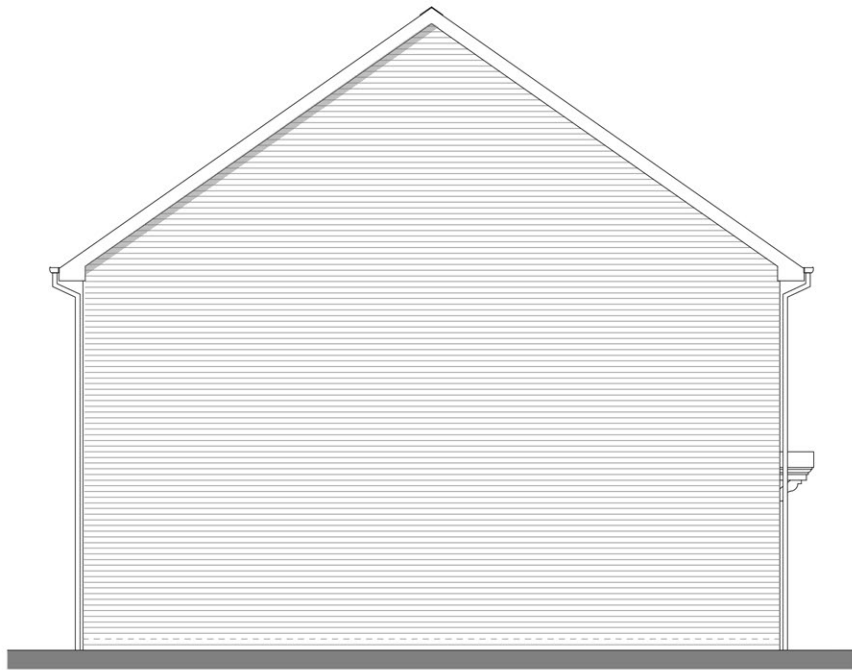

Side Elevation

PLOT No.
As Drawn - 60, 62, 249, 251
Handed -59, 61, 252

Housetype	HT.4B5P	Variation	Option
Bedrooms	4	Persons	5
Sq.ft	1056	Sq.m	98.1

Romsey T:01794 367703
Portishead T:01275 407000
London T:01794 367703

www.thrivearchitects.co.uk

This drawing is the copyright of Thrive Architects Ltd ©. All rights reserved. Ordnance Survey Data © Crown Copyright. All rights reserved. Licence No. 100007359. Permission is granted to scale from this drawing for the purposes of Local Authority Planning Applications only. For all other purposes DO NOT scale from this drawing. Contractors, sub-contractors and suppliers are to check all relevant dimensions and levels of the site and building before commencing any shop drawings or building work. Any discrepancies should be recorded to the Architect. Where applicable this drawing is to be read in conjunction with the Consultants' drawings / Clients' Construction Specification.

Rev	Description
A	Updated to 'Planning' status

Date	Au	Ch
19.08.26	NA	MRW




Project	Former Arborfield Studios (Parcels W, Y and Z), Arborfield Green		
Drawing	Housetype 4B5P - AFF Floor Plans & Elevations		
Client	Crest Nicholson Chiltern		
Job no.	CRES250532	Date	02.04.26
Dwg no.	HT.4B5P.pe	Rev.	A
Author	KK	Checker	RP
Status	PLANNING	Scale	1:100 at A3
Client ref.		Office	Portishead






Front Elevation

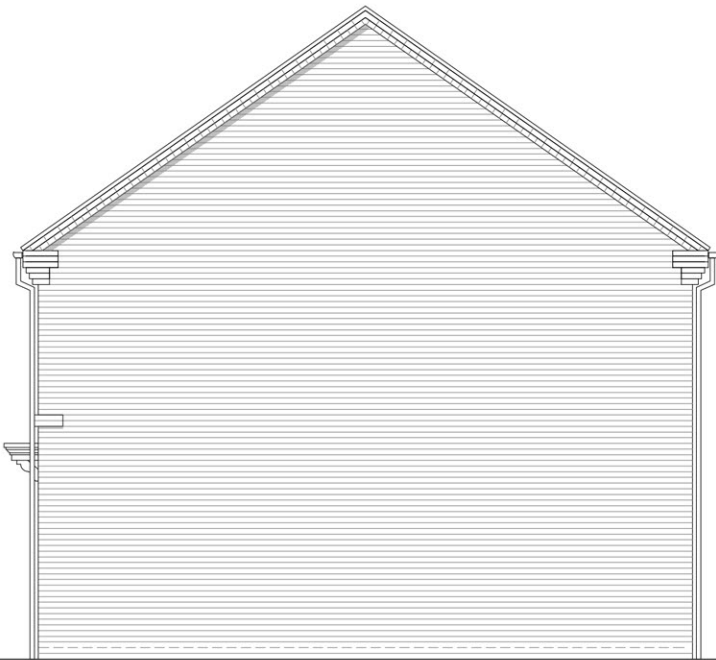


Side Elevation



Rear Elevation

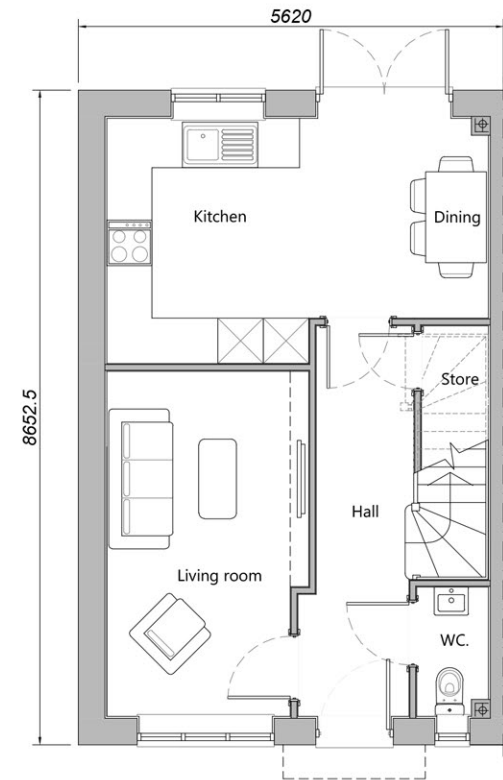

Ground Floor Plan

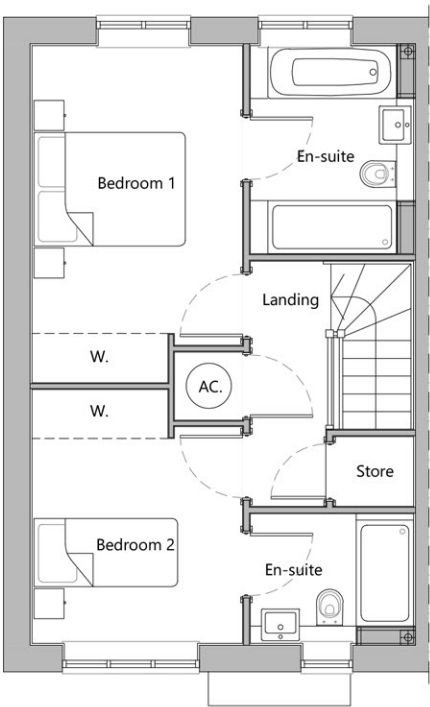

First Floor Plan

PLOT No.
As Drawn - 221
Handed - 222

House Type	Variation	Option
Ashbourne		
Bedrooms	2	3
Sq.ft	858	Sq.m 79.74

Romsey T:01794 367703
Portishead T:01275 407000
London T:01794 367703

www.thrivearchitects.co.uk

This drawing is the copyright of Thrive Architects Ltd ©. All rights reserved. Ordnance Survey Data © Crown Copyright. All rights reserved. Licence No. 100007359. Permission is granted to scale from this drawing for the purposes of Local Authority Planning Applications only. For all other purposes DO NOT scale from this drawing. Contractors, sub-contractors and suppliers are to check all relevant dimensions and levels of the site and building before commencing any shop drawings or building work. Any discrepancies should be recorded to the Architect. Where applicable this drawing is to be read in conjunction with the Consultants' drawings / Clients' Construction Specification.


Rev	Description
A	Updated to 'Planning' status

Date	Au	Ch
19.08.26	NA	MRW



Project	Former Arborfield Studios (Parcels W, Y and Z), Arborfield Green		
Drawing	House Type Ashbourne Floor Plans & Elevations		
Client	Crest Nicholson Operations Ltd		
Job no.	CRES250532	Date	20.07.26
Dwg no.	HT.ASH.pe	Rev.	A
Author	NA	Checker	RP
Status	PLANNING	Scale	1:100 at A3
Client ref.		Office	Portishead




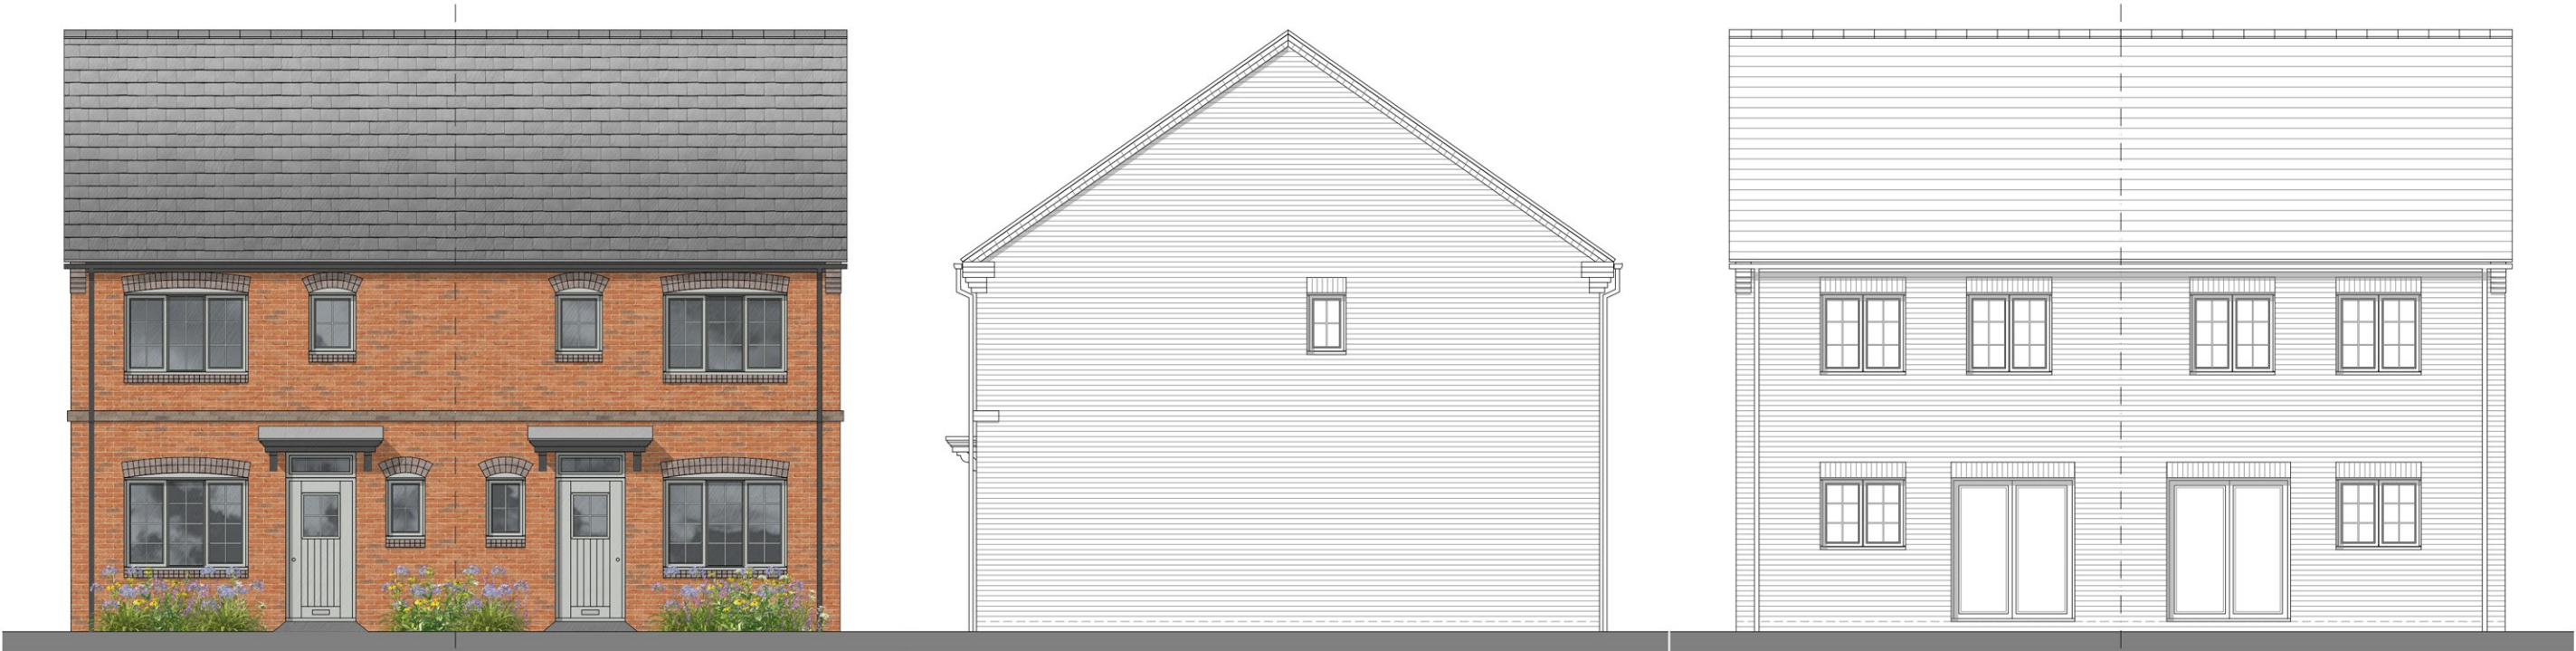


Front Elevation

Side Elevation

Rear Elevation

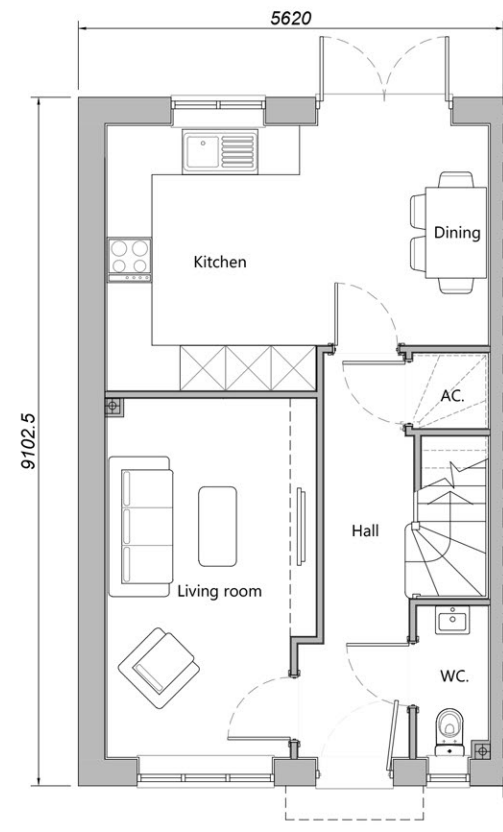

Ground Floor Plan

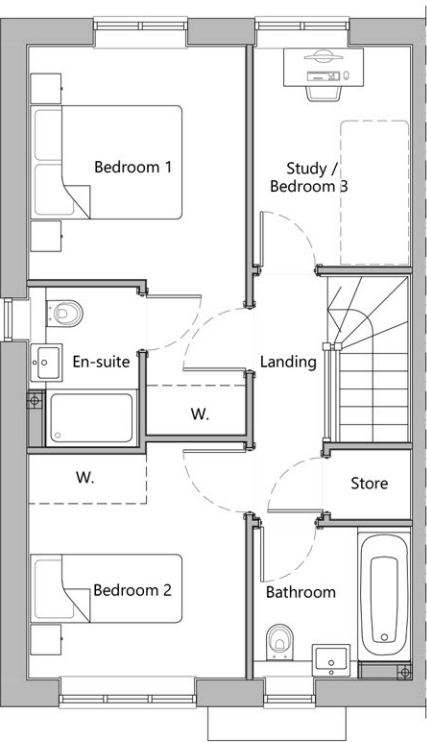

First Floor Plan

PLOT No.		
As Drawn - 1, 3, 9, 11, 32, 95, 176, 194		
Handed - 2, 4, 10, 12, 33, 96, 177, 192, 193		
House Type	Variation	Option
Beaconsfield		
Bedrooms	3	4
Sq.ft	907	Sq.m 84.28




Front Elevation




Side Elevation



Rear Elevation

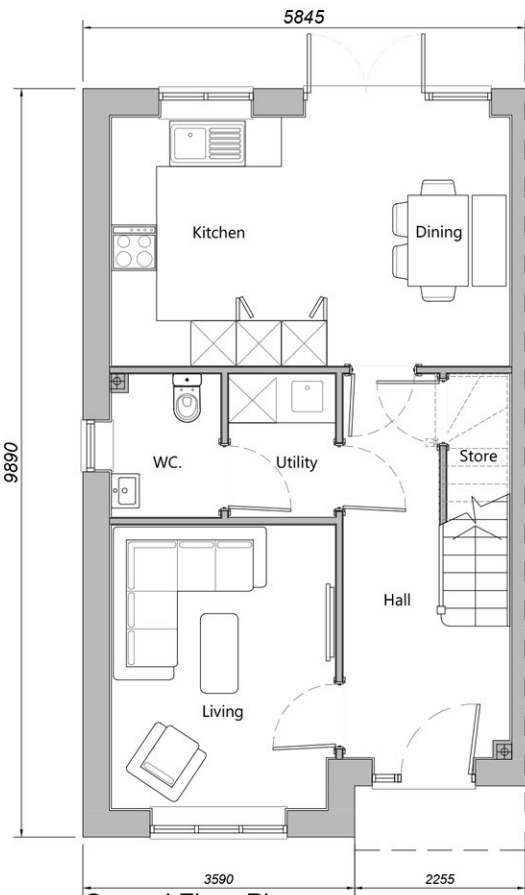

Ground Floor Plan

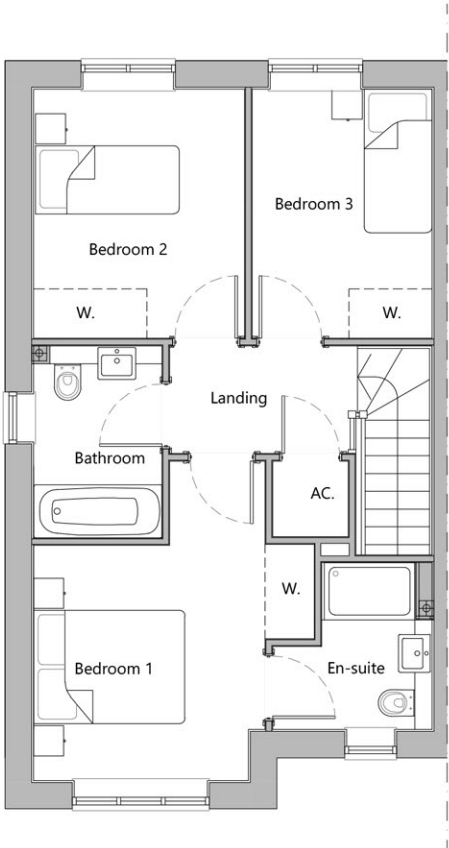


First Floor Plan

PLOT No.		
As Drawn - 48, 243, 259, 263, 286, 292		
Handed - 47, 244, 260, 264, 287, 293		
House Type	Variation	Option
Bosworth		
Bedrooms	3	4
Sq.ft	1002	Sq.m 93.06




Front Elevation

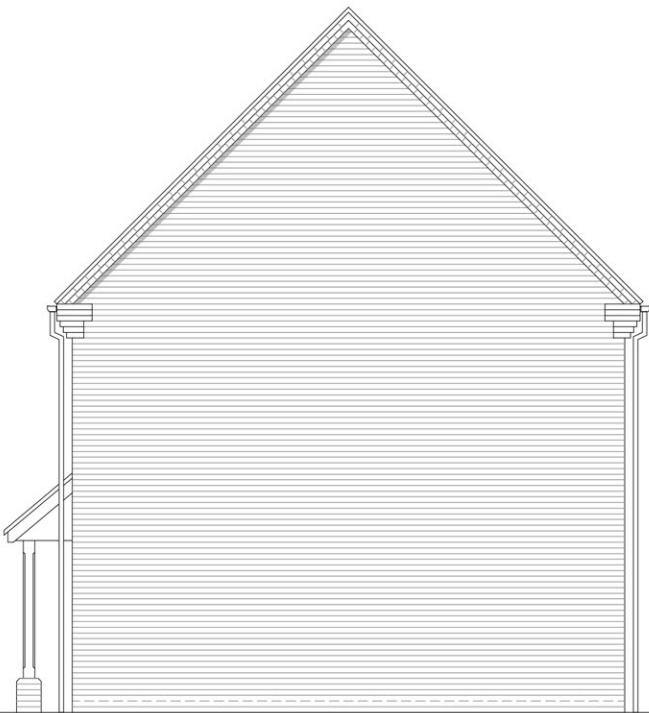


Side Elevation




Rear Elevation

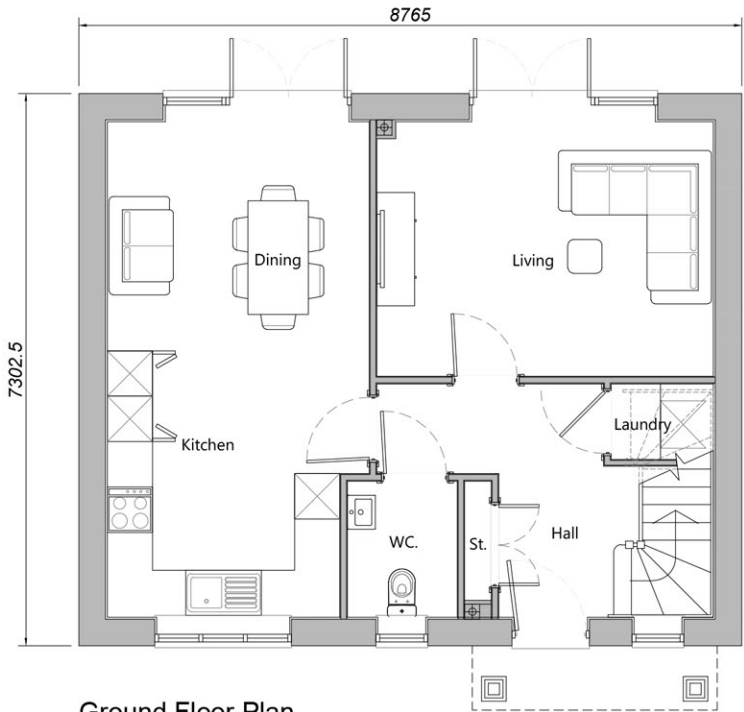

Ground Floor Plan

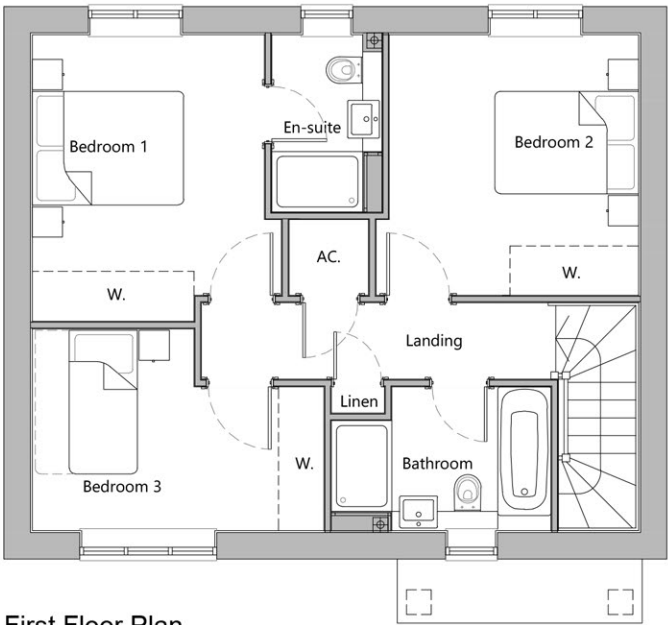

First Floor Plan

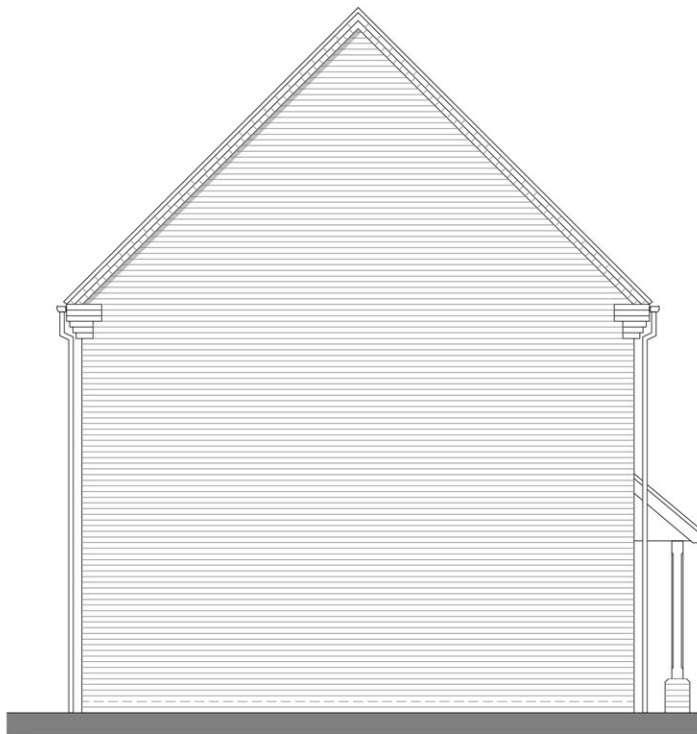

Side Elevation

PLOT No. As Drawn - 46, 168, 184 Handed - 269		
House Type	Variation	Option
Burnham		
Bedrooms	3	5
Sq.ft	1131	Sq.m 105.04

Romsey
Portishead
London

T:01794 367703
T:01275 407000
T:01794 367703

Rev

Description

A

Updated to 'Planning' status

Date

Au

Ch

19.08.26

NA

MRW

www.thrivearchitects.co.uk

This drawing is the copyright of Thrive Architects Ltd ©. All rights reserved. Ordnance Survey Data © Crown Copyright. All rights reserved. Licence No. 100007359. Permission is granted to scale from this drawing for the purposes of Local Authority Planning Applications only. For all other purposes DO NOT scale from this drawing. Contractors, sub-contractors and suppliers are to check all relevant dimensions and levels of the site and building before commencing any shop drawings or building work. Any discrepancies should be recorded to the Architect. Where applicable this drawing is to be read in conjunction with the Consultants' drawings / Clients' Construction Specification.



Project	Former Arborfield Studios (Parcels W, Y and Z), Arborfield Green			
Drawing	House Type Burnham Floor Plans & Elevations			
Client	Crest Nicholson Operations Ltd		Date	20.07.26
Job no.	CRES250532		Rev.	A
Dwg no.	HT.BUR.pe		Scale	1:100 at A3
Author	NA	Checker	RP	Office
Status	PLANNING		Office	Portishead
Client ref.				





Front Elevation



Side Elevation



Rear Elevation

PLOT No.
As Drawn - 195, 262, 289, 291
Handed - 261, 288, 290

House Type	Buxton	
Bedrooms	3	5
Sq.ft	1150	106.88

Romsey
Portishead
London

T:01794 367703
T:01275 407000
T:01794 367703

Rev

Description

AUpdated to 'Planning' status

Date

Au

Ch

19.08.26NA

MRW

www.thrivearchitects.co.uk

This drawing is the copyright of Thrive Architects Ltd ©. All rights reserved. Ordnance Survey Data © Crown Copyright. All rights reserved. Licence No. 100007359. Permission is granted to scale from this drawing for the purposes of Local Authority Planning Applications only. For all other purposes DO NOT scale from this drawing. Contractors, sub-contractors and suppliers are to check all relevant dimensions and levels of the site and building before commencing any shop drawings or building work. Any discrepancies should be recorded to the Architect. Where applicable this drawing is to be read in conjunction with the Consultants' drawings / Clients' Construction Specification.



Project

Former Arborfield Studios (Parcels W, Y and Z), Arborfield Green

Drawing

House Type Buxton Elevations

Client

Crest Nicholson Operations Ltd

Job no.

CRES250532

Date

20.07.26

Dwg no.

HT.BUX.e

Rev.

A

Author

NA

Checker

RP

Scale

1:100 at A3

Status


PLANNING

Office


Portishead

Client ref.



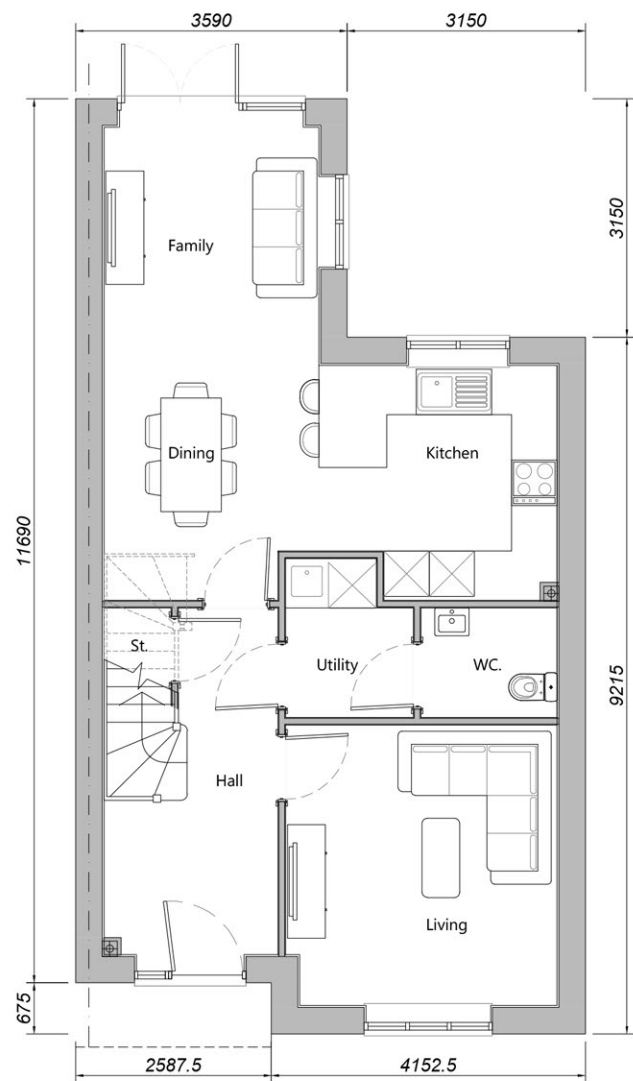

Ground Floor Plan

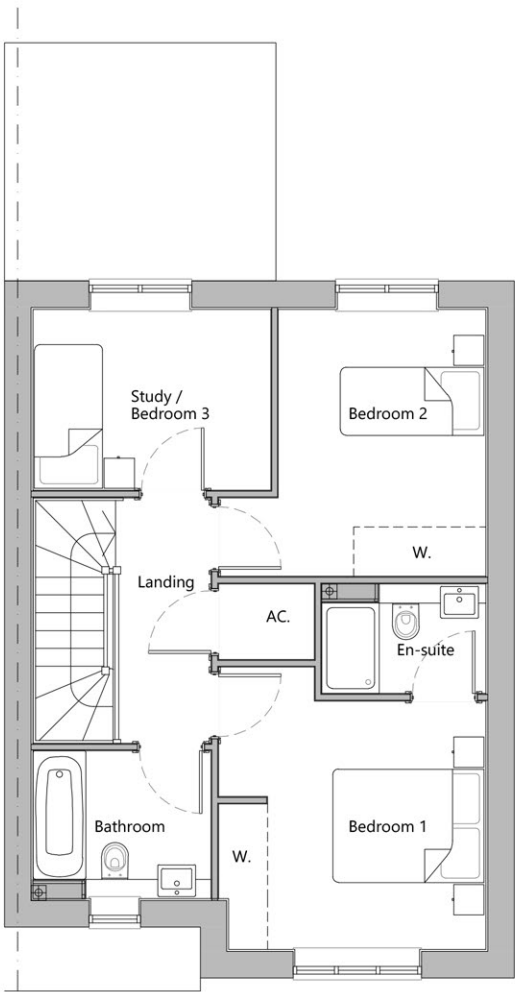

First Floor Plan

PLOT No.
As Drawn - 195, 262, 289, 291
Handed - 261, 288, 290

House Type	Buxton	Variation	Option
Bedrooms		Persons	5
Sq.ft	1150	Sq.m	106.88

Romsey T:01794 367703
Portishead T:01275 407000
London T:01794 367703

www.thrivearchitects.co.uk

This drawing is the copyright of Thrive Architects Ltd ©. All rights reserved. Ordnance Survey Data © Crown Copyright. All rights reserved. Licence No. 100007359. Permission is granted to scale from this drawing for the purposes of Local Authority Planning Applications only. For all other purposes DO NOT scale from this drawing. Contractors, sub-contractors and suppliers are to check all relevant dimensions and levels of the site and building before commencing any shop drawings or building work. Any discrepancies should be recorded to the Architect. Where applicable this drawing is to be read in conjunction with the Consultants' drawings / Clients' Construction Specification.

Rev	Description
A	Updated to 'Planning' status

Date	Au	Ch
19.08.26	NA	MRW




Project	Former Arborfield Studios (Parcels W, Y and Z), Arborfield Green		
Drawing	House Type Buxton Floor Plans		
Client	Crest Nicholson Operations Ltd		
Job no.	CRES250532	Date	20.07.26
Dwg no.	HT.BUX.p	Rev.	A
Author	NA	Checker	RP
Status	PLANNING	Scale	1:100 at A3
Client ref.		Office	Portishead






Front Elevation

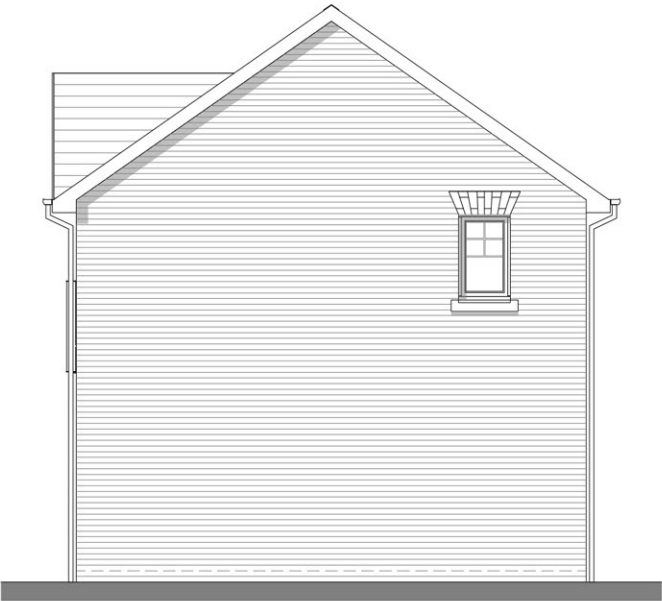


Side Elevation




Rear Elevation

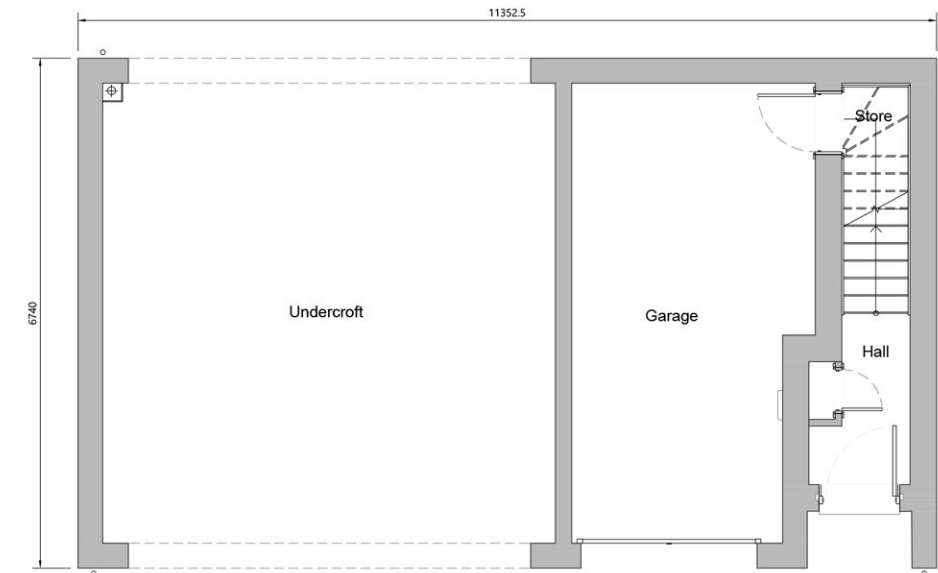

Ground Floor Plan

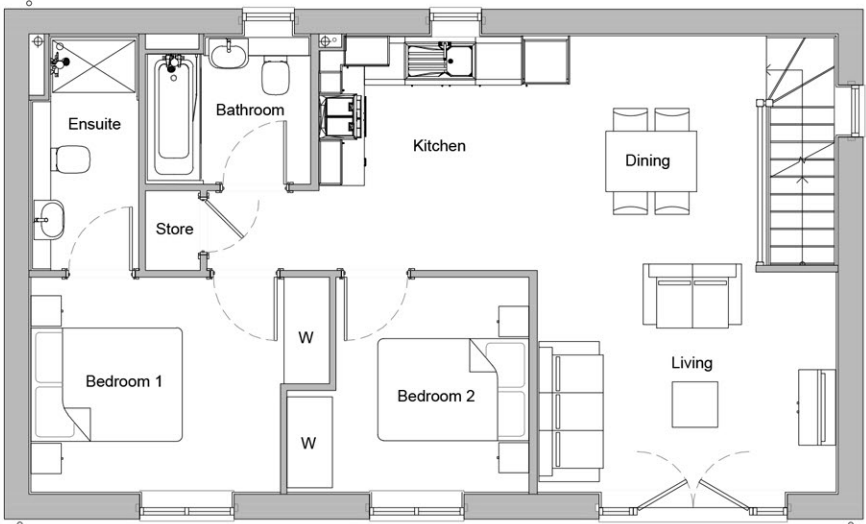

First Floor Plan

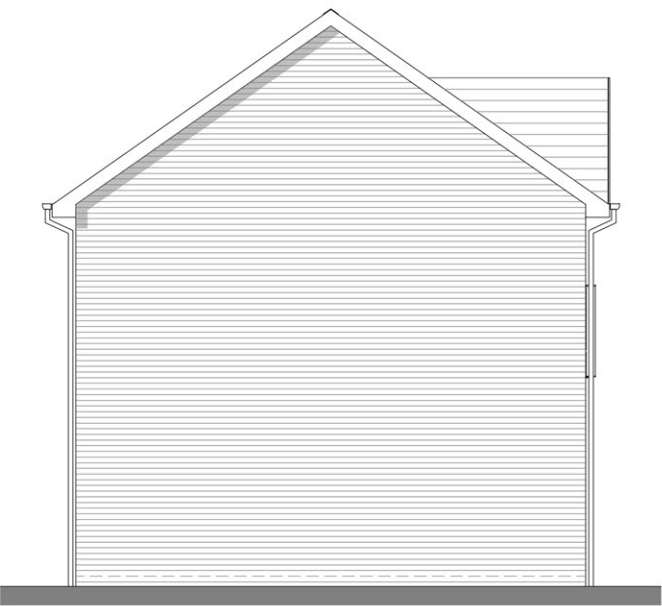


Side Elevation

PLOT No. As Drawn - Handed - 49, 98	Housetype	<i>Dromer</i>	Variation	Option
	Bedrooms	2	Persons	4
	Sq.ft	750	Sq.m	70




Front Elevation

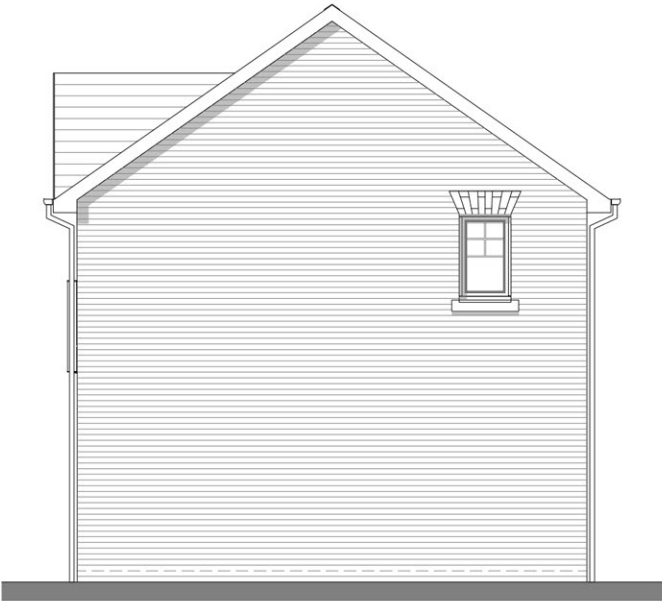


Side Elevation




Rear Elevation

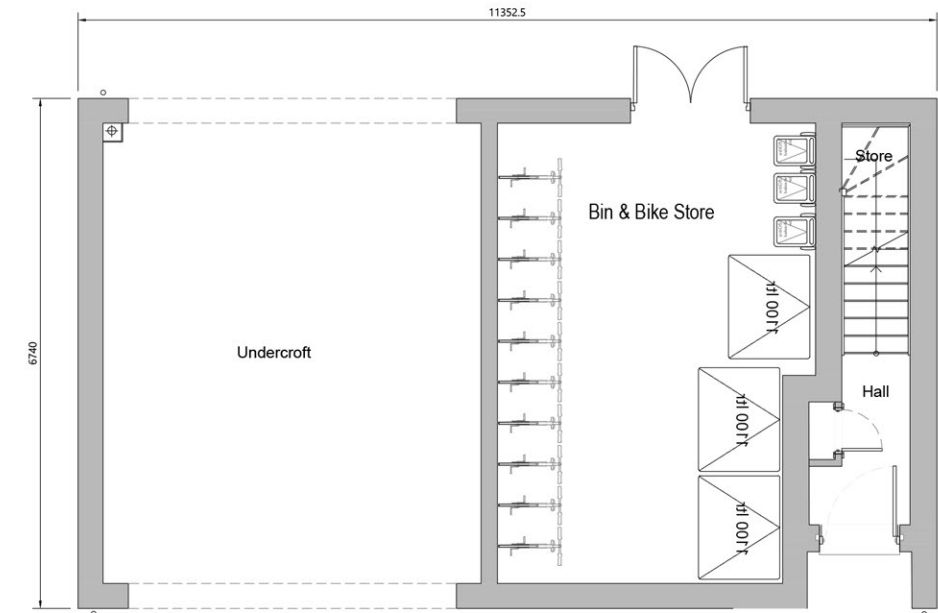

Ground Floor Plan

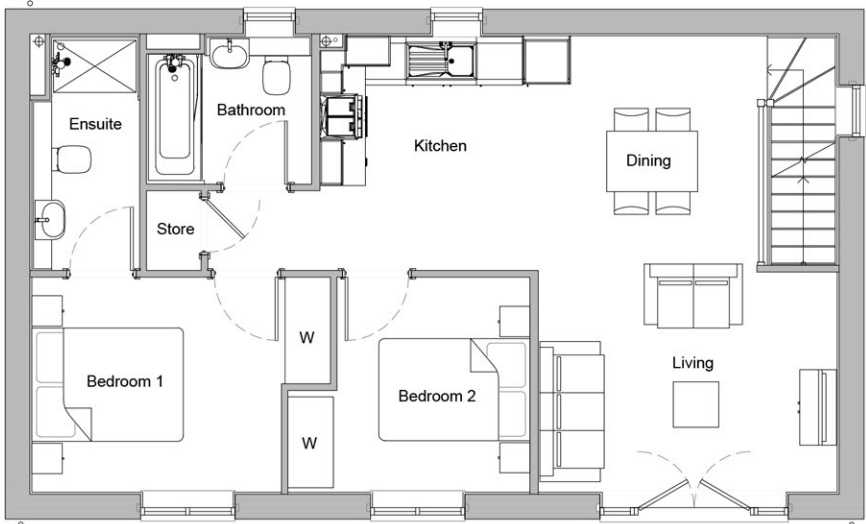

First Floor Plan

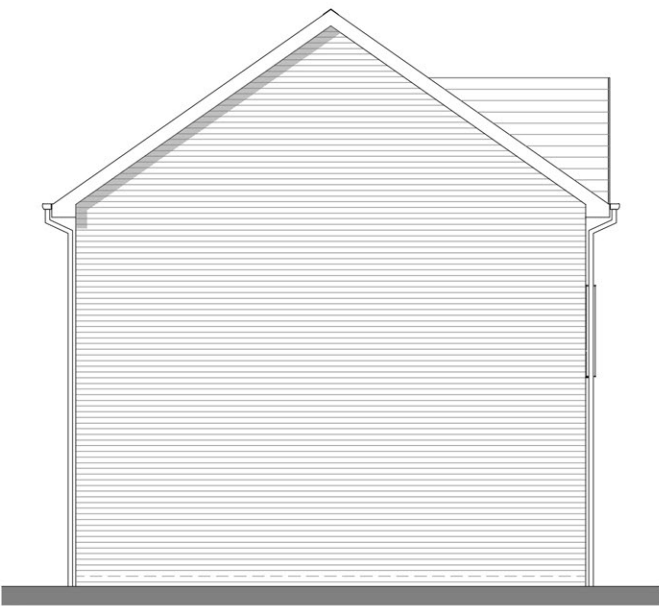

Side Elevation


PLOT No. As Drawn - 18 Handed - 72	Housetype	<i>Dromer</i>	Variation	<i>A</i>	Option
	Bedrooms	<i>2</i>	Persons		<i>4</i>
	Sq.ft	<i>750</i>	Sq.m		<i>70</i>



Front Elevation



Side Elevation

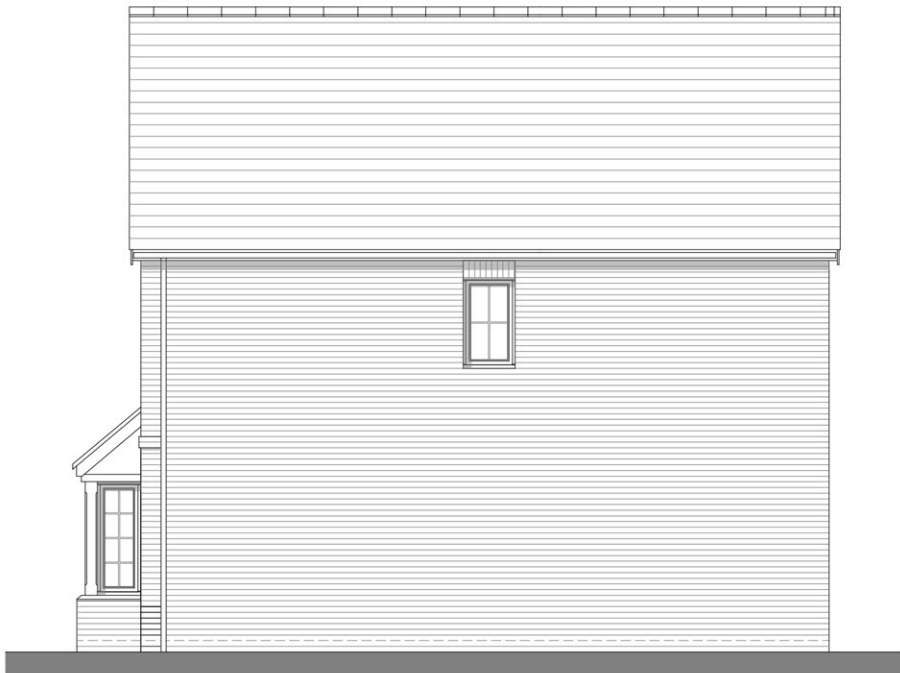

Rear Elevation



Side Elevation

PLOT No.
As Drawn - 42, 186, 270, 280
Handed - 166, 224, 266, 285

House Type	ELY	Variation	Option
Bedrooms	3	Persons	5
Sq.ft	1210	Sq.m	112.43

Romsey T:01794 367703
Portishead T:01275 407000
London T:01794 367703

www.thrivearchitects.co.uk

This drawing is the copyright of Thrive Architects Ltd ©. All rights reserved. Ordnance Survey Data © Crown Copyright. All rights reserved. Licence No. 100007359. Permission is granted to scale from this drawing for the purposes of Local Authority Planning Applications only. For all other purposes DO NOT scale from this drawing. Contractors, sub-contractors and suppliers are to check all relevant dimensions and levels of the site and building before commencing any shop drawings or building work. Any discrepancies should be recorded to the Architect. Where applicable this drawing is to be read in conjunction with the Consultants' drawings / Clients' Construction Specification.


Rev	Description
A	Updated to 'Planning' status

Date	Au	Ch
19.08.26	NA	MRW




Project	Former Arborfield Studios (Parcels W, Y and Z), Arborfield Green		
Drawing	House Type Ely Elevations		
Client	Crest Nicholson Operations Ltd		
Job no.	CRES250532	Date	20.07.26
Dwg no.	HT.ELY.e	Rev.	A
Author	NA	Checker	RP
Status	PLANNING	Scale	1:100 at A3
Client ref.		Office	Portishead



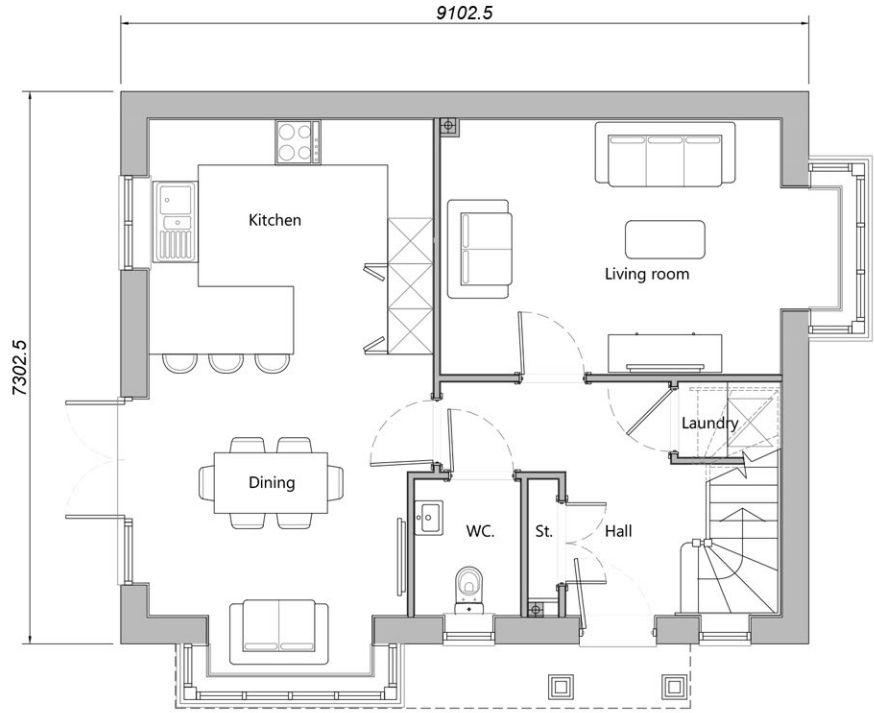

Ground Floor Plan

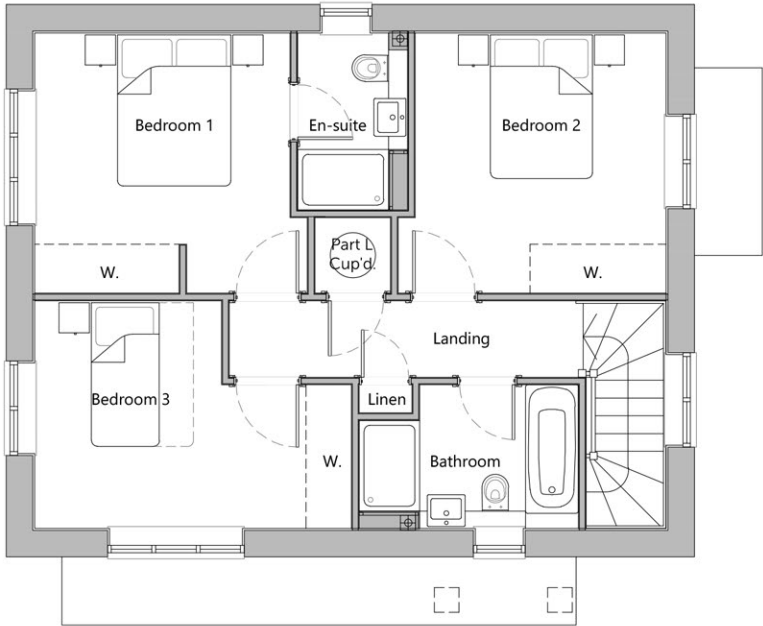

First Floor Plan

PLOT No. As Drawn - 42, 186, 270, 280 Handed - 166, 224, 266, 285		
House Type	ELY	Variation Option
Bedrooms	3	Persons 5
Sq.ft	1210	Sq.m 112.43

Romsey T:01794 367703
Portishead T:01275 407000
London T:01794 367703

www.thrivearchitects.co.uk

This drawing is the copyright of Thrive Architects Ltd ©. All rights reserved. Ordnance Survey Data © Crown Copyright. All rights reserved. Licence No. 100007359. Permission is granted to scale from this drawing for the purposes of Local Authority Planning Applications only. For all other purposes DO NOT scale from this drawing. Contractors, sub-contractors and suppliers are to check all relevant dimensions and levels of the site and building before commencing any shop drawings or building work. Any discrepancies should be recorded to the Architect. Where applicable this drawing is to be read in conjunction with the Consultants' drawings / Clients' Construction Specification.

Rev	Description
A	Updated to 'Planning' status

Date	Au	Ch
19.08.26	NA	MRW



Project	Former Arborfield Studios (Parcels W, Y and Z), Arborfield Green		
Drawing	House Type Ely Floor Plans		
Client	Crest Nicholson Operations Ltd		
Job no.	CRES250532	Date	20.07.26
Dwg no.	HT.ELY.p	Rev.	A
Author	NA	Checker	RP
Status	PLANNING	Scale	1:100 at A3
Client ref.		Office	Portishead






Front Elevation



Side Elevation

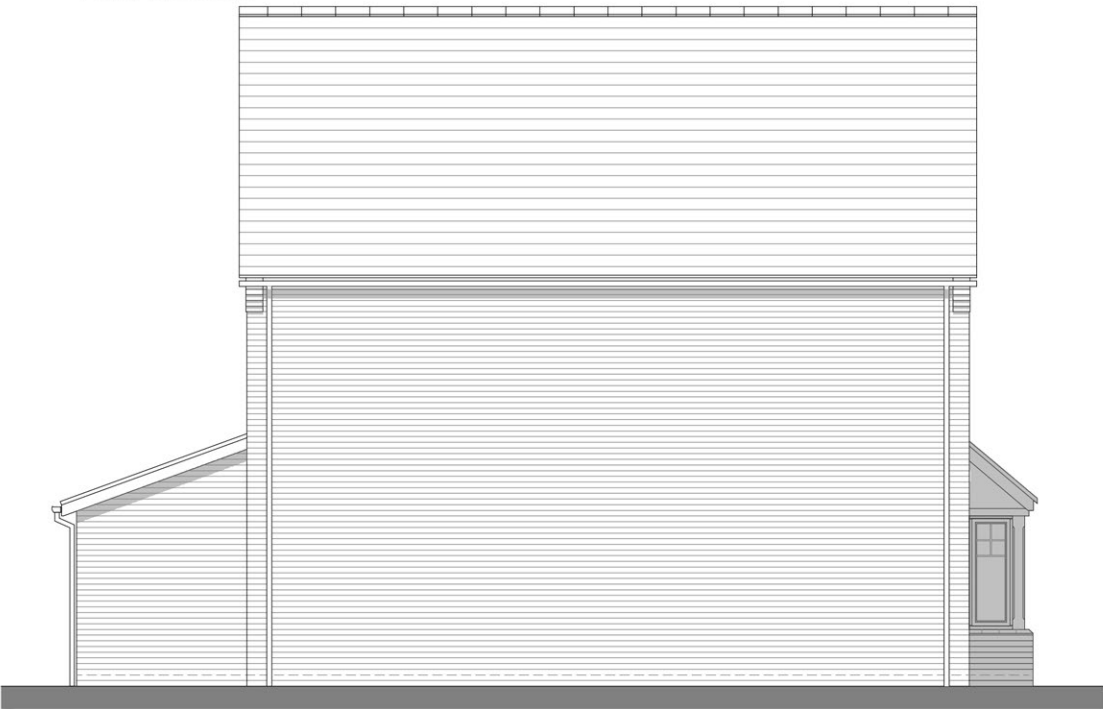

Rear Elevation



Side Elevation

PLOT No.
As Drawn - 31, 37, 124, 142,
152, 162, 188
Handed - 34, 45, 120, 136,
143, 153, 179, 181


House Type	Framlingham	
Bedrooms	3	4
Sq.ft	1244	Sq.m 115.57



Front Elevation



Side Elevation

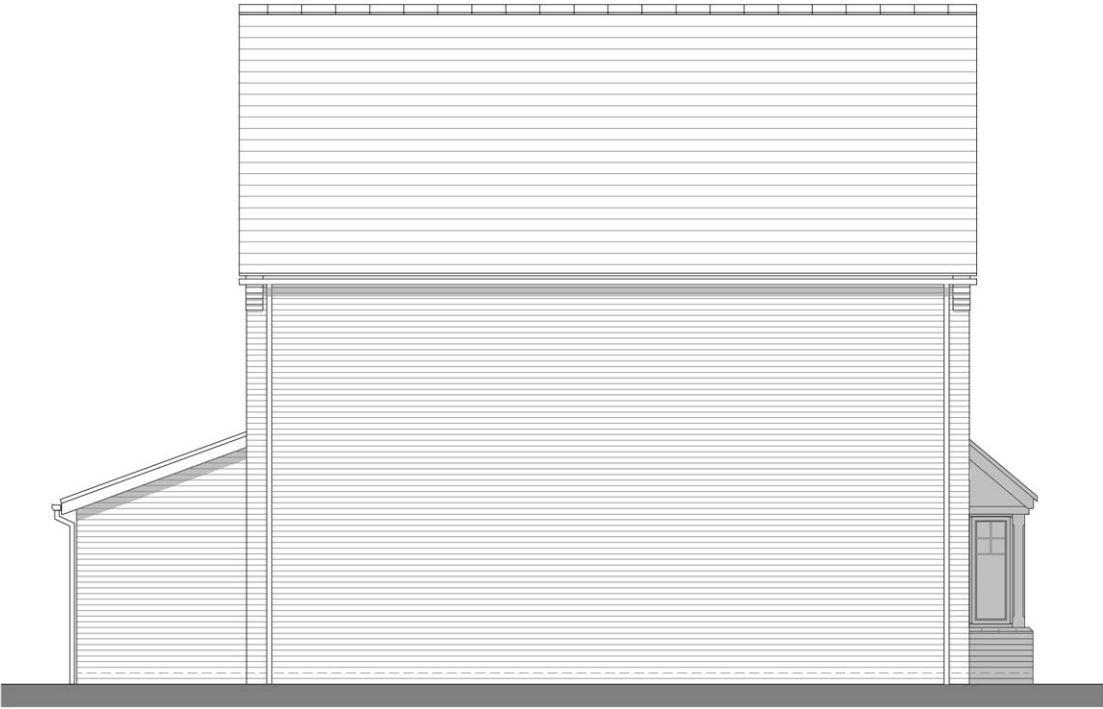

Rear Elevation



Side Elevation

PLOT No.
As Drawn - 97, 213, 220, 237,
247, 258
Handed - 110, 131, 232, 242,
253

House Type	Variation	Option
Framlingham		1
Bedrooms	Persons	4
Sq.ft	Sq.m	115.57

Romsey T:01794 367703
Portishead T:01275 407000
London T:01794 367703

www.thrivearchitects.co.uk

This drawing is the copyright of Thrive Architects Ltd ©. All rights reserved. Ordnance Survey Data © Crown Copyright. All rights reserved. Licence No. 100007359. Permission is granted to scale from this drawing for the purposes of Local Authority Planning Applications only. For all other purposes DO NOT scale from this drawing. Contractors, sub-contractors and suppliers are to check all relevant dimensions and levels of the site and building before commencing any shop drawings or building work. Any discrepancies should be recorded to the Architect. Where applicable this drawing is to be read in conjunction with the Consultants' drawings / Clients' Construction Specification.



Rev	Description
A	Updated to 'Planning' status

Date	Au	Ch
19.08.26	NA	MRW



Project	Former Arborfield Studios (Parcels W, Y and Z), Arborfield Green		
Drawing	House Type Framlingham Elevations		
Client	Crest Nicholson Operations Ltd		
Job no.	CRES250532	Date	20.07.26
Dwg no.	HT.FRA.e1	Rev.	A
Author	NA	Checker	RP
Status	PLANNING	Scale	1:100 at A3
Client ref.		Office	Portishead



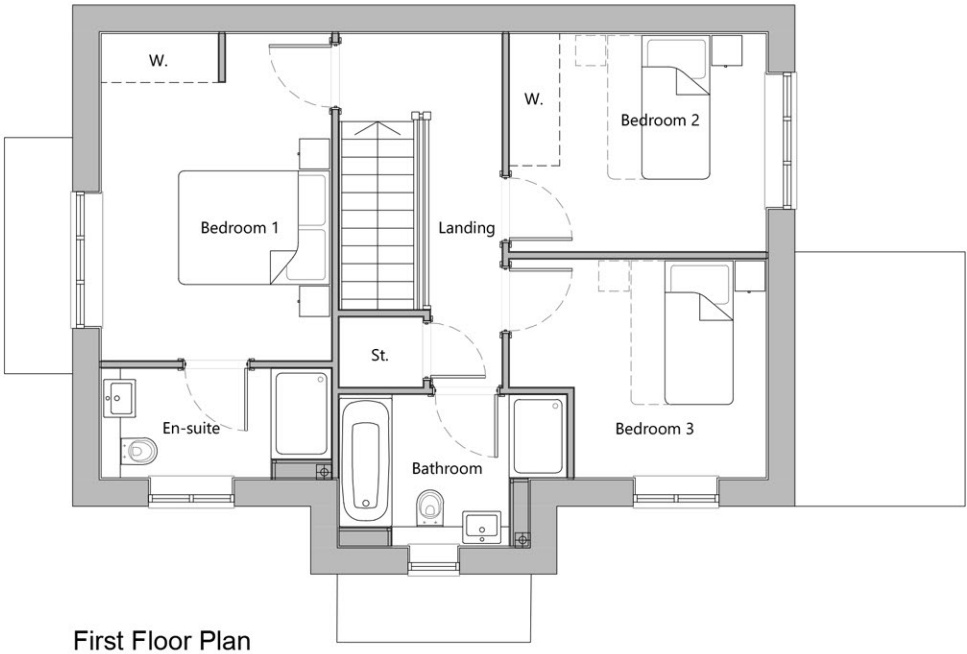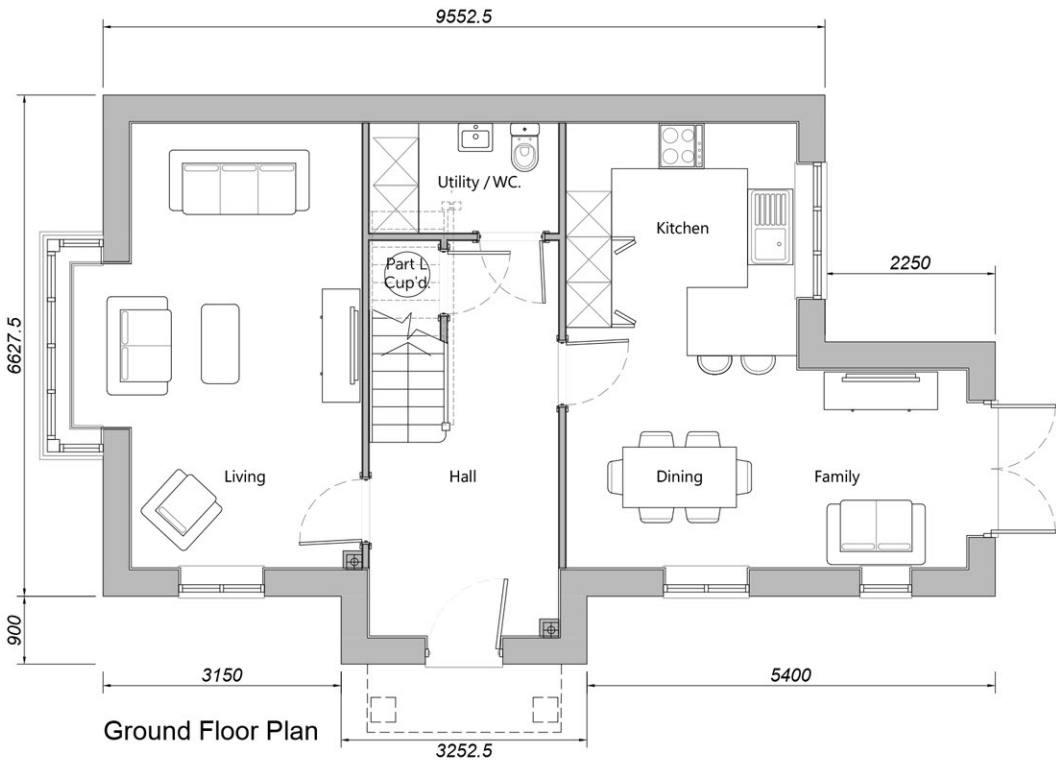

PLOT No.
As Drawn - 31. 37, 97, 124, 142, 152, 162, 188, 213, 220, 237, 247, 258
Handed - 34, 45, 110, 120, 131, 136, 143, 153, 179, 181, 232, 242, 253

House Type	Framlingham		Variation	Option
Bedrooms	3		Persons	4
Sq.ft	1244		Sq.m	115.57

Romsey T:01794 367703
Portishead T:01275 407000
London T:01794 367703

www.thrivearchitects.co.uk

This drawing is the copyright of Thrive Architects Ltd ©. All rights reserved. Ordnance Survey Data © Crown Copyright. All rights reserved. Licence No. 100007359. Permission is granted to scale from this drawing for the purposes of Local Authority Planning Applications only. For all other purposes DO NOT scale from this drawing. Contractors, sub-contractors and suppliers are to check all relevant dimensions and levels of the site and building before commencing any shop drawings or building work. Any discrepancies should be recorded to the Architect. Where applicable this drawing is to be read in conjunction with the Consultants' drawings / Clients' Construction Specification.

Rev	Description
A	Updated to 'Planning' status

Date	Au	Ch
19.08.26	NA	MRW



Project	Former Arborfield Studios (Parcels W, Y and Z), Arborfield Green			
Drawing	House Type Framlingham Floor Plans			
Client	Crest Nicholson Operations Ltd		Date	20.07.26
Job no.	CRES250532		Rev.	A
Dwg no.	HT.FRA.p		Scale	1:100 at A3
Author	NA	Checker	RP	Office
Status	PLANNING		Office	Portishead
Client ref.				





Front Elevation



Side Elevation



Rear Elevation

PLOT No. As Drawn - 5, 7, 108 Handed - 6, 8, 109		
House Type	Frome	Variation Option
Bedrooms	3	Persons 4
Sq.ft	1223	Sq.m 113.64

Romsey T:01794 367703
Portishead T:01275 407000
London T:01794 367703

www.thrivearchitects.co.uk

This drawing is the copyright of Thrive Architects Ltd ©. All rights reserved. Ordnance Survey Data © Crown Copyright. All rights reserved. Licence No. 100007359. Permission is granted to scale from this drawing for the purposes of Local Authority Planning Applications only. For all other purposes DO NOT scale from this drawing. Contractors, sub-contractors and suppliers are to check all relevant dimensions and levels of the site and building before commencing any shop drawings or building work. Any discrepancies should be recorded to the Architect. Where applicable this drawing is to be read in conjunction with the Consultants' drawings / Clients' Construction Specification.



Rev	Description
A	Updated to 'Planning' status

Date	Au	Ch
19.08.26	NA	MRW



Project	Former Arborfield Studios (Parcels W, Y and Z), Arborfield Green			
Drawing	House Type Frome Elevations			
Client	Crest Nicholson Operations Ltd			
Job no.	CRES250532	Date	20.07.26	
Dwg no.	HT.FRO.e	Rev.	A	
Author	NA	Checker	RP	Scale 1:100 at A3
Status	PLANNING		Office	Portishead
Client ref.				



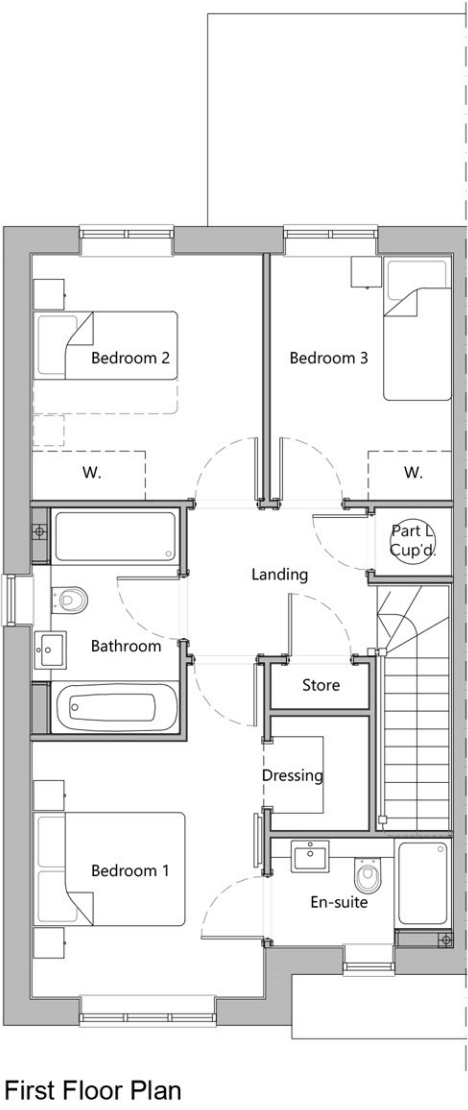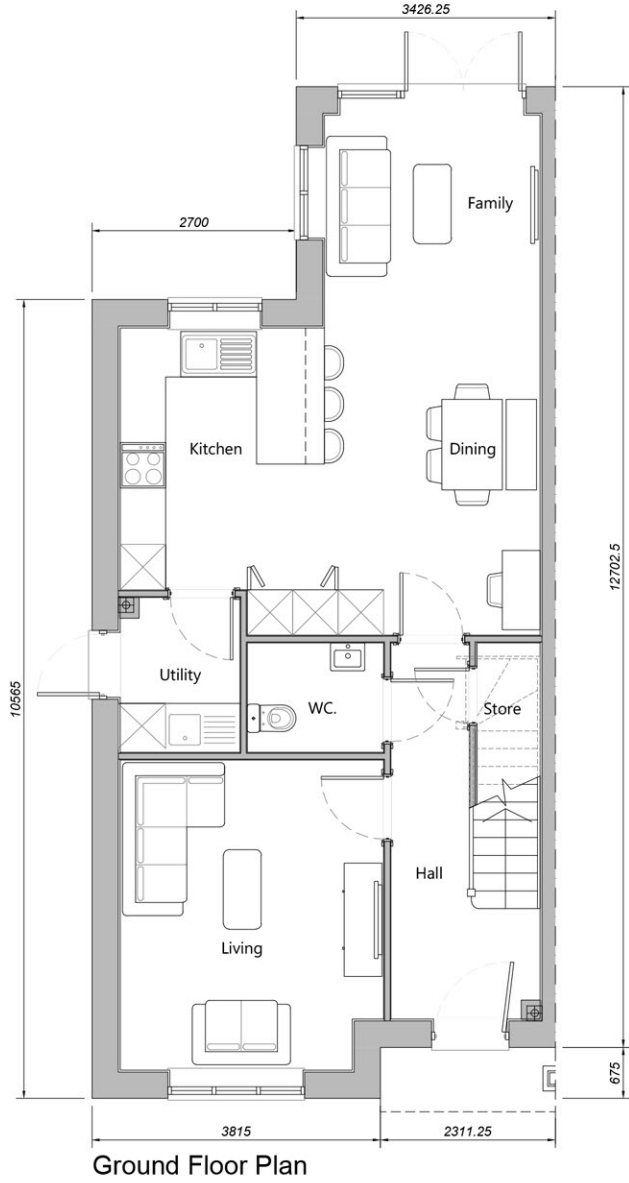

PLOT No. As Drawn - 5, 7, 108 Handed - 6, 8, 109		
House Type	Frome	Variation Option
Bedrooms	3	Persons 4
Sq.ft	1223	Sq.m 113.64



Front Elevation



Side Elevation



Rear Elevation



Side Elevation

PLOT No. As Drawn - 81, 138 Handed - 87, 140		
House Type	Frome	Variation A Option
Bedrooms	3	Persons 4
Sq.ft	1223	Sq.m 113.64

Romsey
Portishead
London

T:01794 367703
T:01275 407000
T:01794 367703

Rev

Description

A Updated to 'Planning' status

Date

Au

Ch

19.08.26

NA

MRW


www.thrivearchitects.co.uk

This drawing is the copyright of Thrive Architects Ltd ©. All rights reserved. Ordnance Survey Data © Crown Copyright. All rights reserved. Licence No. 100007359. Permission is granted to scale from this drawing for the purposes of Local Authority Planning Applications only. For all other purposes DO NOT scale from this drawing. Contractors, sub-contractors and suppliers are to check all relevant dimensions and levels of the site and building before commencing any shop drawings or building work. Any discrepancies should be recorded to the Architect. Where applicable this drawing is to be read in conjunction with the Consultants' drawings / Clients' Construction Specification.




Project	Former Arborfield Studios (Parcels W, Y and Z), Arborfield Green			
Drawing	House Type Frome Elevations			
Client	Crest Nicholson Operations Ltd			
Job no.	CRES250532	Date	20.07.26	
Dwg no.	HT.FRO.e.A	Rev.	A	
Author	NA	Checker	RP	Scale 1:100 at A3
Status	PLANNING		Office	Portishead
Client ref.				



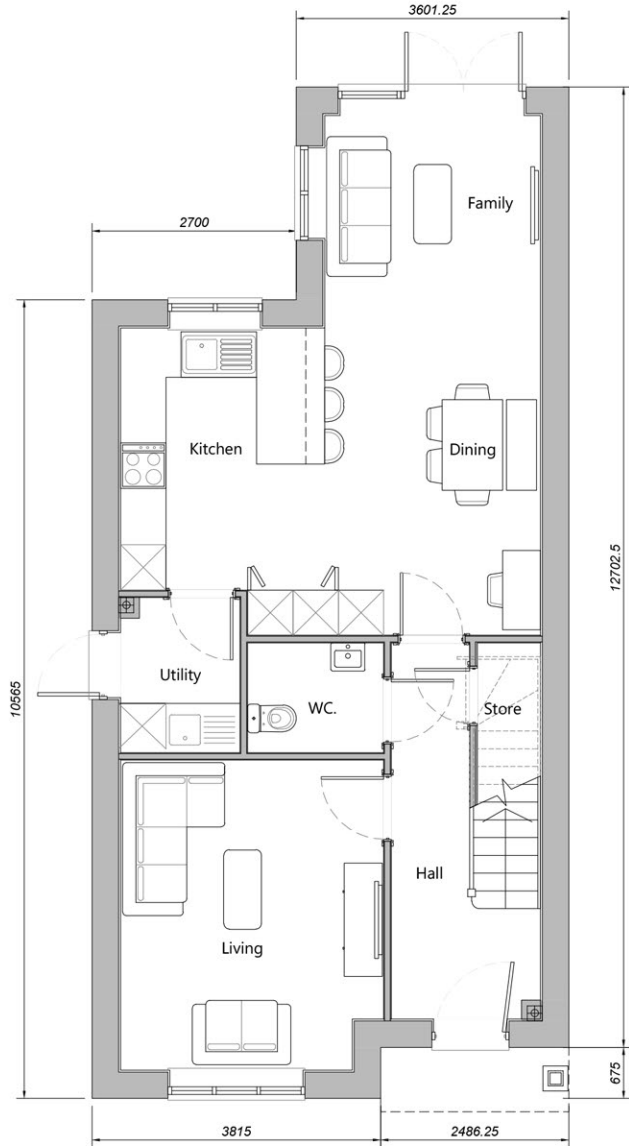

Ground Floor Plan

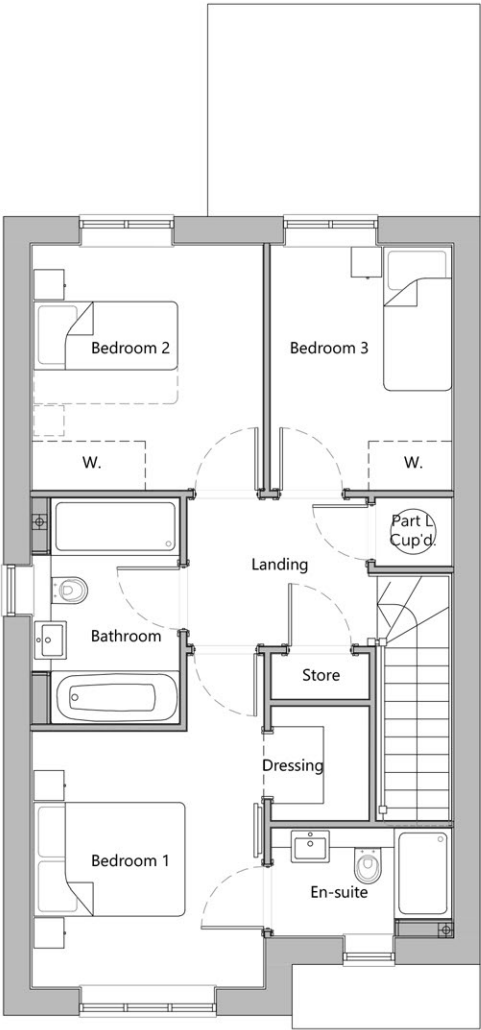

First Floor Plan

PLOT No.
As Drawn - 81, 138
Handed - 87, 140

House Type	Frome	Variation	A	Option
Bedrooms	3	Persons	4	
Sq.ft	1223	Sq.m	113.64	

Romsey T:01794 367703
Portishead T:01275 407000
London T:01794 367703

www.thrivearchitects.co.uk

This drawing is the copyright of Thrive Architects Ltd ©. All rights reserved. Ordnance Survey Data © Crown Copyright. All rights reserved. Licence No. 100007359. Permission is granted to scale from this drawing for the purposes of Local Authority Planning Applications only. For all other purposes DO NOT scale from this drawing. Contractors, sub-contractors and suppliers are to check all relevant dimensions and levels of the site and building before commencing any shop drawings or building work. Any discrepancies should be recorded to the Architect. Where applicable this drawing is to be read in conjunction with the Consultants' drawings / Clients' Construction Specification.

Rev	Description
A	Updated to 'Planning' status

Date	Au	Ch
19.08.26	NA	MRW



Project	Former Arborfield Studios (Parcels W, Y and Z), Arborfield Green			
Drawing	House Type Frome Floor Plans			
Client	Crest Nicholson Operations Ltd			
Job no.	CRES250532	Date	20.07.26	
Dwg no.	HT.FRO.p.A	Rev.	A	
Author	NA	Checker	RP	Scale 1:100 at A3
Status	PLANNING			Office Portishead
Client ref.				





Front Elevation



Side Elevation



Rear Elevation



Side Elevation

PLOT No.
As Drawn - 16, 17, 28, 39, 83, 84, 85, 132, 137, 139, 141, 167, 170, 190, 214, 218, 234, 255, 272
Handed - 13, 29, 73, 74, 133, 171, 189, 215, 219, 223, 235, 256, 273

House Type	Godalming	Variation	Option
Bedrooms	3	Persons	4
Sq.ft	1268	Sq.m	117.82

Romsey T:01794 367703
Portishead T:01275 407000
London T:01794 367703

www.thrivearchitects.co.uk

This drawing is the copyright of Thrive Architects Ltd ©. All rights reserved. Ordnance Survey Data © Crown Copyright. All rights reserved. Licence No. 100007359. Permission is granted to scale from this drawing for the purposes of Local Authority Planning Applications only. For all other purposes DO NOT scale from this drawing. Contractors, sub-contractors and suppliers are to check all relevant dimensions and levels of the site and building before commencing any shop drawings or building work. Any discrepancies should be recorded to the Architect. Where applicable this drawing is to be read in conjunction with the Consultants' drawings / Clients' Construction Specification.

Rev	Description
A	Updated to 'Planning' status



Date	Au	Ch
19.08.26	NA	MRW



Project	Former Arborfield Studios (Parcels W, Y and Z), Arborfield Green				
Drawing	House Type Godalming Elevations				
Client	Crest Nicholson Operations Ltd				
Job no.	CRES250532	Date	20.07.26		
Dwg no.	HT.GOD.e	Rev.	A		
Author	NA	Checker	RP	Scale	1:100 at A3
Status	PLANNING			Office	Portishead
Client ref.					

The logo for thrive. architects features the word "thrive." in a white, lowercase, sans-serif font, with a period, set against a solid orange square background. Below the square, the word "architects" is written in a smaller, orange, lowercase, sans-serif font.



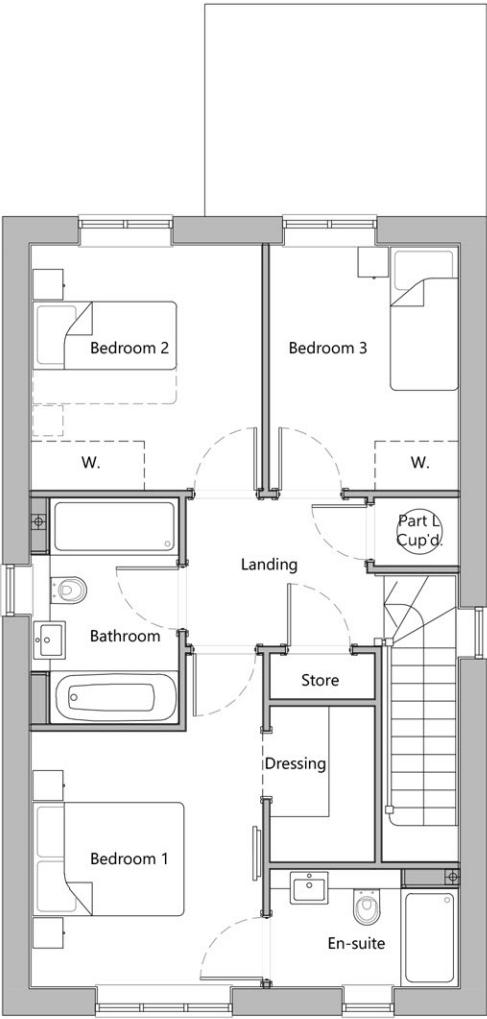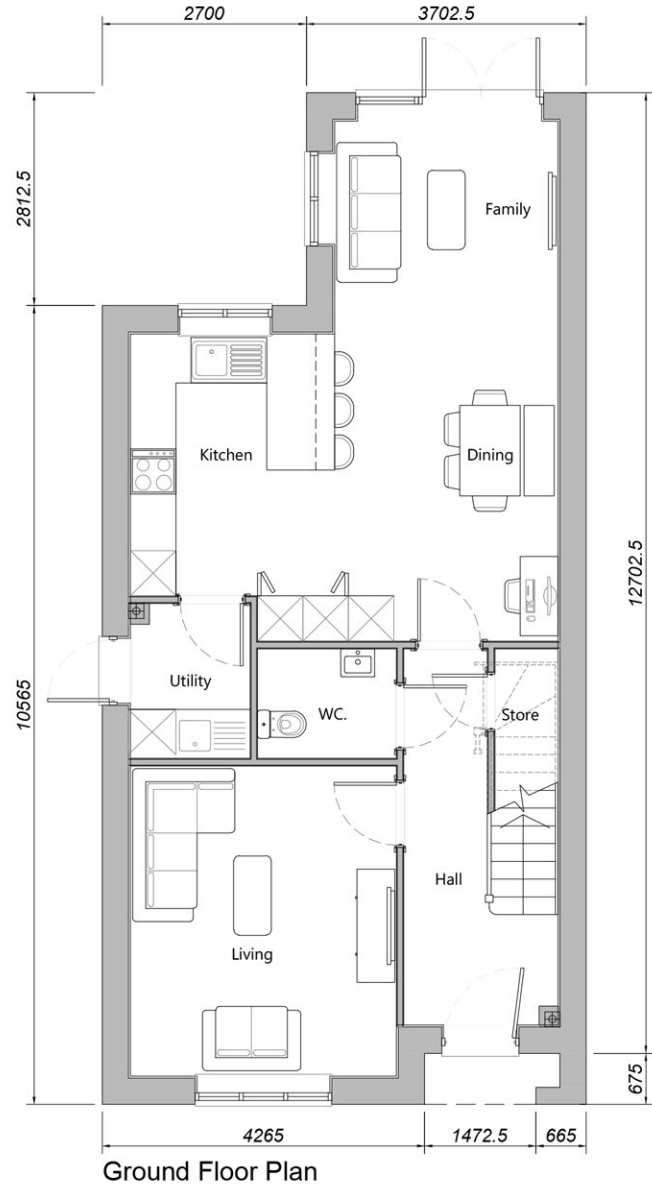

PLOT No.
As Drawn - 16, 17, 28, 39, 83,
84, 85, 132, 137, 139, 141, 167,
170, 190, 214, 218, 234, 255,
272
Handed - 13, 29, 73, 74, 133,
171, 189, 215, 219, 223, 235,
256, 273

House Type	Godalming	Variation	Option
Bedrooms	3	Persons	4
Sq.ft	1268	Sq.m	117.82

Romsey T:01794 367703
Portishead T:01275 407000
London T:01794 367703

www.thrivearchitects.co.uk

This drawing is the copyright of Thrive Architects Ltd ©. All rights reserved. Ordnance Survey Data © Crown Copyright. All rights reserved. Licence No. 100007359. Permission is granted to scale from this drawing for the purposes of Local Authority Planning Applications only. For all other purposes DO NOT scale from this drawing. Contractors, sub-contractors and suppliers are to check all relevant dimensions and levels of the site and building before commencing any shop drawings or building work. Any discrepancies should be recorded to the Architect. Where applicable this drawing is to be read in conjunction with the Consultants' drawings / Clients' Construction Specification.

Rev	Description
A	Updated to 'Planning' status

Date	Au	Ch
19.08.26	NA	MRW



Project	Former Arborfield Studios (Parcels W, Y and Z), Arborfield Green			
Drawing	House Type Godalming Floor Plans			
Client	Crest Nicholson Operations Ltd			
Job no.	CRES250532	Date	20.07.26	
Dwg no.	HT.GOD.p	Rev.	A	
Author	NA	Checker	RP	Scale 1:100 at A3
Status	PLANNING			Office Portishead
Client ref.				





Front Elevation



Side Elevation



Rear Elevation



Side Elevation

PLOT No.
As Drawn - 14, 30, 35, 86, 163,
164, 165, 183, 216, 233, 245,
254, 267, 271, 276, 281, 283
Handed - 15, 36, 82, 134, 180,
182, 217, 236, 246, 257, 268,
274, 279, 282, 284

House Type	Variation	Option
Harborough		
Bedrooms	3	5
Sq.ft	1269	Sq.m 117.87

Romsey T:01794 367703
Portishead T:01275 407000
London T:01794 367703

www.thrivearchitects.co.uk

This drawing is the copyright of Thrive Architects Ltd ©. All rights reserved. Ordnance Survey Data © Crown Copyright. All rights reserved. Licence No. 100007359. Permission is granted to scale from this drawing for the purposes of Local Authority Planning Applications only. For all other purposes DO NOT scale from this drawing. Contractors, sub-contractors and suppliers are to check all relevant dimensions and levels of the site and building before commencing any shop drawings or building work. Any discrepancies should be recorded to the Architect. Where applicable this drawing is to be read in conjunction with the Consultants' drawings / Clients' Construction Specification.


Rev	Description
A	Updated to 'Planning' status

Date	Au	Ch
19.08.26	NA	MRW




Project	Former Arborfield Studios (Parcels W, Y and Z), Arborfield Green			
Drawing	House Type Harborough Floor Plans			
Client	Crest Nicholson Operations Ltd			
Job no.	CRES250532	Date	20.07.26	
Dwg no.	HT.HRB.p	Rev.	A	
Author	NA	Checker	RP	Scale 1:100 at A3
Status	PLANNING		Office	Portishead
Client ref.				



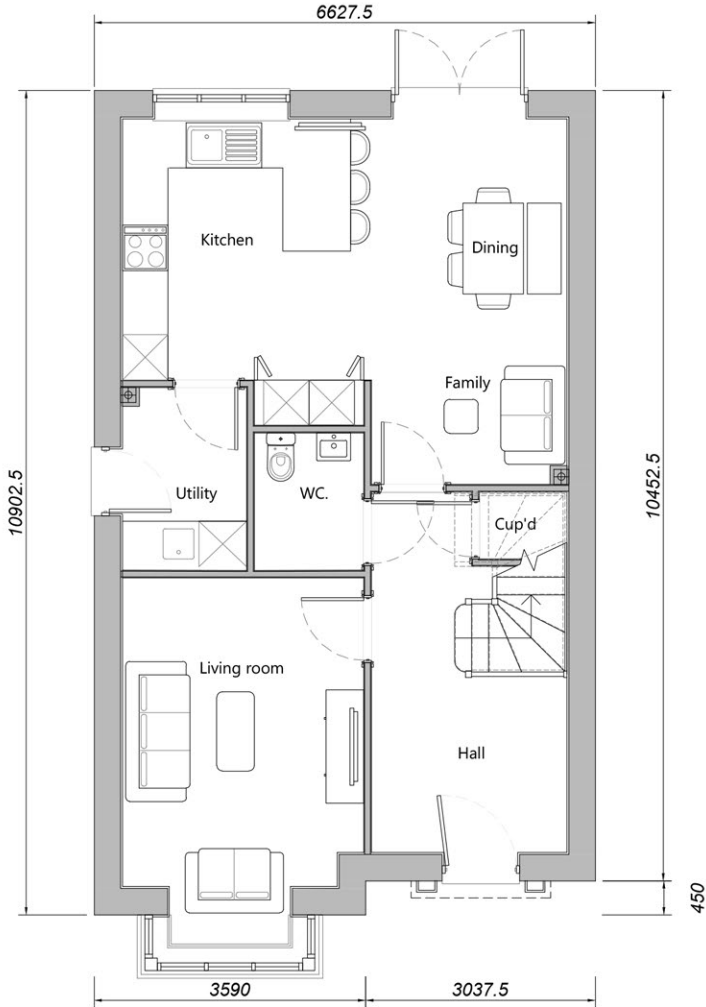

Ground Floor Plan

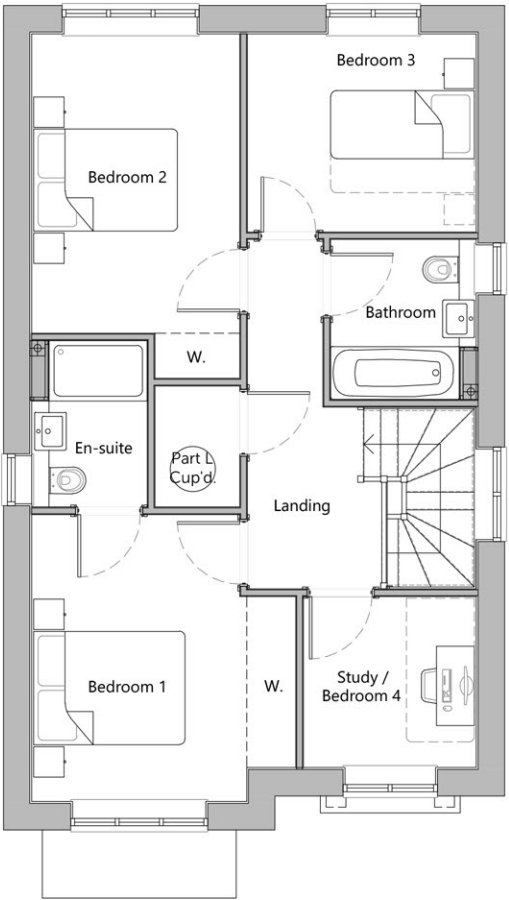

First Floor Plan

PLOT No.
As Drawn - 14, 30, 35, 86, 163,
164, 165, 183, 216, 233, 245,
254, 267, 271, 276, 281, 283
Handed - 15, 36, 82, 134, 180,
182, 217, 236, 246, 257, 268,
274, 279, 282, 284

House Type	Harborough	
Bedrooms	3	5
Sq.ft	1269	Sq.m 117.87

Romsey T:01794 367703
Portishead T:01275 407000
London T:01794 367703

www.thrivearchitects.co.uk

This drawing is the copyright of Thrive Architects Ltd ©. All rights reserved. Ordnance Survey Data © Crown Copyright. All rights reserved. Licence No. 100007359. Permission is granted to scale from this drawing for the purposes of Local Authority Planning Applications only. For all other purposes DO NOT scale from this drawing. Contractors, sub-contractors and suppliers are to check all relevant dimensions and levels of the site and building before commencing any shop drawings or building work. Any discrepancies should be recorded to the Architect. Where applicable this drawing is to be read in conjunction with the Consultants' drawings / Clients' Construction Specification.

Rev	Description
A	Updated to 'Planning' status

Date	Au	Ch
19.08.26	NA	MRW



Project	Former Arborfield Studios (Parcels W, Y and Z), Arborfield Green		
Drawing	House Type Harborough Floor Plans		
Client	Crest Nicholson Operations Ltd		
Job no.	CRES250532	Date	20.07.26
Dwg no.	HT.HRB.p	Rev.	A
Author	NA	Checker	RP
Status	PLANNING	Scale	1:100 at A3
Client ref.		Office	Portishead






Front Elevation



Side Elevation

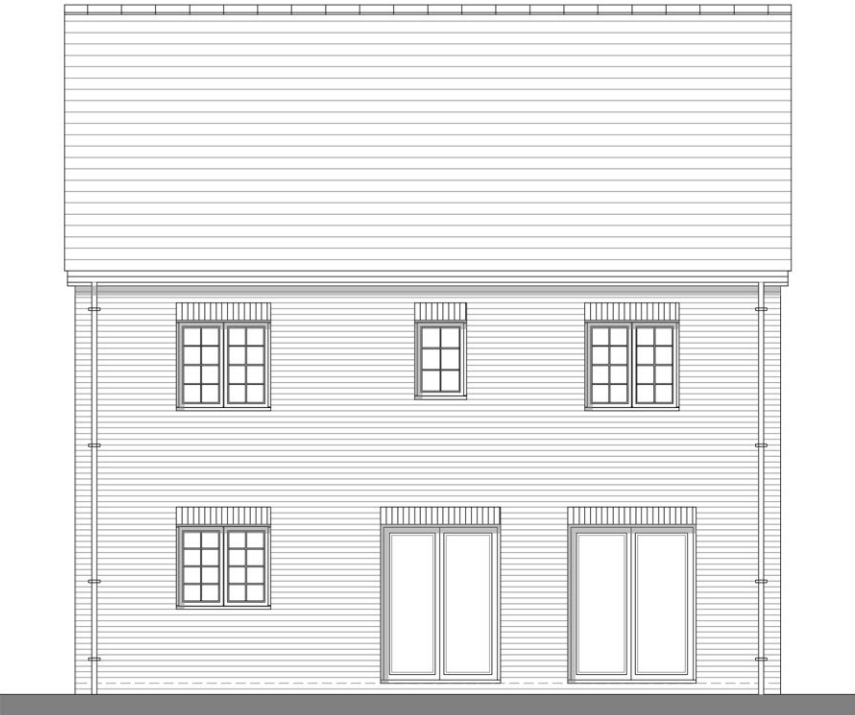

Rear Elevation



Side Elevation

PLOT No. As Drawn - 38, 111, 169, 174, 178, 265 Handed - 187		
House Type	Lewes	Variation Option
Bedrooms	4	Persons 5
Sq.ft	1411	Sq.m 131.04

Romsey T:01794 367703
Portishead T:01275 407000
London T:01794 367703

www.thrivearchitects.co.uk

This drawing is the copyright of Thrive Architects Ltd ©. All rights reserved. Ordnance Survey Data © Crown Copyright. All rights reserved. Licence No. 100007359. Permission is granted to scale from this drawing for the purposes of Local Authority Planning Applications only. For all other purposes DO NOT scale from this drawing. Contractors, sub-contractors and suppliers are to check all relevant dimensions and levels of the site and building before commencing any shop drawings or building work. Any discrepancies should be recorded to the Architect. Where applicable this drawing is to be read in conjunction with the Consultants' drawings / Clients' Construction Specification.



Rev	Description
A	Updated to 'Planning' status

Date	Au	Ch
19.08.26	NA	MRW



Project	Former Arborfield Studios (Parcels W, Y and Z), Arborfield Green		
Drawing	House Type Lewes Elevations		
Client	Crest Nicholson Operations Ltd		
Job no.	CRES250532	Date	20.07.26
Dwg no.	HT.LEW.e	Rev.	A
Author	NA	Checker	RP
Status	PLANNING	Scale	1:100 at A3
Client ref.		Office	Portishead



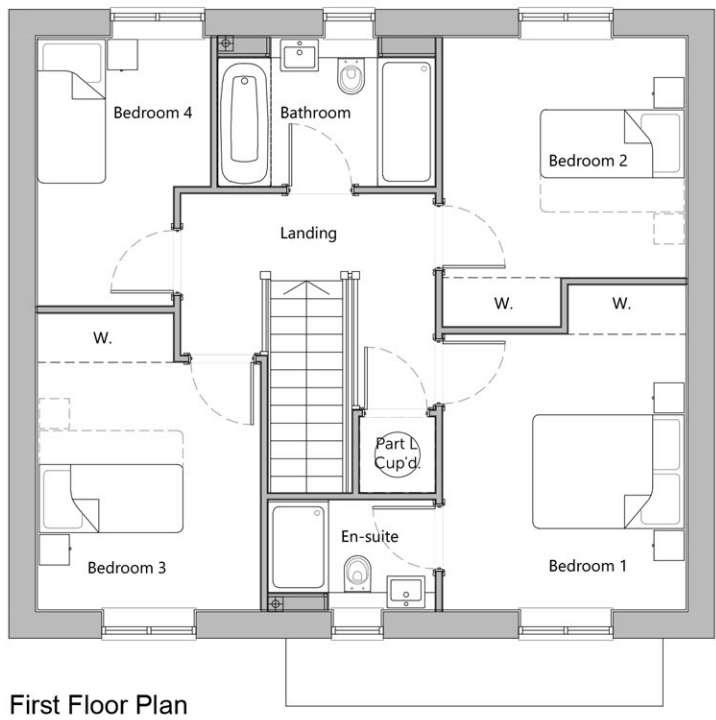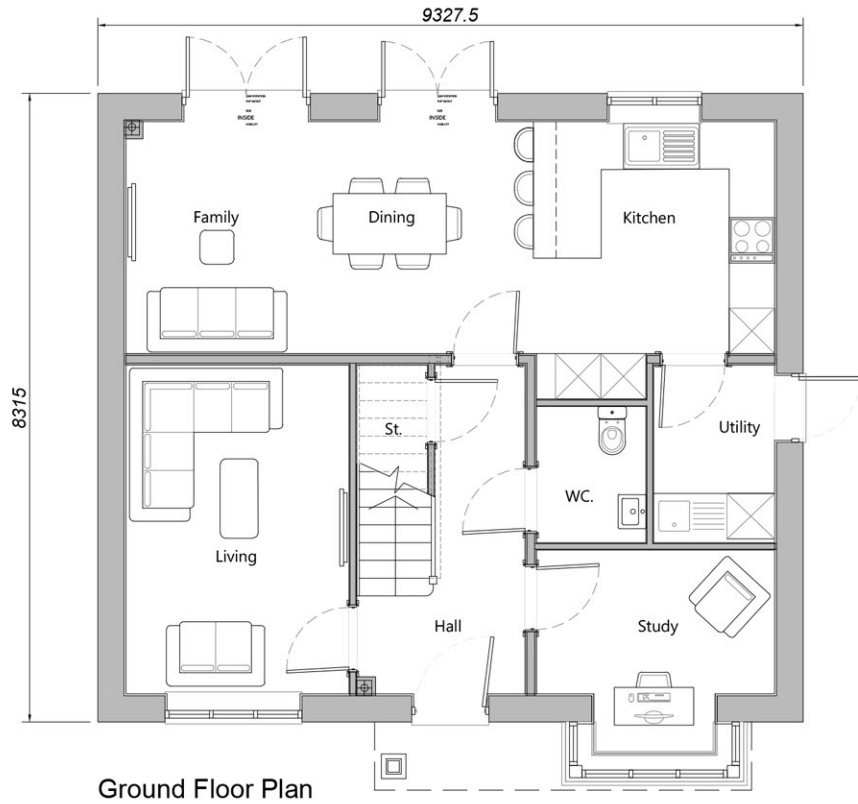

PLOT No. As Drawn - 38, 111, 169, 174, 178, 265 Handed - 187		
House Type	Lewes	Variation Option
Bedrooms	4	Persons 5
Sq.ft	1411	Sq.m 131.04



Front Elevation



Side Elevation




Rear Elevation




Side Elevation

PLOT No. As Drawn - 172, 185 Handed - 121, 122, 123		
House Type	Variation	Option
Lymington		
Bedrooms	4	6
Sq.ft	1384	Sq.m 128.63

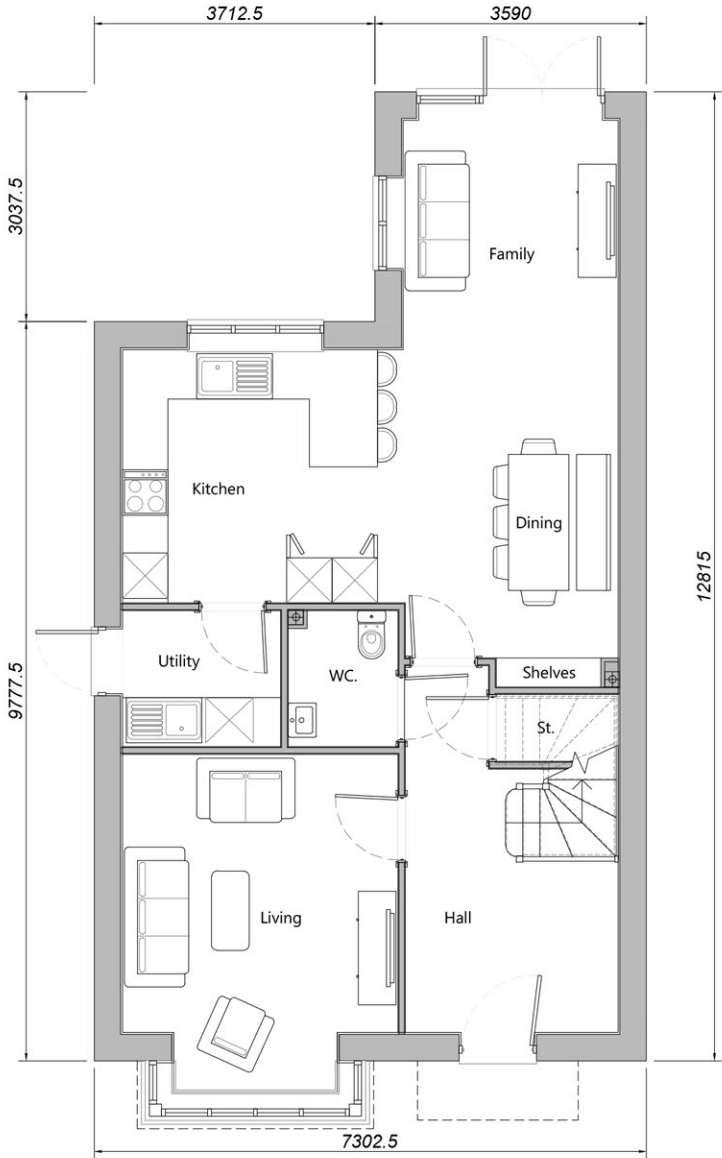

Ground Floor Plan

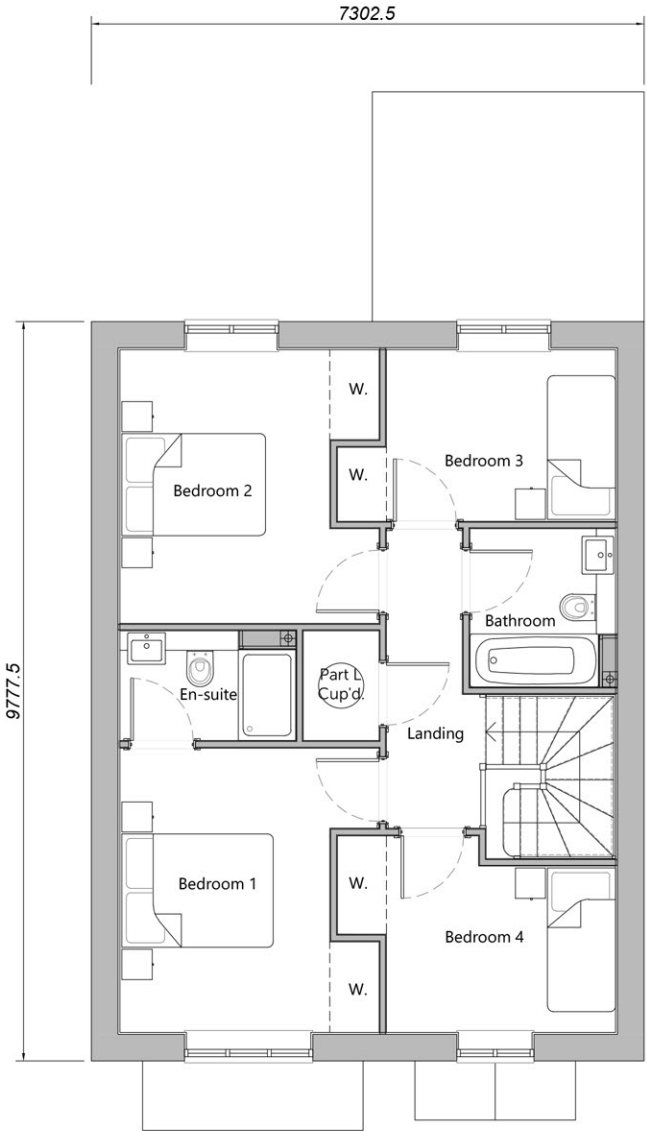

First Floor Plan

PLOT No.
As Drawn - 172, 185
Handed - 121, 122, 123

House Type	Lymington	
Bedrooms	4	6
Sq.ft	1384	Sq.m 128.63

Romsey T:01794 367703
Portishead T:01275 407000
London T:01794 367703

www.thrivearchitects.co.uk

This drawing is the copyright of Thrive Architects Ltd ©. All rights reserved. Ordnance Survey Data © Crown Copyright. All rights reserved. Licence No. 100007359. Permission is granted to scale from this drawing for the purposes of Local Authority Planning Applications only. For all other purposes DO NOT scale from this drawing. Contractors, sub-contractors and suppliers are to check all relevant dimensions and levels of the site and building before commencing any shop drawings or building work. Any discrepancies should be recorded to the Architect. Where applicable this drawing is to be read in conjunction with the Consultants' drawings / Clients' Construction Specification.

Rev	Description
A	Updated to 'Planning' status

Date	Au	Ch
19.08.26	NA	MRW



Project	Former Arborfield Studios (Parcels W, Y and Z), Arborfield Green		
Drawing	House Type Lymington Floor Plans		
Client	Crest Nicholson Operations Ltd		
Job no.	CRES250532	Date	20.07.26
Dwg no.	HT.LYM.p	Rev.	A
Author	NA	Checker	RP
Status	PLANNING	Scale	1:100 at A3
Client ref.		Office	Portishead





Front Elevation



Side Elevation




Rear Elevation




Side Elevation

PLOT No.
As Drawn - 112, 135, 173, 175,
275
Handed - 191

House Type	Midhurst	
Bedrooms	4	5
Sq.ft	1532	Sq.m 142.32

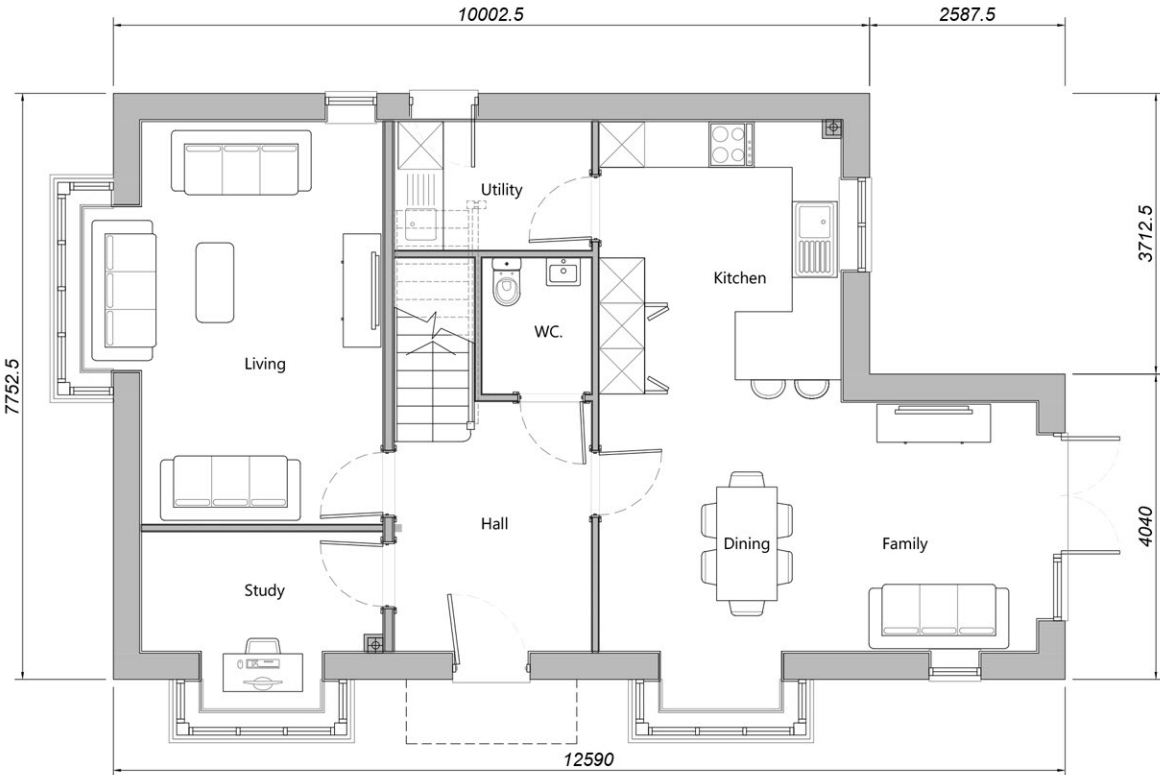

Ground Floor Plan

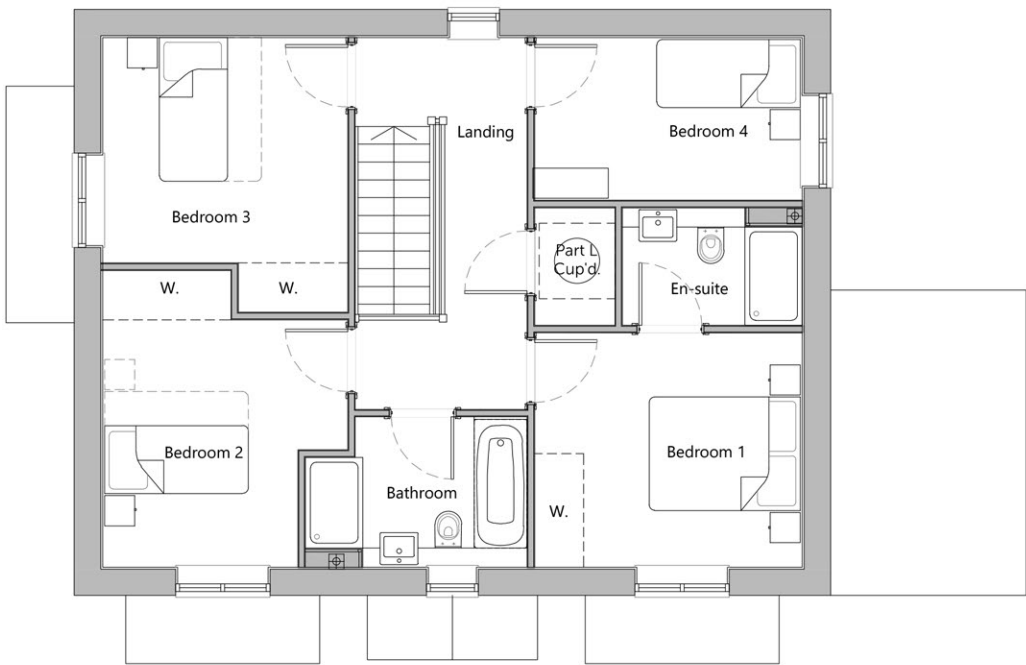

First Floor Plan

PLOT No.
As Drawn - 112, 135, 173, 175,
275
Handed - 191

House Type	Midhurst	
Bedrooms	4	5
Sq.ft	1532	Sq.m 142.32

Romsey T:01794 367703
Portishead T:01275 407000
London T:01794 367703

www.thrivearchitects.co.uk

This drawing is the copyright of Thrive Architects Ltd ©. All rights reserved. Ordnance Survey Data © Crown Copyright. All rights reserved. Licence No. 100007359. Permission is granted to scale from this drawing for the purposes of Local Authority Planning Applications only. For all other purposes DO NOT scale from this drawing. Contractors, sub-contractors and suppliers are to check all relevant dimensions and levels of the site and building before commencing any shop drawings or building work. Any discrepancies should be recorded to the Architect. Where applicable this drawing is to be read in conjunction with the Consultants' drawings / Clients' Construction Specification.

Rev	Description
A	Updated to 'Planning' status

Date	Au	Ch
19.08.26	NA	MRW



Project	Former Arborfield Studios (Parcels W, Y and Z), Arborfield Green		
Drawing	House Type Midhurst Floor Plans		
Client	Crest Nicholson Operations Ltd		
Job no.	CRES250532	Date	20.07.26
Dwg no.	HT.MID.p	Rev.	A
Author	NA	Checker	RP
Status	PLANNING	Scale	1:100 at A3
Client ref.		Office	Portishead






Front Elevation



Side Elevation

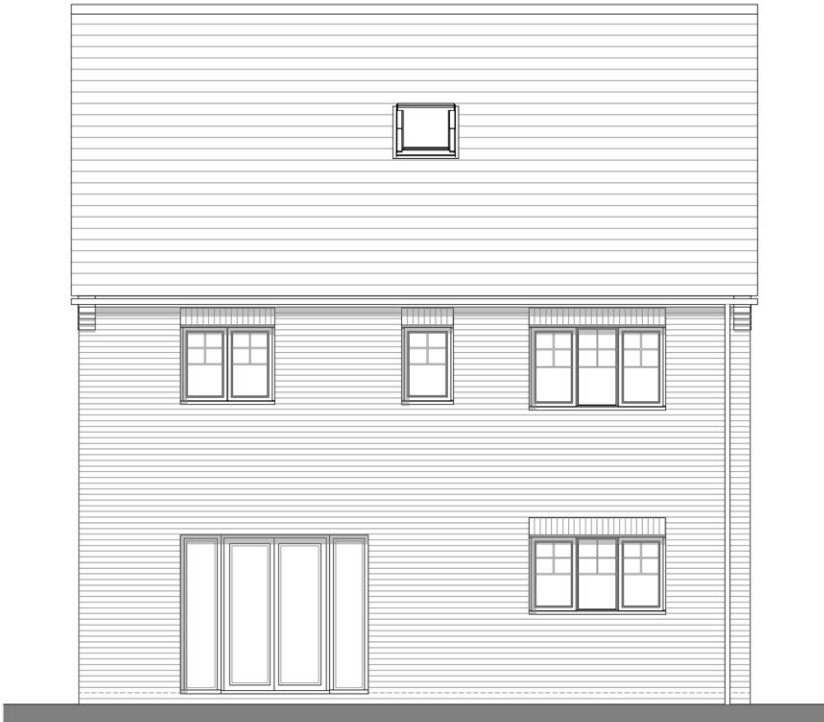




Rear Elevation



Side Elevation

PLOT No.
As Drawn - 211, 225, 226, 227,
228, 278
Handed - 212, 277

House Type	Windlesham	
Bedrooms	5	9
Sq.ft	1815	Sq.m 168.6

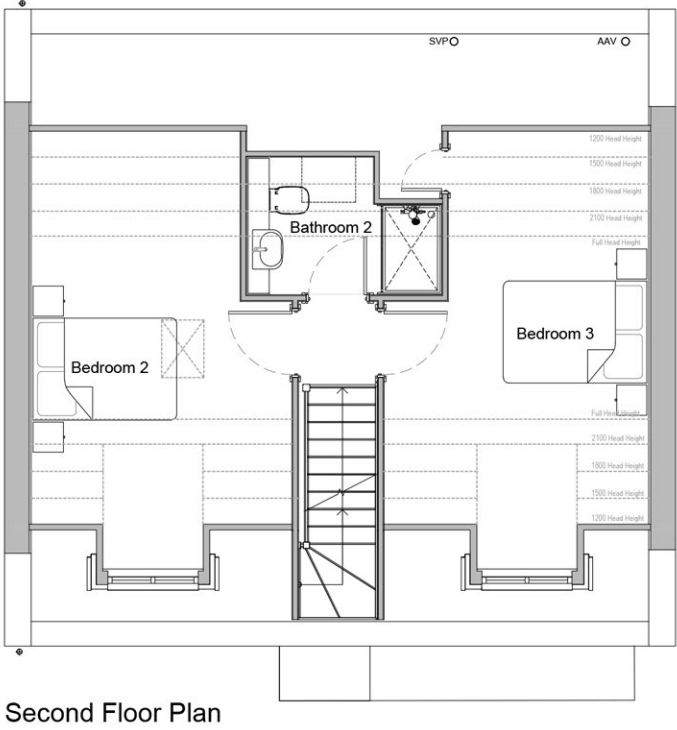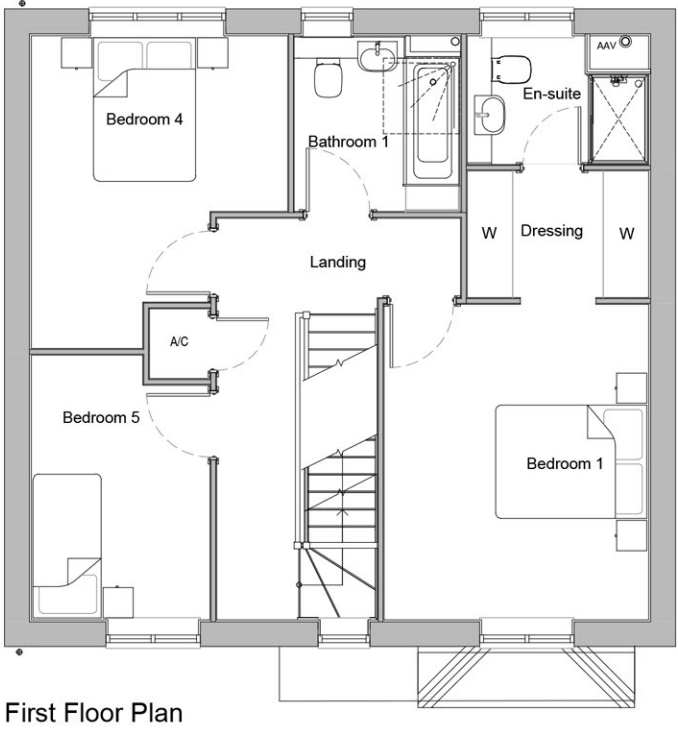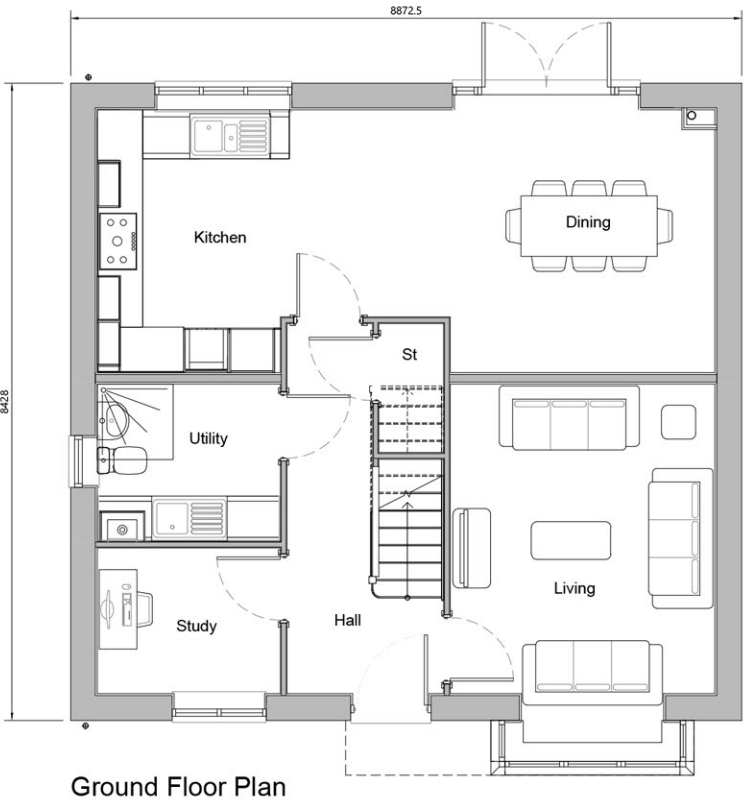

PLOT No. As Drawn - 211, 225, 226, 227, 228, 278 Handed - 212, 277		
House Type	Variation	Option
Windlesham		
Bedrooms	5	9
Sq.ft	1815	Sq.m 168.6

Romsey T:01794 367703
Portishead T:01275 407000
London T:01794 367703

www.thrivearchitects.co.uk

Rev	Description
A	Updated to 'Planning' status

Date	Au	Ch
19.08.26	NA	MRW



Project	Former Arborfield Studios (Parcels W, Y and Z), Arborfield Green		
Drawing	House Type Windlesham Floor Plans		
Client	Thrive Planning		
Job no.	THRI12345	Date	02.04.26
Dwg no.	HT.WIN.p	Rev.	A
Author	NA	Checker	RP
Status	PLANNING	Scale	1:100 at A3
Client ref.		Office	Portishead



This drawing is the copyright of Thrive Architects Ltd ©. All rights reserved. Ordnance Survey Data © Crown Copyright. All rights reserved. Licence No. 100007359. Permission is granted to scale from this drawing for the purposes of Local Authority Planning Applications only. For all other purposes DO NOT scale from this drawing. Contractors, sub-contractors and suppliers are to check all relevant dimensions and levels of the site and building before commencing any shop drawings or building work. Any discrepancies should be recorded to the Architect. Where applicable this drawing is to be read in conjunction with the Consultants' drawings / Clients' Construction Specification.