
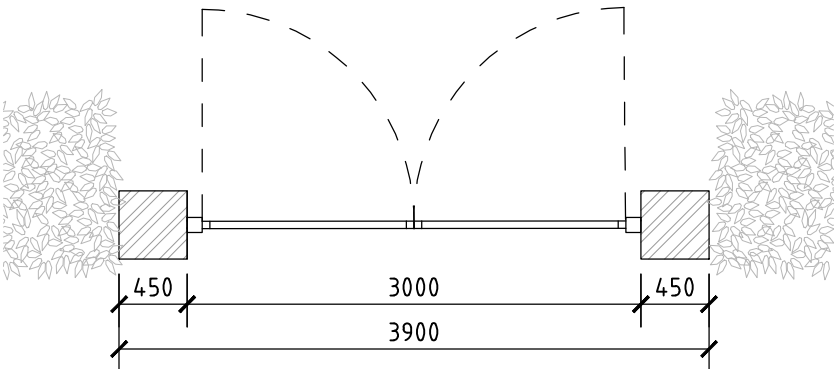
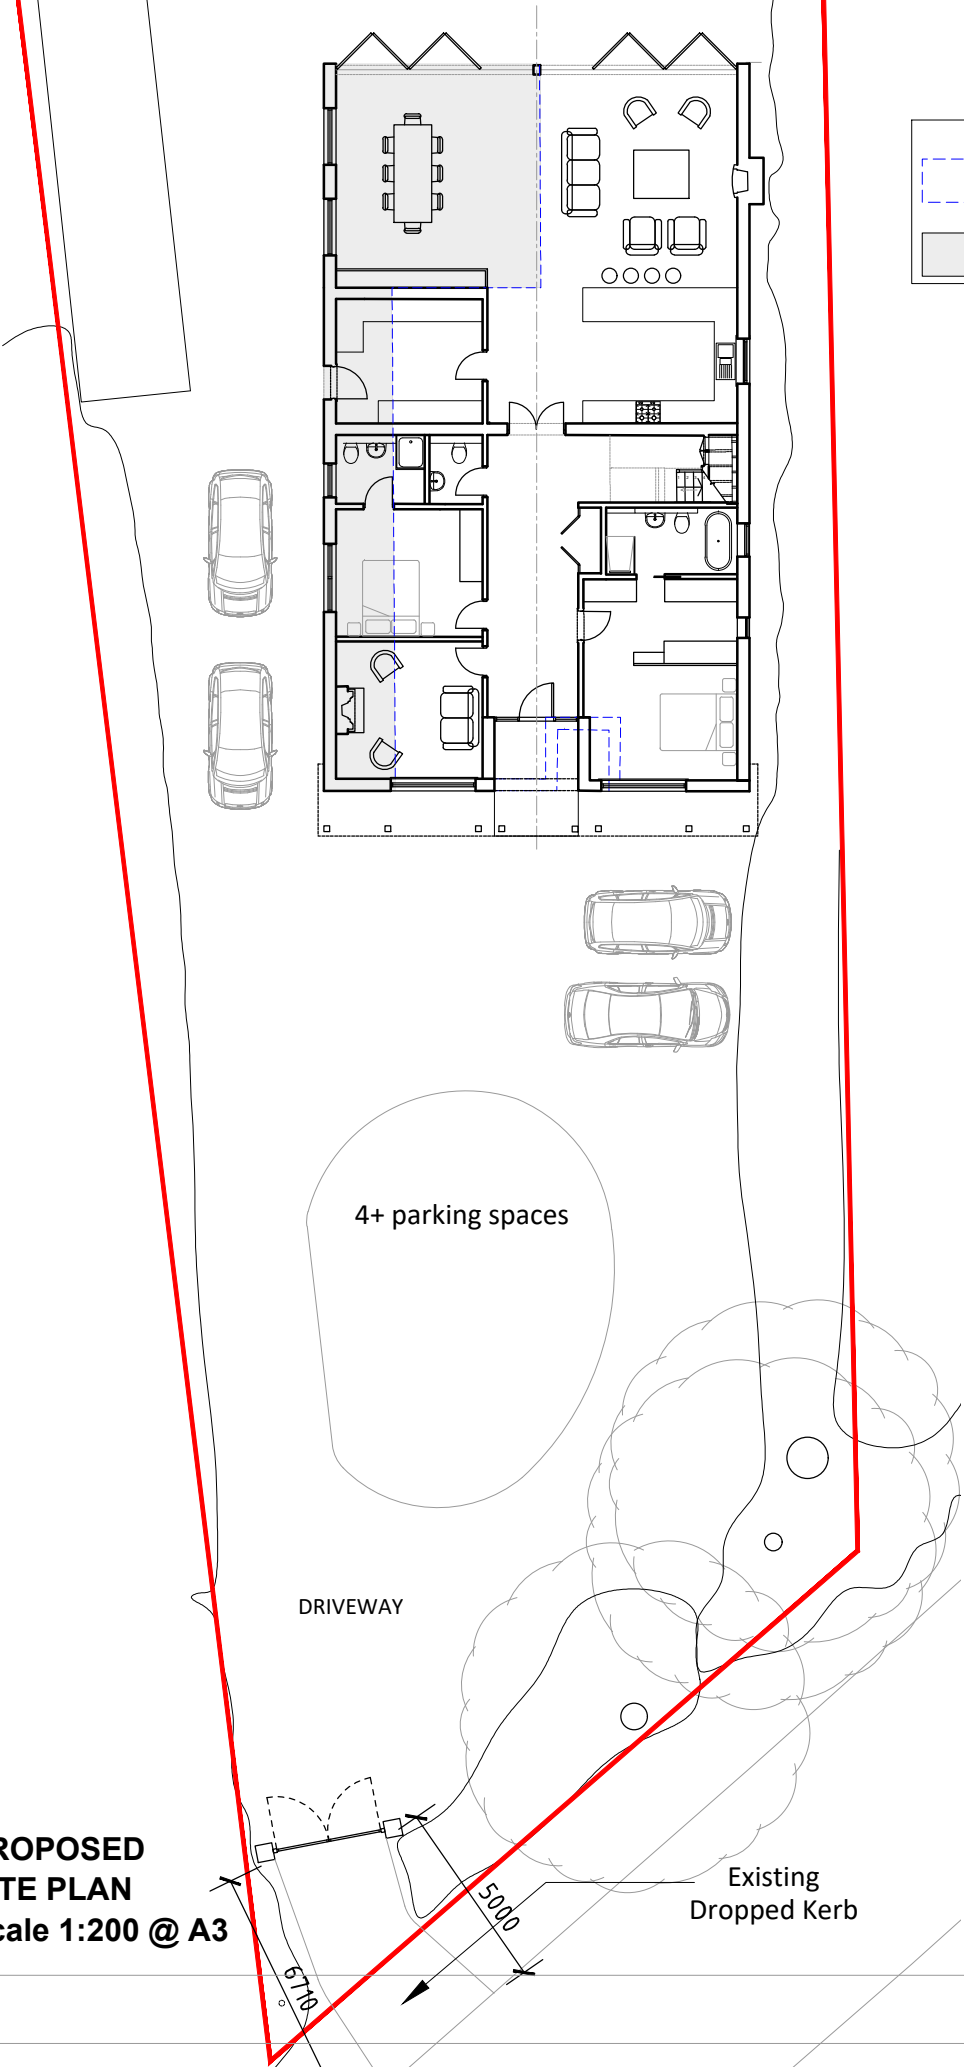



KEY

DASHED BLUE LINE
DENOTES OUTLINE OF
EXISTING BUILDING

PROPOSED
EXTENSION

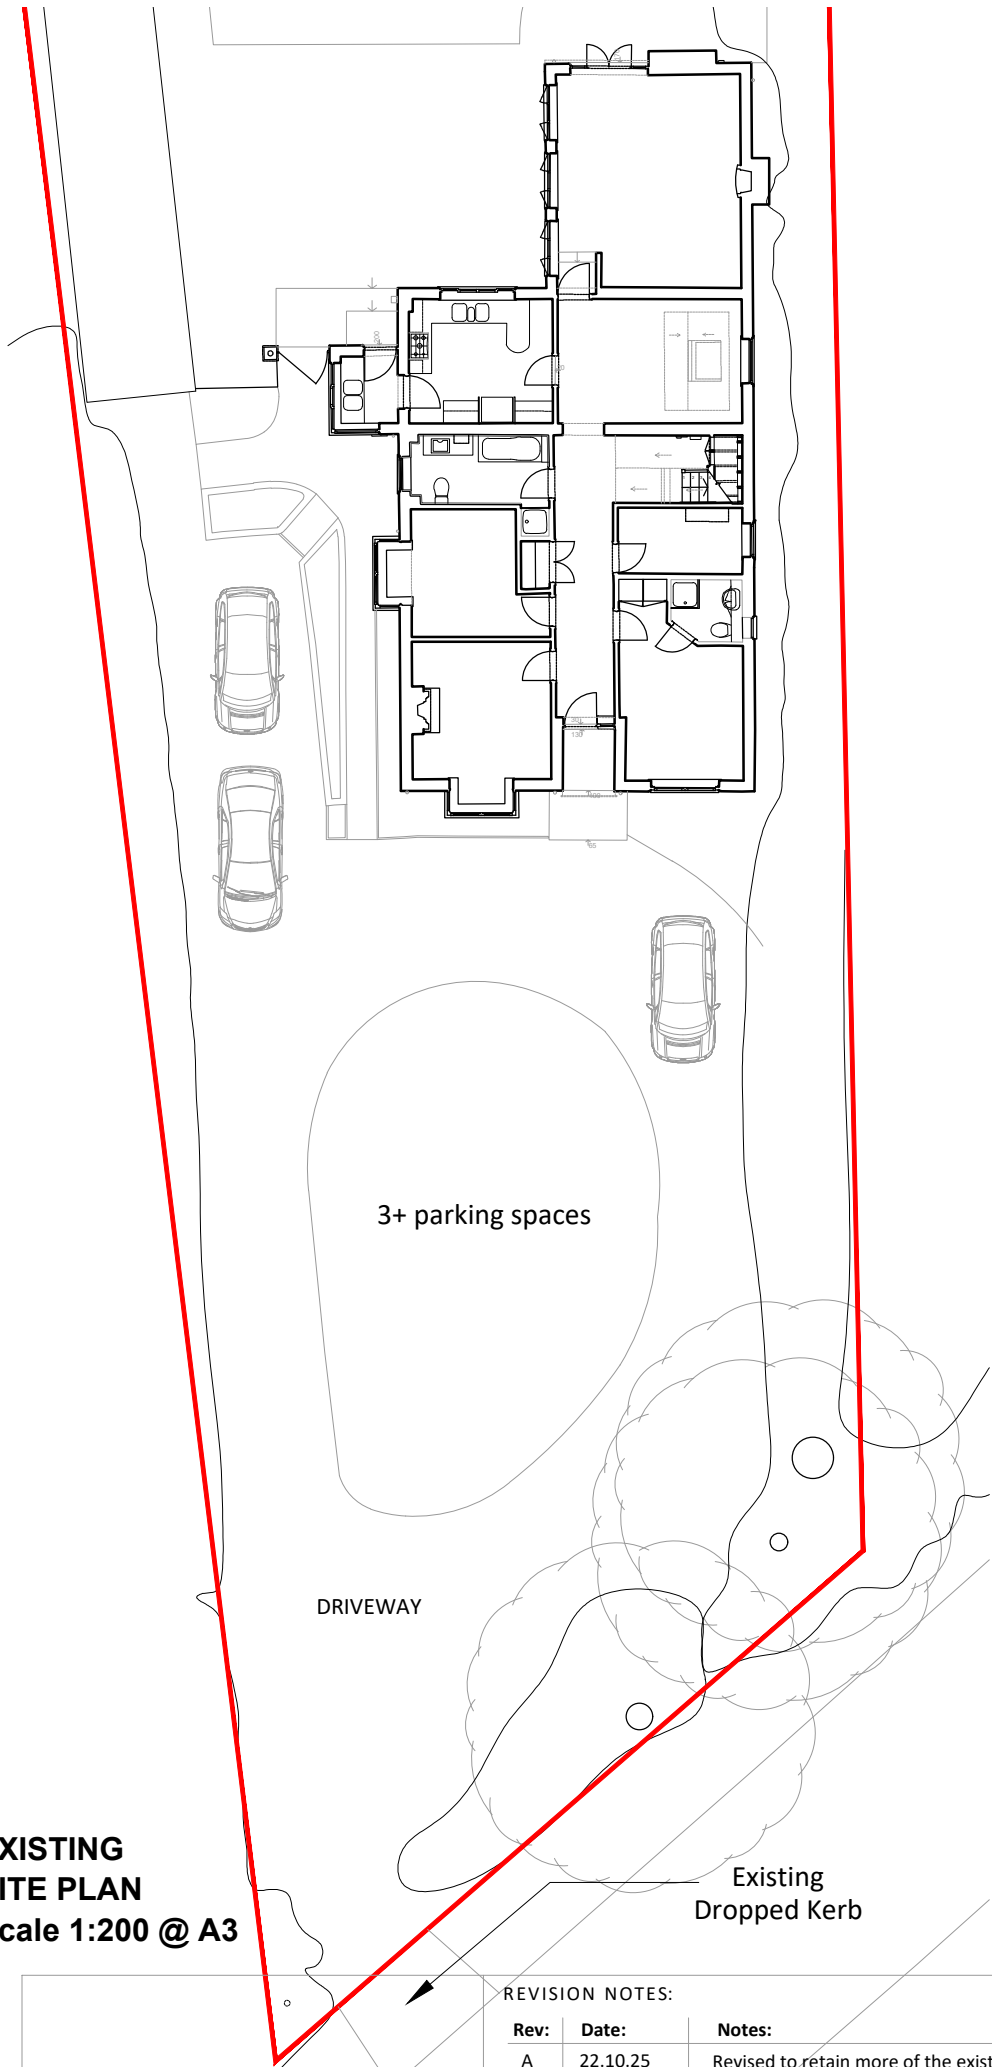

PLAN

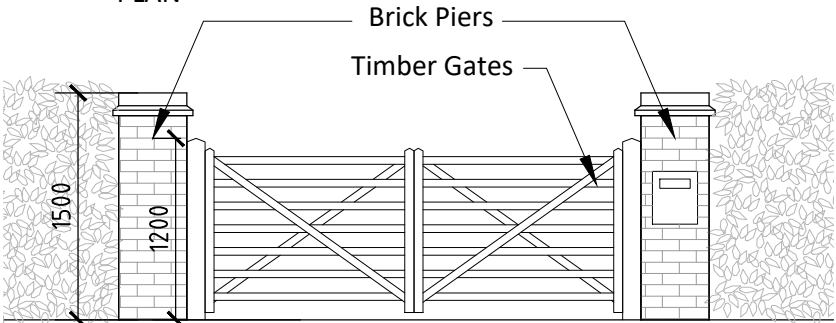

ELEVATION

PROPOSED FRONT BOUNDARY GATES
Scale 1:50 @ A3

EXISTING
SITE PLAN
Scale 1:200 @ A3

PROPOSED
SITE PLAN
Scale 1:200 @ A3

SILVA|ARCHITECTURE

REVISION NOTES:

Rev:	Date:	Notes:
A	22.10.25	Revised to retain more of the existing walls.
B	11.12.25	Revised to relocate gates 5m from carriageway as requested by Highways.

CLIENT J & K Chappell	DRAWING NUMBER: 25 / 001 - A003	
PROJECT TITLE: Suncot, School Road, Barkham	SCALE:	AS SHOWN @A3
DRAWING TITLE: Existing and Proposed Site Plan	DRAWN BY:	AS
	DATE:	April '25
	REVISION	B