




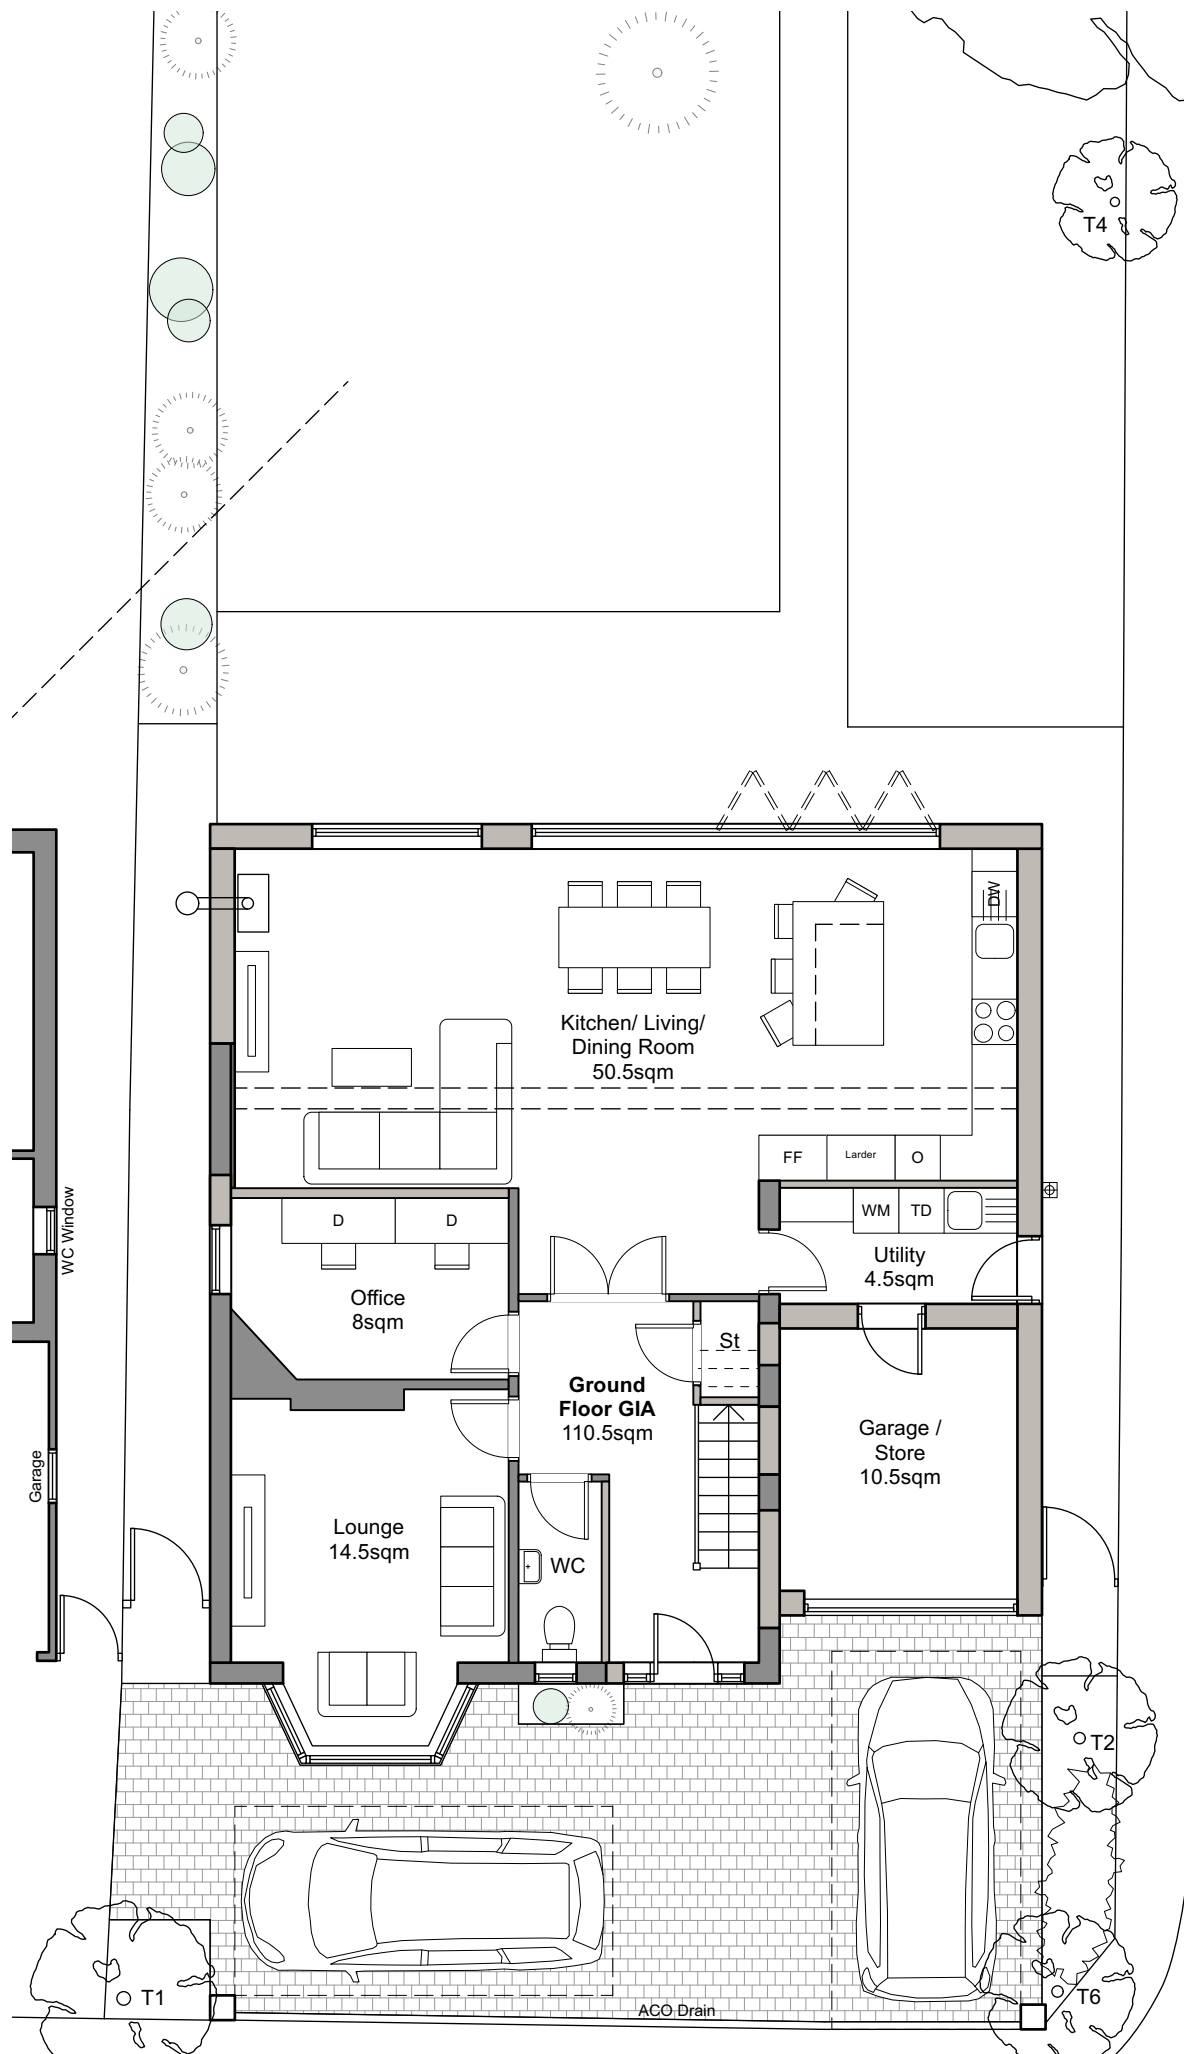


Proposed Ground Floor Plan

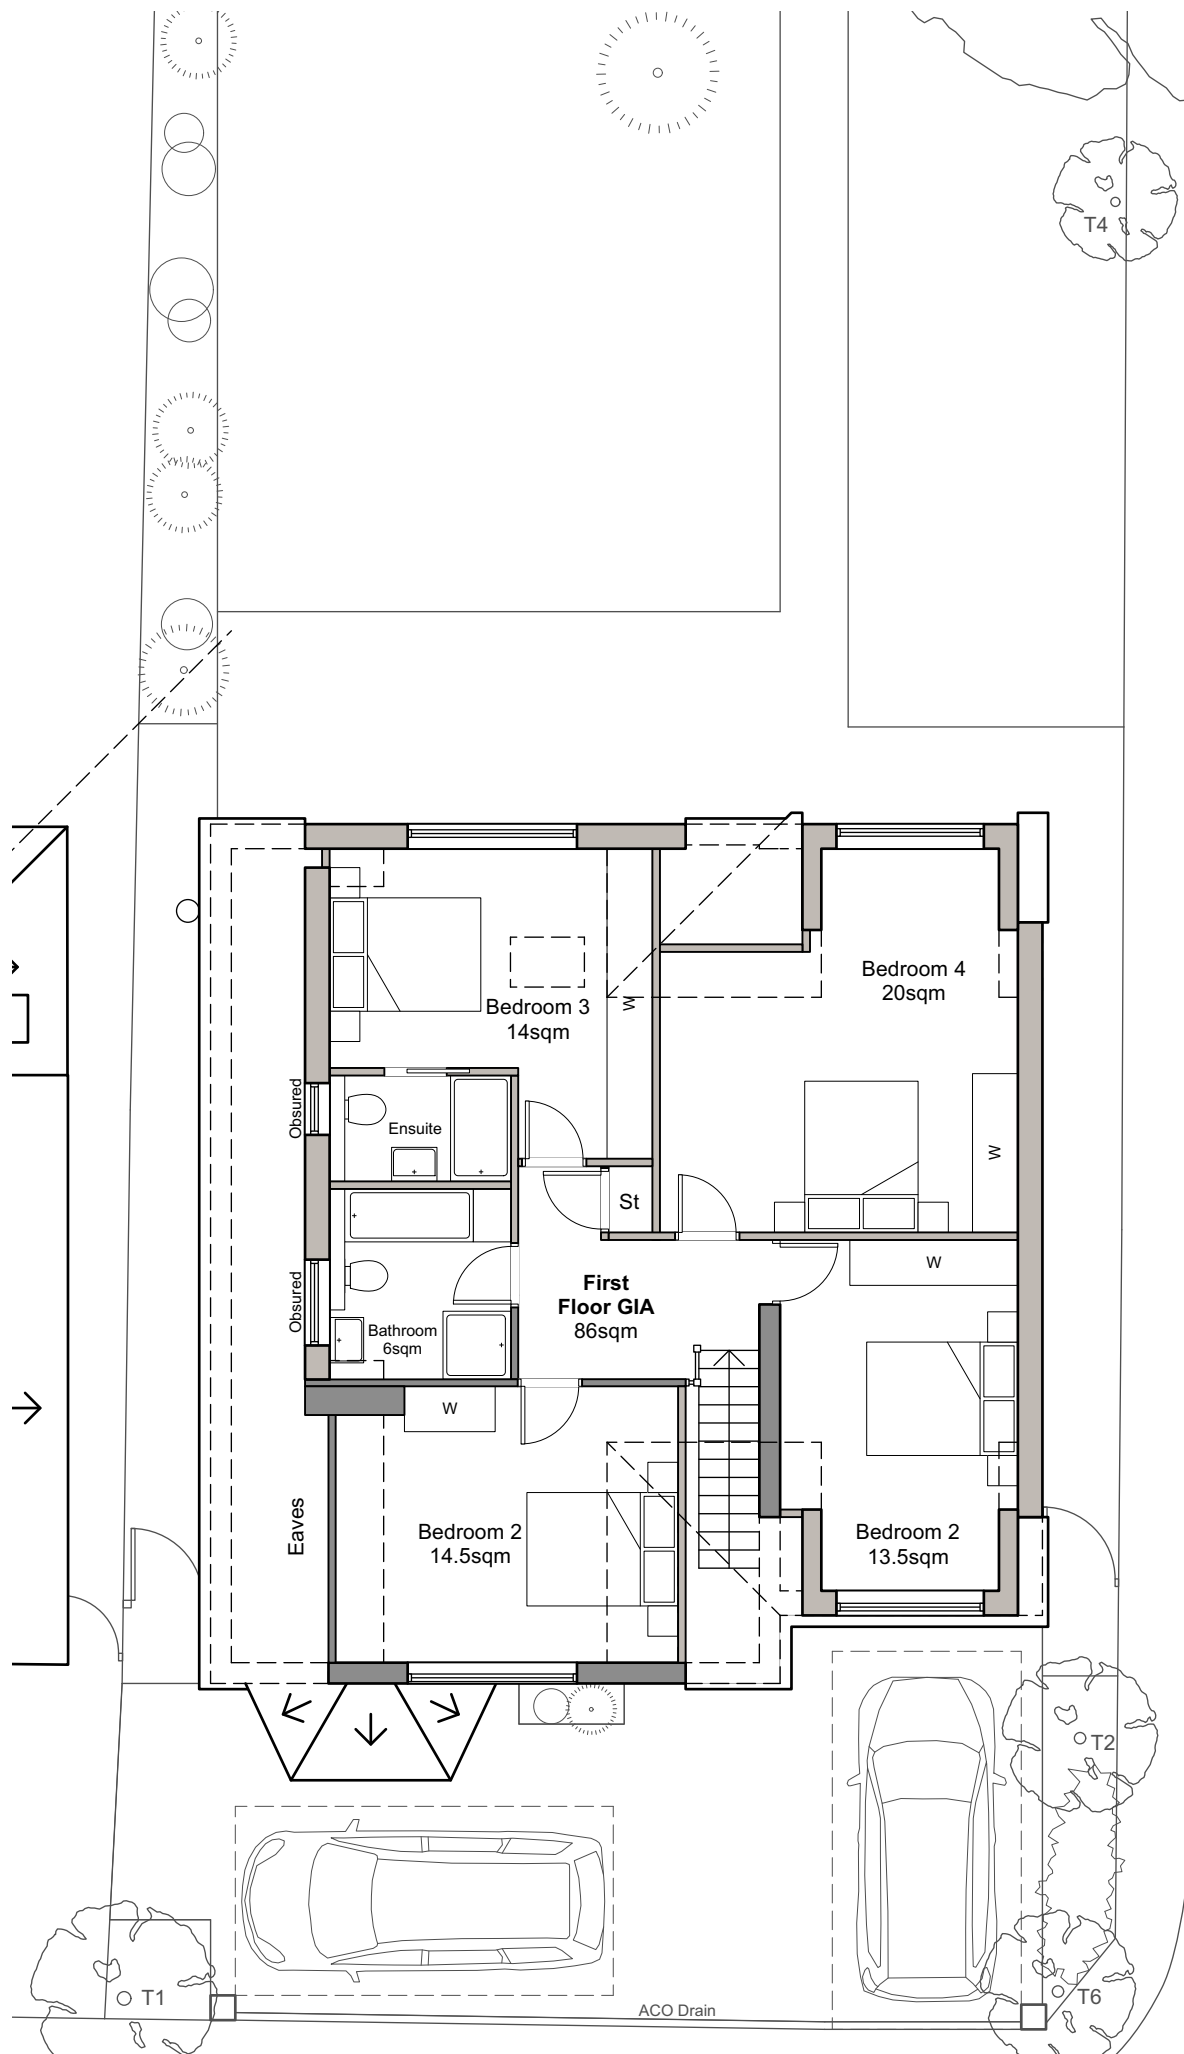

Proposed First Floor Plan

All dimensions are to be checked on site before work commences.
Figured dimensions to be taken in preference to scaled dimensions.
If in doubt please ask.
© Copyright reserved.

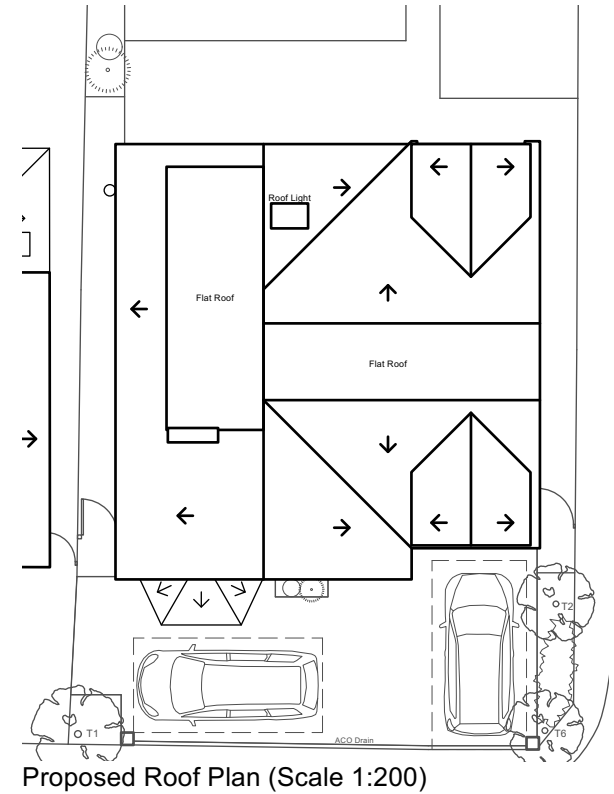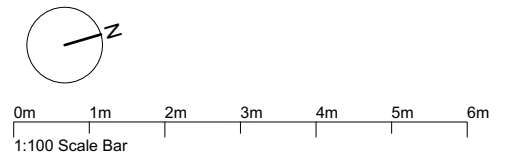

P4	Updated to PL Comments	15/06/25	LN
P3	Issued for Planning	11/03/25	LN
Rev	Notes	Date	Initial
Status			
Planning			
HOLTHAM+NEWMAN ARCHITECTS			
The Old Dairy, 282A Hyde End Road, Spencers Wood, Reading, Berkshire RG7 1DN		T: 07971 316497 E: hello@hnarchitects.co.uk	
Project: 12 Denton Road Wokingham RG40 2DX			
Client Mr and Mrs Kirk			
Drawing Title: Proposed Floor Plans			
Scale: 1:100 @A3		Dwg. No.: 2457 - P100	Rev.: P4
Drawn by: LN			
Date: Jan 2025			