



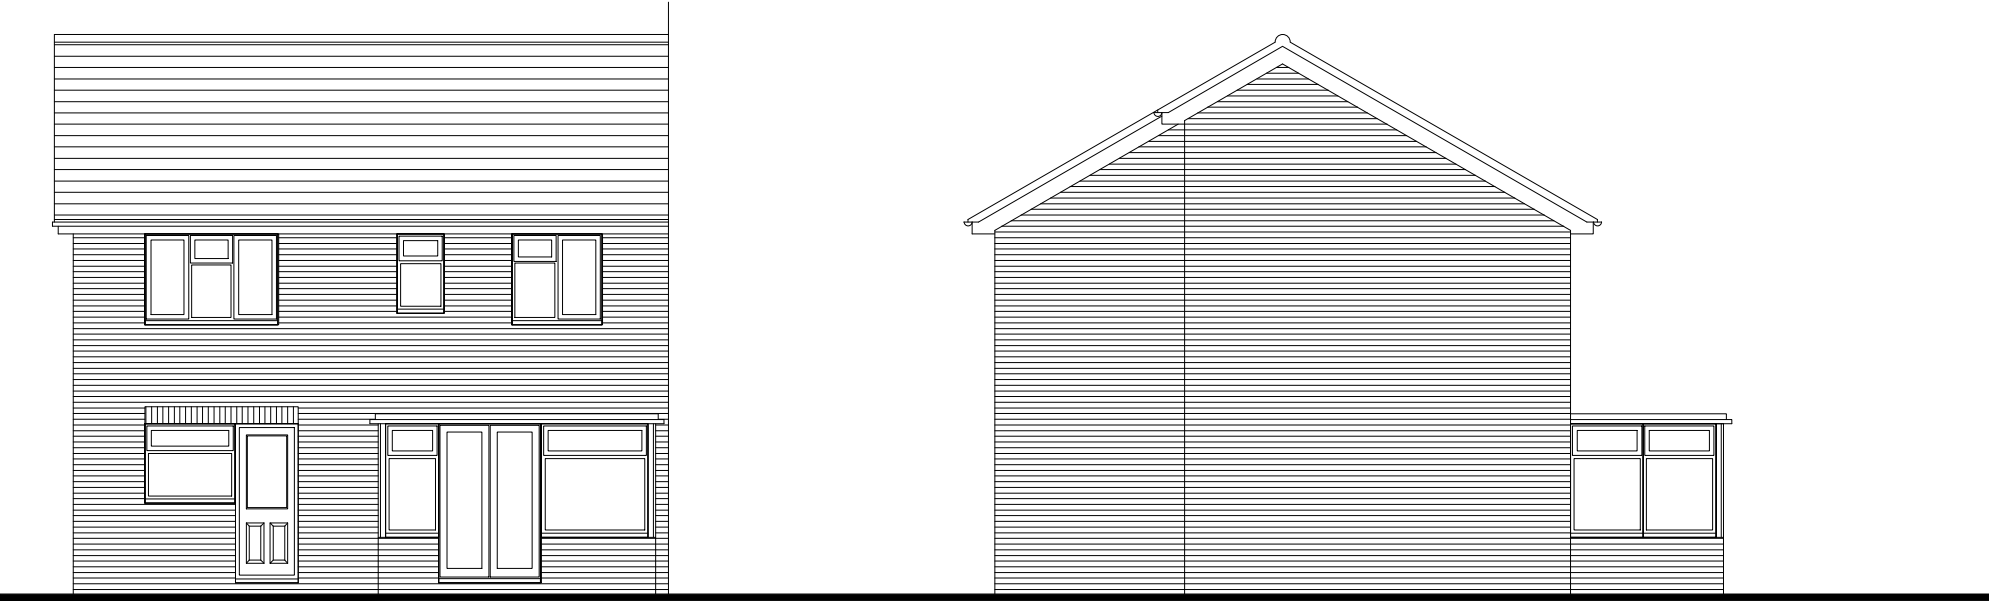


REAR ELEVATION


SIDE ELEVATION

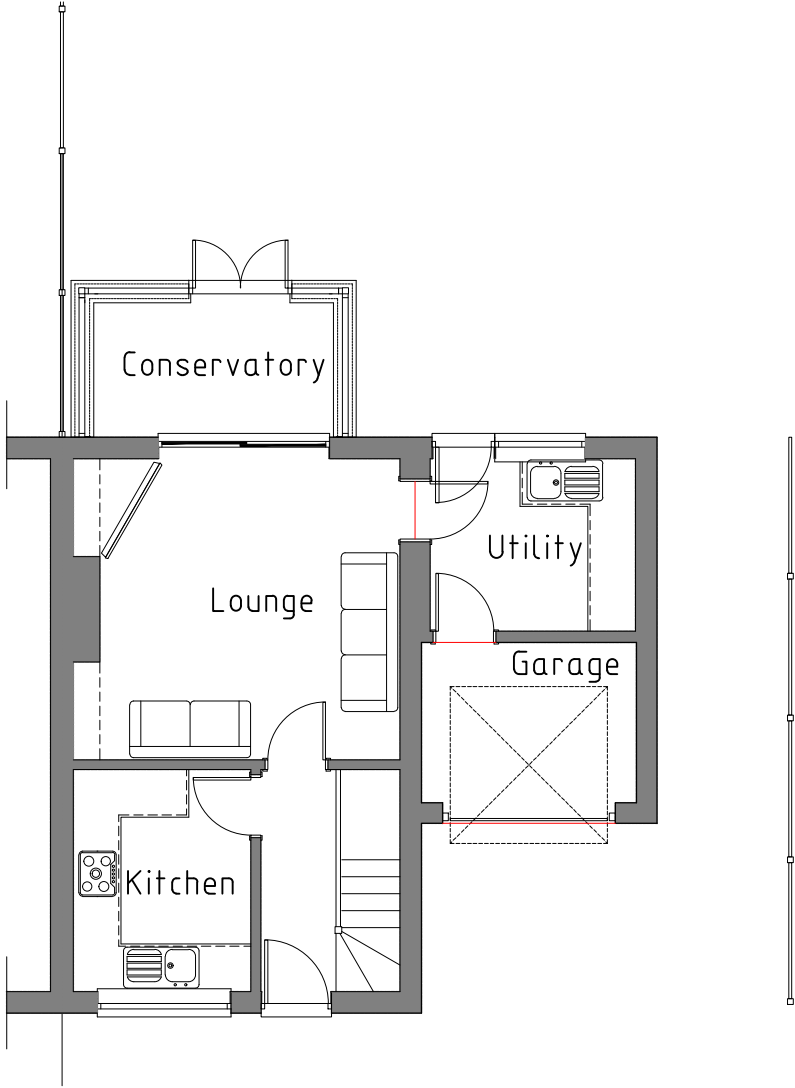

GROUND FLOOR LAYOUT

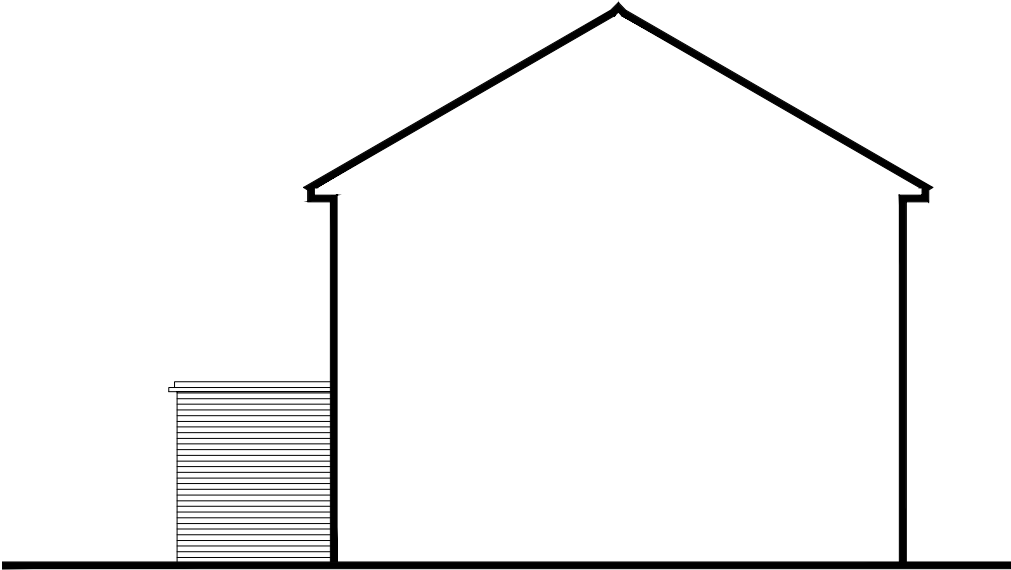

SIDE ELEVATION

 

REV.	DATE	COMMENTS
PROJECT		
325 Headley Road East, Woodley, RG5 4SE		
PROJECT TITLE		
Demolition of existing conservatory and erection of single storey rear extension		
DRAWING TITLE		
EXISTING PLAN AND ELEVATIONS		
SK-tec Ltd		
Planning & Technical Services 58 Hilltop Road, earley, Reading, Berkshire, RG6 1DA tel: 01183 759987, mob: 07714 100537 e-mail: steve@sk-tec.co.uk		
CLIENT		
Mr & Mrs Lewendon		
SCALE 1:100 (A3)		DATE Dec 24
DRG. No. 24/962-01		REV.