


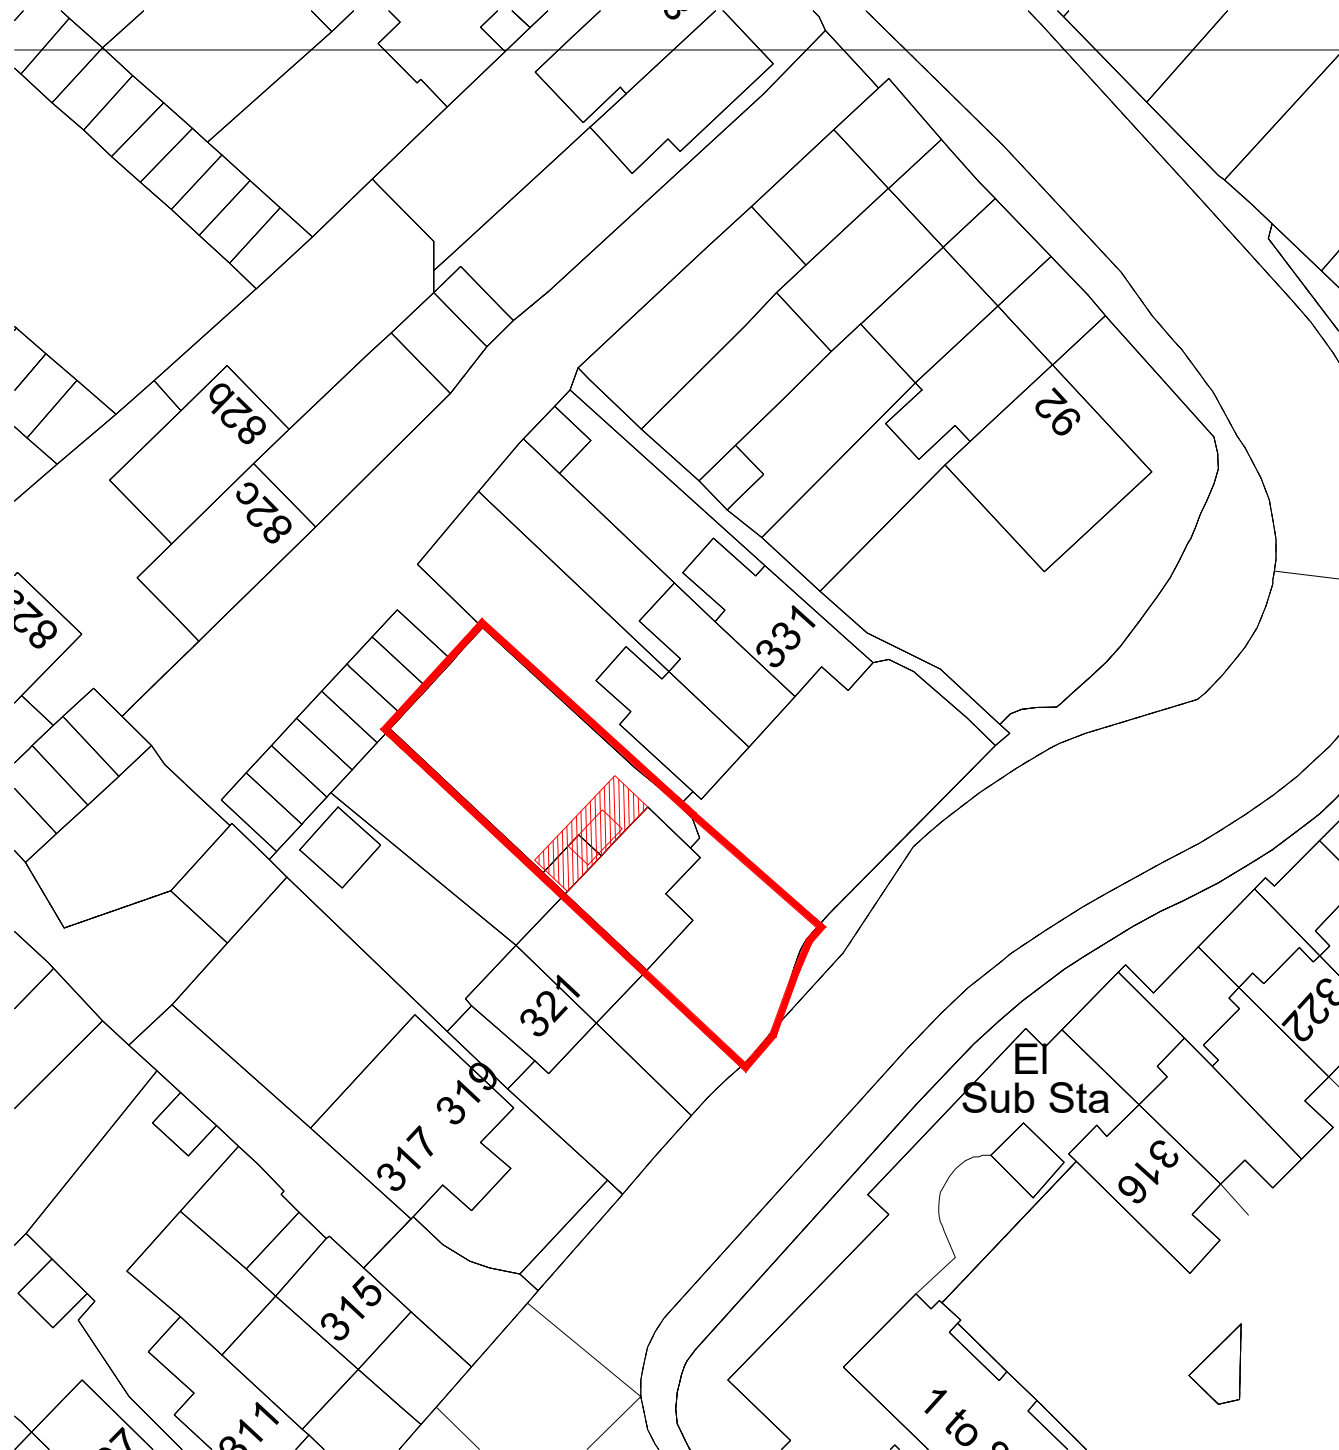
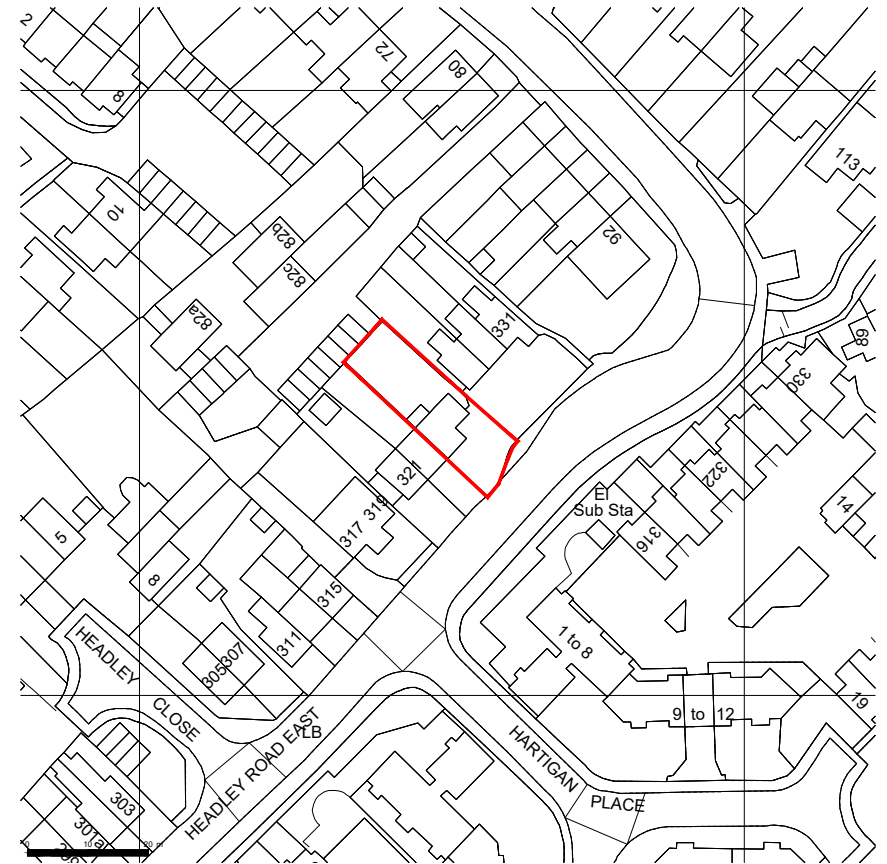


 


SITE PLAN (1:500)

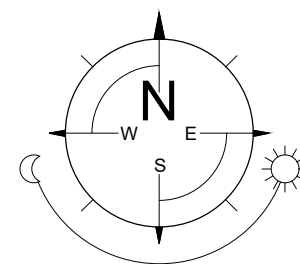

LOCATION PLAN (1:1250)

 

Crown Copyright and database rights OS 100047474

 

REV.	DATE	COMMENTS
PROJECT		
325 Headley Road East, Woodley, RG5 4SE		
PROJECT TITLE		
Demolition of existing conservatory and erection of single storey rear extension		
DRAWING TITLE		
SITE & LOCATION PLAN		

SK-tec Ltd

Planning & Technical Services
58 Hilltop Road, earley, Reading, Berkshire, RG6 1DA
tel: 01183 759987, mob: 07714 100537
e-mail: steve@sk-tec.co.uk

CLIENT	
Mr & Mrs Lewendon	
SCALE	As Shown (A3)
DATE	Dec 24
DRG. No.	24/962-03
REV.	