



Notes

This drawing is to be scaled for planning purposes only.
All dimensions are in millimeters unless noted otherwise.
This drawing to be read in conjunction with drawings 001 to 007
All dimensions to be checked on site prior to the commencement of any construction.
This drawing may not be reproduced in any part or form without the written consent of K/C CAD & Draughting Services Ltd.
ALL COPYRIGHTS RESERVED


Revisions:		
Rev	Date	Description

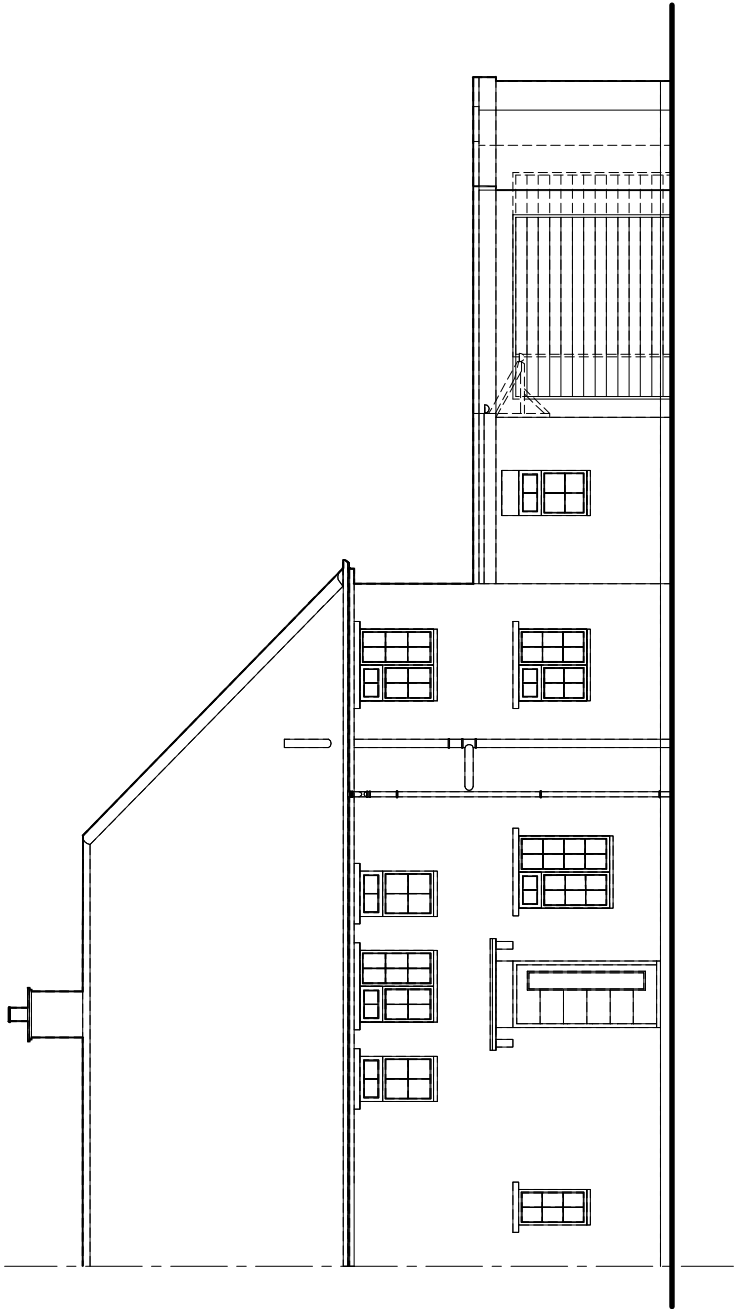


Proposed north west elevation

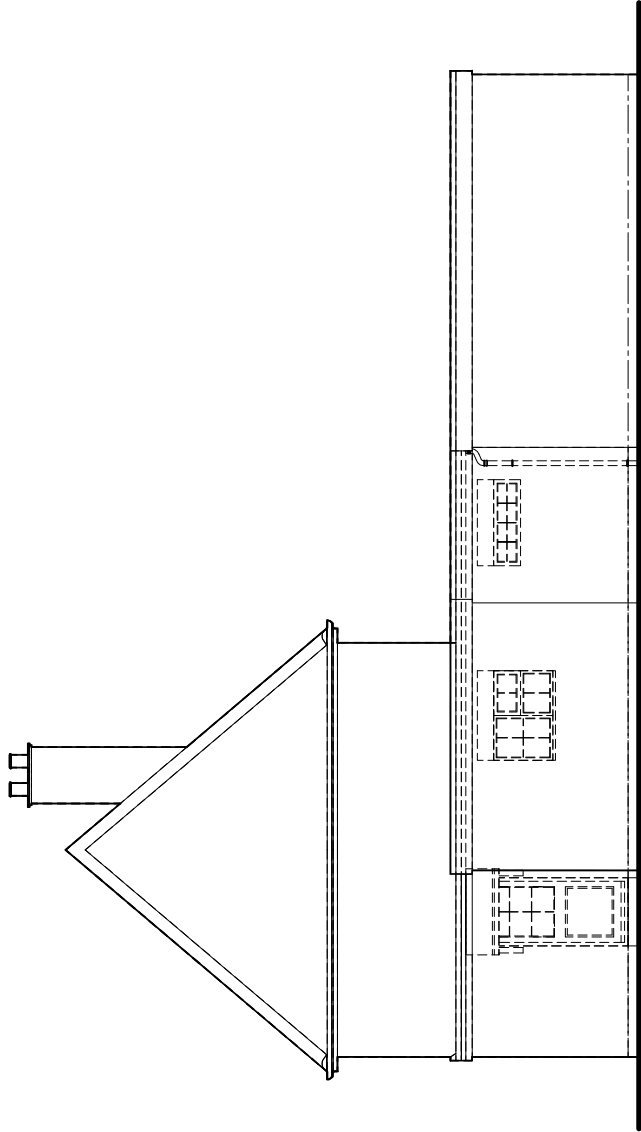

Proposed south west elevation

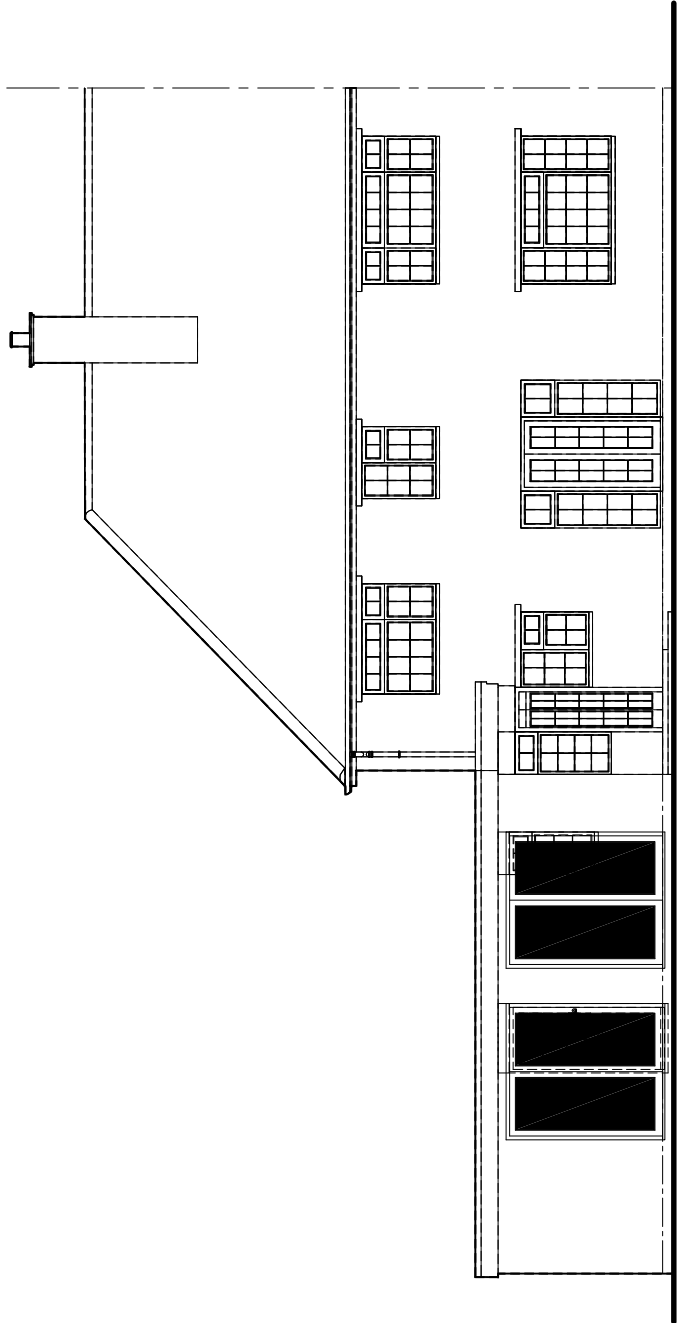

Proposed south east elevation

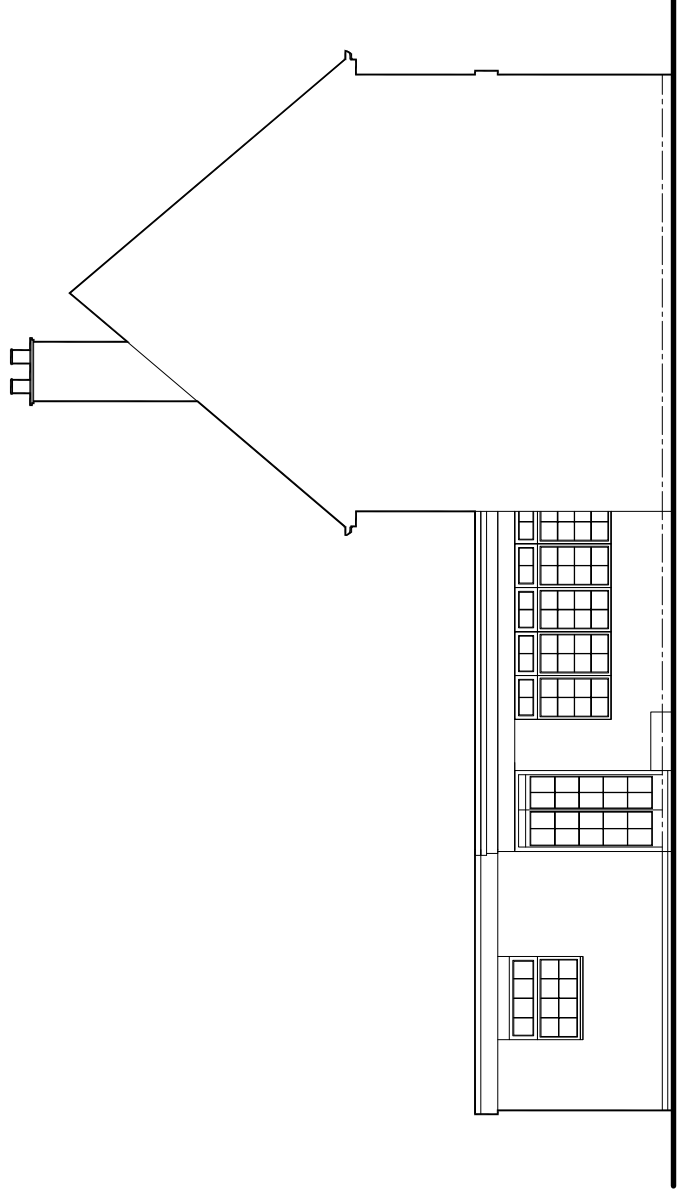

Proposed north east elevation



K/C CAD & Draughting Services Limited
4 Vale View, Charvil,
Berkshire. RG10 9SJ
Tel: 01895672466
Mob: 07866589043
e-mail: kjc.cads@ntlworld.com
www.kjcadand.com

Project
38 South Lake Crescent,
Woodley Reading RG53QJ

Drawing title
Project Number: K291
Drawing Number: 005
Scale: As shown @ A1
Date: Dec 2024
Title: Proposed elevations
Revision:

