


`Copperfields` 15, Dark Lane, Wargrave, RG10 8JU

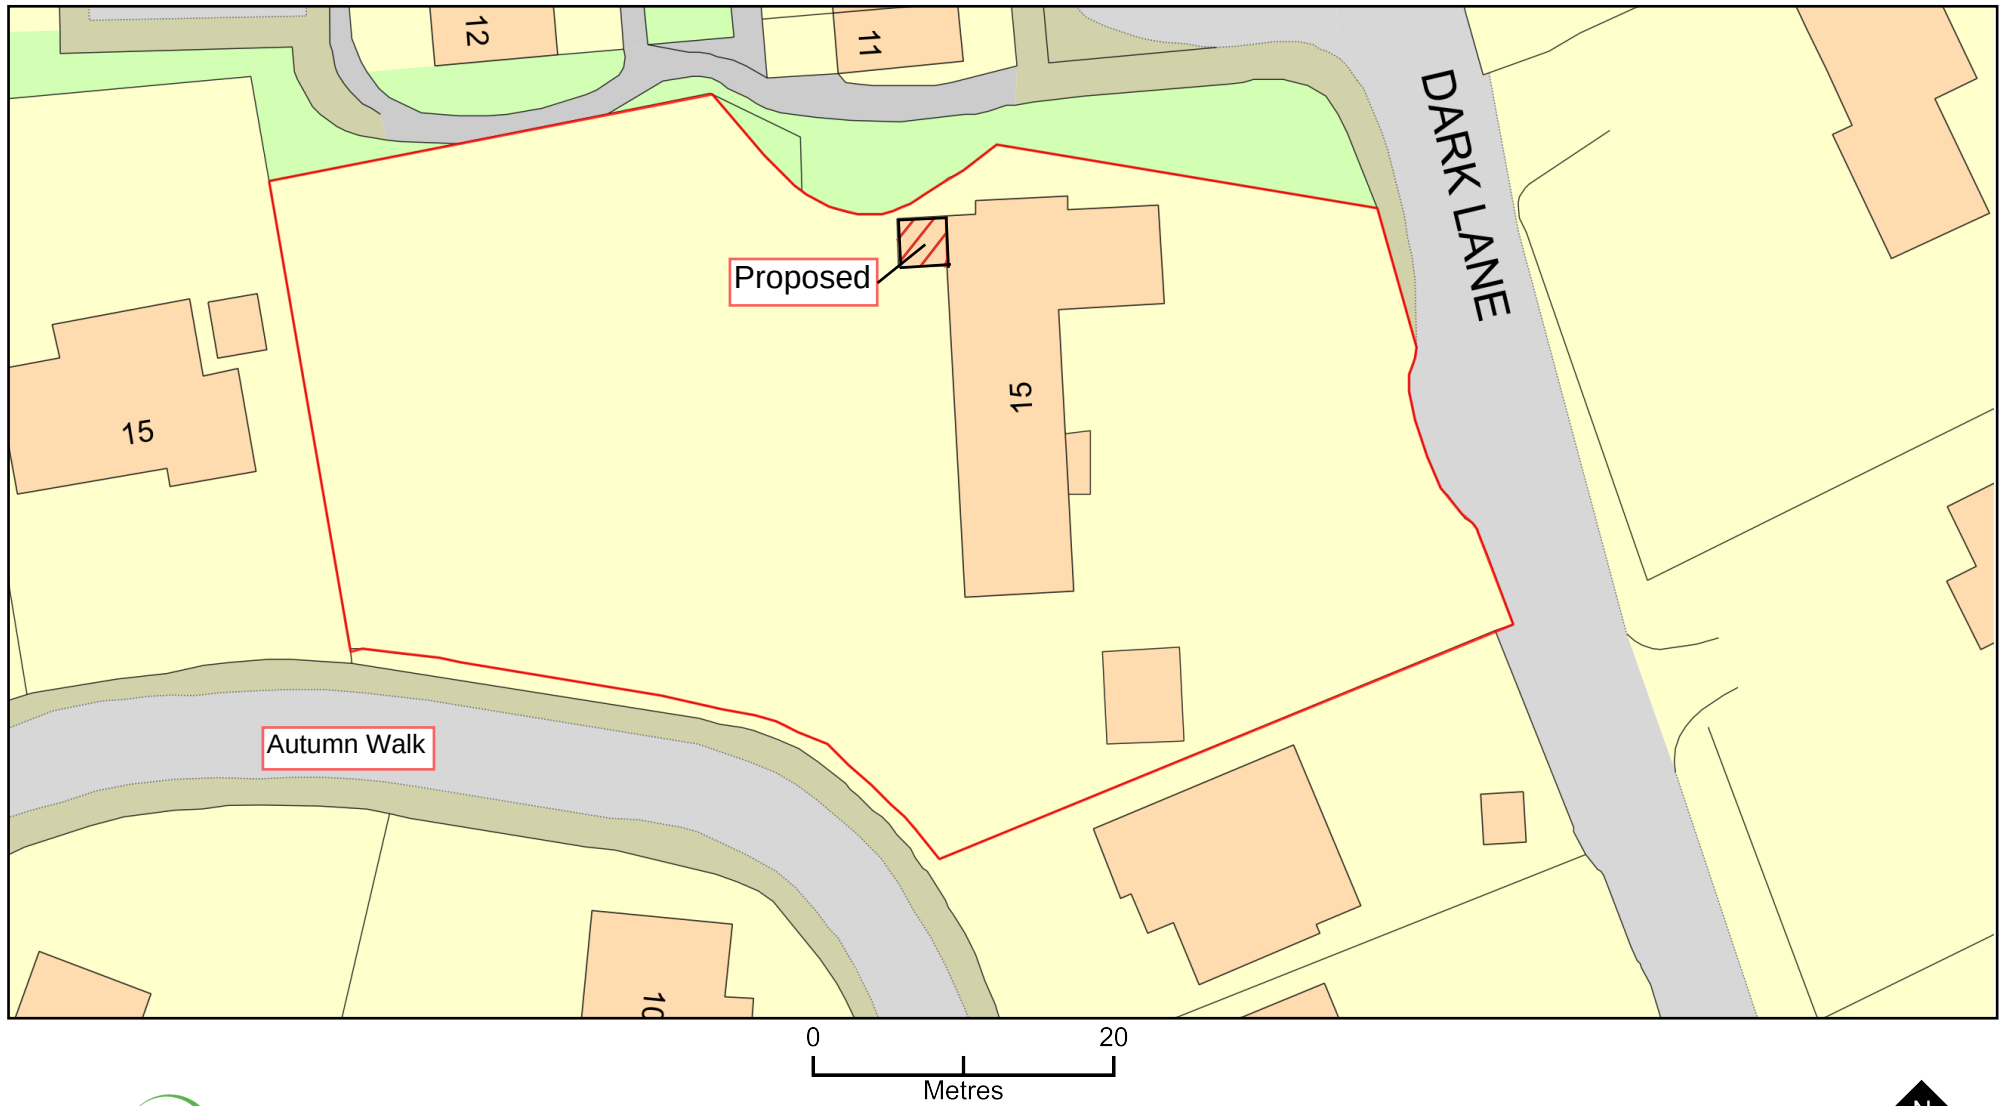

Plan Produced for: Floor Plans Express

Date Produced: 19 Sep 2024

Plan Reference Number: TQRQM24263123035129

Scale: 1:500 @ A4

© Crown copyright and database rights 2023 OS 100042766

