




FRONT




REAR

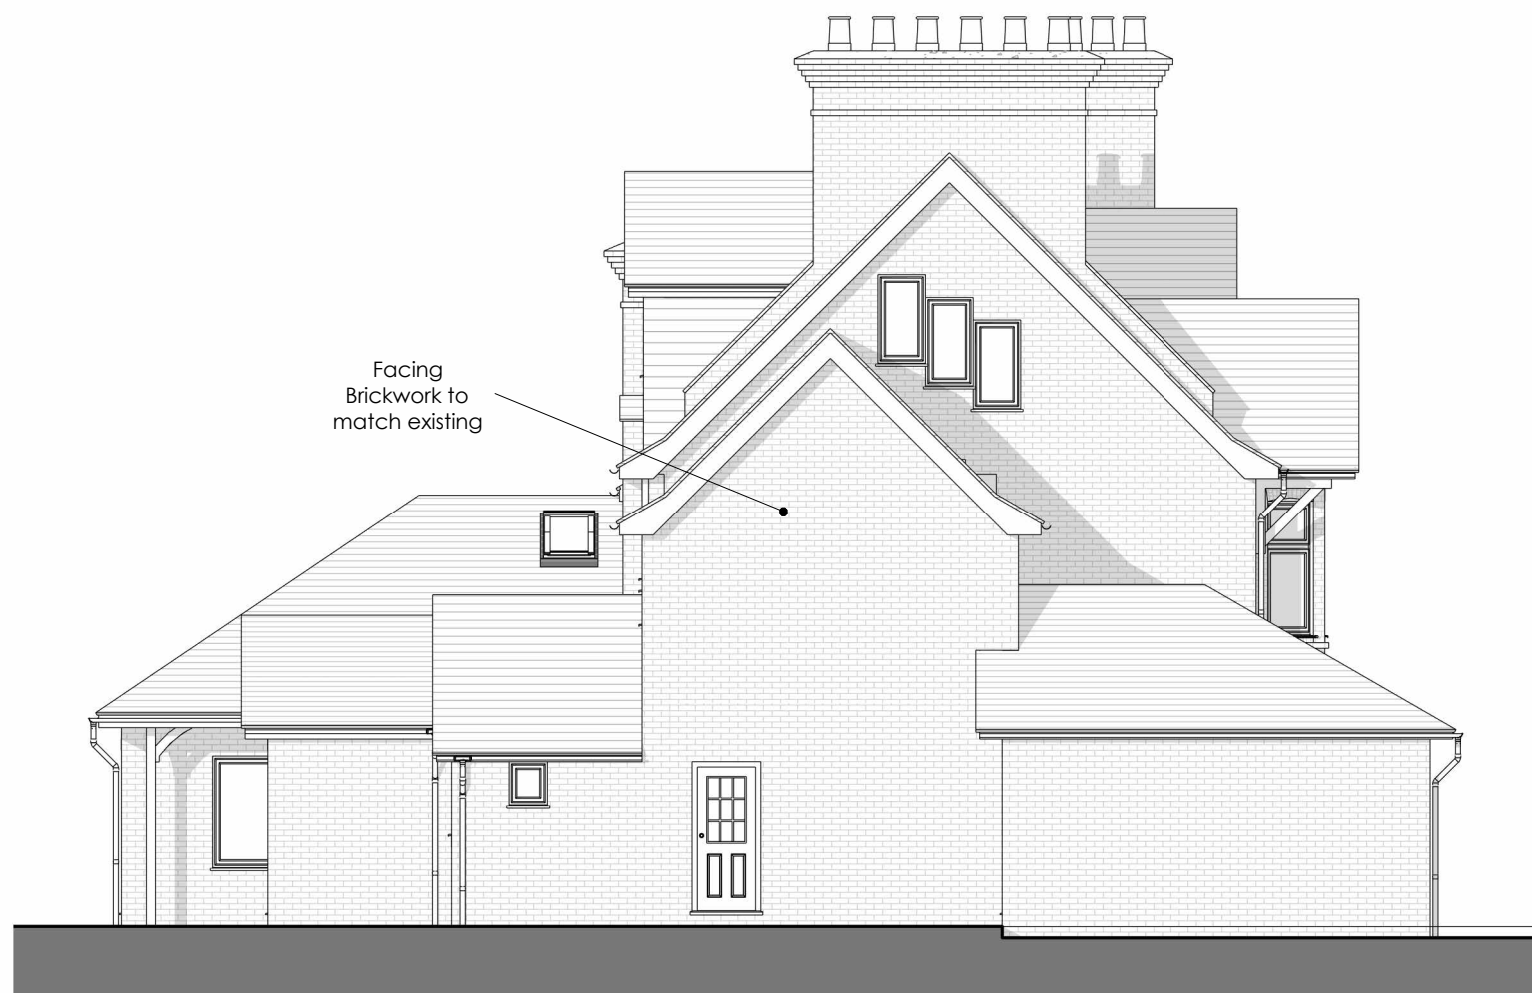


SIDE LEFT




SIDE RIGHT

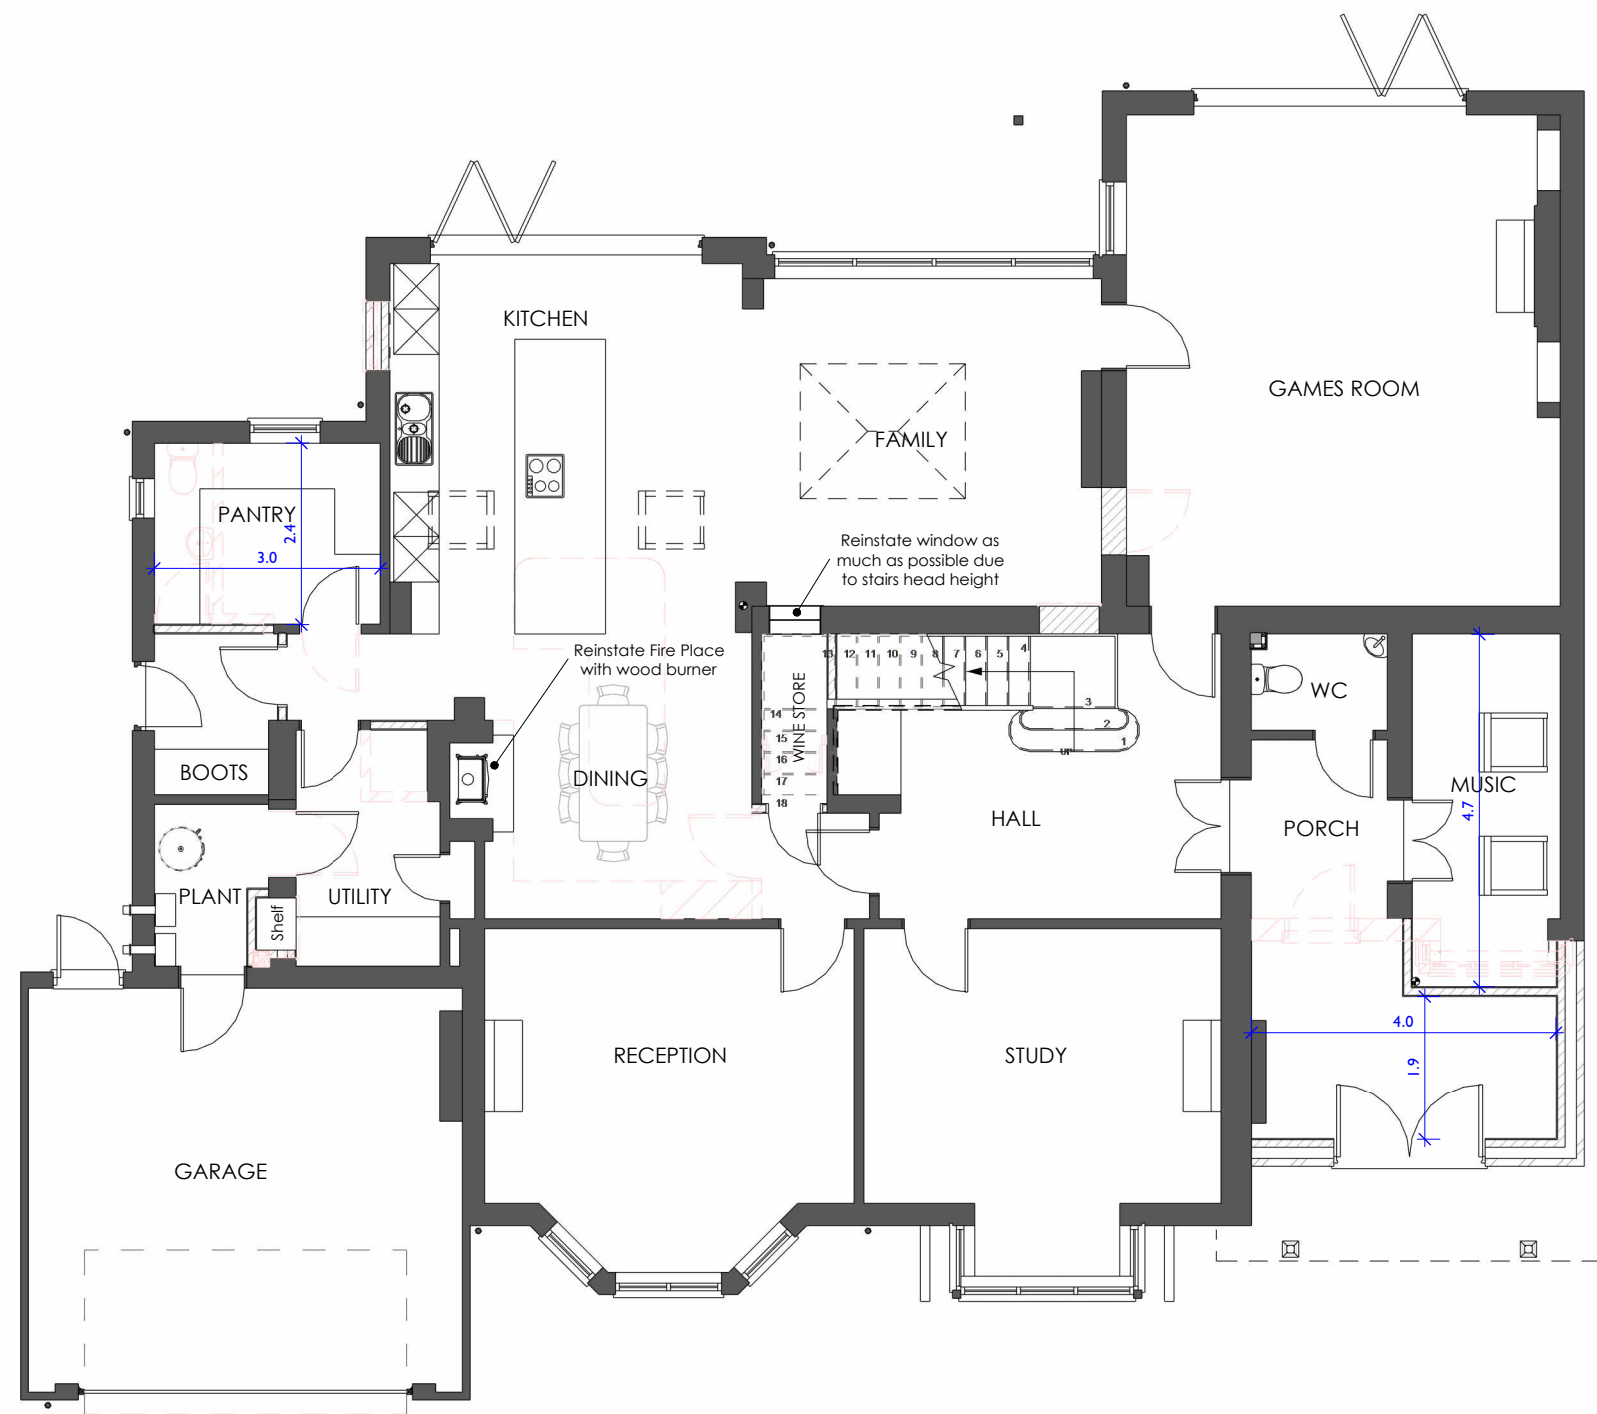


GROUND FLOOR PLAN

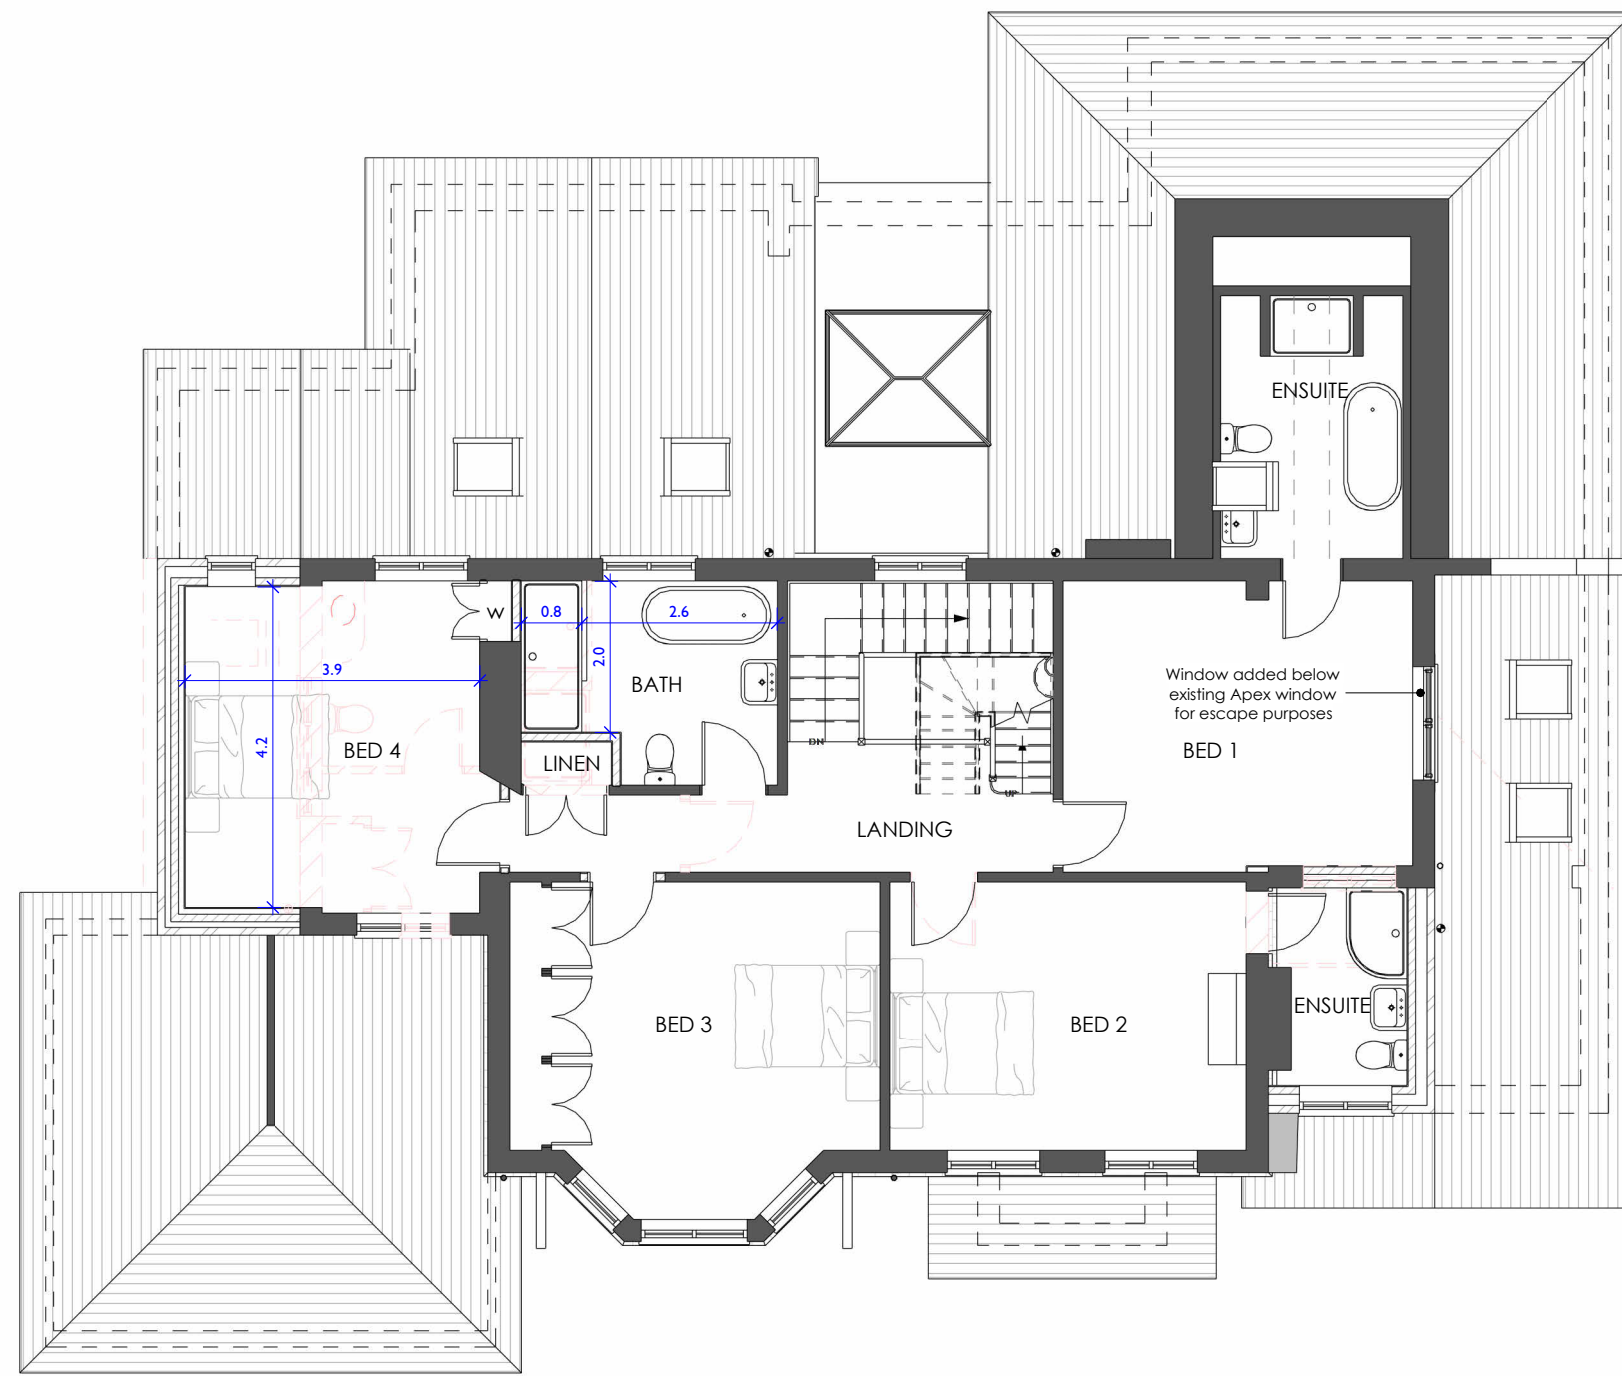

FIRST FLOOR PLAN

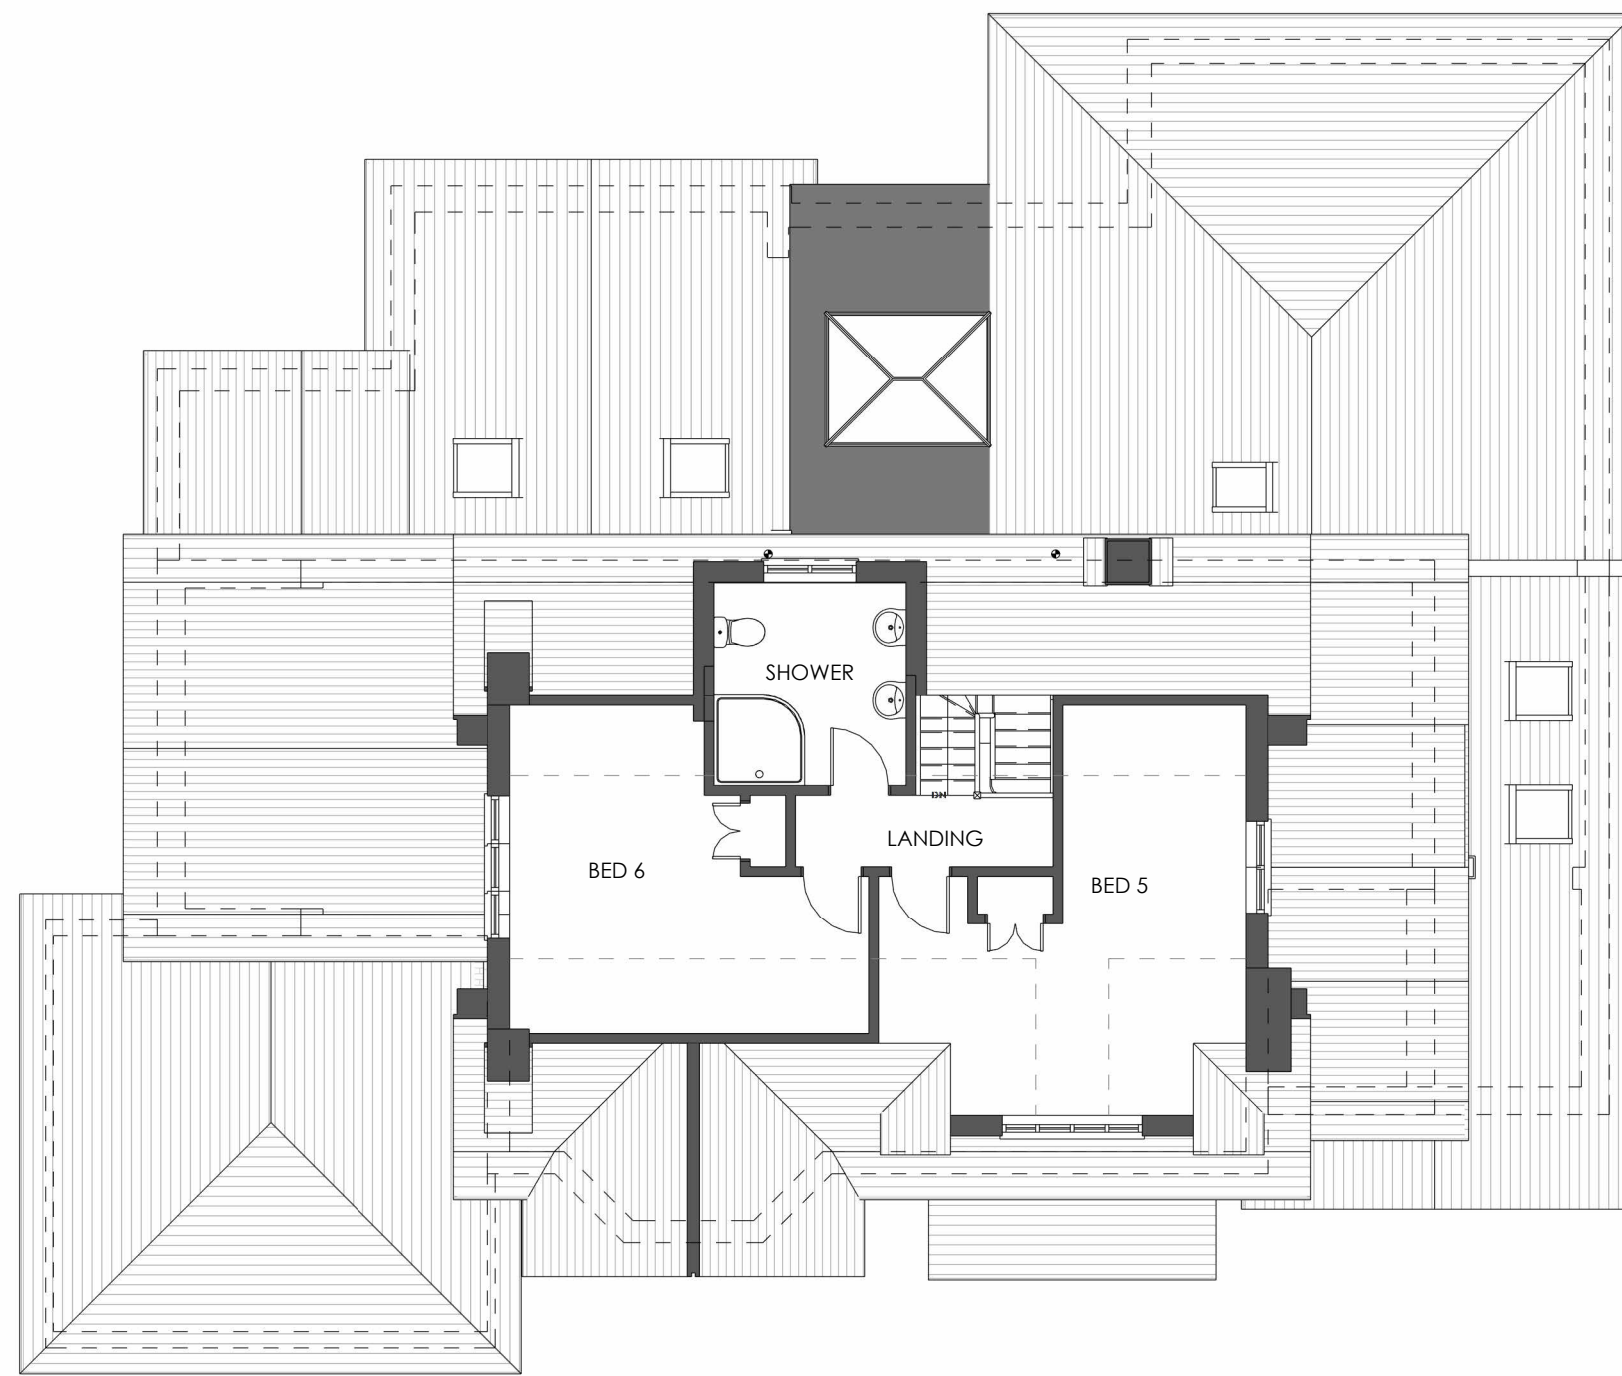

SECOND FLOOR PLAN

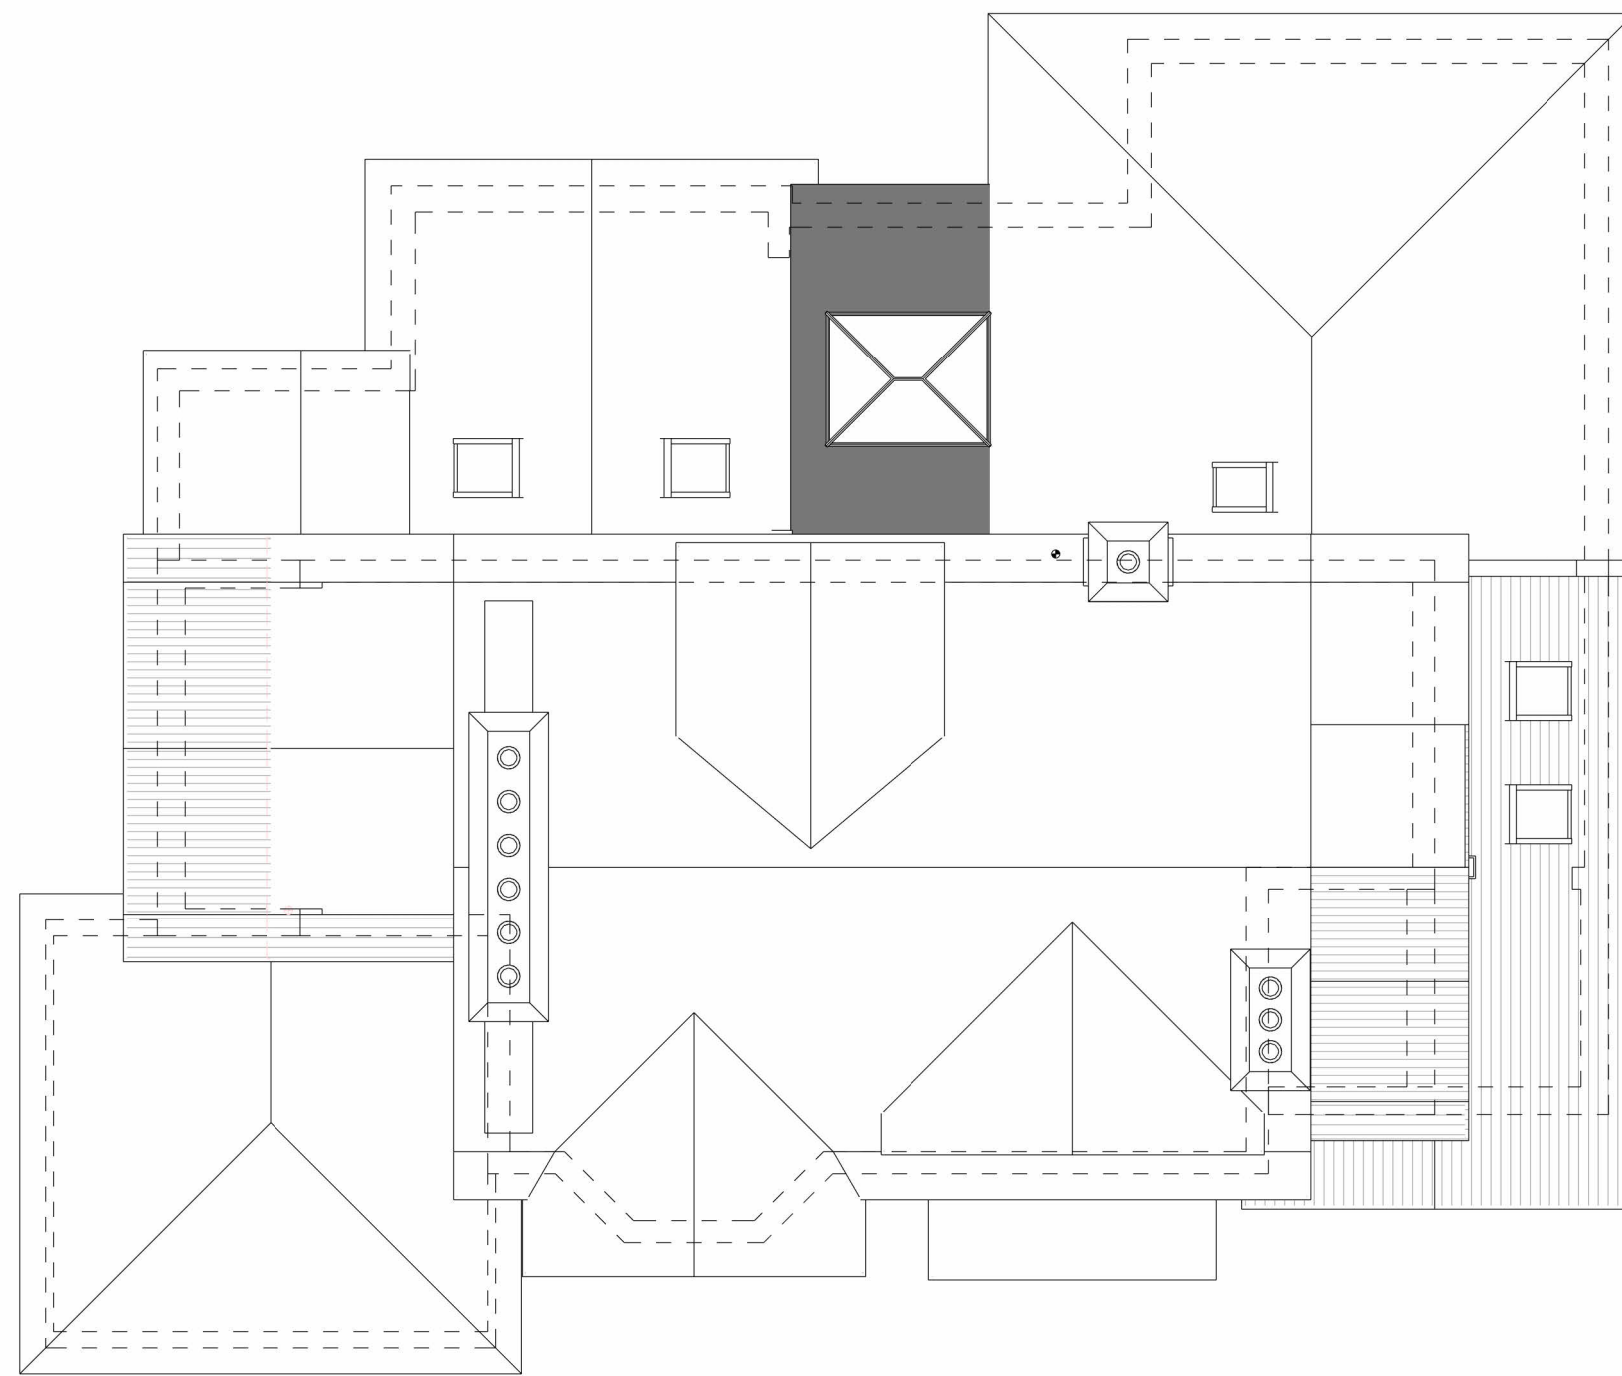

ROOF PLAN



CREATIVE
PROJECT SERVICES

Decorative Plans, Elevations,
Sections, RGA's, Etc.
Tel: 044 131 1188 773 777
E: enquiries@creativeprojectservices.com
W: www.creativeprojectservices.com

Project Title:
8 Murdoch Road,
Wokingham RG40 2DE

Drawing Title:
Proposed Plans and
Elevations

DO NOT SCALE FROM THE DRAWING

Scale @ A1:
1 : 100

Dwg No:
227-26-04

Date drawn:
15.05.26

Rev:
C

Drawn by:
McEwen Design Services

The contents of this drawing and the
designs described are and remain the
exclusive property under copyright of
the author Creative Project Services Ltd.

Revisions:
A. Revised Following Client
Comments
B. Changes to Pantry
C. Revised Following Client
Comments