


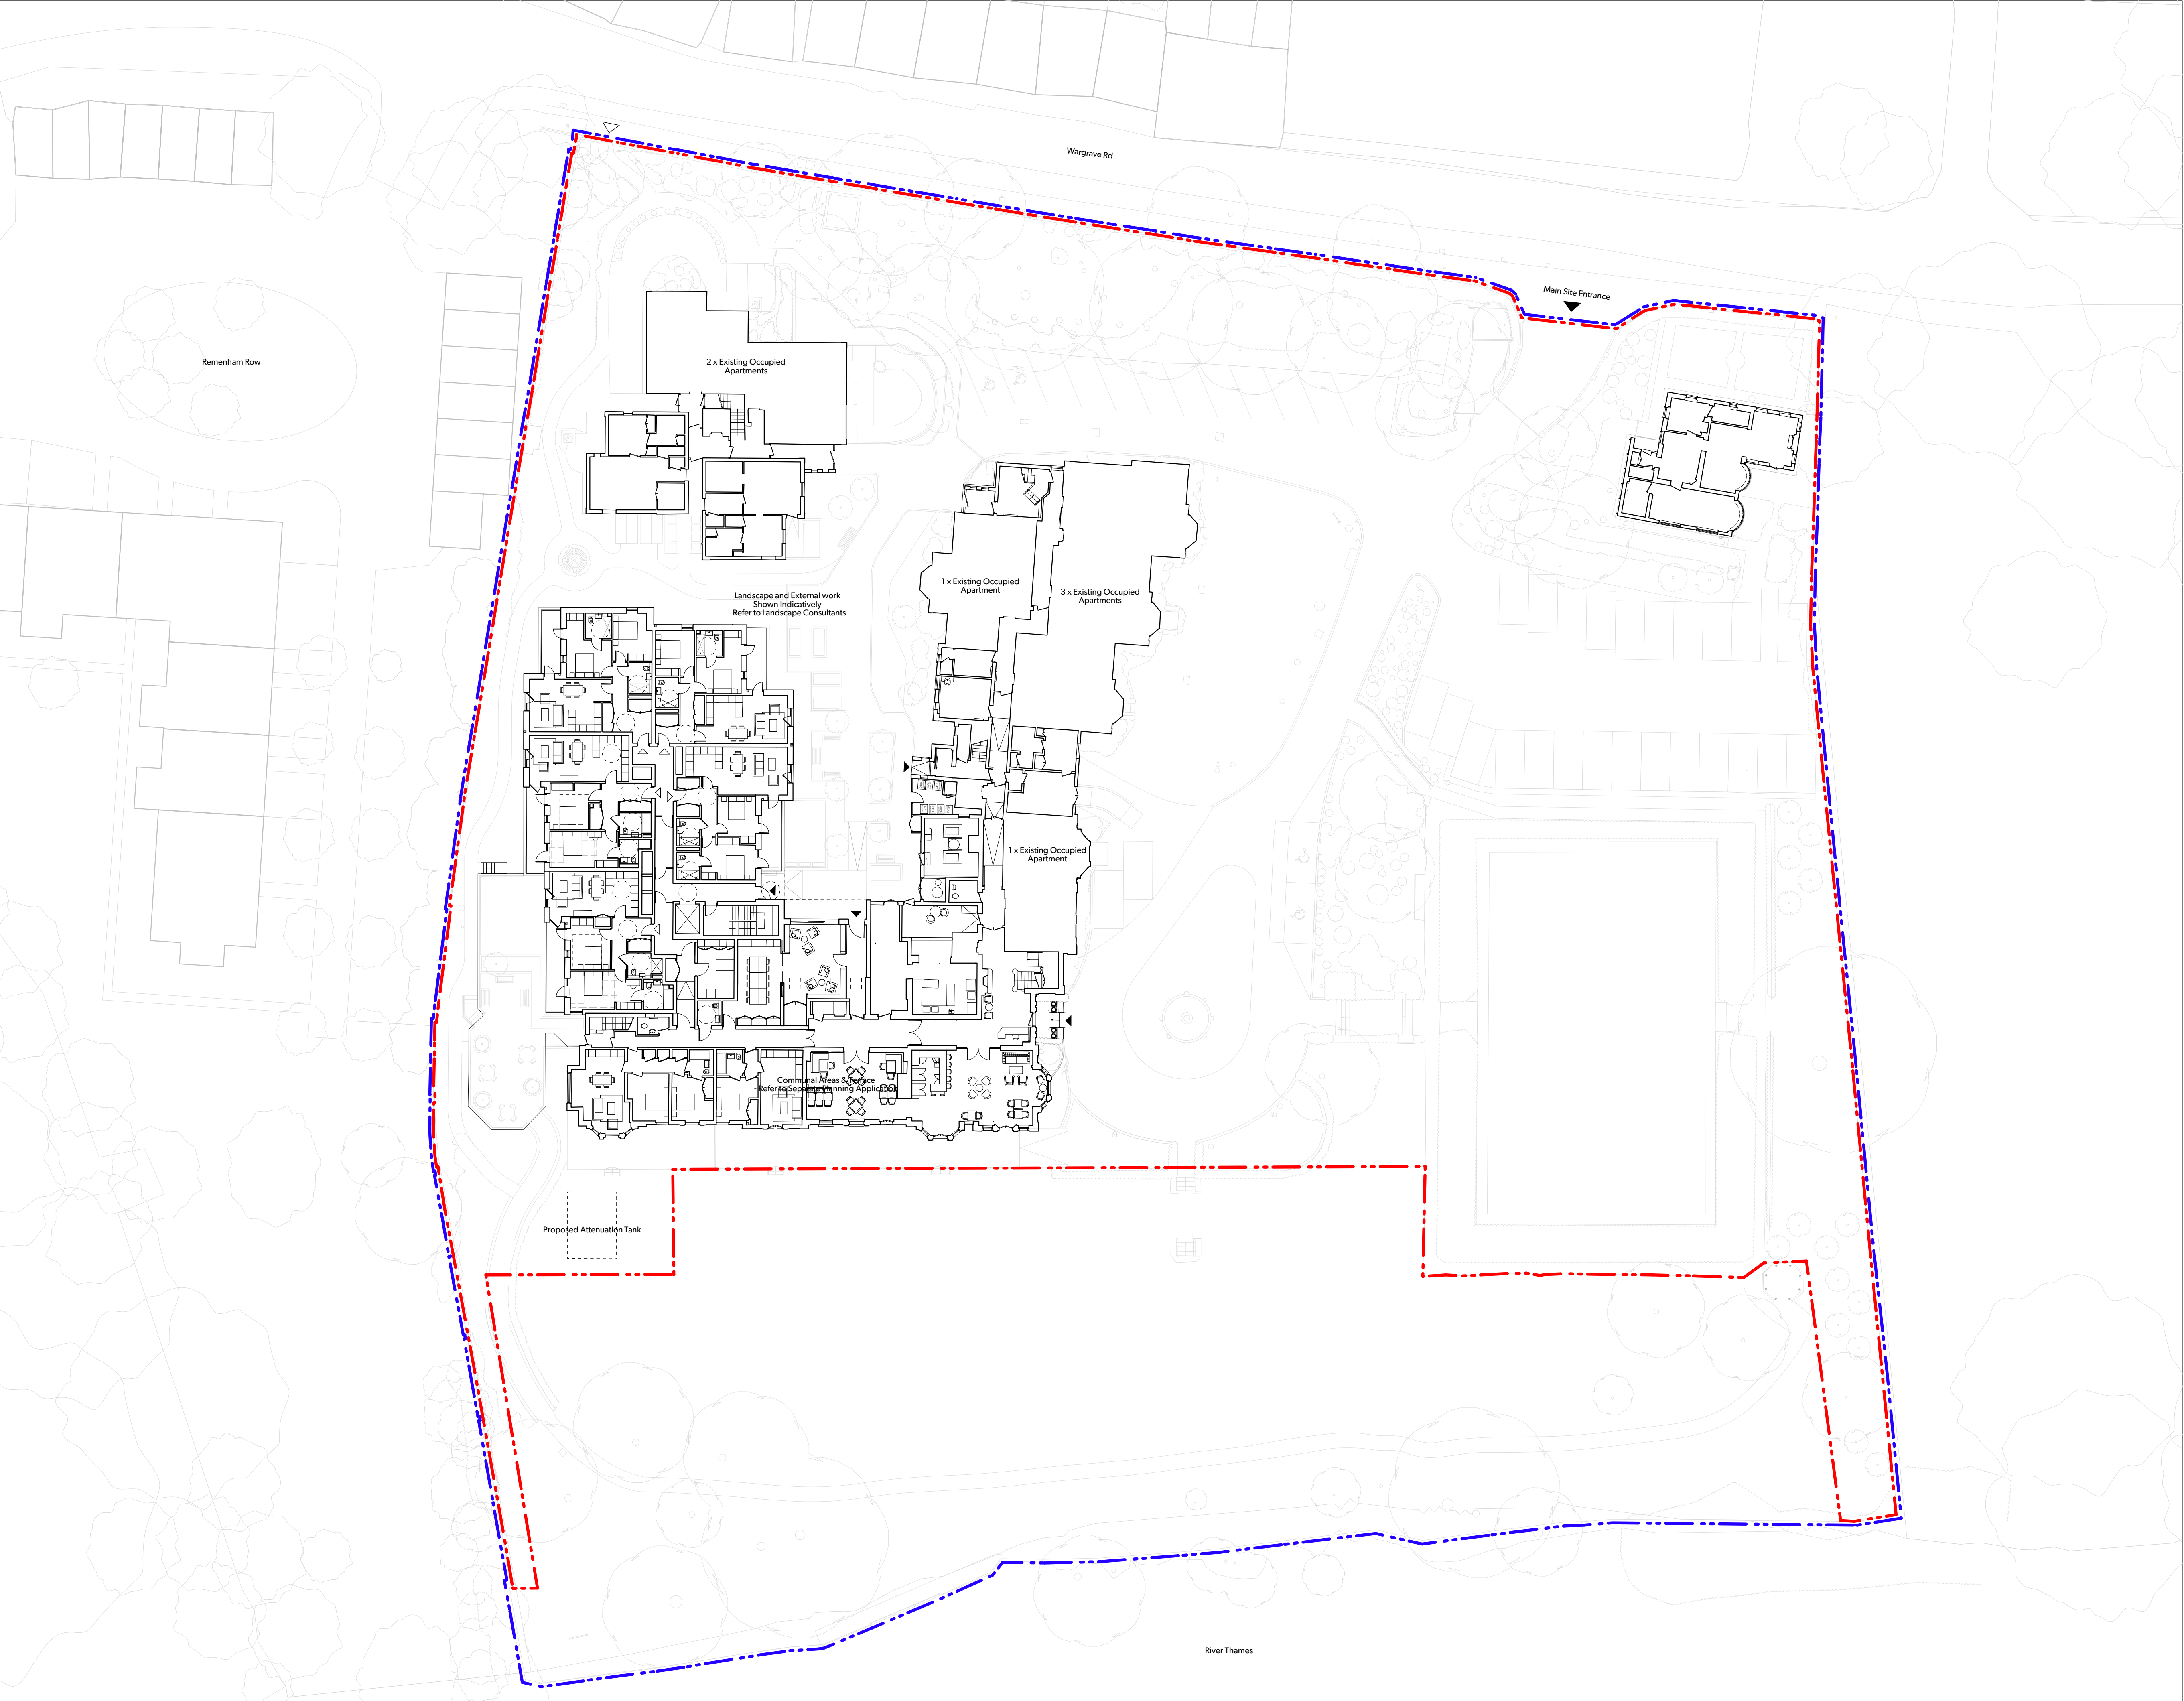


Notes

Do not scale for this drawing. Use written levels and dimensions only.

This drawing is to be read in conjunction with all other relevant documentation produced by Design Engine Architects Consultants and Sub-Contractors drawings, schedules and Specifications.

Design Engine drawing based on Point 2 Surveyors Ltd drawings, dated July 2021. The site boundaries are those described by the client.

Location Key: Not to scale

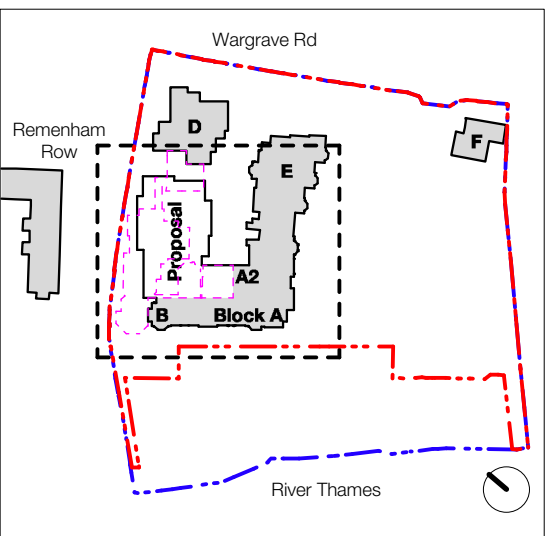

Key:

Site Application Boundary ————

Ownership Boundary ————

Demolished ————

02	13/08/25	PLANNING ISSUE	KS	RRIC
01	26/10/24	PLANNING ISSUE	KS	RRIC
00	28/12/23	PLANNING ISSUE (Not Submitted)	KS	RRIC
rev	date	notes	drawn	chkd

DESIGNENGINE
ARCHITECTS

Project Name	Thamesfield	Date of Issue	August 2023	Scale	1:250 @A1
Client	Retirement Villages Group	Drawing No.	Proposed Site Plan		

Sheet	Stage 3	Drawing Number	2212-P-100	Page	02
-------	---------	----------------	------------	------	----