


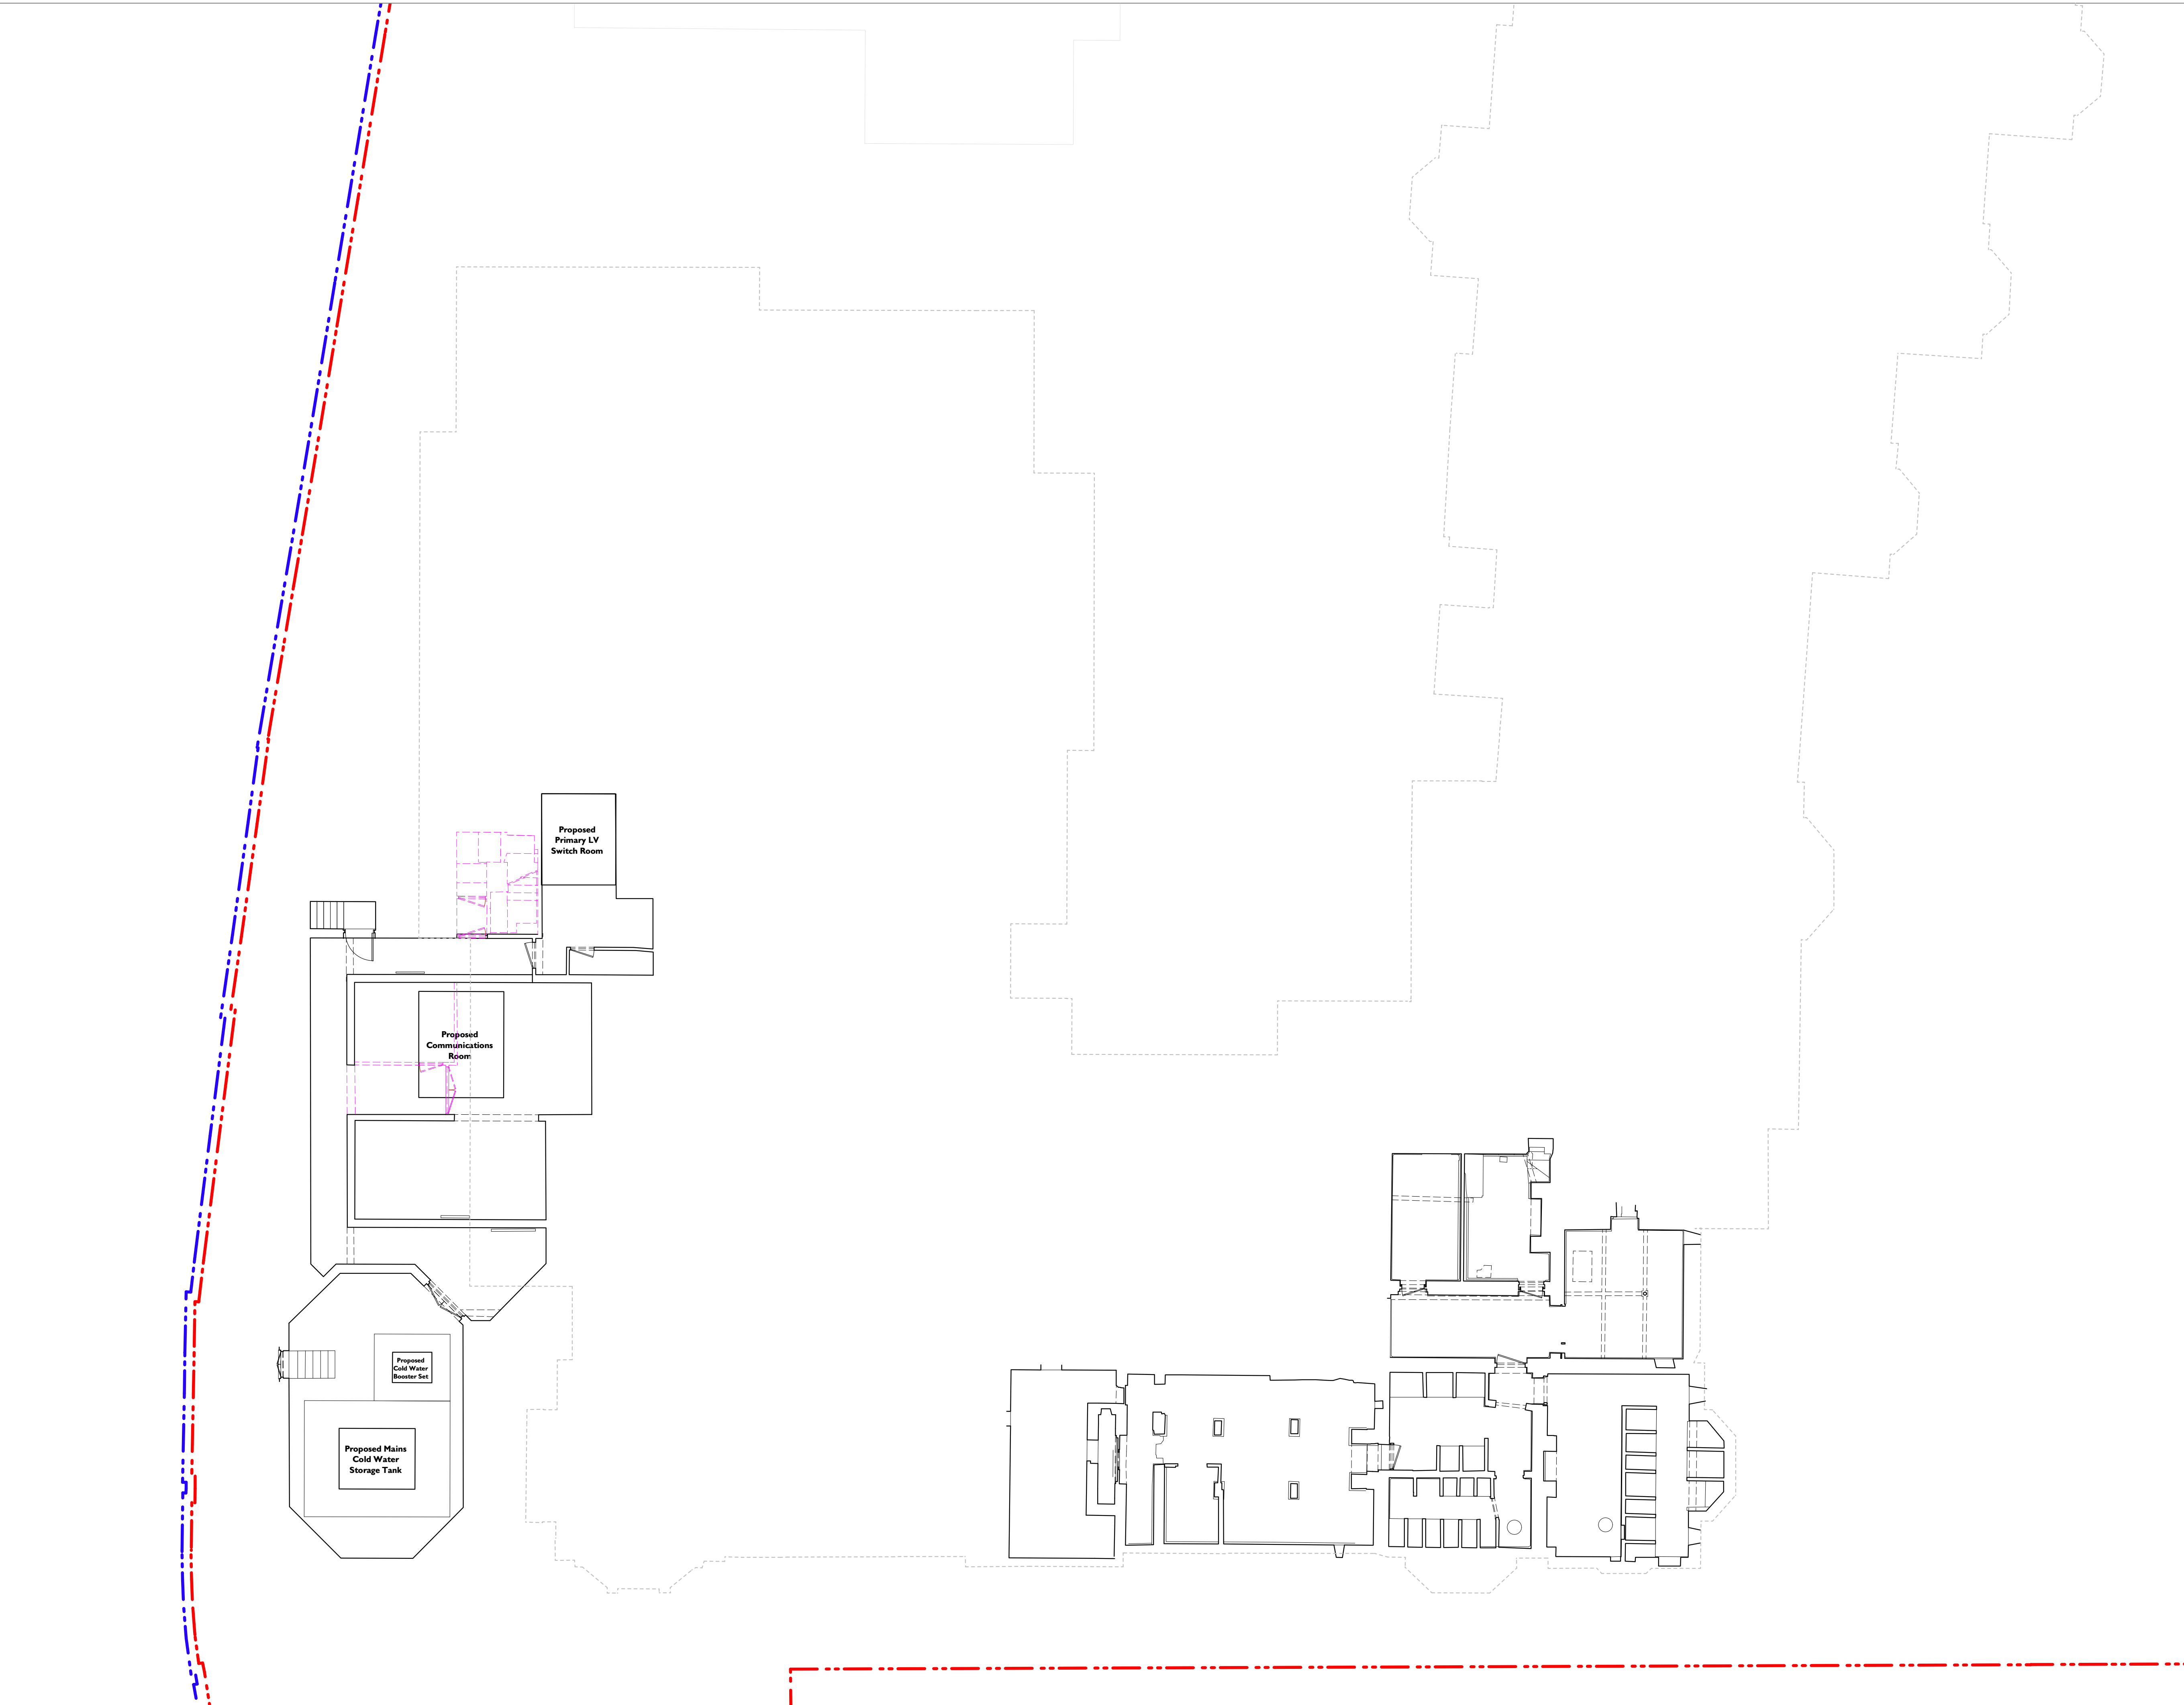

1 Proposed Basement Floor Plan
1:100




Notes

Do not scale for this drawing. Use written levels and dimensions only.

This drawing is to be read in conjunction with all other relevant documentation produced by Design Engine Architects Consultants and Sub-Contractors drawings, schedules and Specifications.

Design Engine drawing based on Point 2 Surveyors Ltd drawings, dated July 2021. The site boundaries are those described by the client.

Location Key: Not to scale

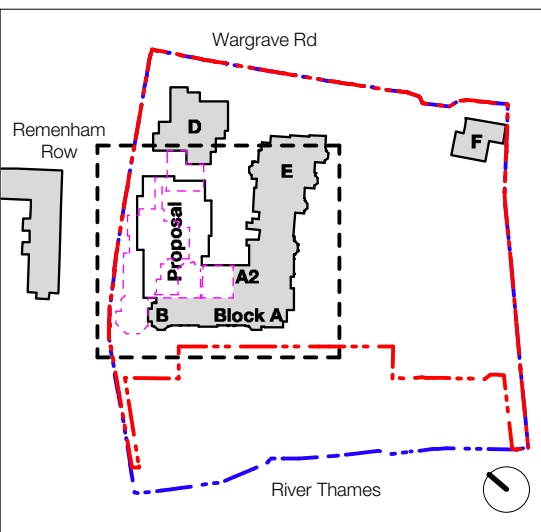

Key:

- Site Application Boundary
- Ownership Boundary
- Demolished

01	12/09/23	PLANNING ISSUE	KS	HRP
00	18/12/23	PLANNING ISSUE	KS	HRP
rev	date	notes	drawn	chkd

DESIGNENGINE
ARCHITECTS

Project Name: Thamesfield
Date of Issue: August 2023
Scale: 1:100 @A1

Client: Retirement Villages Group
Drawing No: Proposed Plans - Basement Floor

Stage: Stage 3
Drawing Number: 2212-P-200
Page: 01