


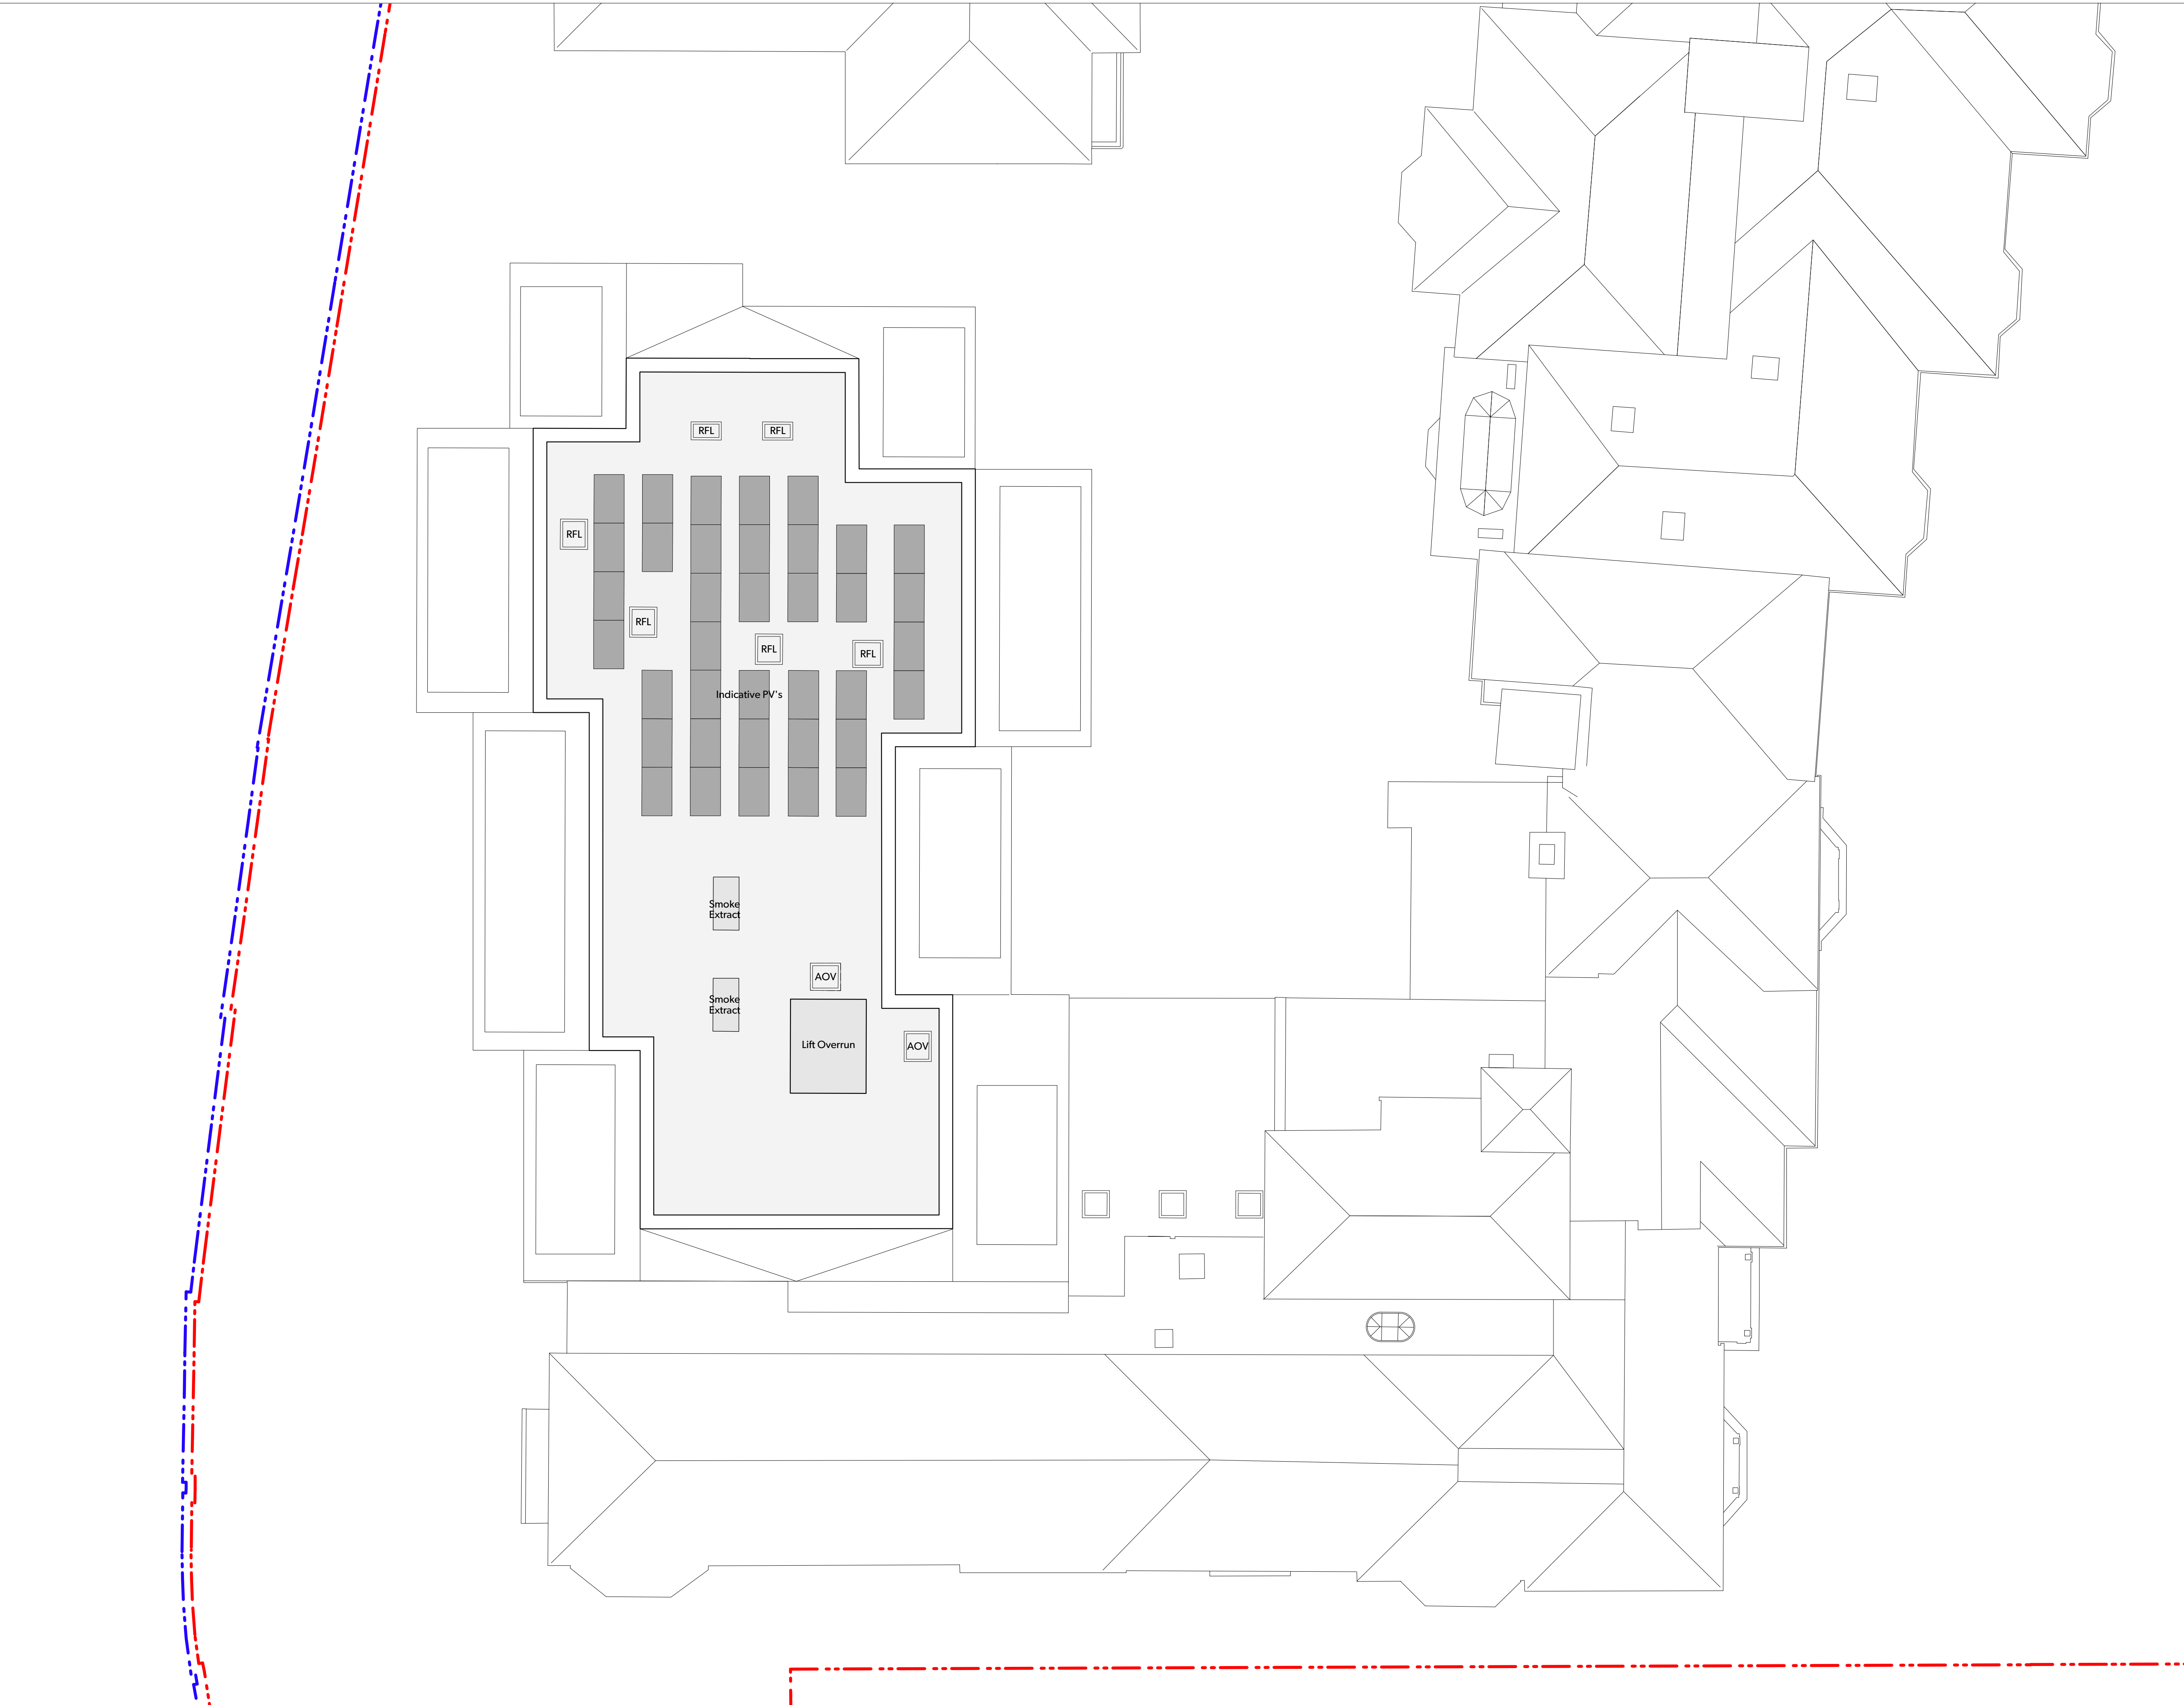


Notes

Do not scale for this drawing. Use written levels and dimensions only.

This drawing is to be read in conjunction with all other relevant documentation produced by Design Engine Architects Consultants and Sub-Contractors drawings, schedules and Specifications.

Design Engine drawing based on Point 2 Surveyors Ltd drawings, dated July 2021. The site boundaries are those described by the client.

Location Key: Not to scale

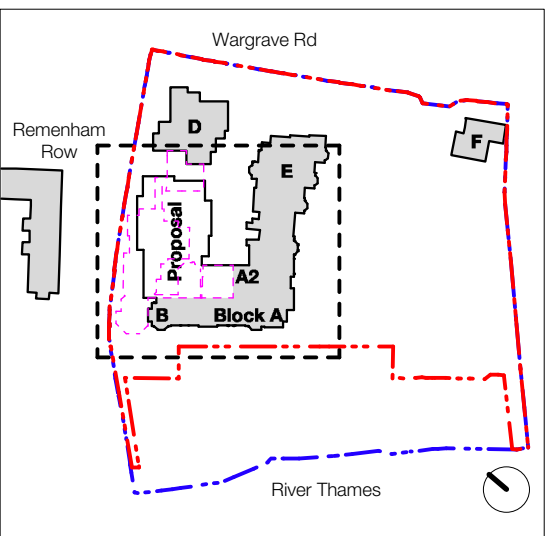

Key:

Site Application Boundary ---

Ownership Boundary ---

Demolished ---

01	12/09/23	PLANNING ISSUE	KS	RPC
00	18/12/23	PLANNING ISSUE	KS	RPC
rev	date	notes	drawn	chkd

DESIGNENGINE
ARCHITECTS

Project Name: Thamesfield Date of Issue: August 2023 Scale: 1:100 @A1

Client: Retirement Villages Group Drawing No: Proposed Plans - Roof Plan

Sheet: Stage 3 Drawing Number: 2212-P-204 Page: 01