




1 Proposed East Elevation
1:100

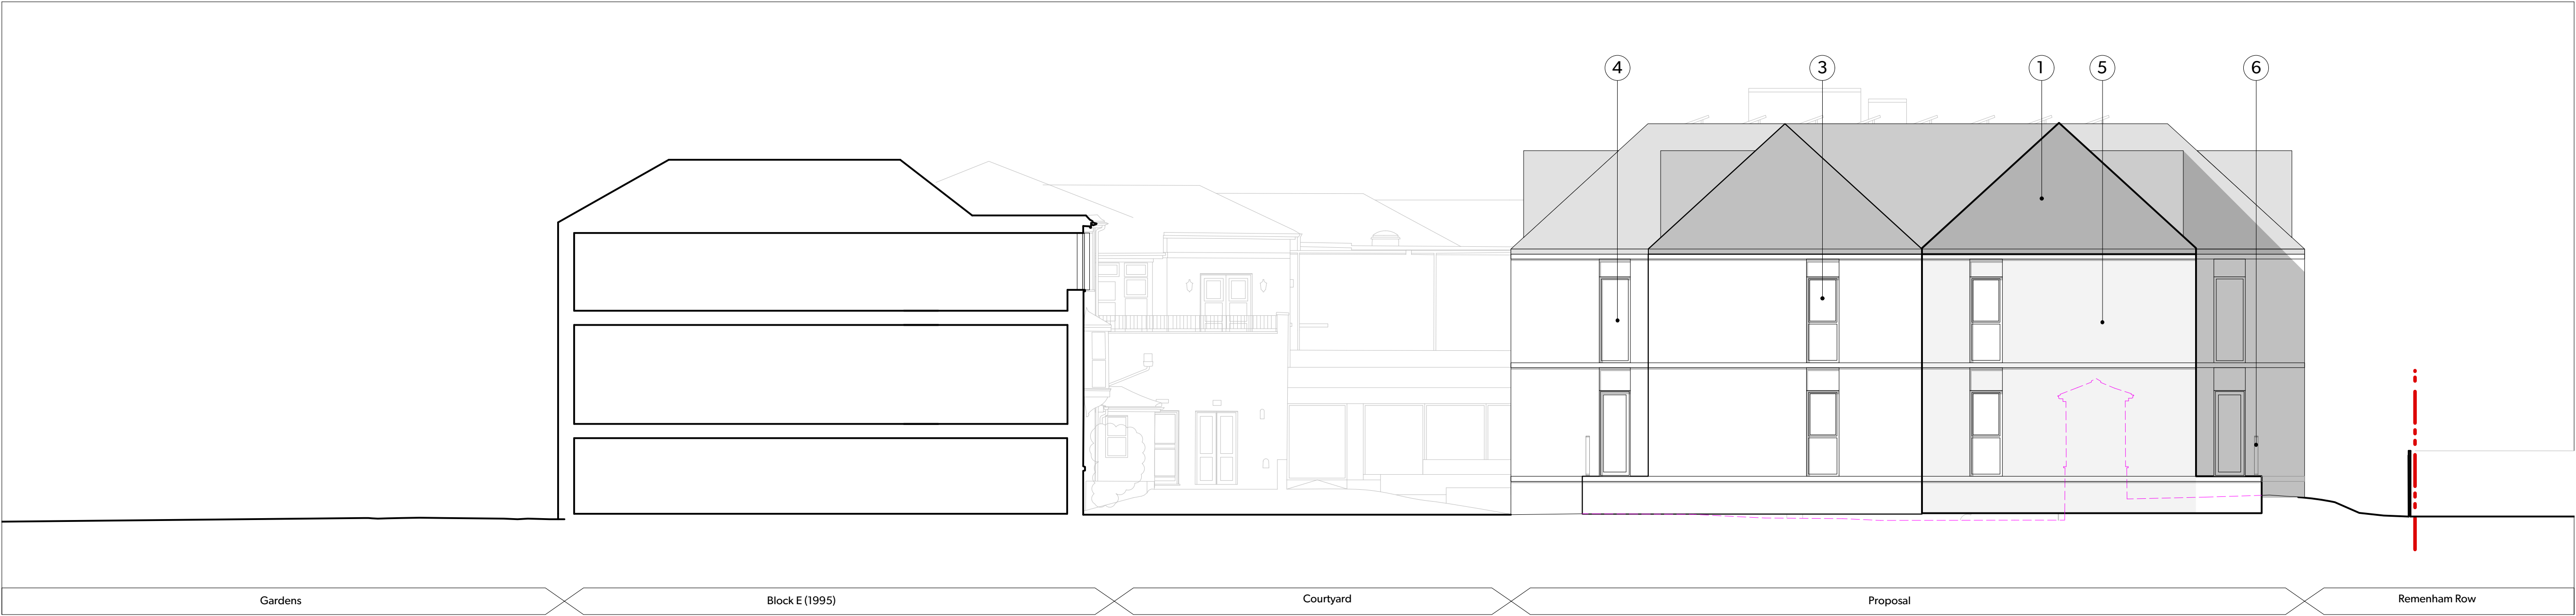

2 Proposed East Courtyard Elevation
1:100



3 Proposed West Elevation
1:100




Notes

Do not scale for this drawing. Use written levels and dimensions only.

This drawing is to be read in conjunction with all other relevant documentation produced by Design Engine Architects, Consultants and Sub-Contractors drawings, schedules and Specifications.

Design Engine drawing based on Point 2 Surveys Ltd drawings, dated July 2021. The site boundaries are those described by the client.

Location Key: Not to scale

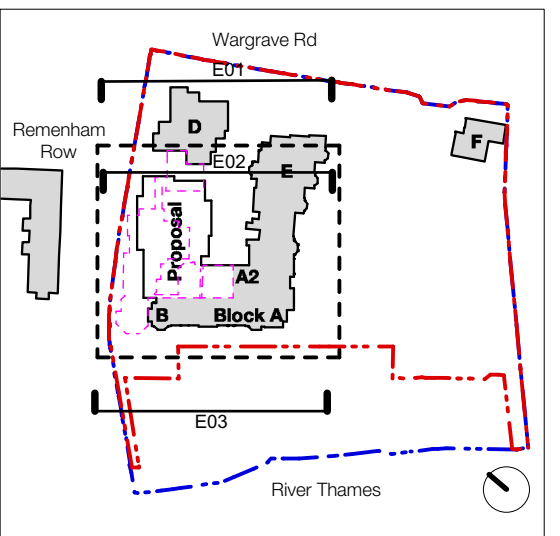

Key:

Site Application Boundary
Ownership Boundary
Demolished

Materials Key:

- Dark grey metal cladding (to reference existing slate roof)
 - Light grey metal cladding
 - Polyester powder coated (grey) composite windows
 - Polyester powder coated (grey) composite glass doors
 - Red brick (to reference existing boundary wall)
 - Grey balustrading (to match windows and doors)
- For more material details see bay studies visuals

03	12/08/23	PLANNING ISSUE	KS	PRC
02	26/12/23	REVISED DRAWINGS	TT	PRC
01	14/08/23	REVISED DRAWINGS	TT	PRC
00	16/08/23	DESIGN FREEZE ISSUE	TT	PRC
rev	date	notes	drawn	chkd

DESIGNENGINE
ARCHITECTS

CLIENT NAME Thamesfield	DATE OF ISSUE August 2023	SCALE 1:100 @A1
CLIENT Retirement Villages Group	DRAWING NO. Proposed East & West Elevations	
STAGE Stage 3	DRAWING NUMBER 2212-P-351	03