



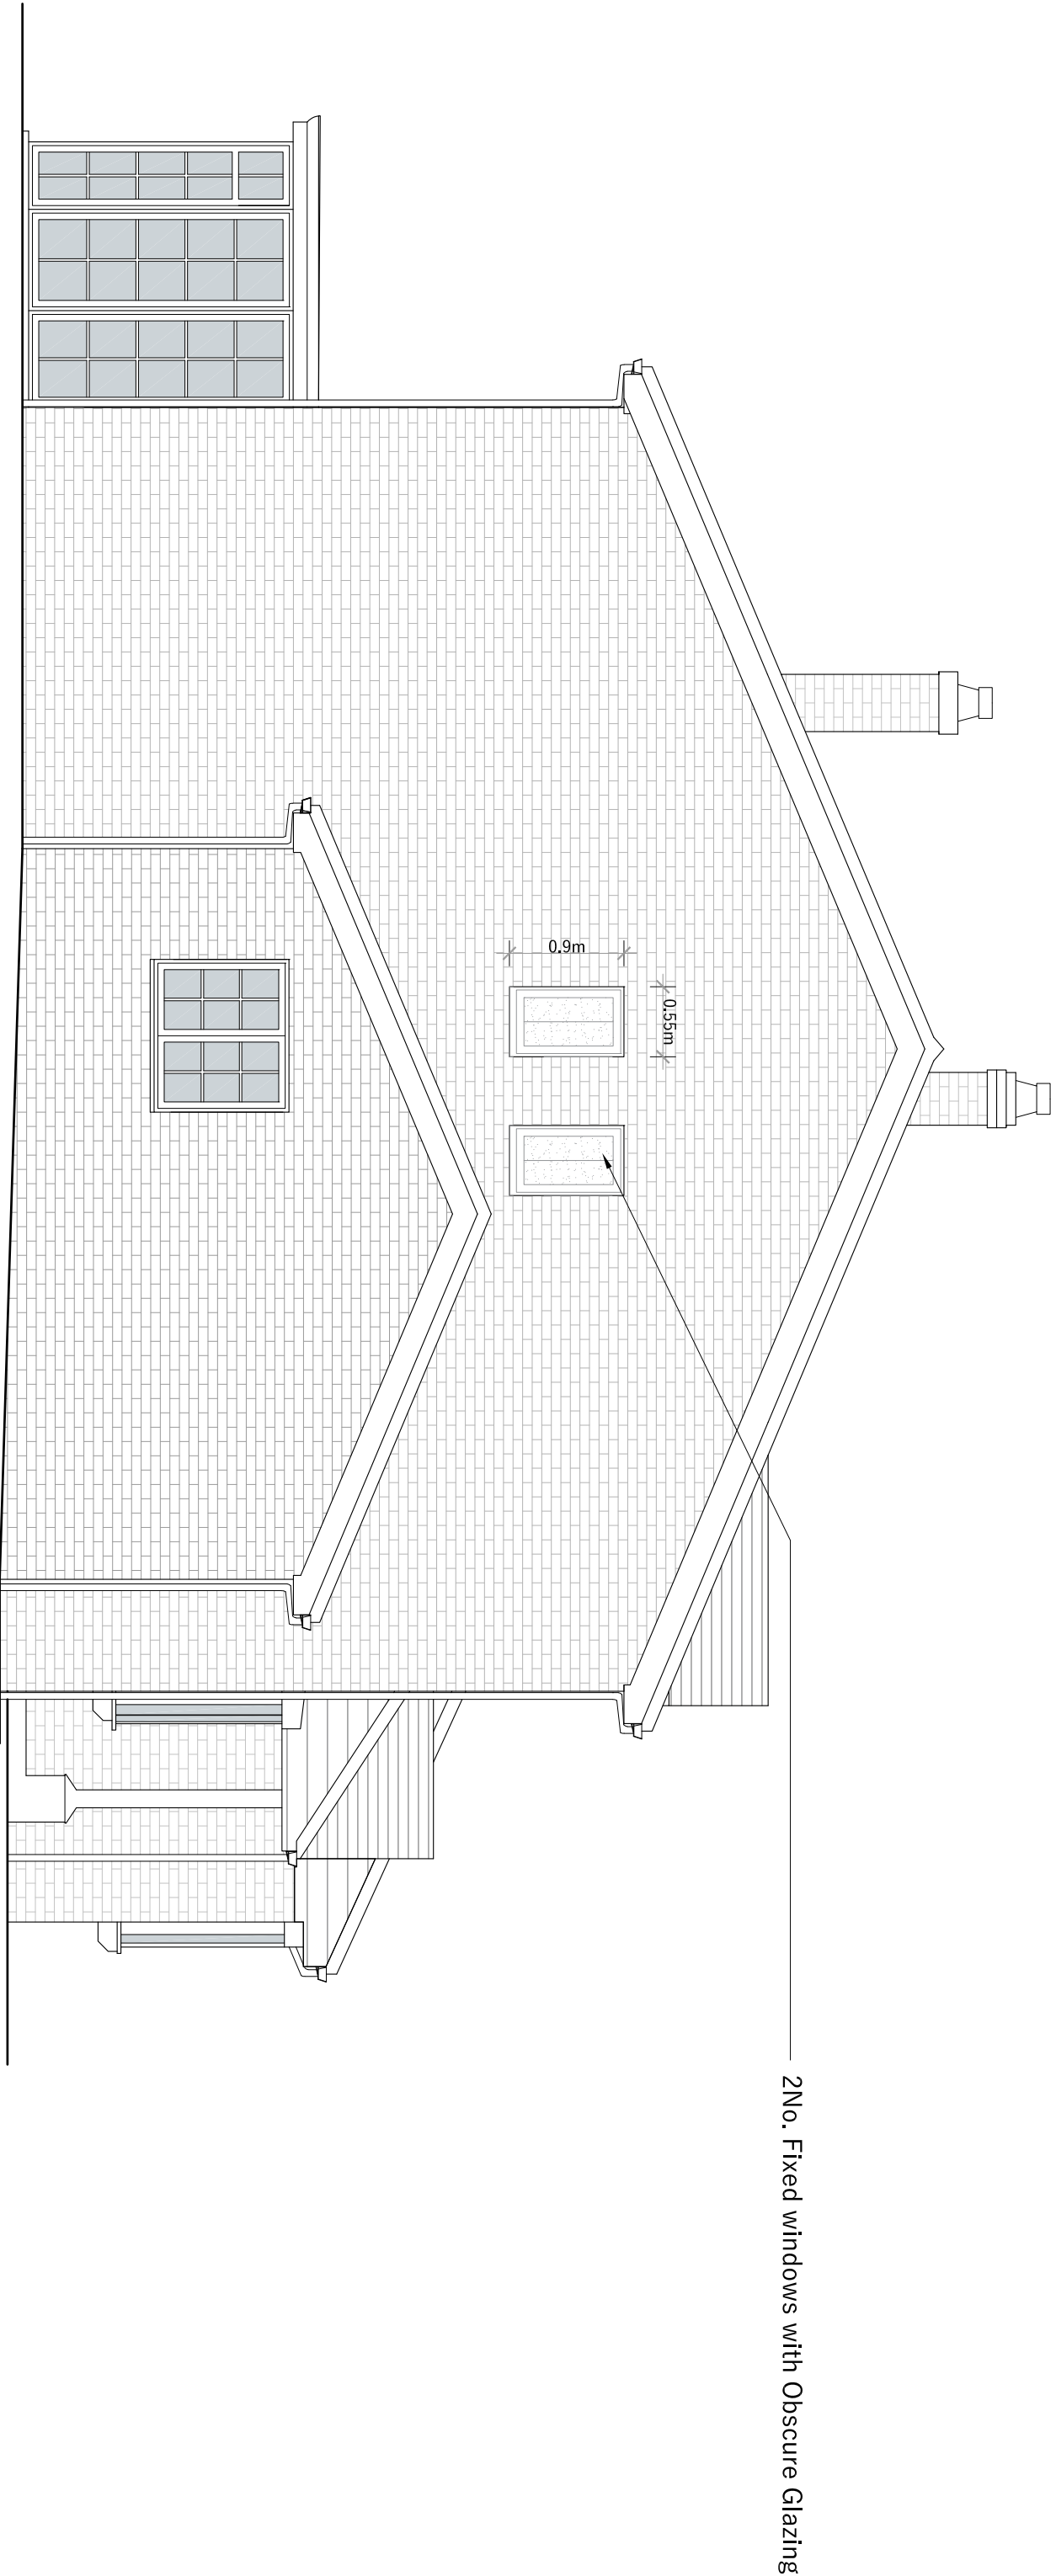

PROPOSED SOUTH ELEVATION

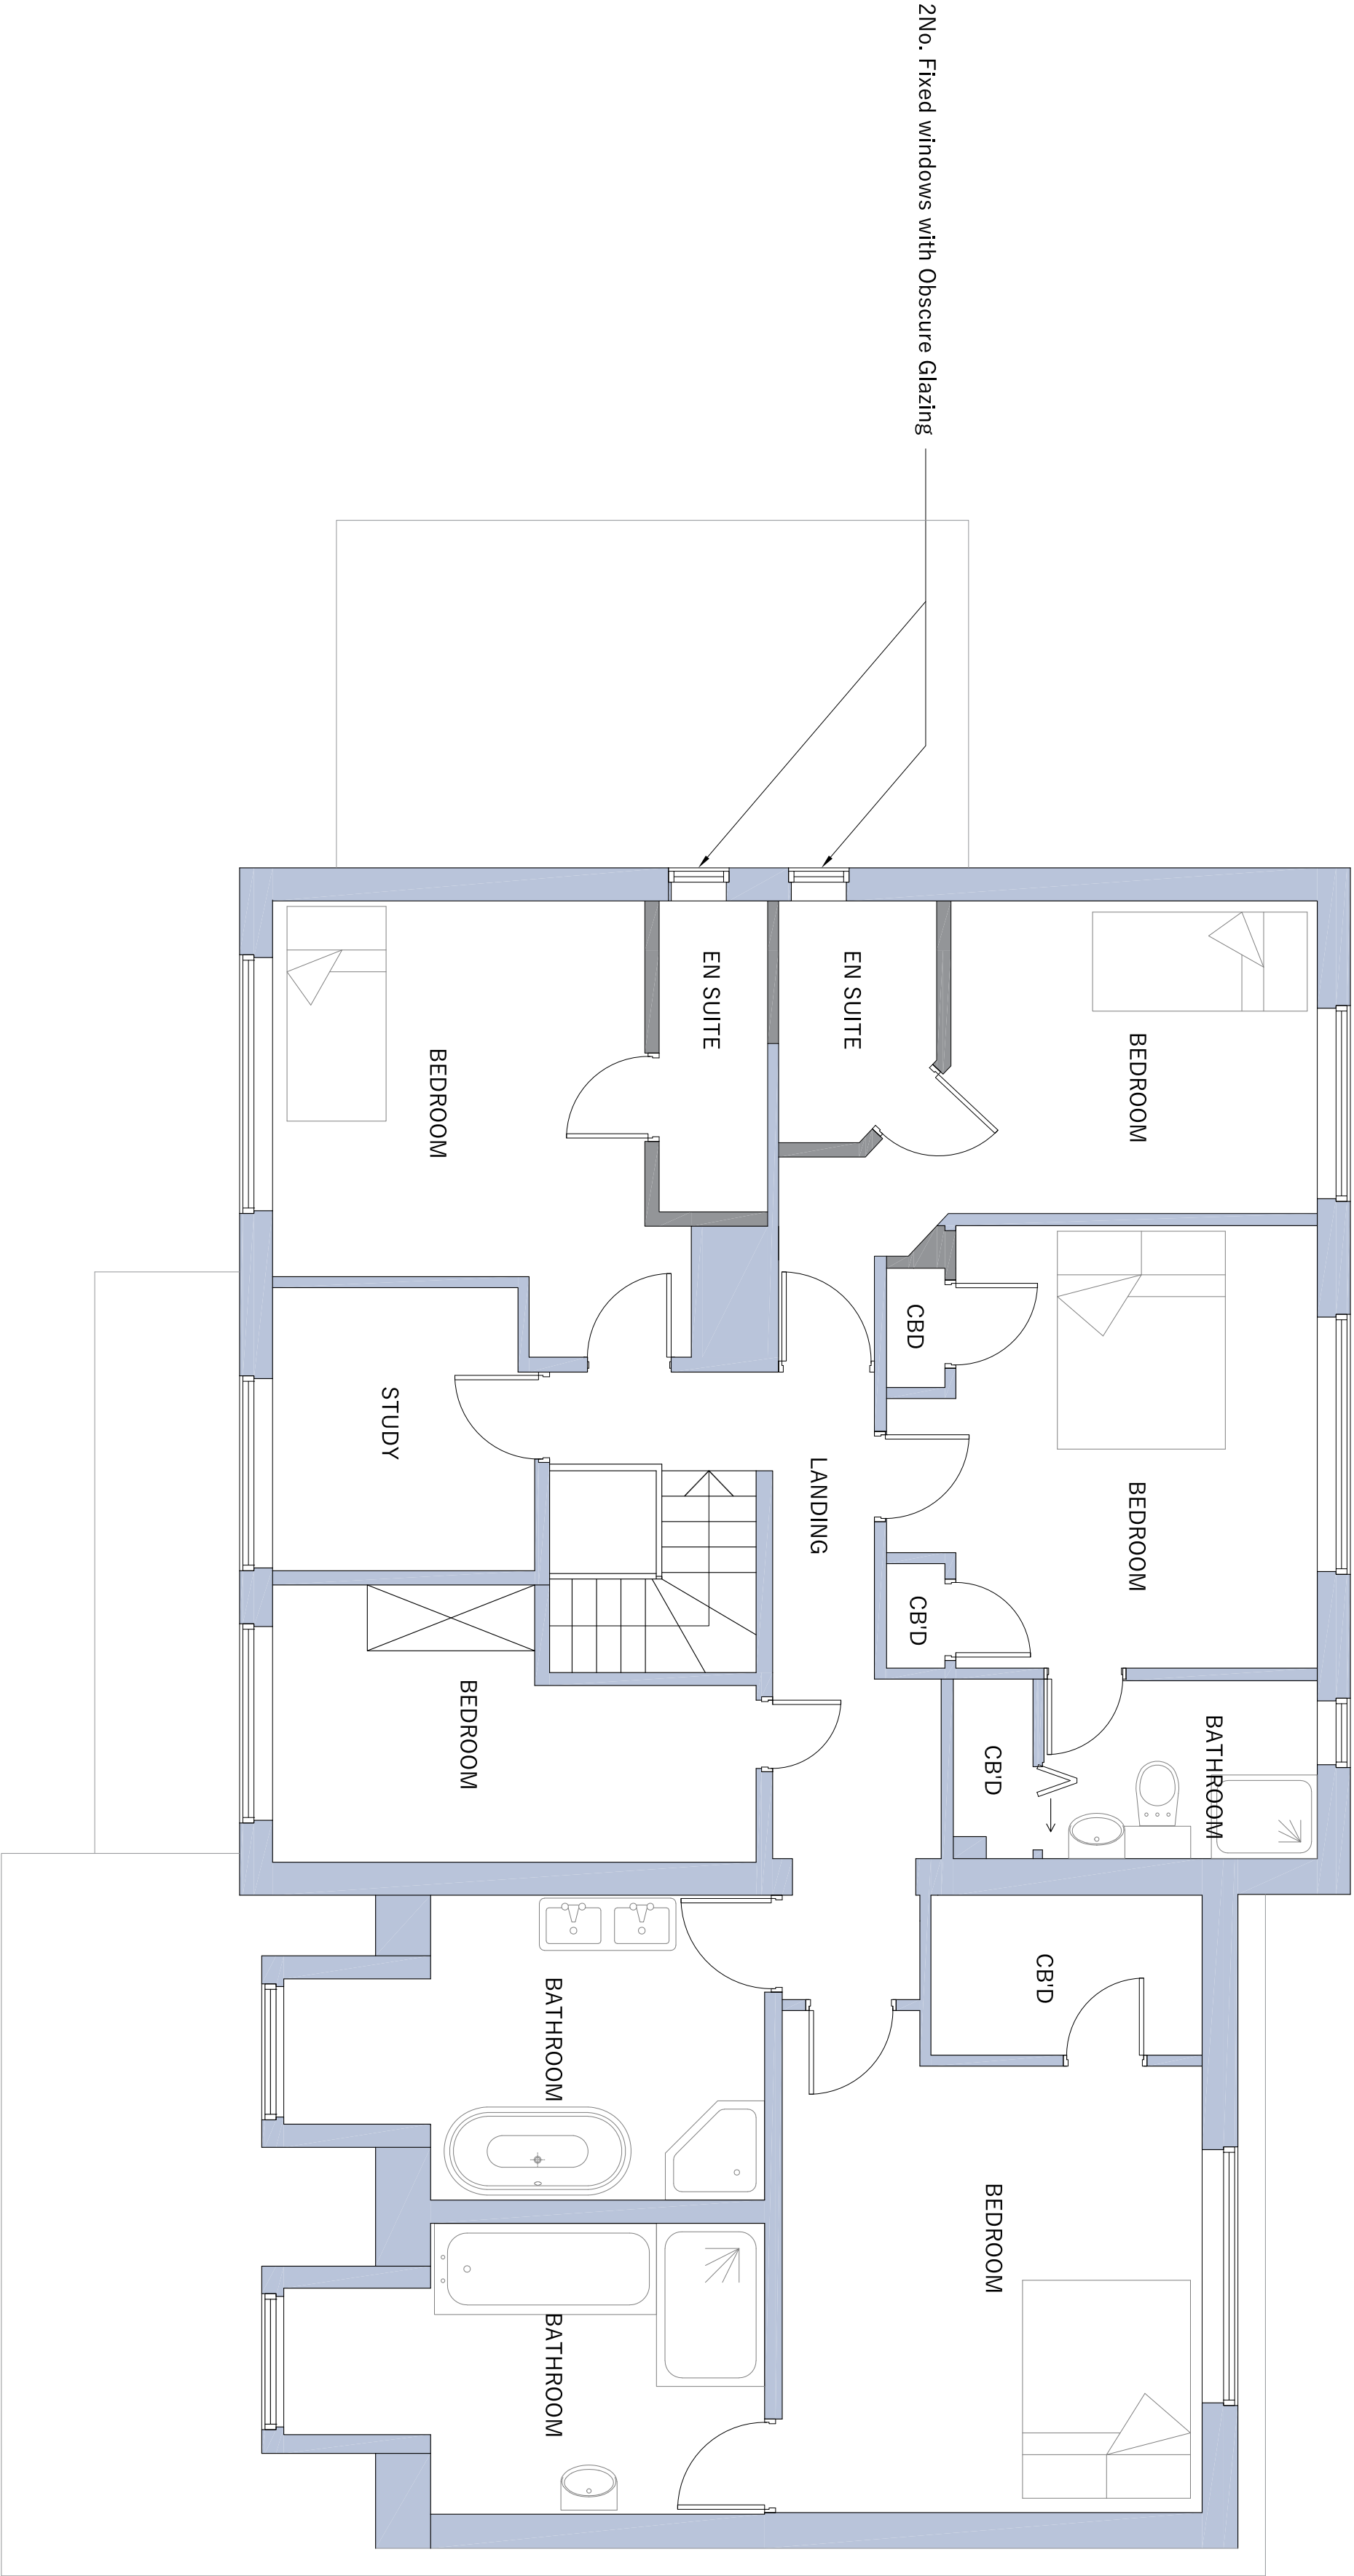

PROPOSED FIRST FLOOR PLAN



 PHILIP WADGE ARCHITECTURE		www.philipwadge.co.uk info@philipwadge.co.uk 01635 736440	
PROJECT Rear Extension		AT Lancanbria, Basingstoke Road, Swallowfield, Reading, Wokingham, RG7 1PY	
TITLE PROPOSED ELEVATIONS AND FIRST FLOOR PLAN			
SCALE 1:50 @ A1 1:100 @ A3	DRAWING NUMBER 23027/PL25	DATE 23/10/25	Rev A
All Rights Reserved © Philip Wadge Associates Ltd 2025			