




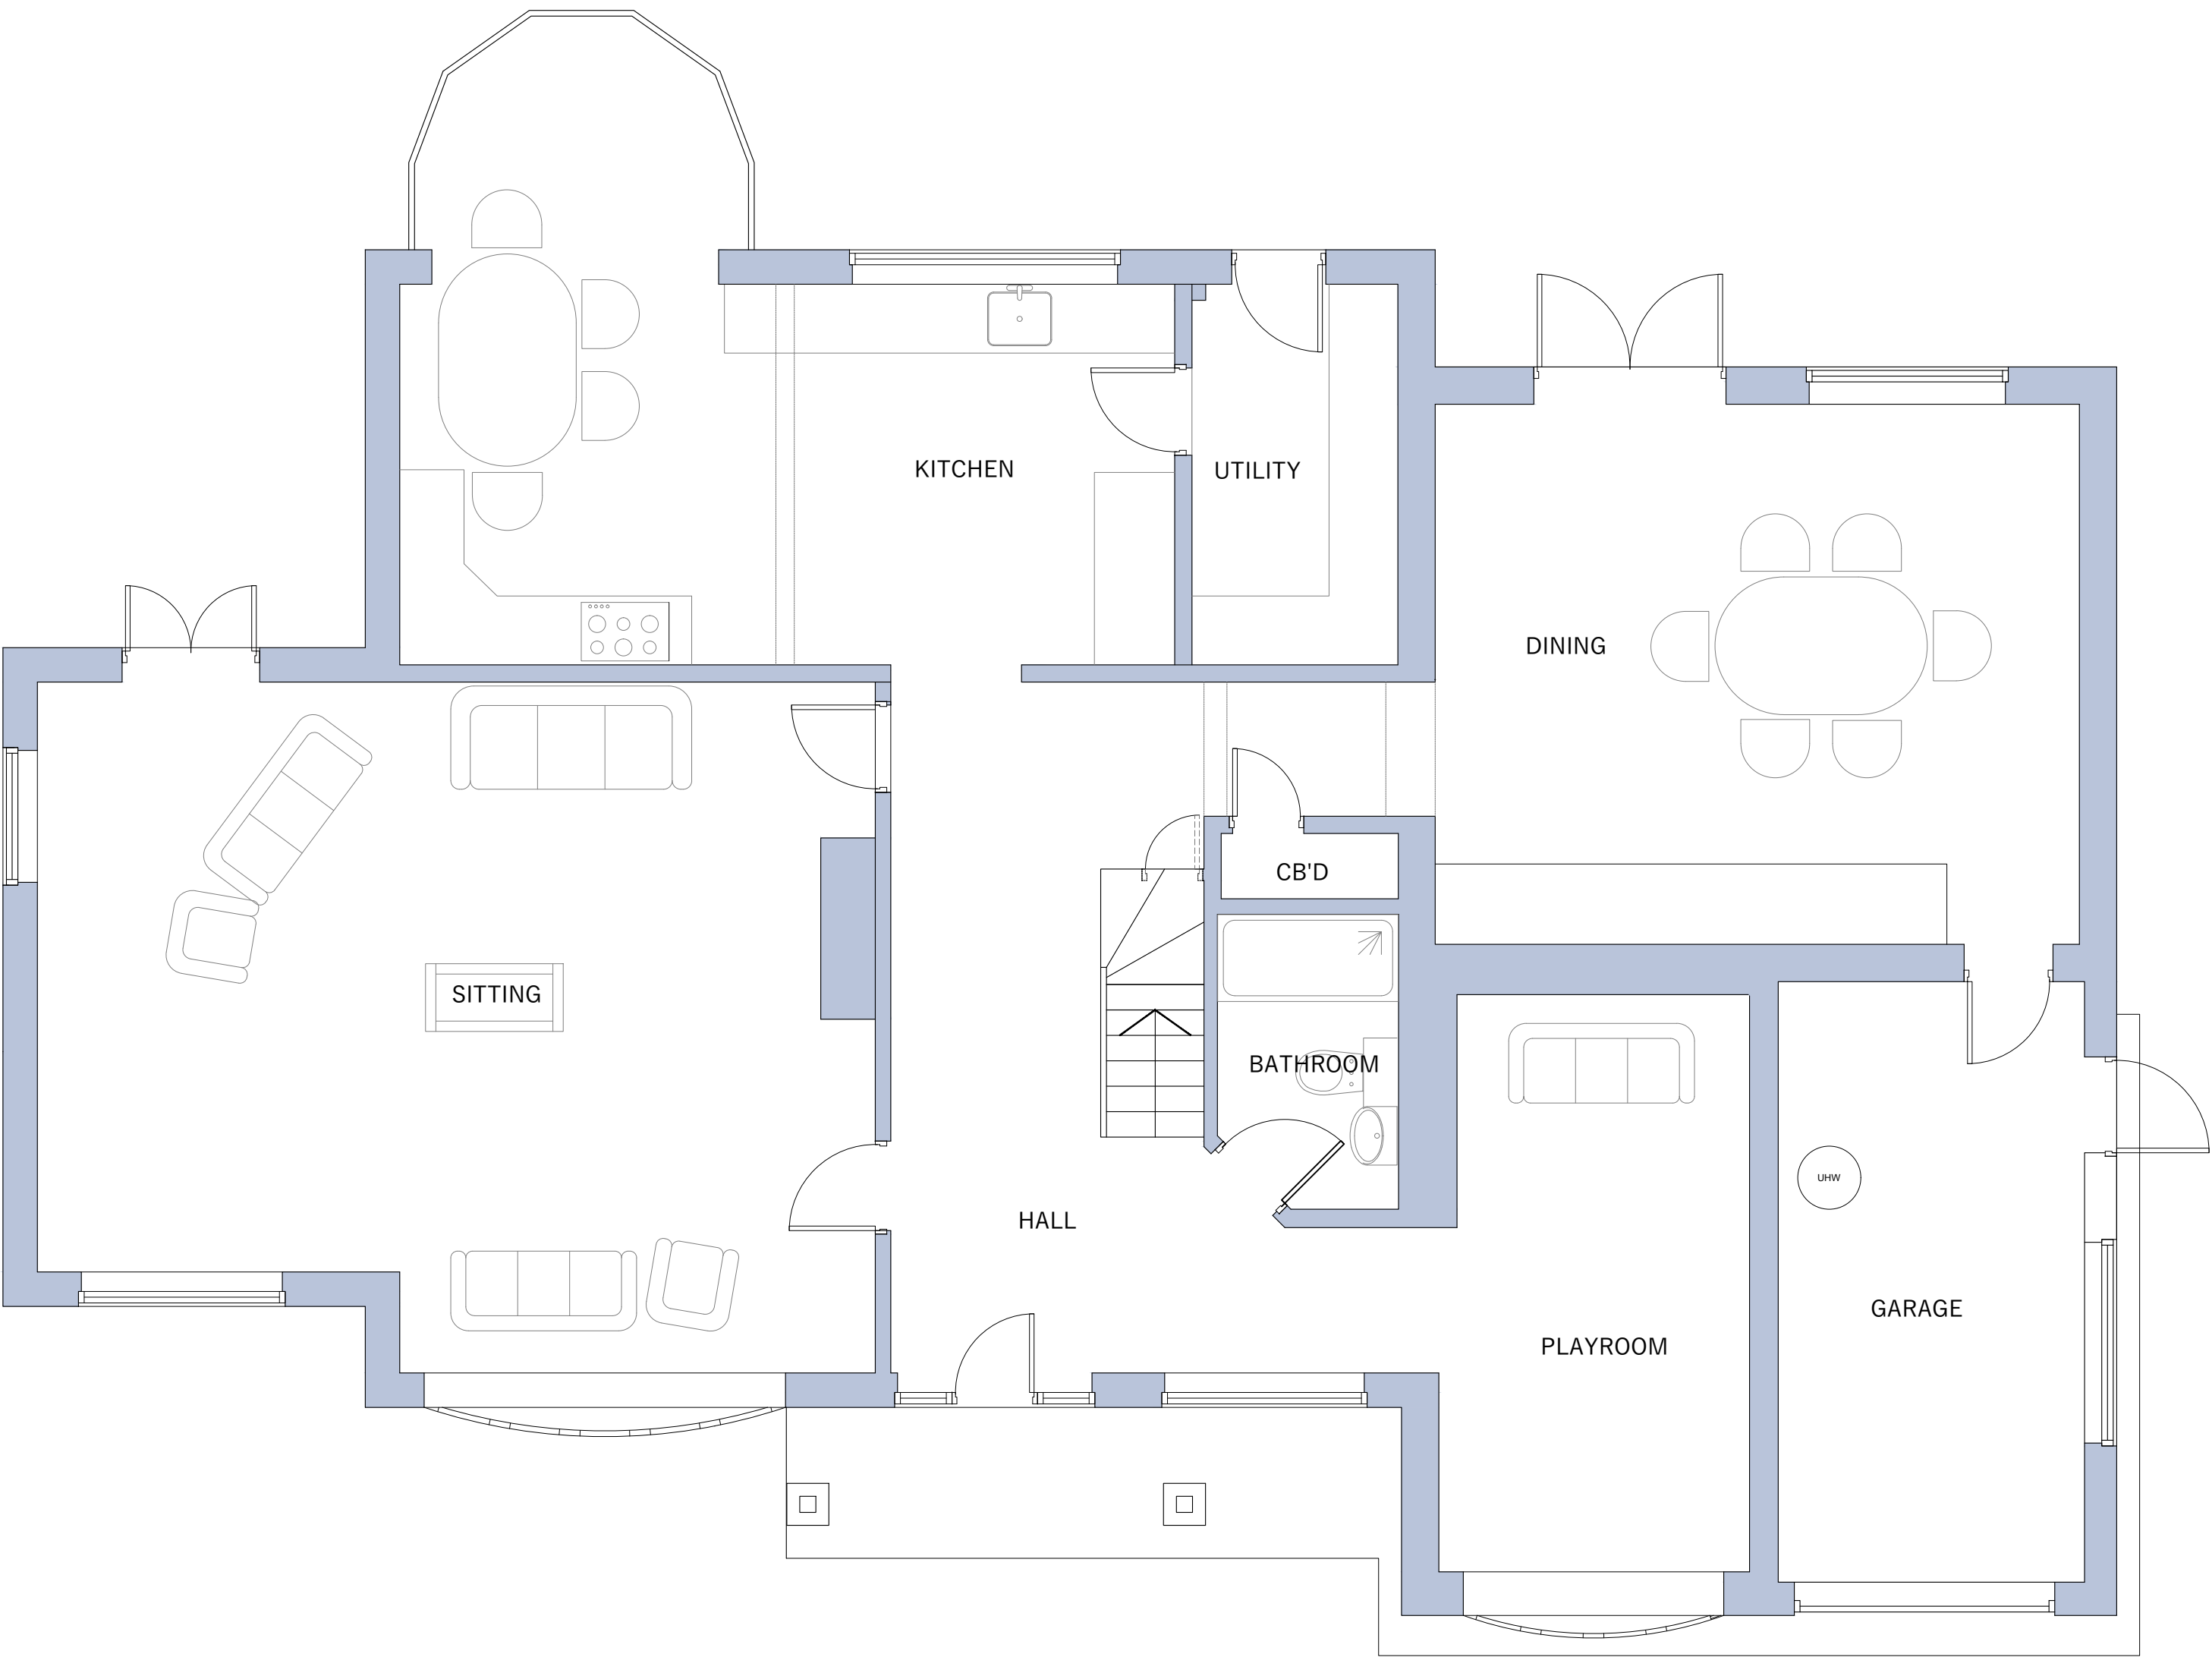

EXISTING GROUND FLOOR PLAN  
142sqm

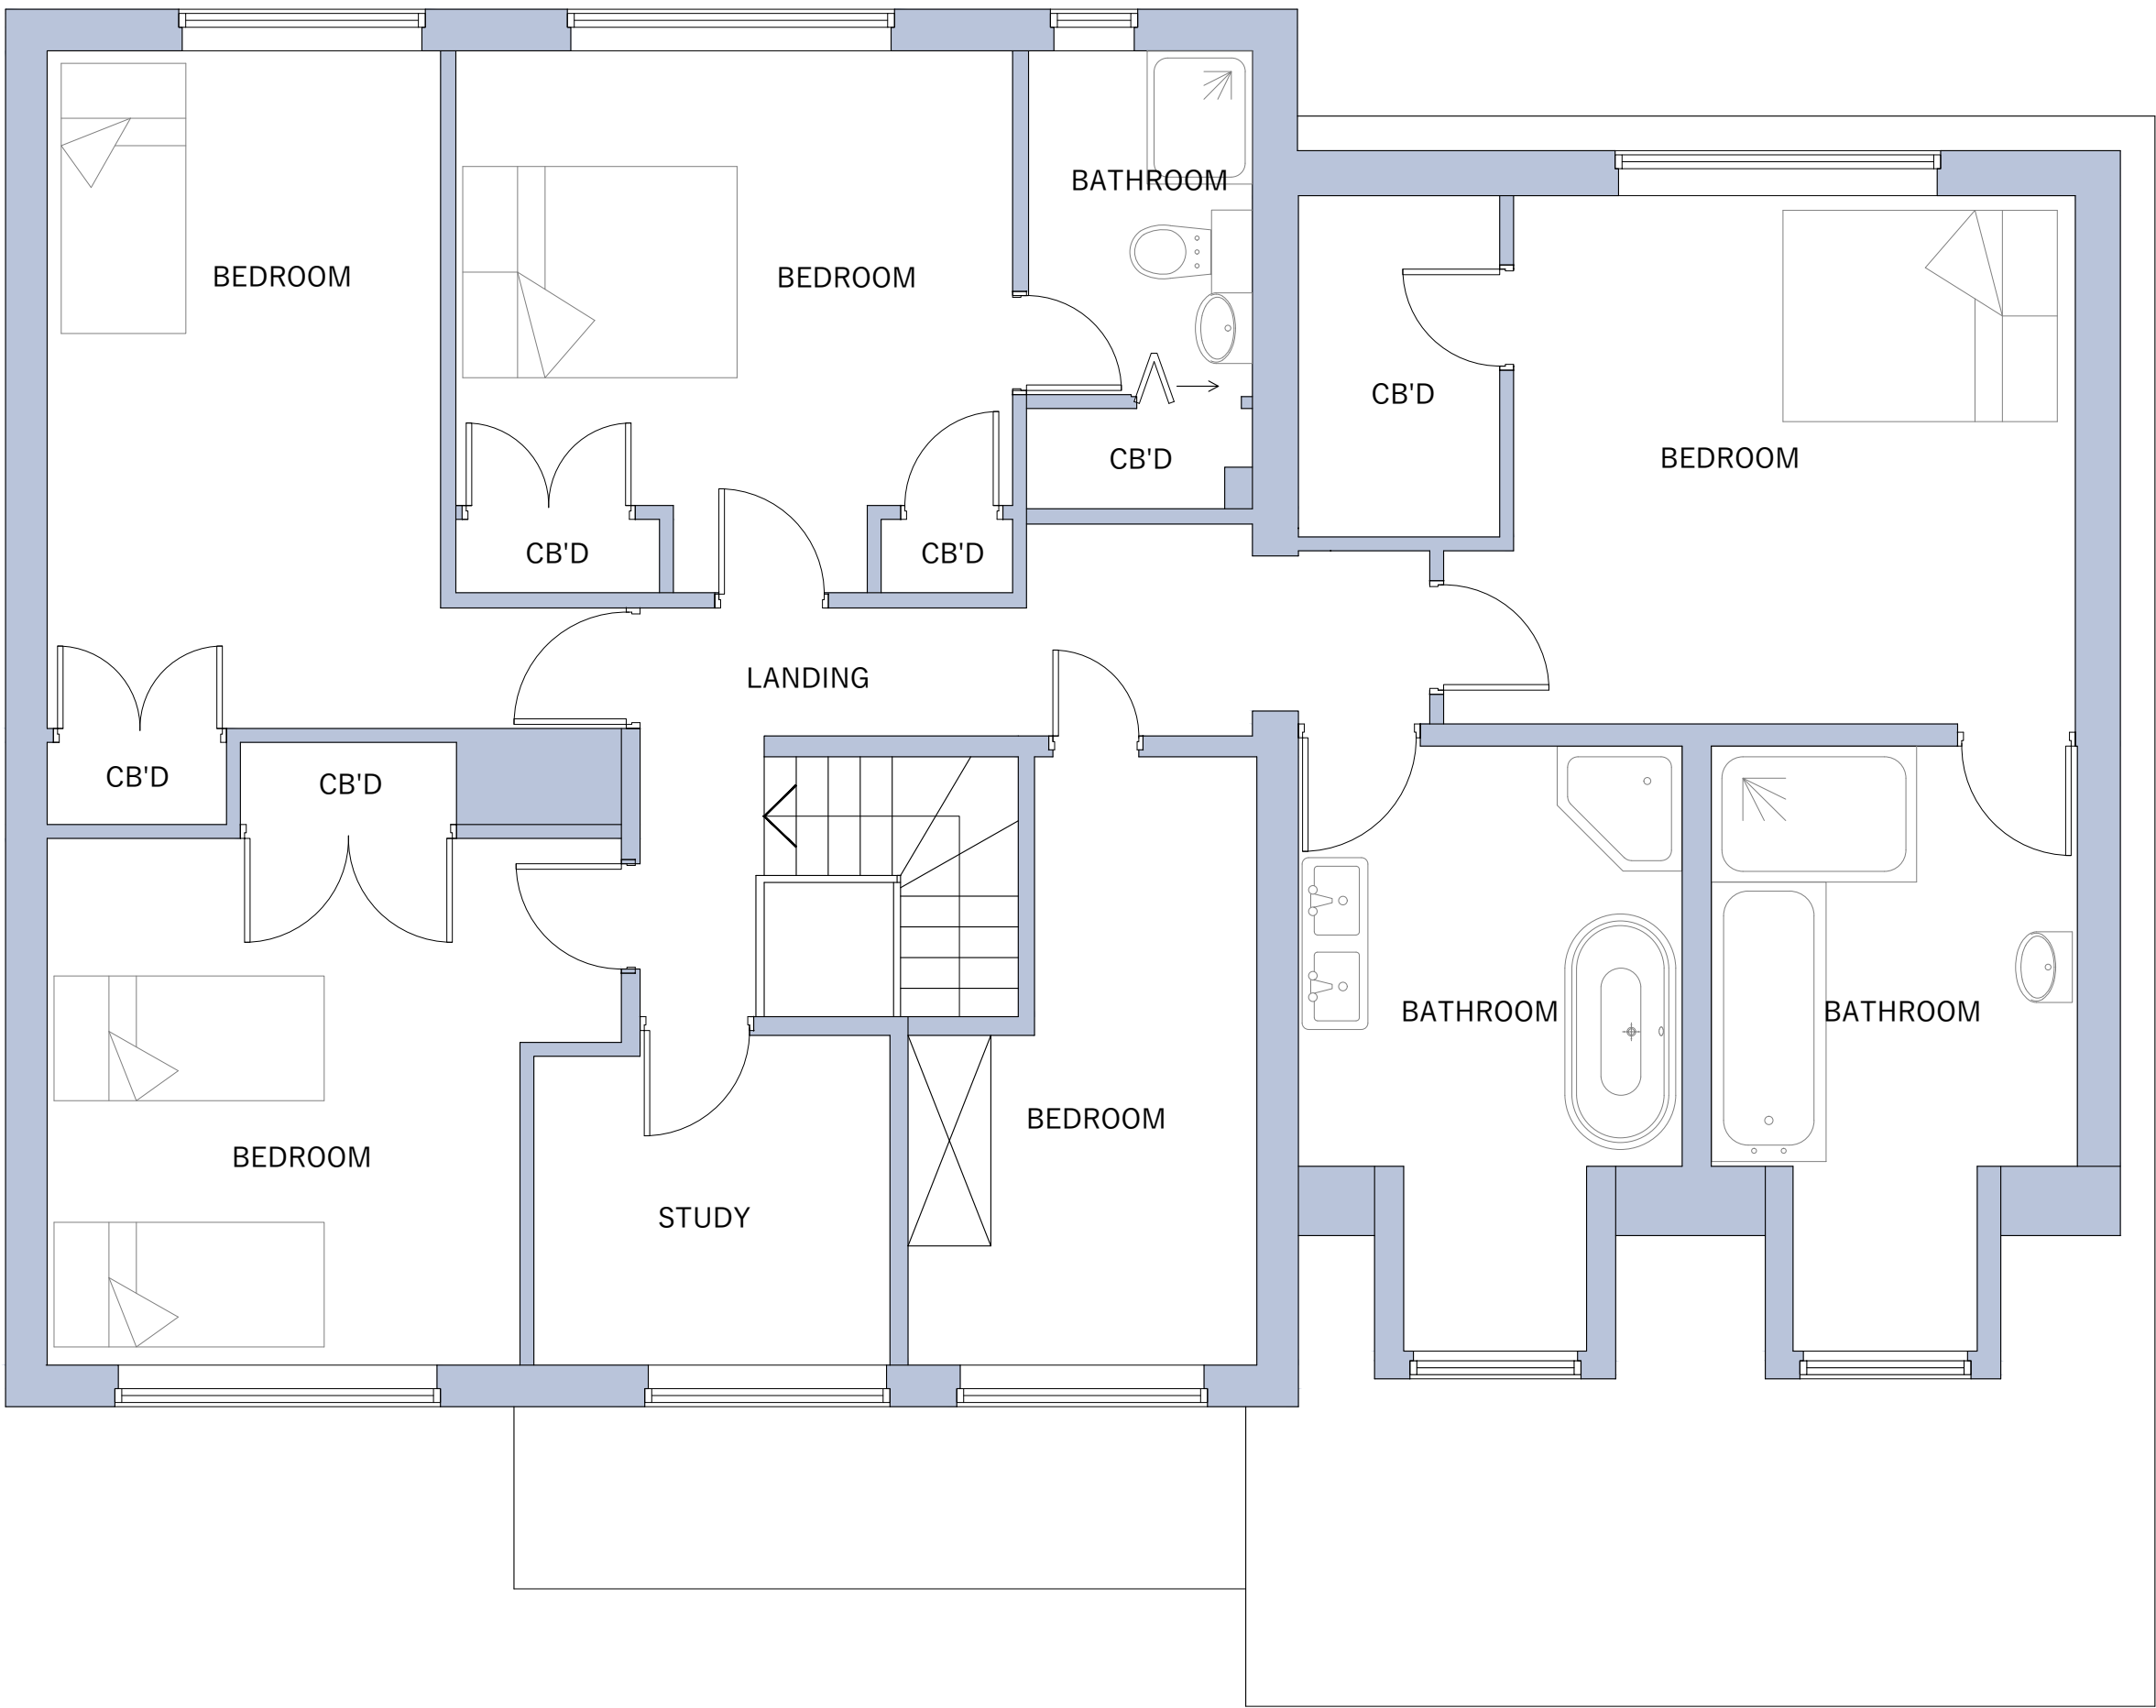

EXISTING FIRST FLOOR PLAN

 

www.philipwadge.co.uk  
info@philipwadge.co.uk  
01635 736440

PROJECT  
Roof Enlargement involving gable frontage to replace  
existing dormers, and new entrance gates

AT  
Lancambria,  
Basingstoke  
Road, Swallowfield,  
Reading,  
Wokingham, RG7 1PY

TITLE  
EXISTING FLOOR PLANS

DATE  
18/10/24

SCALE  
1:50 @ A1  
1:100 @ A3

DRAWING NUMBER  
23027/PL/04

Rev  
A

All Rights Reserved © Philip Wadge Associates Ltd 2024