



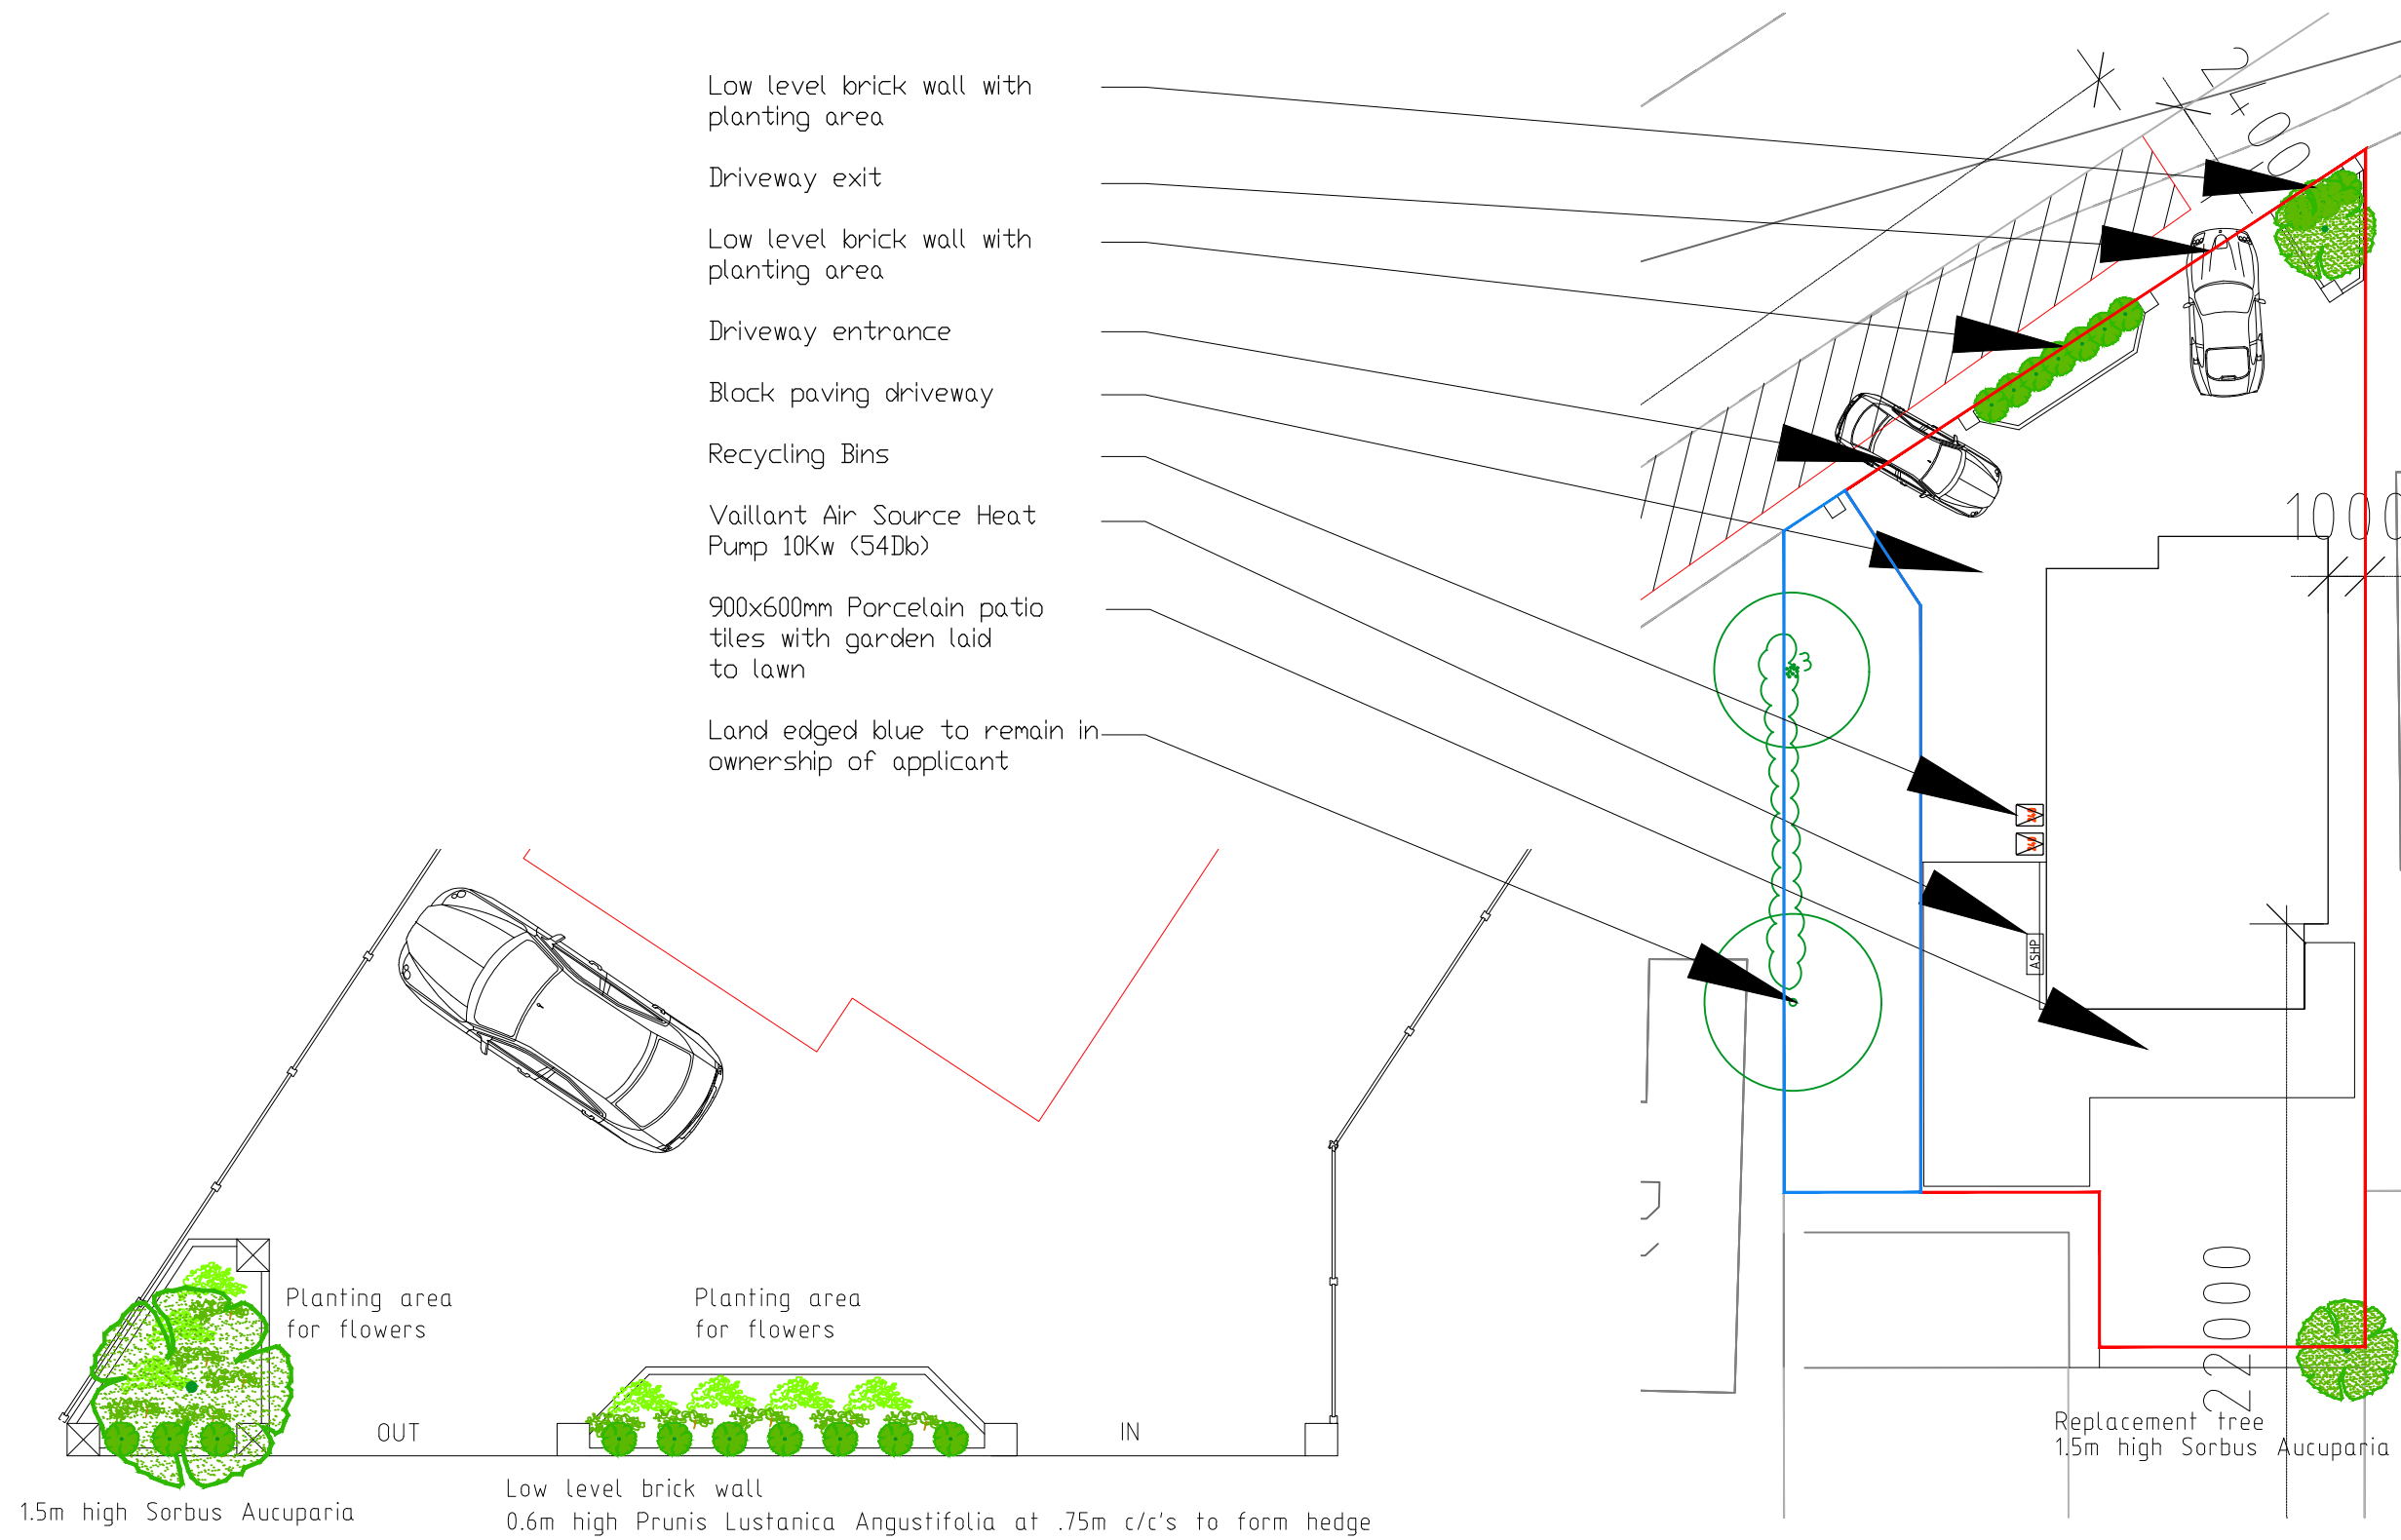

SITE PLAN (1:200)

 

REV.	DATE	COMMENTS
PROJECT	Land to rear of 12 Shepherds Hill Earley RG6 1BB	
PROJECT TITLE	Proposed two storey detached dwelling	
DRAWING TITLE	Access and Landscaping	
CLIENT	Miss K Johnson	
SCALE	1:200 (A3)	DATE Oct 24
DRG. No.	24-936-04	REV. H

FRONT ELEVATION

SECTION