




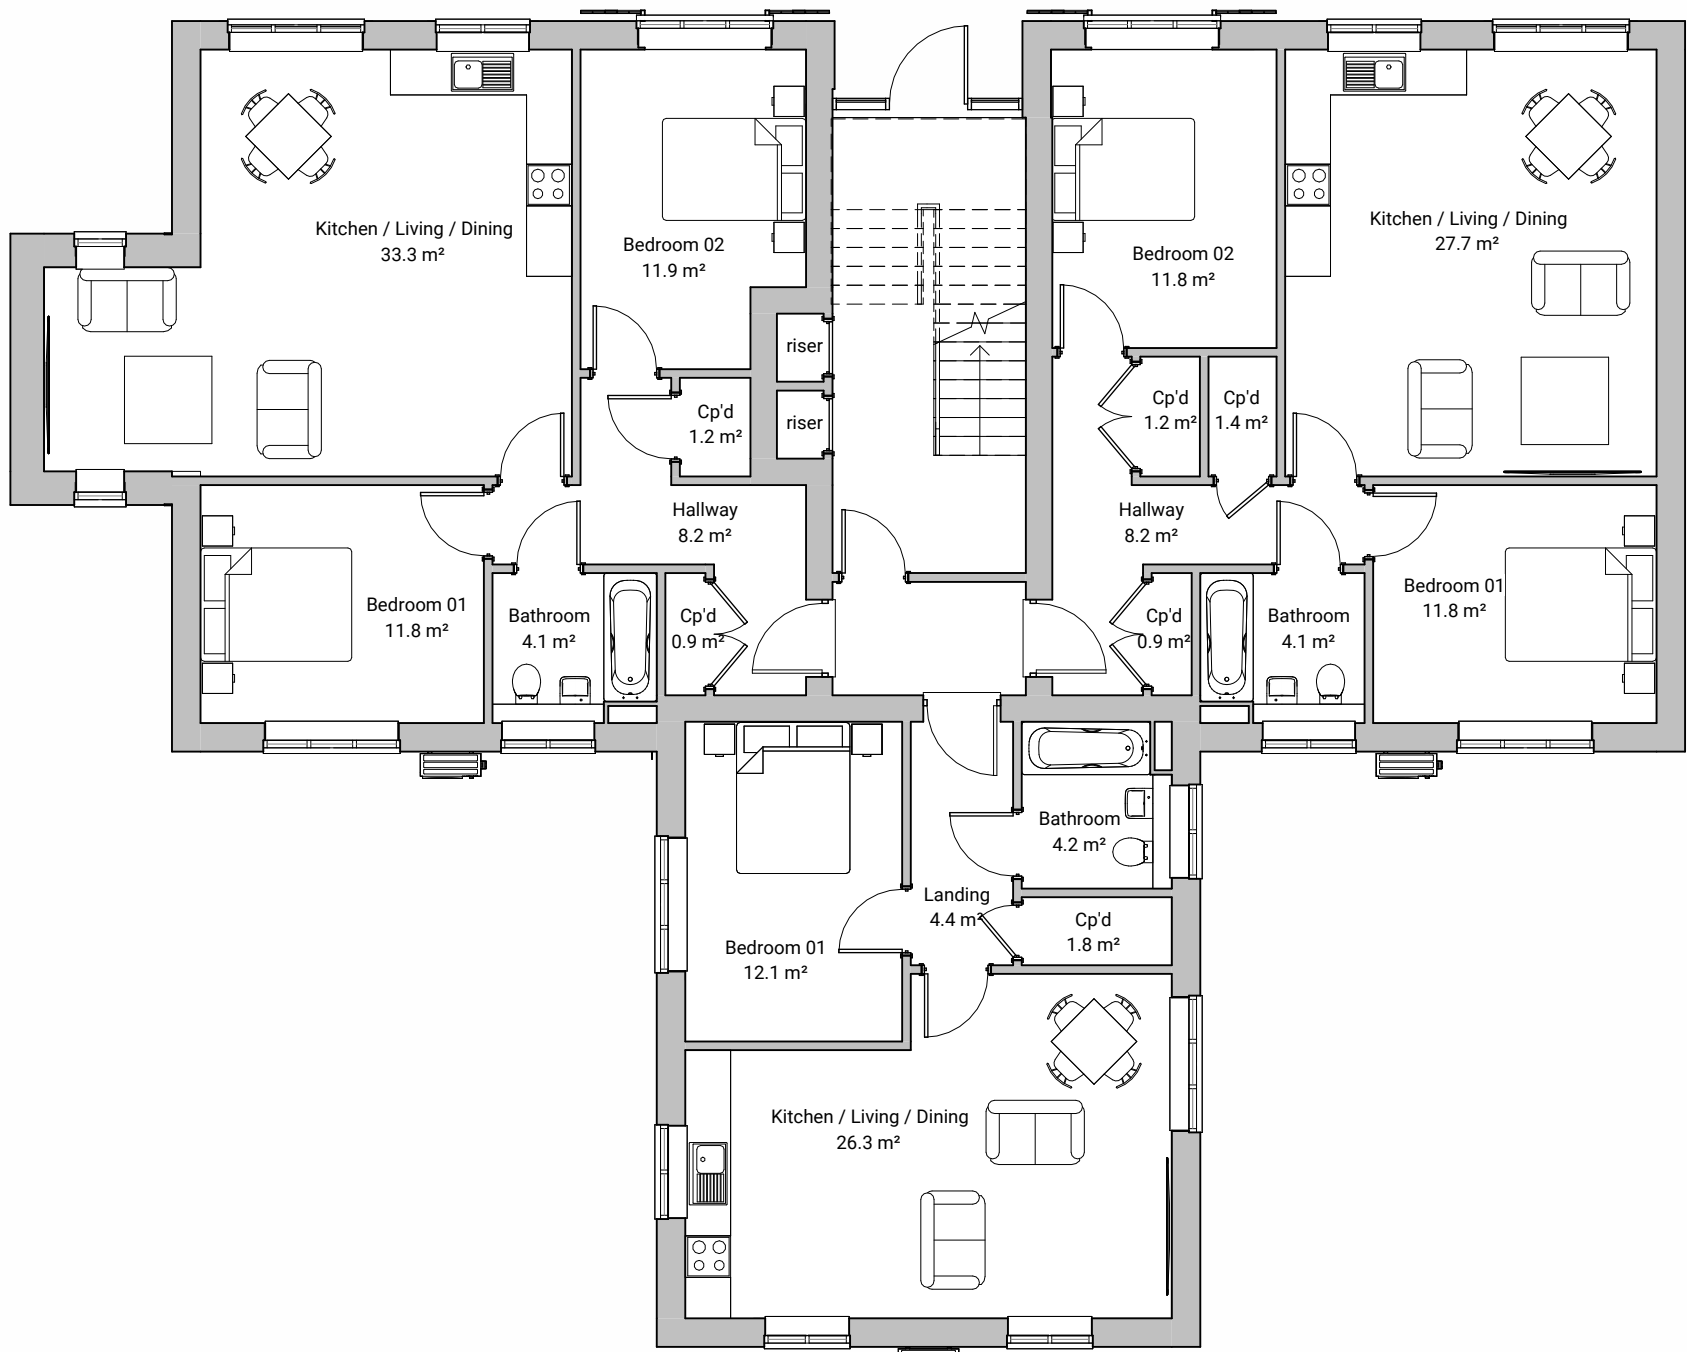

Ground Floor Plan
1 : 100

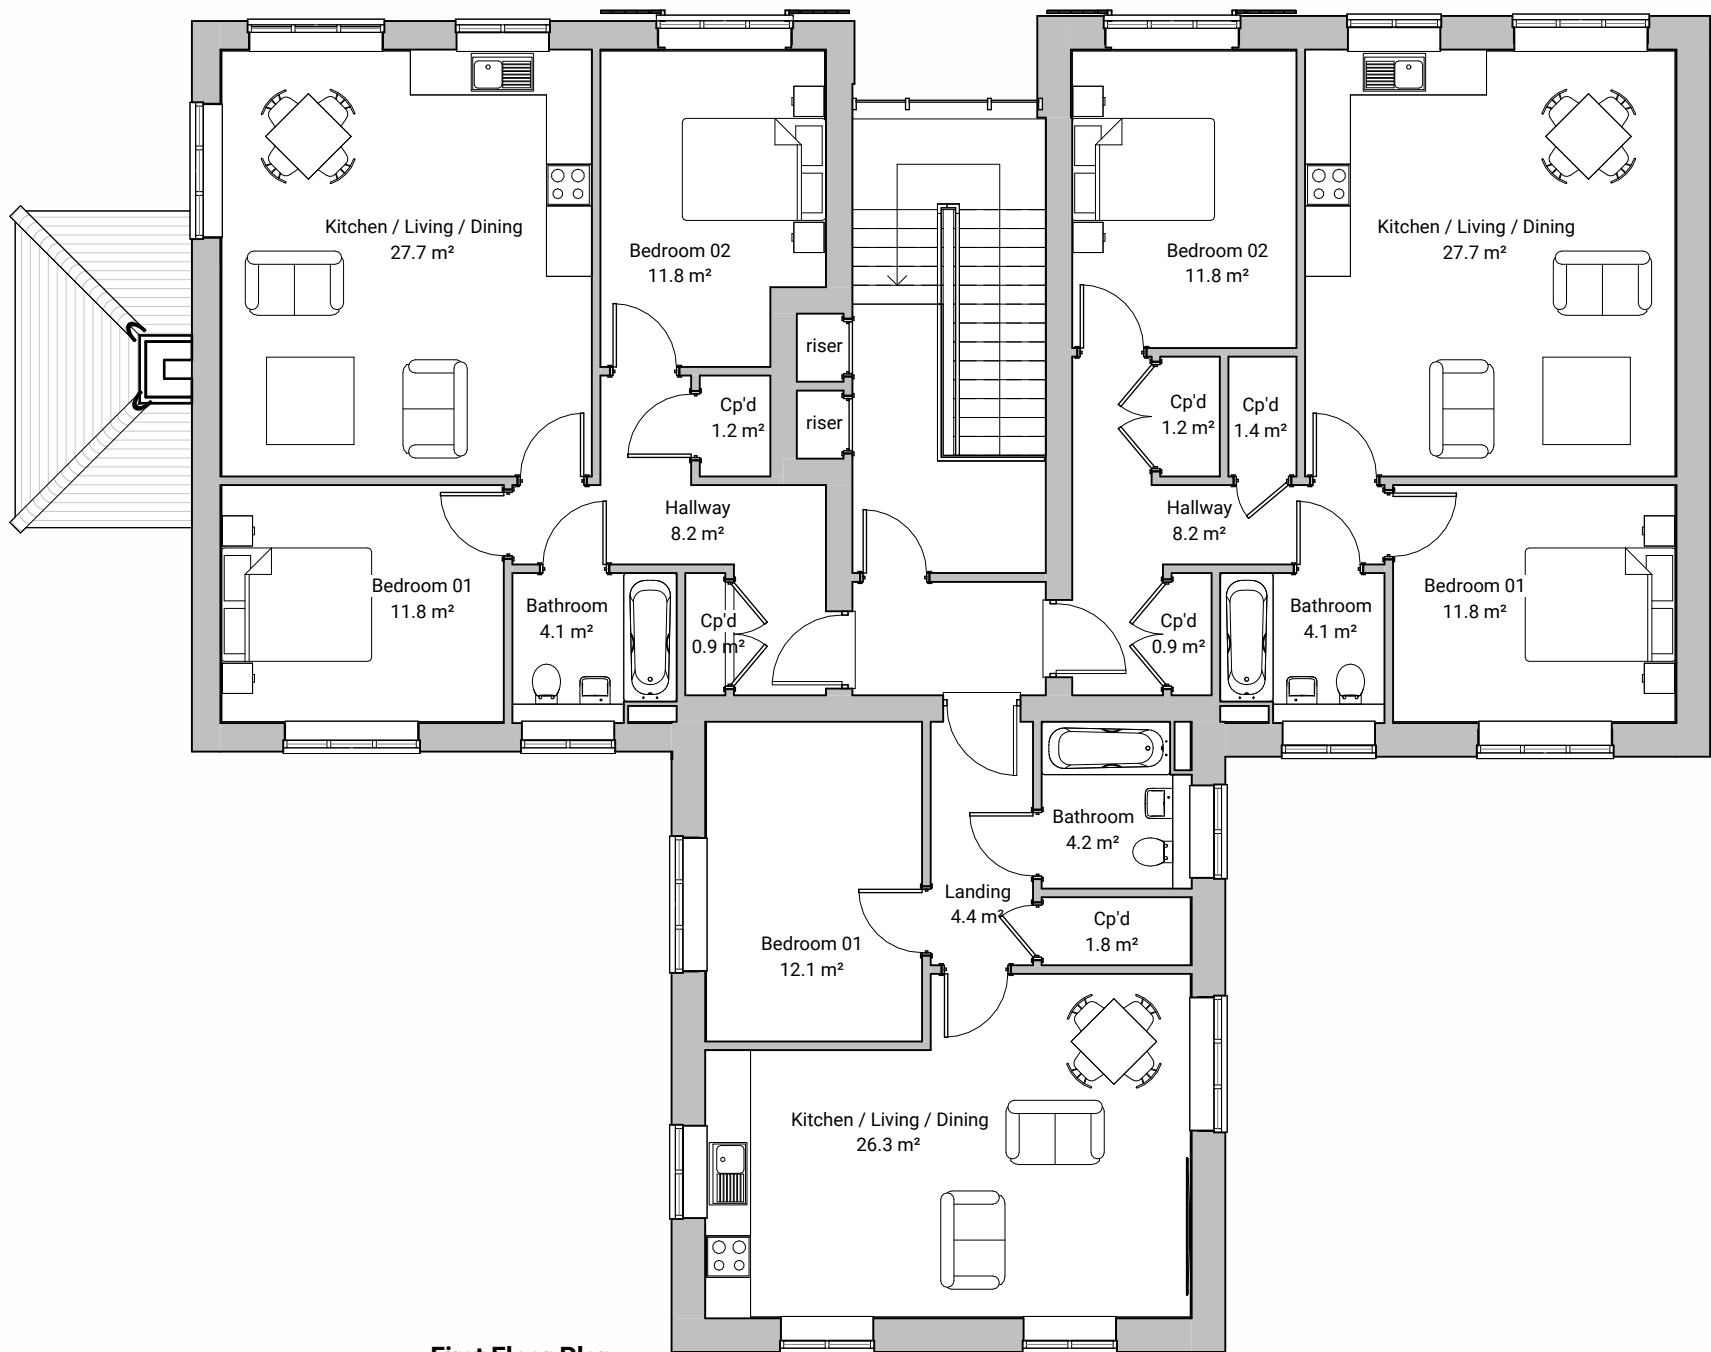

First Floor Plan
1 : 100

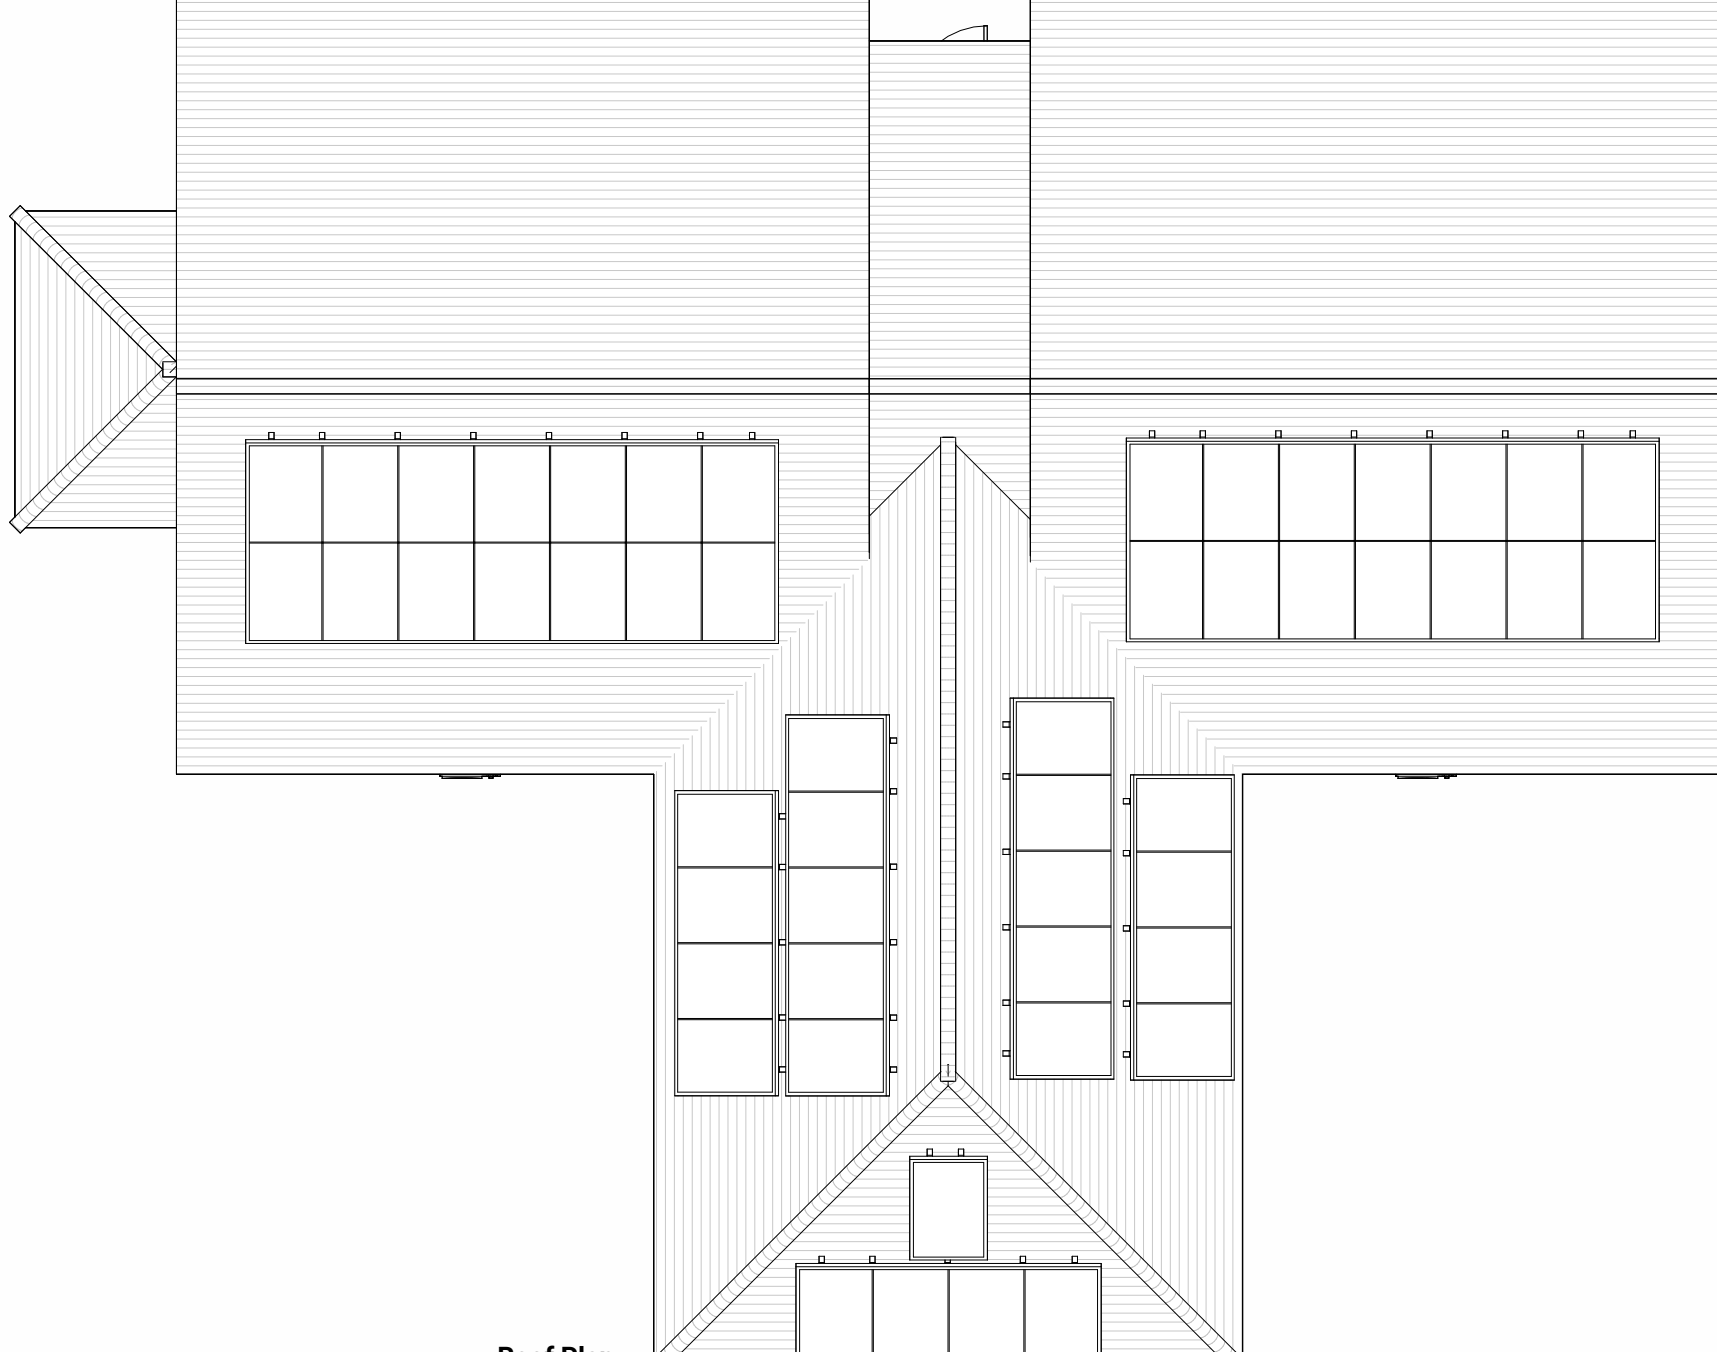

Roof Plan
1 : 100

Units

Red Brick / Clay Roof

Plots 15-20



Site Reference Plan




Proposed Front Elevation
1 : 100

Proposed Side Elevation 1
1 : 100



Proposed Rear Elevation
1 : 100

Proposed Side Elevation 2
1 : 100

 

Change Control.
To be able to manage and reach consensus that design work is compliant, monitor identified compliance risks and assess gaps in designers' competence, change control and record in connection with the Client, Principal Contractor and any Sub-Contractor thereafter must be ensured throughout all associated RIBA stages, including any variation to the design proposals imposed without prior knowledge of the Principal Designer otherwise the role of designer is assumed by the responsible party for the accountability and the duty of design.

General Notes.
• Do not scale except for Planning Application purposes.
• All dimensions, tolerances and references must be verified on site prior to construction and any discrepancies reported back to OSG Architecture Limited prior to the works being commenced.
• Where an item is covered by drawings to different scales the larger scale drawing is to be worked to.
• Only .pdf versions of this drawing are controlled. All other formats of this drawing (e.g. .dwg or .rvt) are un-controlled and are used at risk of the beneficiary.

COPYRIGHT: this drawing is the copyright of OSG Architecture Limited (Registered No. 8507286). Their written consent must be obtained before this drawing is copied, transmitted or used for any purpose other than the one for which it was supplied.

OSG Project No.
25-1791
Project Title.
**Proposed Residential Development
Land Between School Road & Orchard
Road, Hurst, Berks**

Drawing Description.
**Type F - Proposals
Plots 15-20**

Scale @A1.

1 : 100

Drawn By.

MBH

Checked By.

DT

Date Created.

May 25

Approved By.

DT

Project.

25-1791-

Originator.

OSG -

Volume.

XX -

Lvl/Loc.

ZZ -

Type.

DR -

Role.

A -

Drawing No.

190

Suitability.


PLANNING

Revision.

P01

LL P01 19.03.26 Window added on first floor overlooking bin store

Rev By Rev Date Description

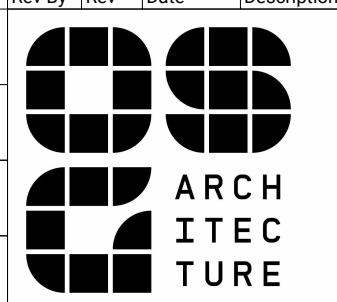

Unit 2A, Capital House,
4 Jubilee Way,
Faversham, Kent,
ME13 8GD
01233 812 148

