

10m
0m
Scale
1:100

REVISION3 Drawing


DATE

DRG. REMAINS COPYRIGHT OF THE ARCHITECT.
DIMENSIONAL DISCREPANCIES TO BE REFERRED
TO THE ARCHITECT
DO NOT SCALE


DRAWING STATUS ☒ PRELIMINARY ☐ FOR APPROVAL ☐ CONSTRUCTION




FRONT ELEVATION
1:100

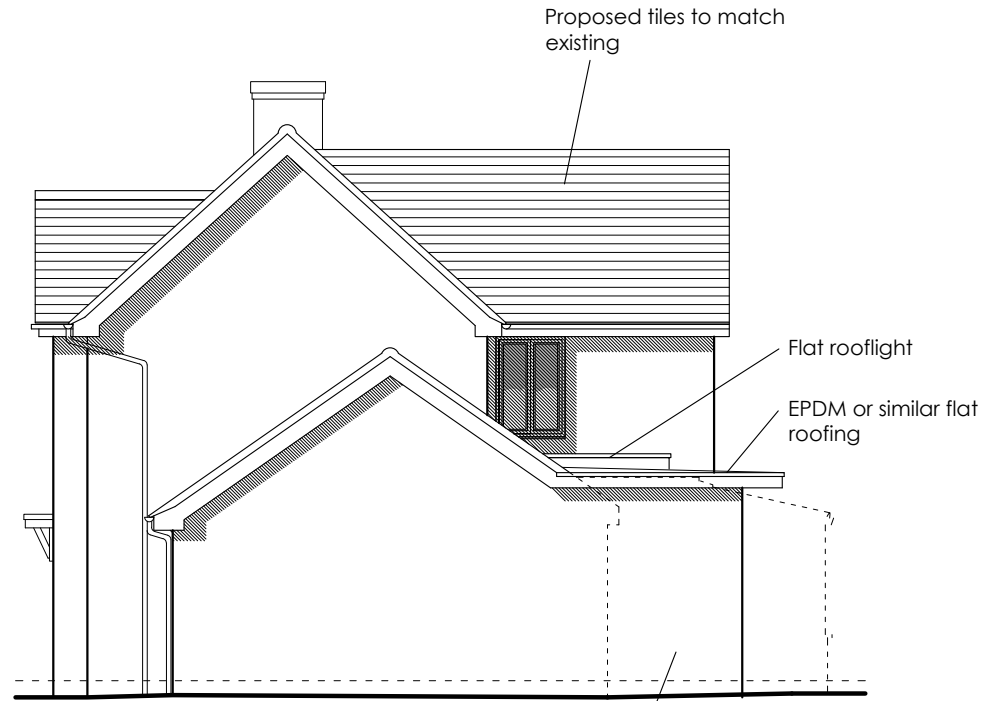

SIDE ELEVATION
1:100

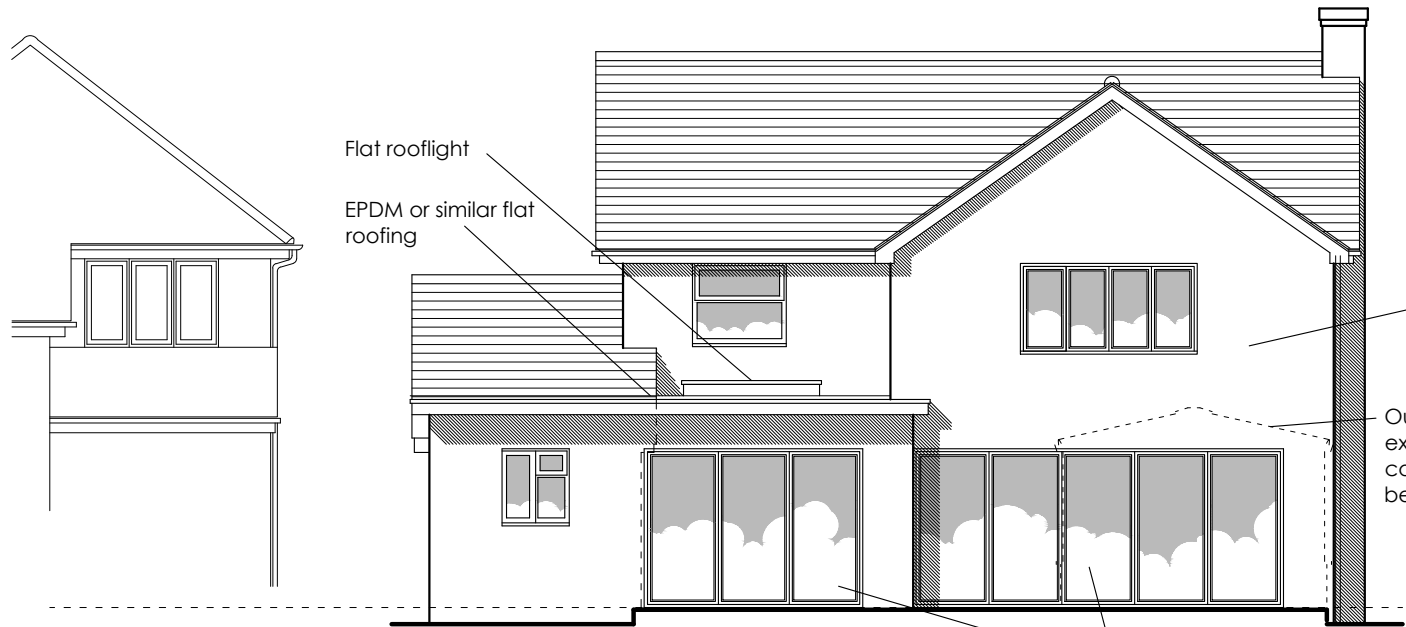

REAR ELEVATION
1:100

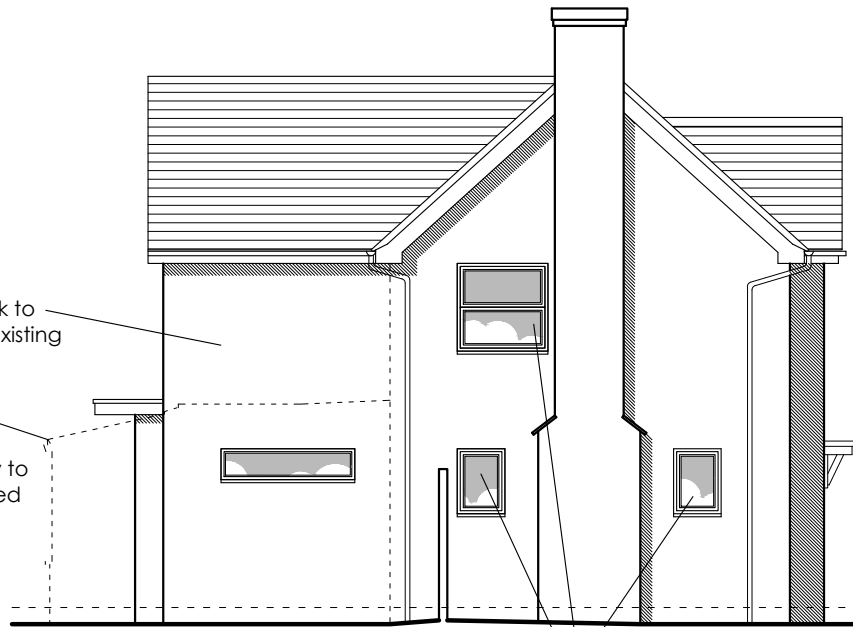

SIDE ELEVATION
1:100

Anne Owen Architects Ltd
24 Springfield Park, Twyford, Reading RG10 9JH
+44(0)118 932 0846 / 07788 262602
anne@annehearchitect.co.uk
www.annehearchitect.co.uk
Director: Anne Owen BA (Hons) BACh RIBA
Company Registered in England & Wales No. 8861202



CLIENT	Richard Booth	JOB TITLE	Proposed Extension	DATE	August 25
DRG TITLE	Proposed Elevations	JOB No.	2523	SCALE	1:100
		DWG No.	06	REV.	-