




| HOUSETYPE VARIATIONS |                       |                        |
|----------------------|-----------------------|------------------------|
| PLOT NUMBERS:        | AS DRAWN              | - P08, P16, P58        |
|                      | HANDED                | - P07, P15, P56, P57   |
| MATERIALS:           | WALLS                 | - BRICK                |
|                      | WALLS (TREATMENT)     | - N/A                  |
|                      | FENESTRATION          | - UPVC                 |
|                      | OBSURE WINDOWS        | - BATHROOMS & ENSUITES |
|                      | EXTERNAL DOORS        | - UPVC                 |
|                      | OBSURE DOORS          | - N/A                  |
|                      | ROOF                  | - TILE                 |
|                      | GUTTERING & DOWNPIPES | - UPVC                 |
|                      | FASCIA & SOFFITS      | - UPVC                 |
| WINDOW OMISSION*:    | PLOT(S)               | - N/A                  |
| AREA OF UNIT (GIA):  | 72sqm                 | 775sqft                |
| B. REGS PART M:      | N/A                   |                        |
| NDSS COMPLIANT:      | YES                   |                        |
| CHARACTER AREA:      | N/A                   |                        |

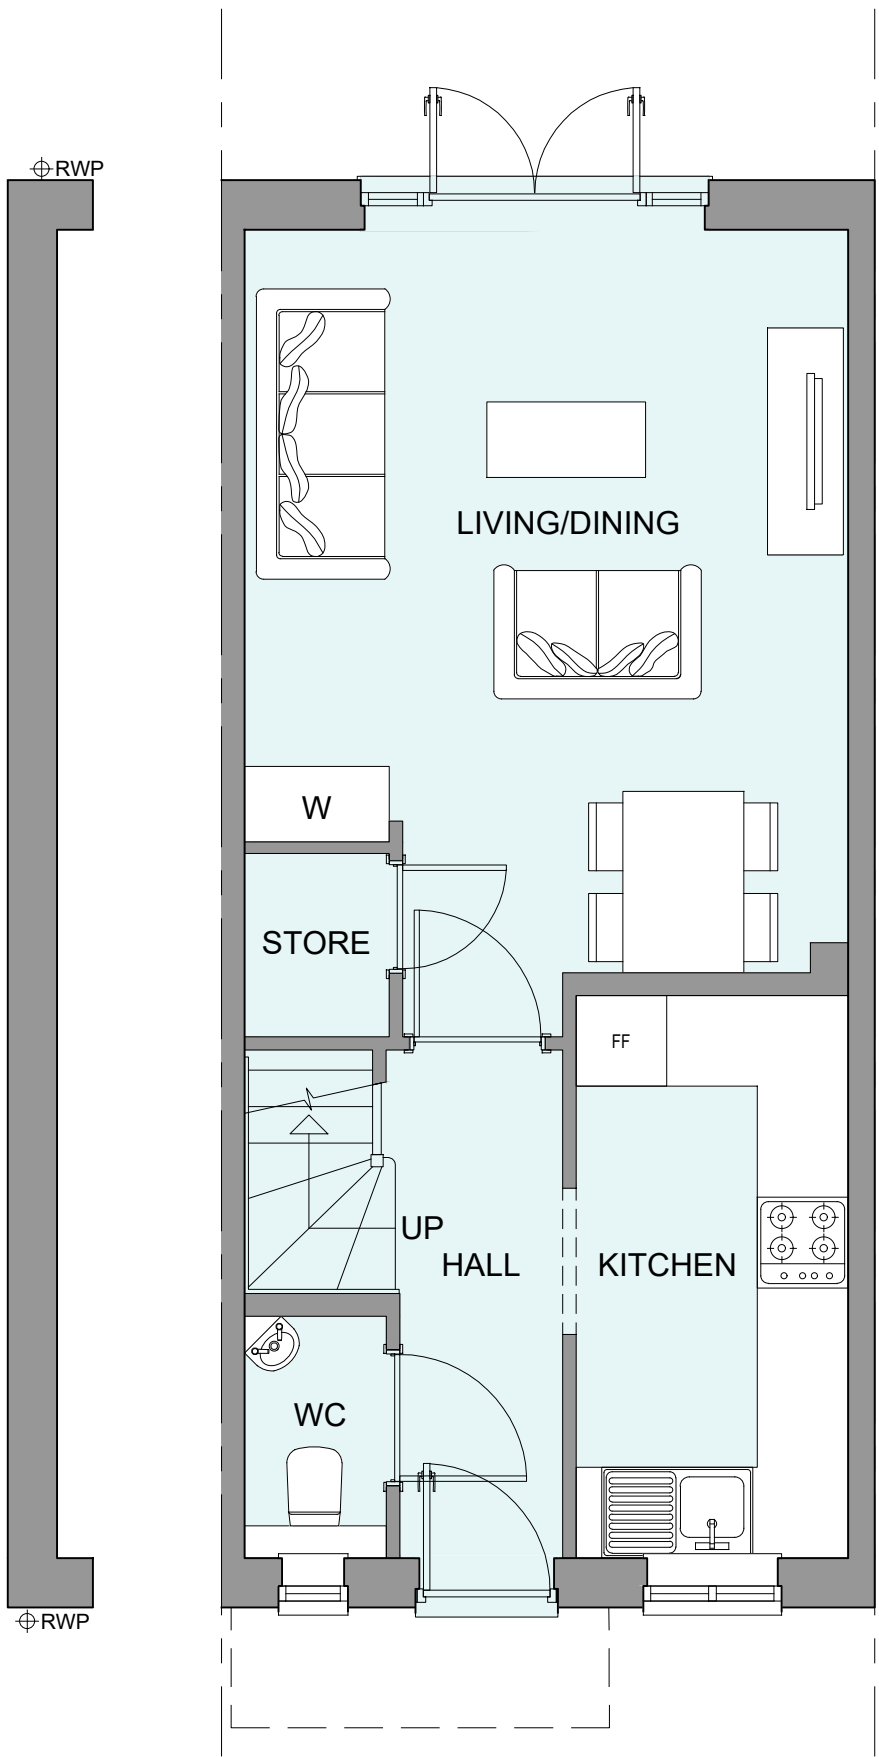

GROUND FLOOR PLAN

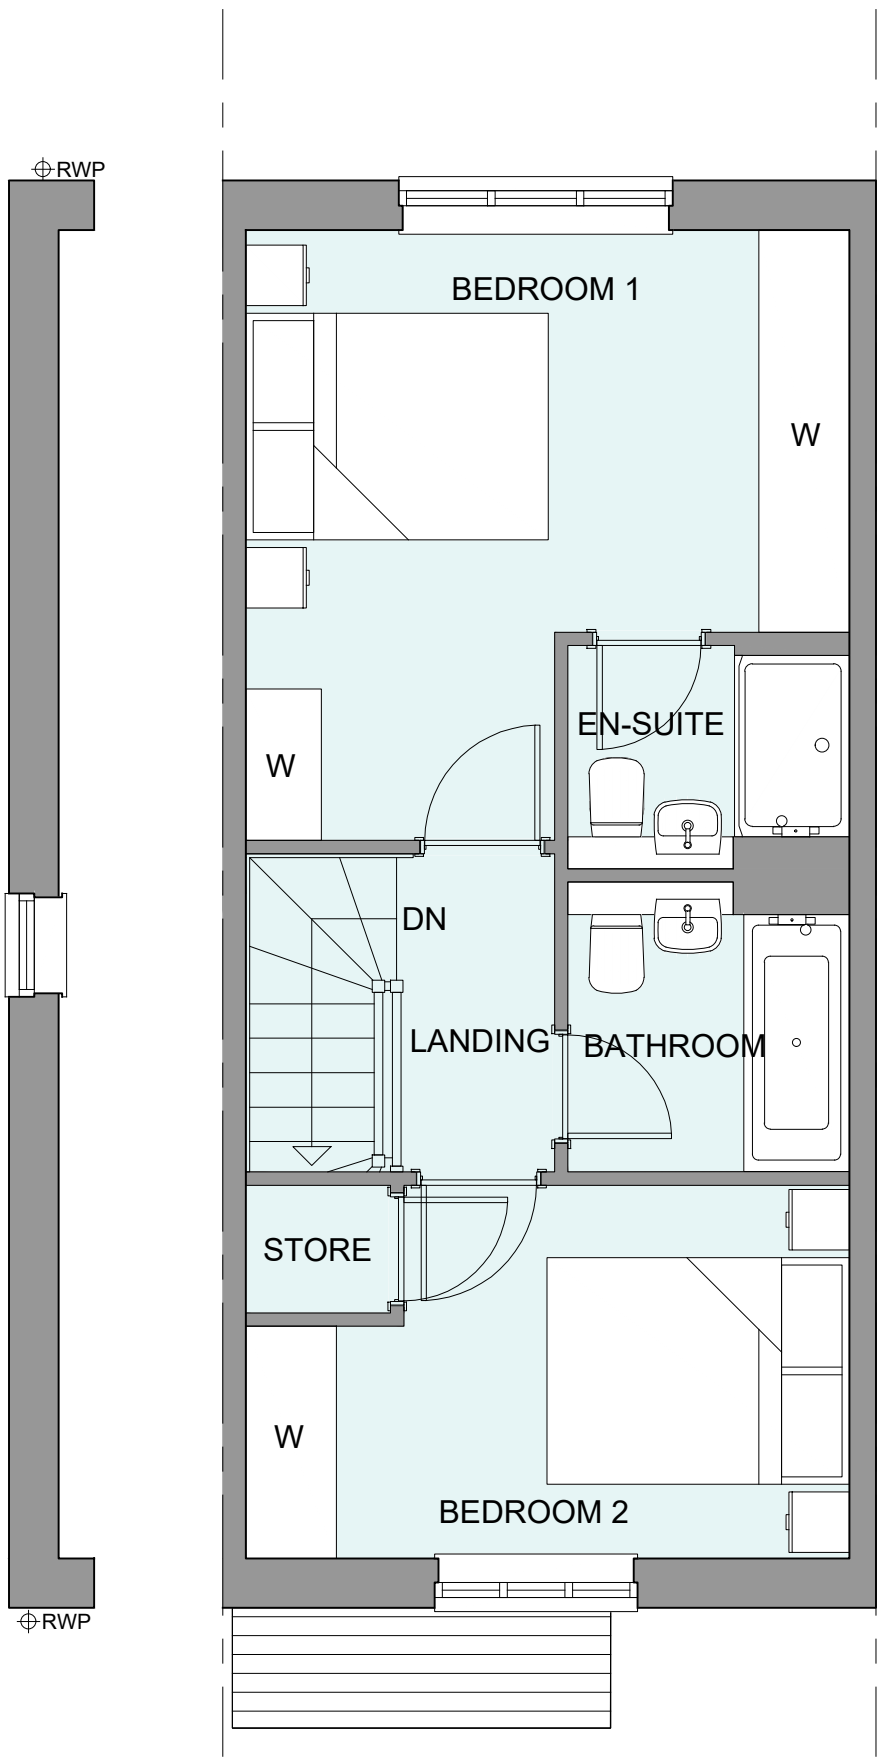

FIRST FLOOR PLAN

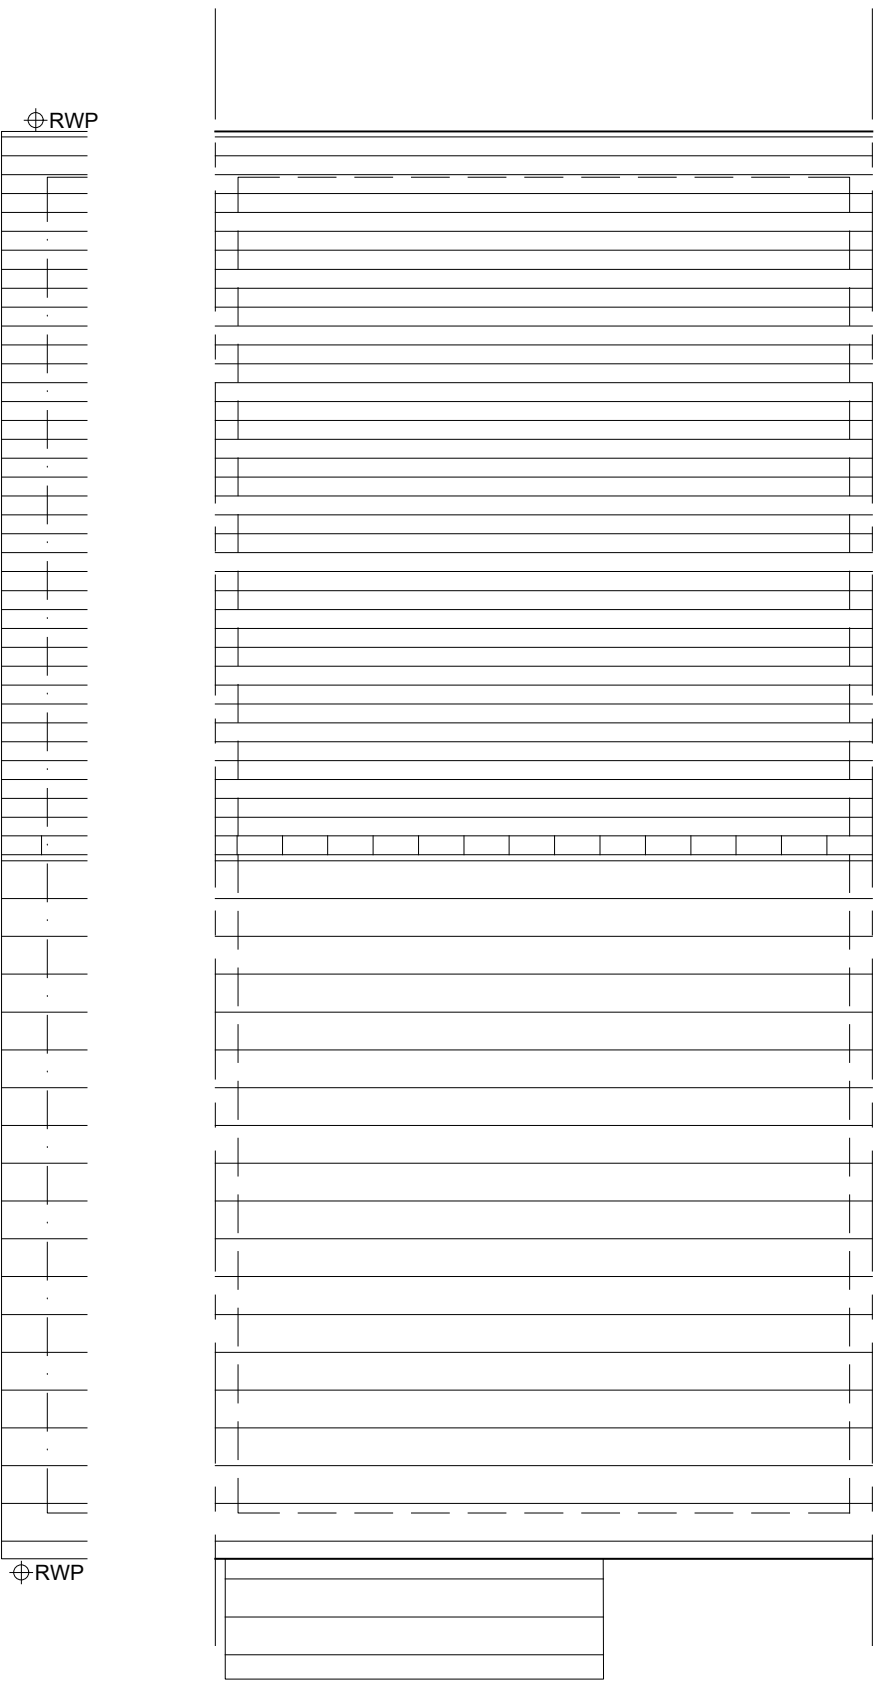

ROOF PLAN

|     |          |                     |          |
|-----|----------|---------------------|----------|
| B   | 10.12.25 | Updated Floor Areas | EBC      |
| A   | 24.11.25 | Schedule Updates    | LW       |
| Rev | Date     | Amendment           | Initials |

Project:

LAND AT PARK LANE  
CHARVIL

Client:

BELLWAY (THAMES VALLEY)

Drawing:

PROPOSED HOUSETYPE PLANS  
THE POTTER

Drawing no: 25.2208.4050

Rev: B

Scale@A1: 1:50    Date: NOV 25    Drawn: DSC    Checked: EBC

PLANNING



**finc**

61-63 New London Road | Chelmsford | Essex | CM2 0ND  
T: +44 (0)1245 933988  
W: [www.fincarchitects.com](http://www.fincarchitects.com)  
E: [company@fincarchitects.com](mailto:company@fincarchitects.com)

Disclaimers: © Finc Architects Limited holds the copyright to all the information contained within this document and their written consent must be obtained before copying or using the data other than for the purpose it was originally supplied.  
All dimensions and measurements to be checked on site.  
Do not scale from this drawing. This drawing is to be printed in colour.