


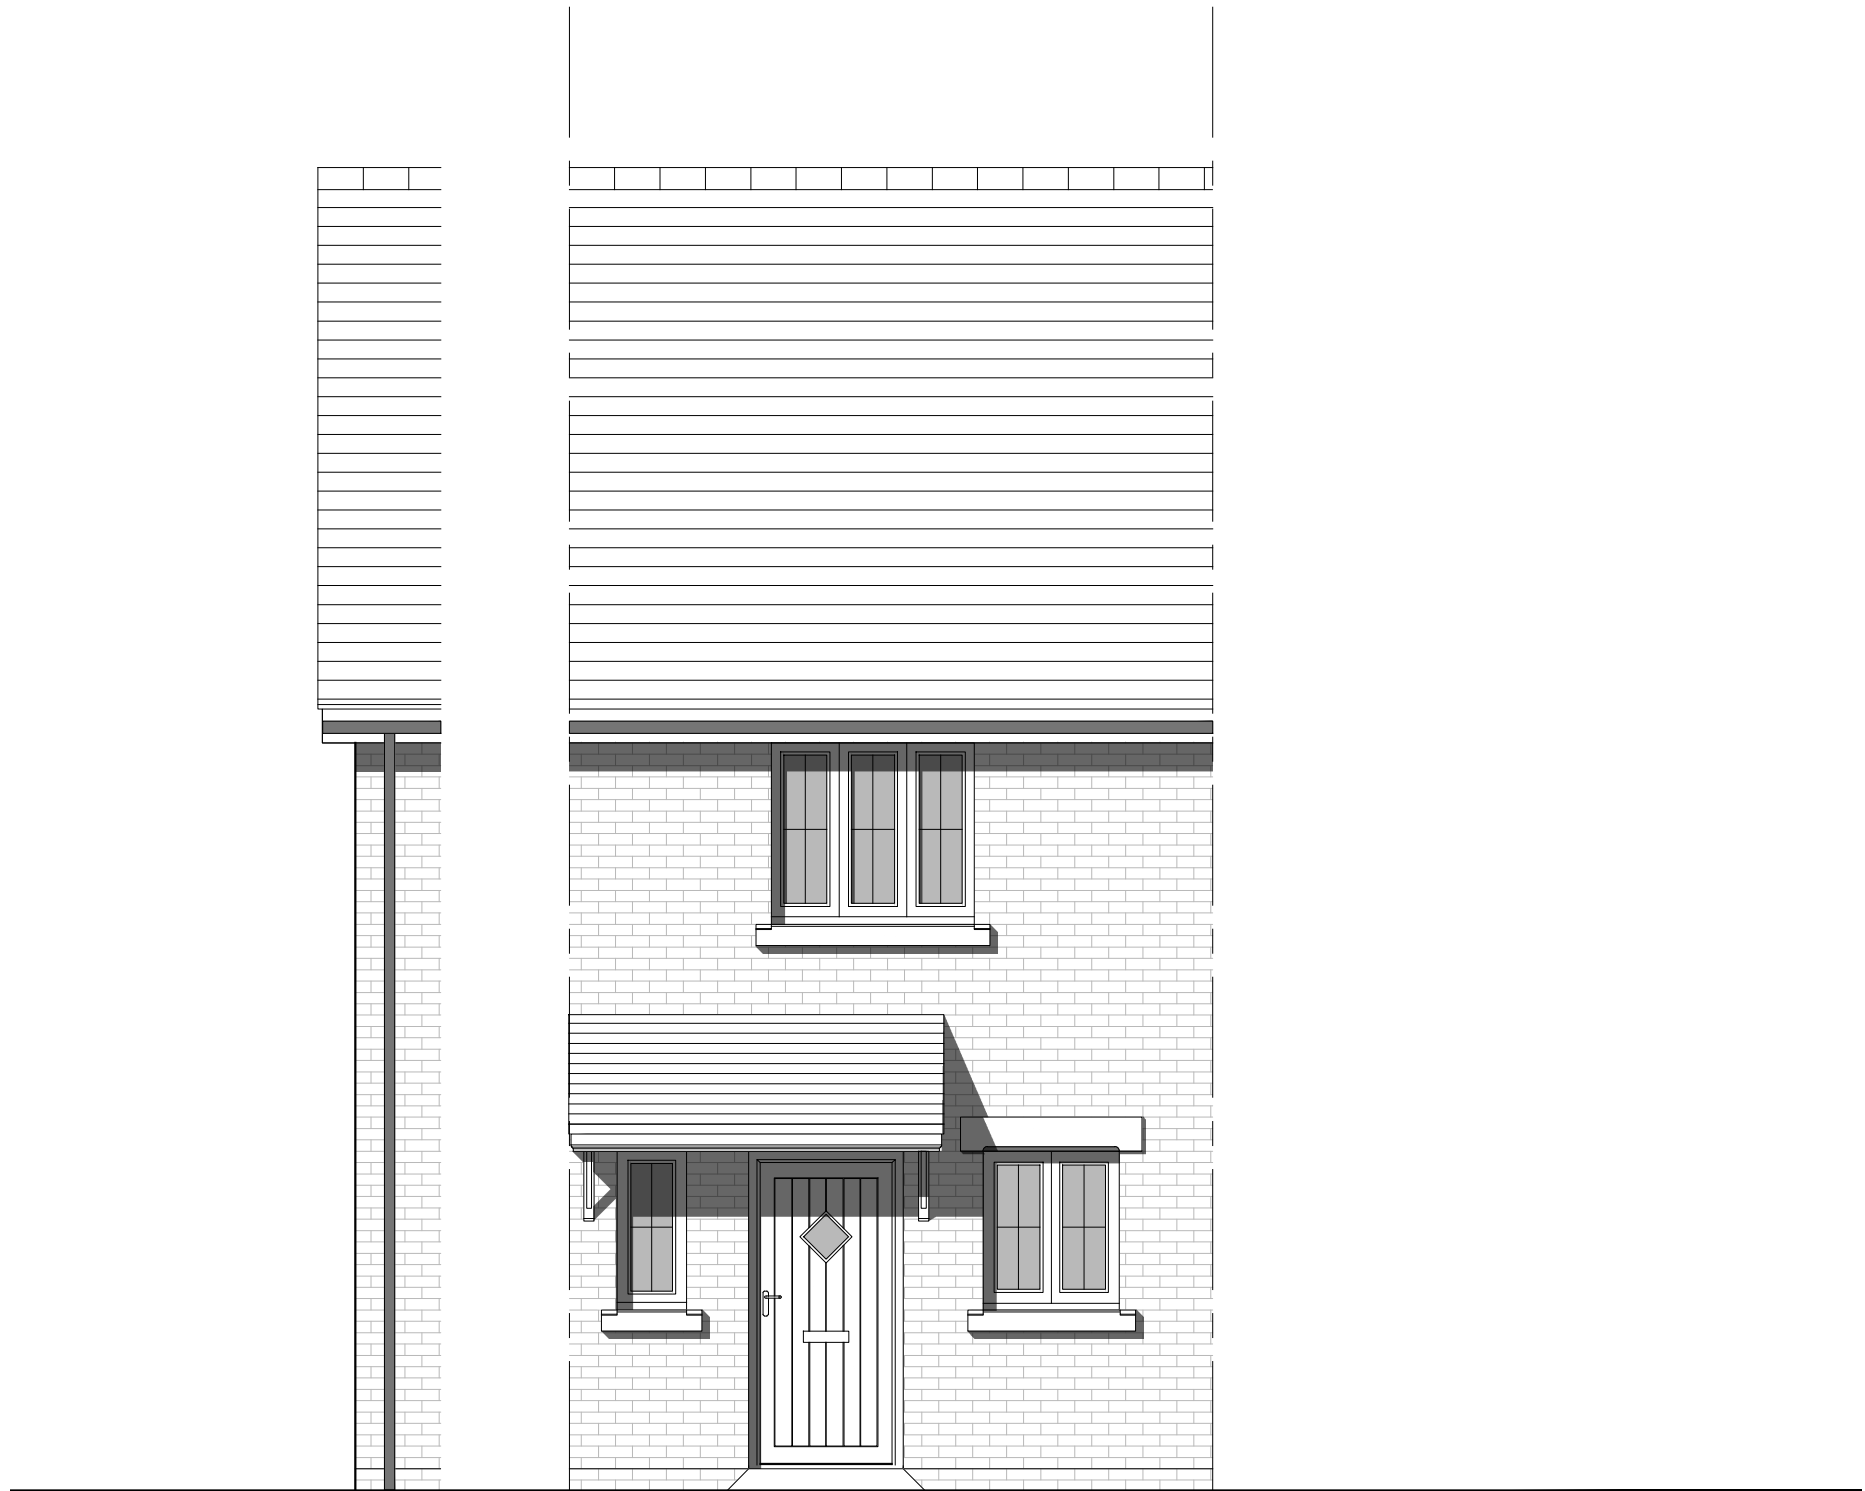

FRONT ELEVATION



SIDE ELEVATION



REAR ELEVATION

HOUSETYPE VARIATIONS		
PLOT NUMBERS:	AS DRAWN	- P08, P16, P56
	HANDED	- P07, P15, P56, P57
MATERIALS:	WALLS	- BRICK
	WALLS (TREATMENT)	- N/A
	FENESTRATION	- UPVC
	OBSCURER WINDOWS	- BATHROOMS & ENSUITES
	EXTERNAL DOORS	- UPVC
	OBSCURER DOORS	- N/A
	ROOF	- TILE
	GUTTERING & DOWNPIPES	- UPVC
	FASCIA & SOFFITS	- UPVC
WINDOW OMISSION*:	PLOT(S)	- N/A
AREA OF UNIT (GIA):	70.1sqm	775sqft
B. REGS PART M:	N/A	
NDSS COMPLIANT:	YES	
CHARACTER AREA:	N/A	

B	10.12.25	Updated Floor Areas	EBC
A	24.11.25	Schedule Updates	LW
Rev	Date	Amendment	Initials

Project:
LAND AT PARK LANE
CHARVIL

Client:
BELLWAY (THAMES VALLEY)

Drawing:
PROPOSED HOUSETYPE PLANS
THE POTTER

Drawing no: 25.2208.4051 Rev: B

Scale@A1: 1:50 Date: NOV 25 Drawn: DSC Checked: EBC

finc Architects Ltd
61-63 New London Road | Chelmsford | Essex | CM2 0ND
T: +44 (0)1245 933888
W: www.fincarchitects.com
E: company@fincarchitects.com

Disclaimers:
© Finc Architects Limited holds the copyright to all the information contained within this document and their written consent must be obtained before copying or using the data other than for the purpose it was originally supplied.
All dimensions and measurements to be checked on site.
Do not scale from this drawing. This drawing is to be printed in colour.