




FRONT ELEVATION

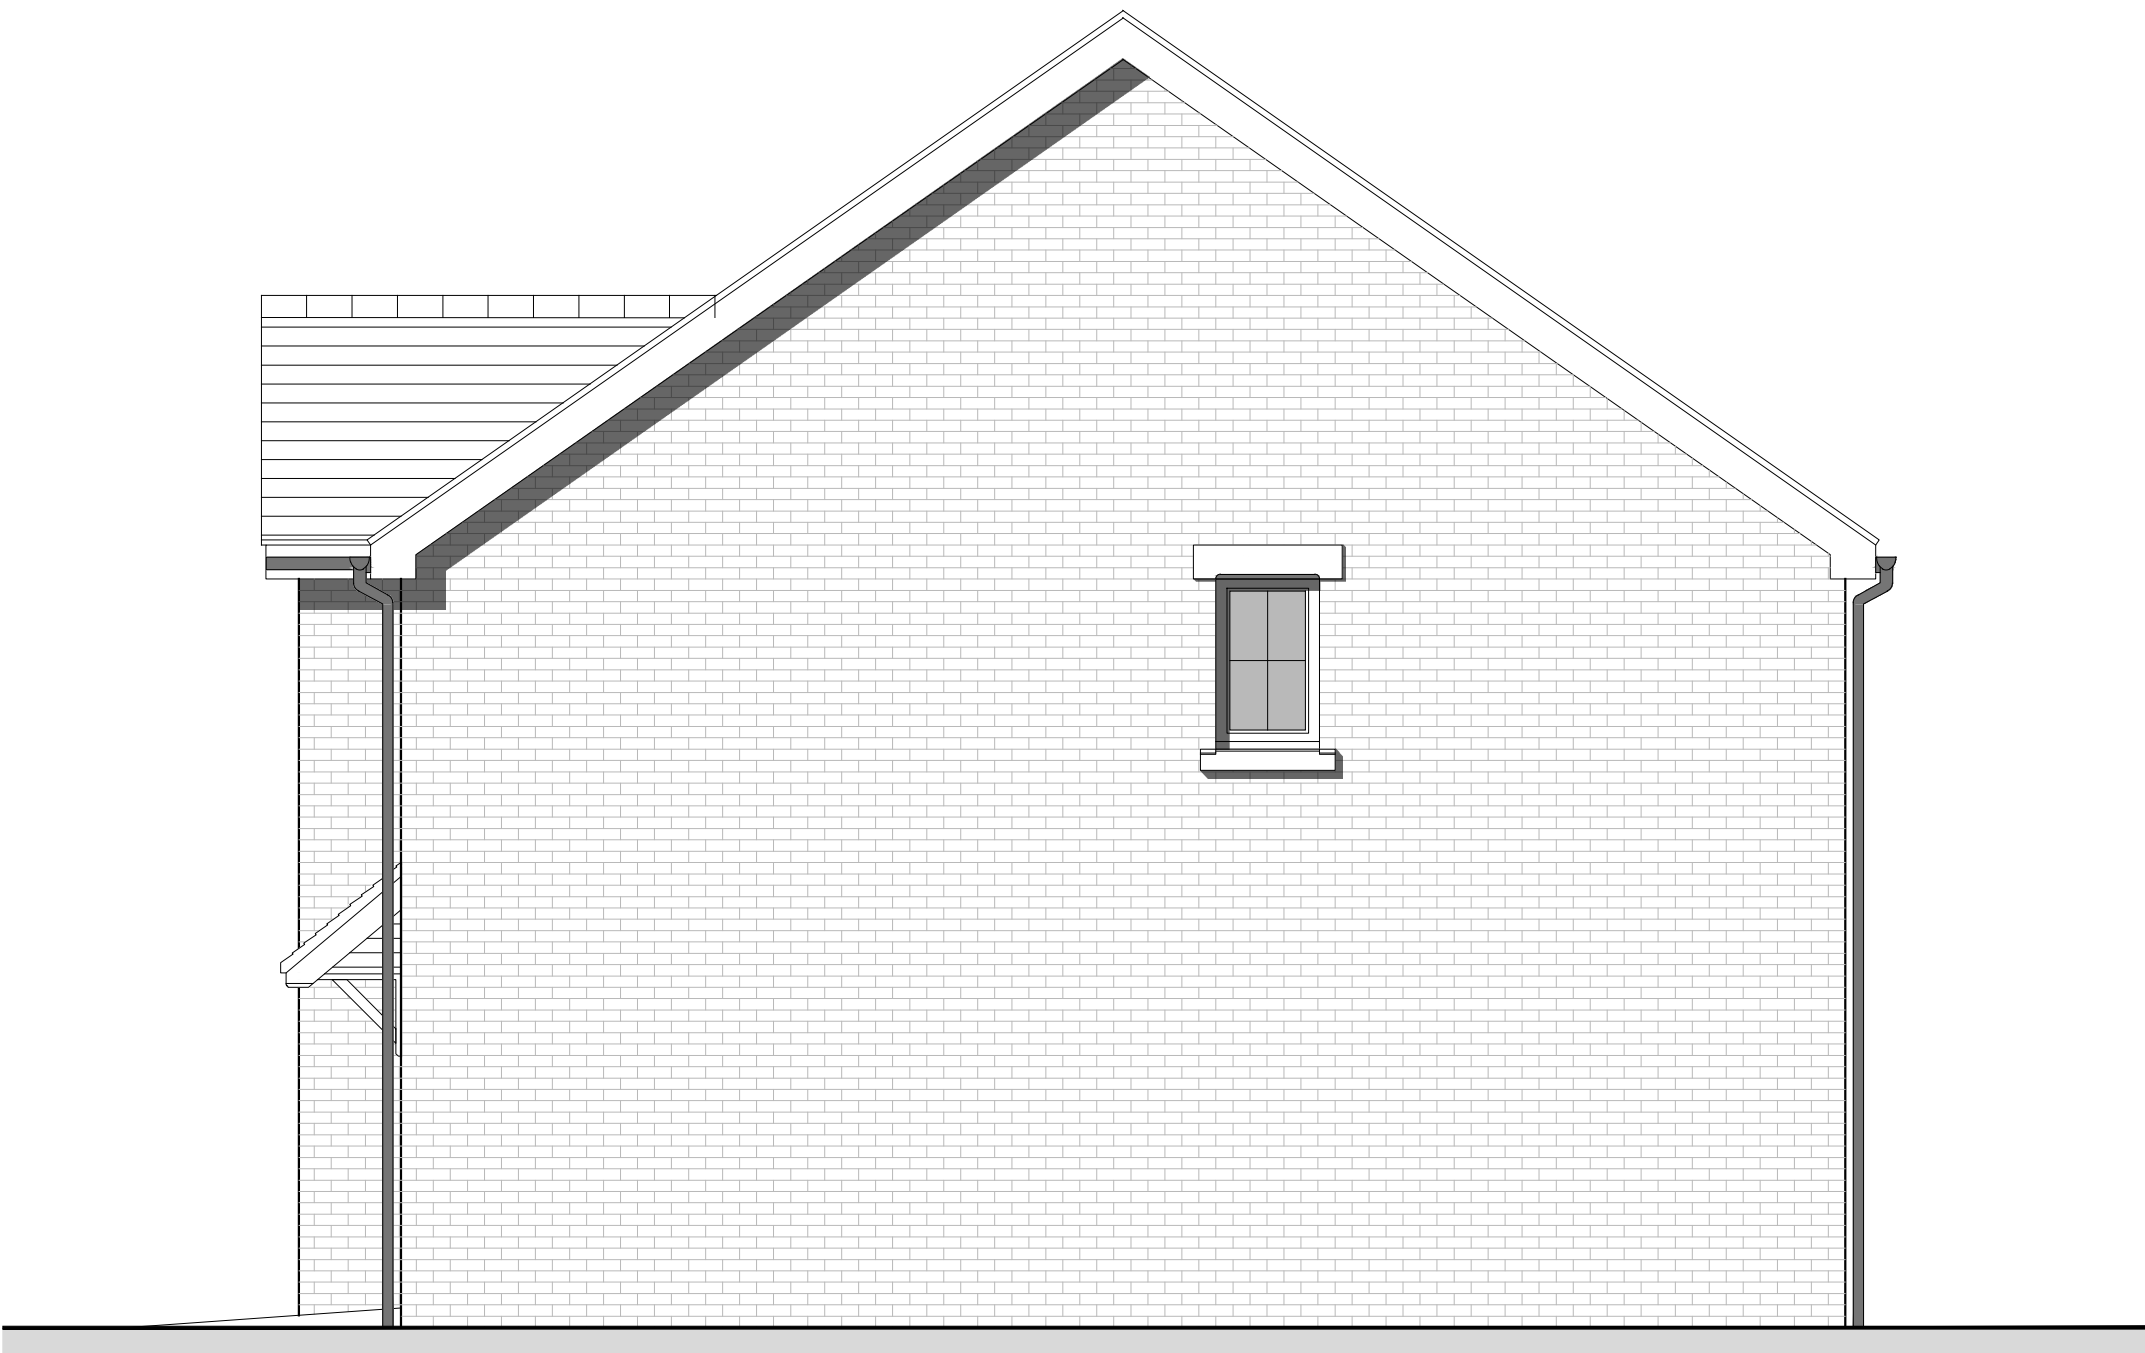

SIDE ELEVATION



REAR ELEVATION



FLANK ELEVATION

HOUSETYPE VARIATIONS		
PLOT NUMBERS:	AS DRAWN	- P35, P36, P60
	HANDED	- P06, P17, P18, P59
MATERIALS:	WALLS	- BRICK
	WALLS (TREATMENT)	- N/A
	FENESTRATION	- UPVC
	OBSCURER WINDOWS	- UPVC
	EXTERNAL DOORS	- UPVC
	OBSCURER DOORS	- N/A
	ROOF	- TILE
	GUTTERING & DOWNPIPES	- UPVC
	FASCIA & SOFFITS	- UPVC
WINDOW OMISSION*:	PLOT(S)	- P59, P60
AREA OF UNIT (GIA):	111.02sqm	1,195sqft
B. REGS PART M:	N/A	
NDSS COMPLIANT:	YES	
CHARACTER AREA:	N/A	

A	10.12.25	Updated floor areas	EBC
Rev	Date	Amendment	Initials
Project:			
LAND AT PARK LANE			
CHARVIL			
Client:			
BELLWAY (THAMES VALLEY)			
Drawing:			
PROPOSED HOUSETYPE ELEVATIONS			
THE SCRIVENER			
Drawing no:		Rev:	
25.2208.4061		A	
Scale@A1:	1:50	Date:	NOV 25
Drawn:	LW	Checked:	EBC