



Existing Front Elevation 'C'
1 : 100




Existing Rear Elevation 'D'
1 : 100




Proposed Front Elevation 'C'
1 : 100



Proposed Rear Elevation 'D'
1 : 100

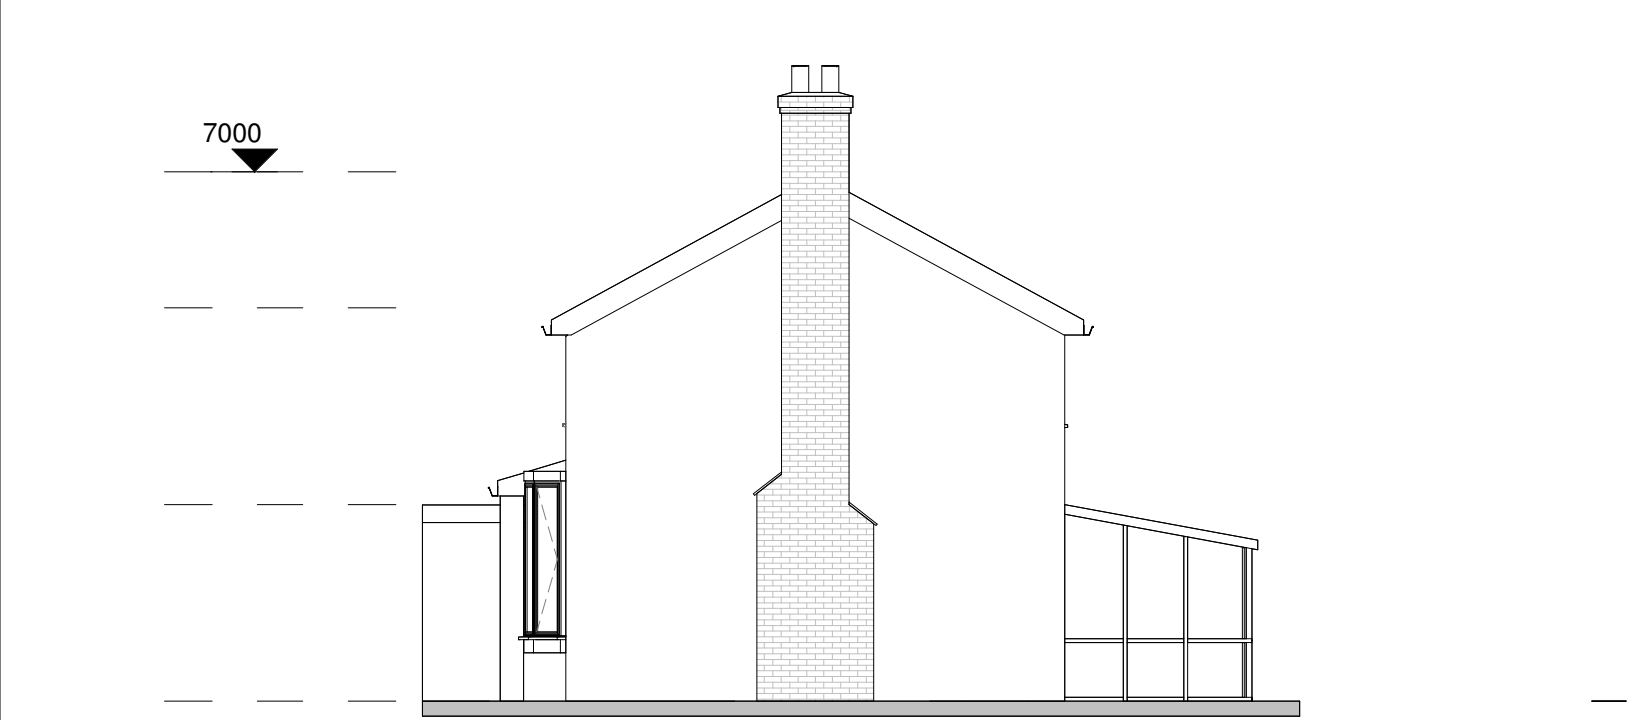

Existing Side Elevation 'B'
1 : 100

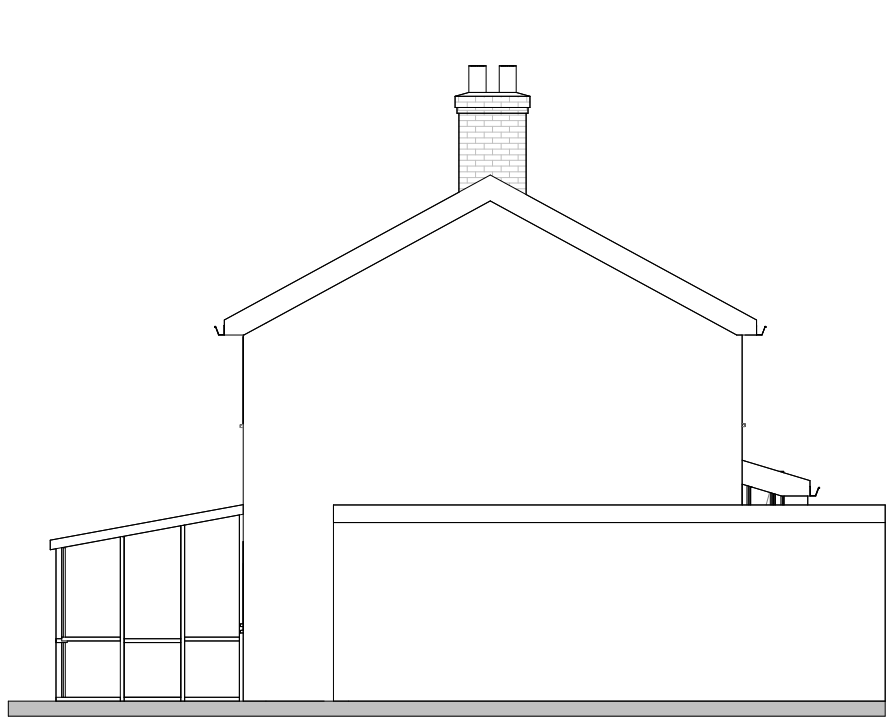



Existing Side Elevation 'A'
1 : 100



Proposed Side Elevation 'B'
1 : 100




Proposed Side Elevation 'A'
1 : 100

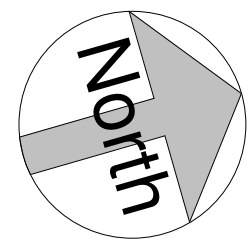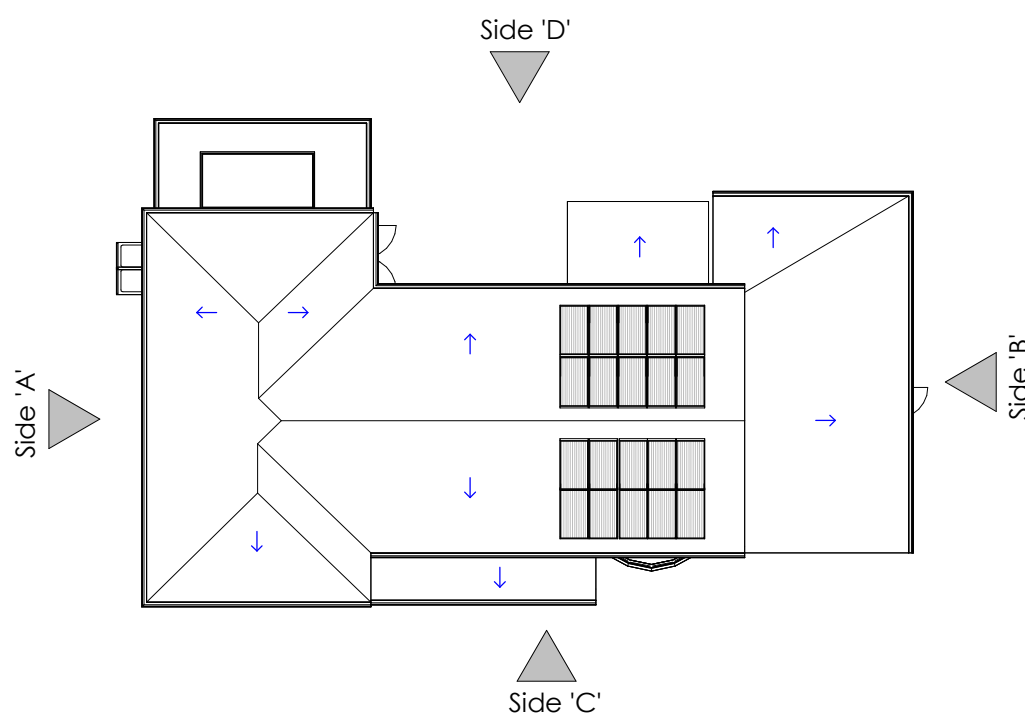

PLAN | DESIGN | BUILD
JCENG SOLUTIONS
tel:0118 348 6230 mob:07411070270
email:info@jcengsolutions.com
web:www.jcengsolutions.com

NOTES:
THE CONTRACTORS ARE TO CHECK ALL DIMENSIONS, DRAIN RUNS AND GENERAL CONDITIONS ON THE SITE BEFORE WORKS COMMENCE, AND INFORM JCENG SOLUTIONS IMMEDIATELY UPON DISCOVERY OF ANY ERRORS, OMISSIONS OR DISCREPANCIES. ALL WORKS ARE TO BE CARRIED OUT IN ACCORDANCE WITH CURRENT BUILDING REGULATIONS, BRITISH STANDARDS, CODE OF PRACTICE AND LOCAL AUTHORITY REQUIREMENTS. DO NOT SCALE FROM THIS DRAWING WITHOUT FIRST OBTAINING WRITTEN AUTHORISATION FROM JCENG SOLUTIONS.
THIS DRAWING IS THE PROPERTY OF JCENG SOLUTIONS AND IS ISSUED ON THE CONDITION THAT IT IS NOT REPRODUCED, DISCLOSED OR COPIED TO ANY UNAUTHORISED PERSON IN WHOLE OR PART WITHOUT PRIOR WRITTEN CONSENT

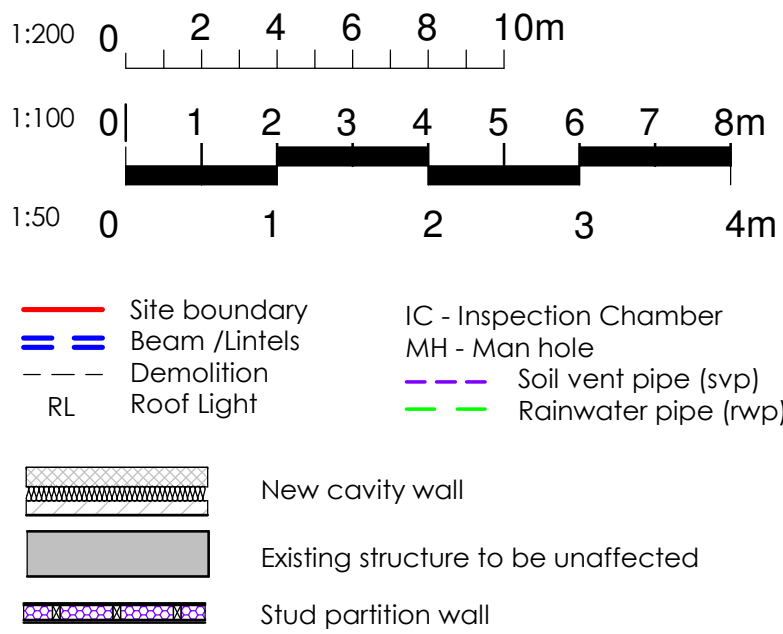

- 1 Roof tiles to match existing
- 2 White upvc guttering
- 3 White upvc windows
- 4 Brickwork to match existing
- 5 New upvc door

REV	DATE	DESCRIPTION
CLIENT ADDRESS		
1 Woodrow Drive, Wokingham RG40 1RU		
TITLE		
Existing and Proposed Elevations		
CLIENT		
Mrs.Randhawa		
DRAWN BY JC	CHECKED BY RB	PROJECT NO. 200
SCALE (@ A1) As indicated		
DRAWING NUMBER PP-200-WK-02		REV