






Existing Ground Floor
1 : 100

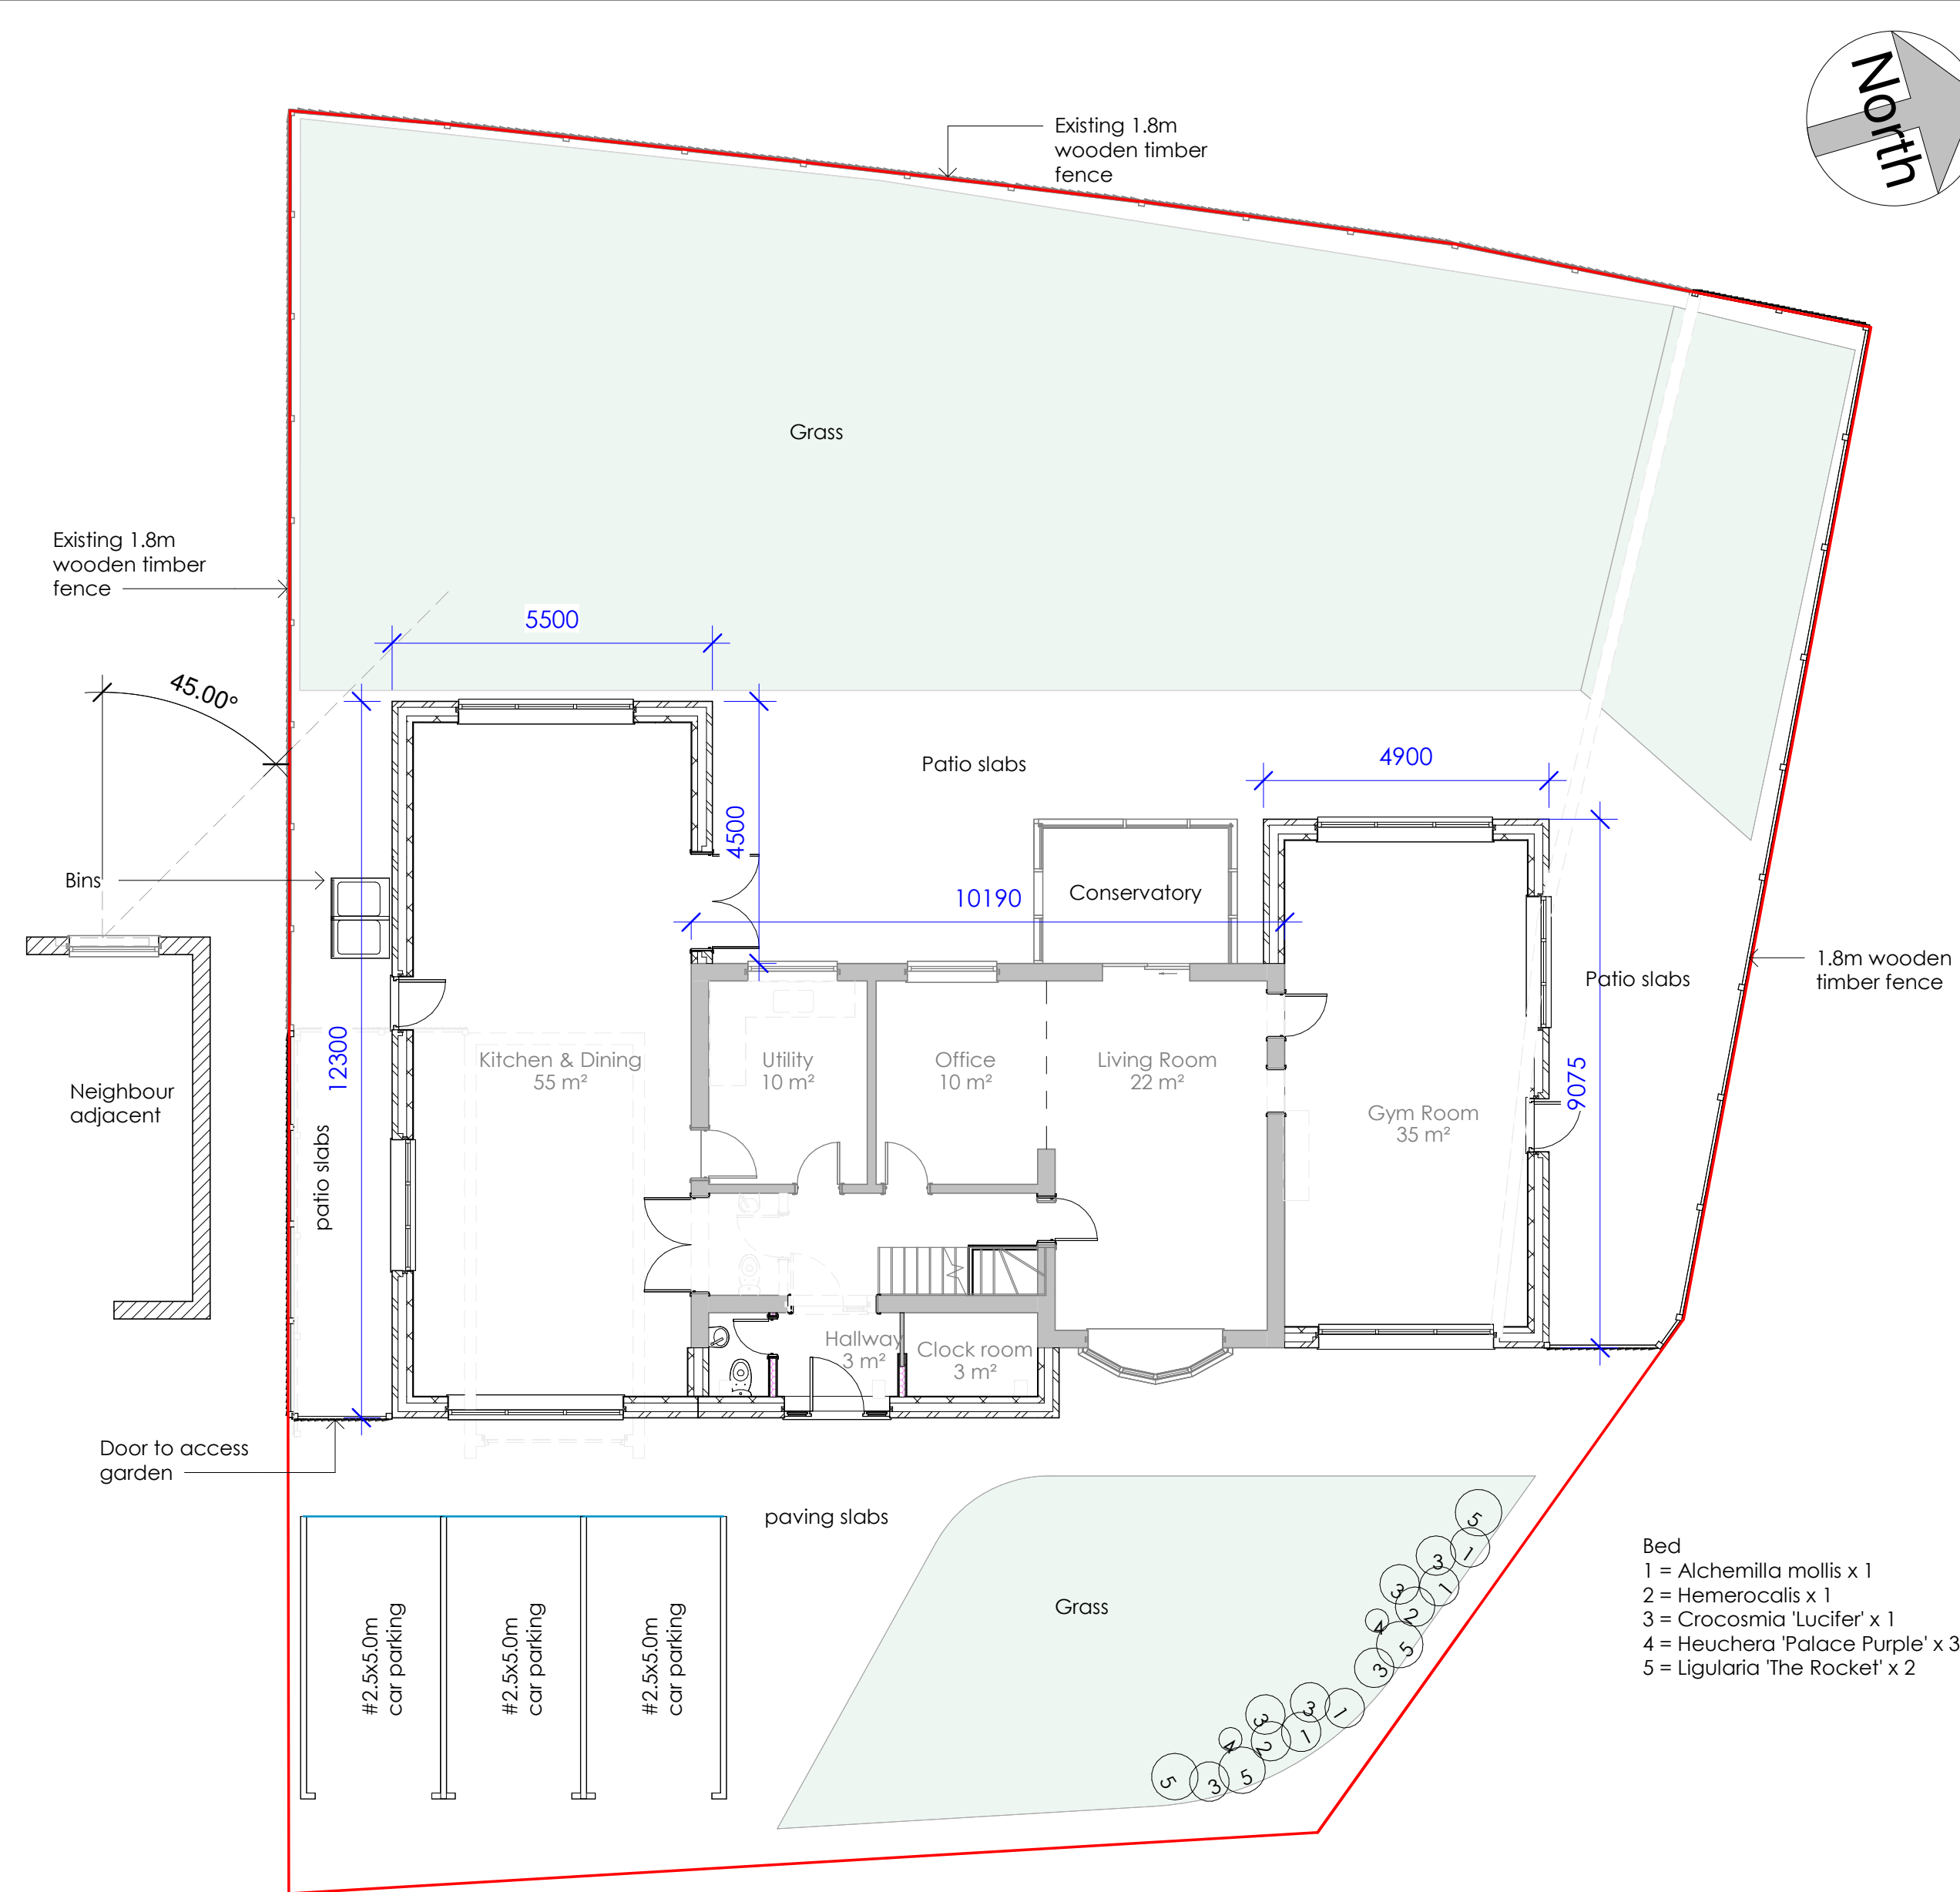



Proposed Ground Floor
1 : 100

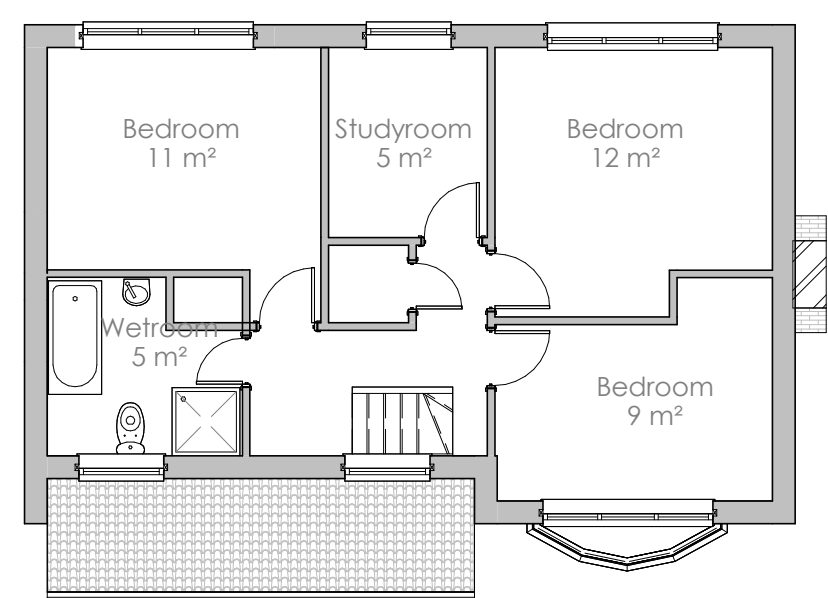

Existing First Floor
1 : 100

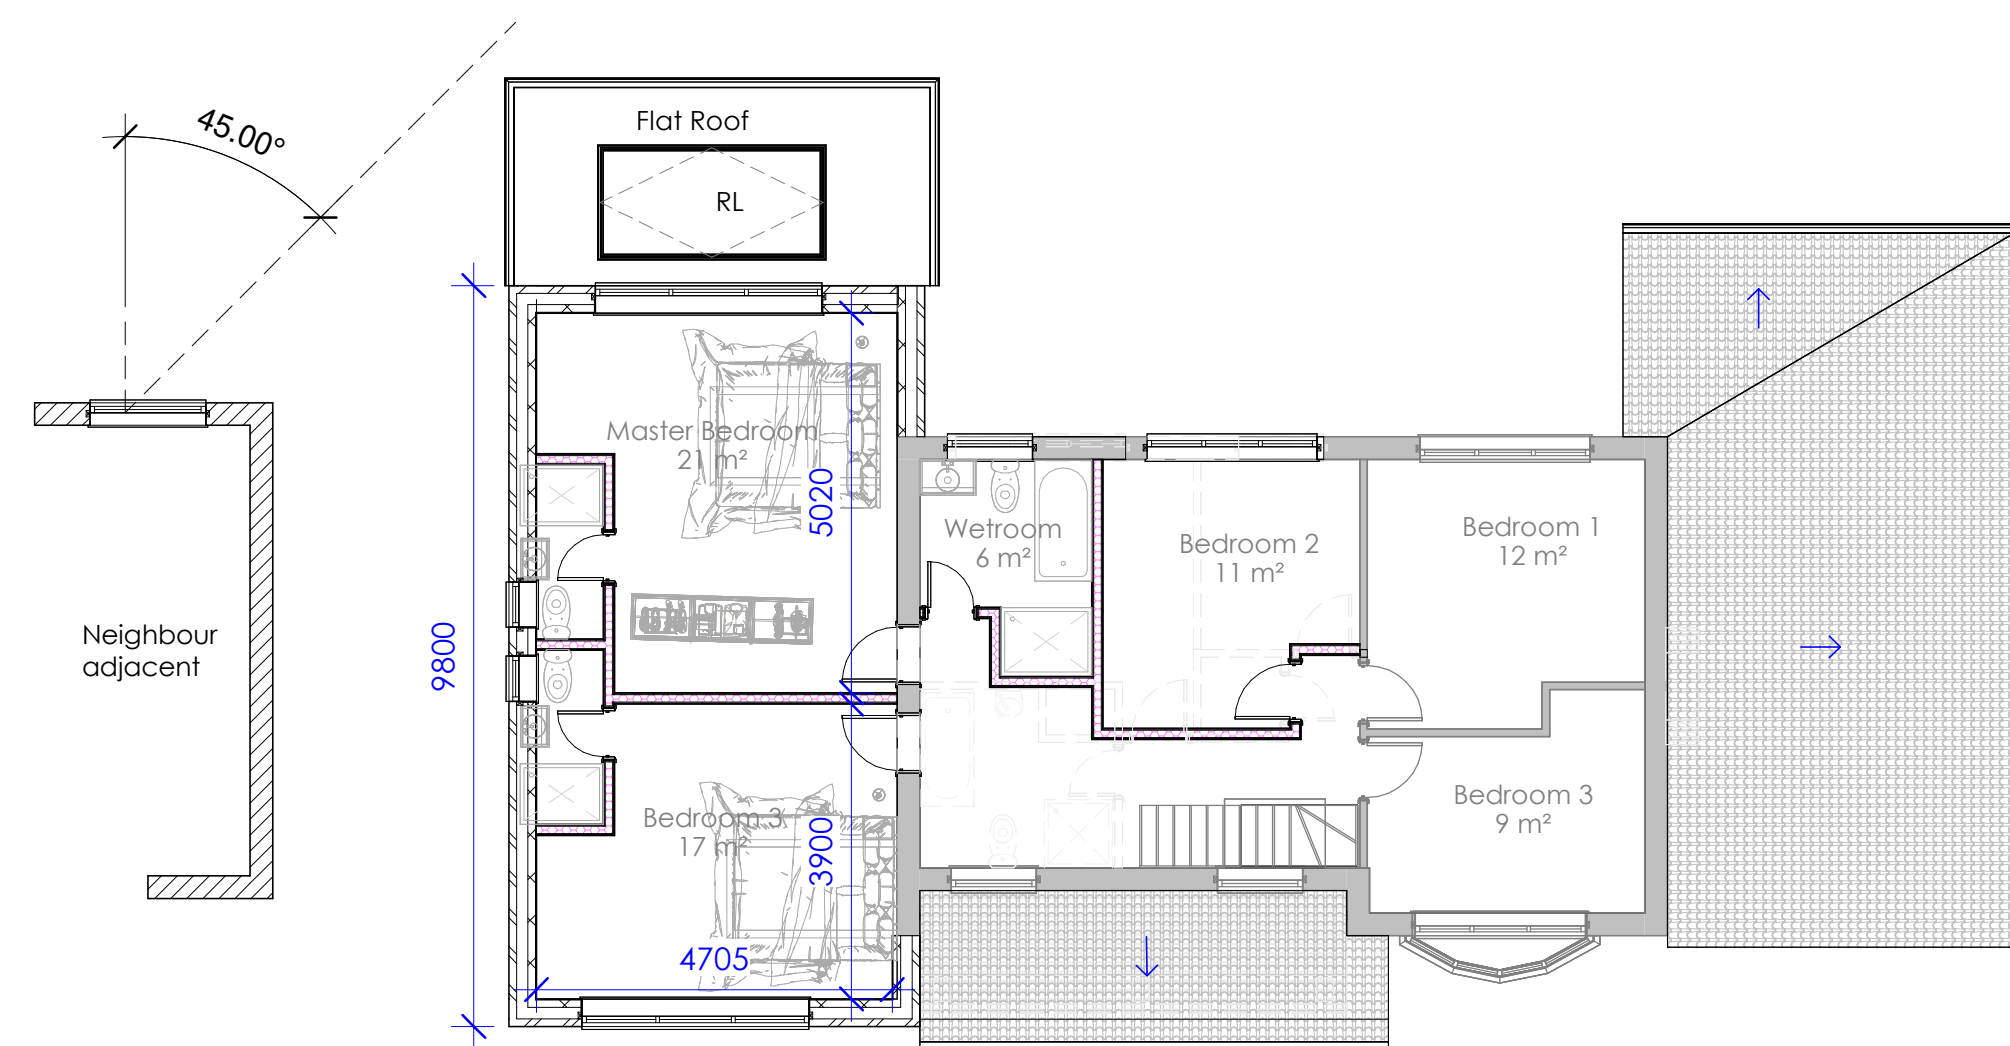

Proposed First Floor
1 : 100

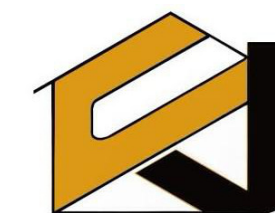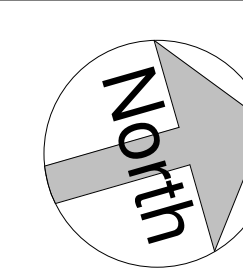


PLAN | DESIGN | BUILD
JCENG SOLUTIONS
tel:0118 348 6230 mob:07411070270
email:info@jcengsolutions.com
web:www.jcengsolutions.com

NOTES:

THE CONTRACTORS ARE TO CHECK ALL DIMENSIONS, DRAIN RUNS AND GENERAL CONDITIONS ON THE SITE BEFORE WORKS COMMENCE, AND INFORM JCENG SOLUTIONS IMMEDIATELY UPON DISCOVERY OF ANY ERRORS, OMISSIONS OR DISCREPANCIES. ALL WORKS ARE TO BE CARRIED OUT IN ACCORDANCE WITH CURRENT BUILDING REGULATIONS, BRITISH STANDARDS, CODE OF PRACTICE AND LOCAL AUTHORITY REQUIREMENTS. DO NOT SCALE FROM THIS DRAWING WITHOUT FIRST OBTAINING WRITTEN AUTHORISATION FROM JCENG SOLUTIONS.

THIS DRAWING IS THE PROPERTY OF JCENG SOLUTIONS AND IS ISSUED ON THE CONDITION THAT IT IS NOT REPRODUCED, DISCLOSED OR COPIED TO ANY UNAUTHORISED PERSON IN WHOLE OR PART WITHOUT PRIOR WRITTEN CONSENT

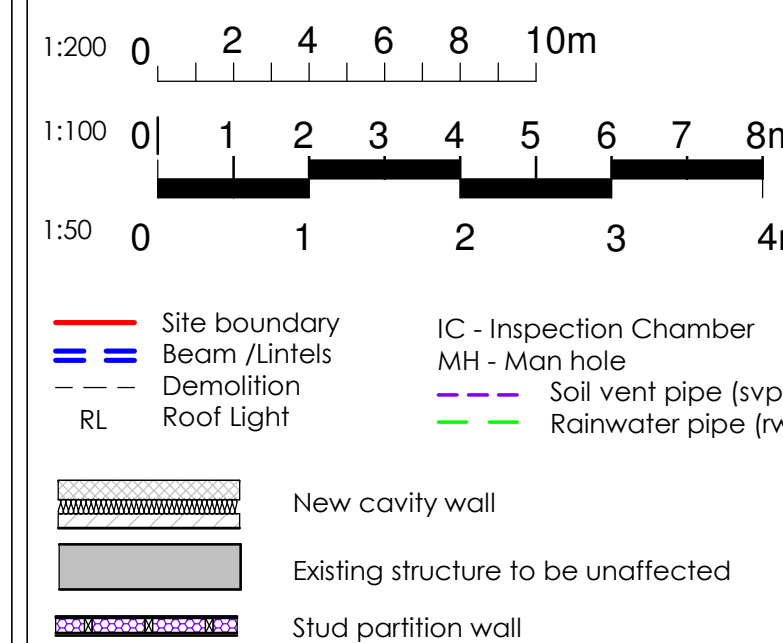

REV	DATE	DESCRIPTION
-----	------	-------------

CLIENT ADDRESS

1 Woodrow Drive, Wokingham
RG40 1RU

TITLE

Existing and Proposed Floor Plans

CLIENT

Mrs.Randhawa

DRAWN BY JC CHECKED BY RB PROJECT NO. 200

SCALE (@ A1)
As indicated

DRAWING NUMBER PP-200-WK-04 REV