

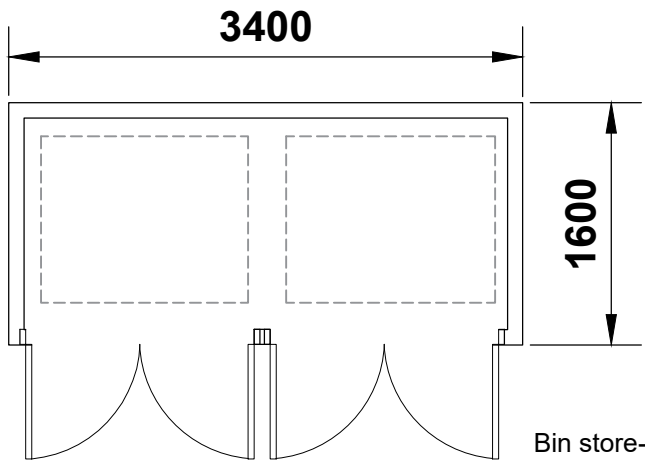


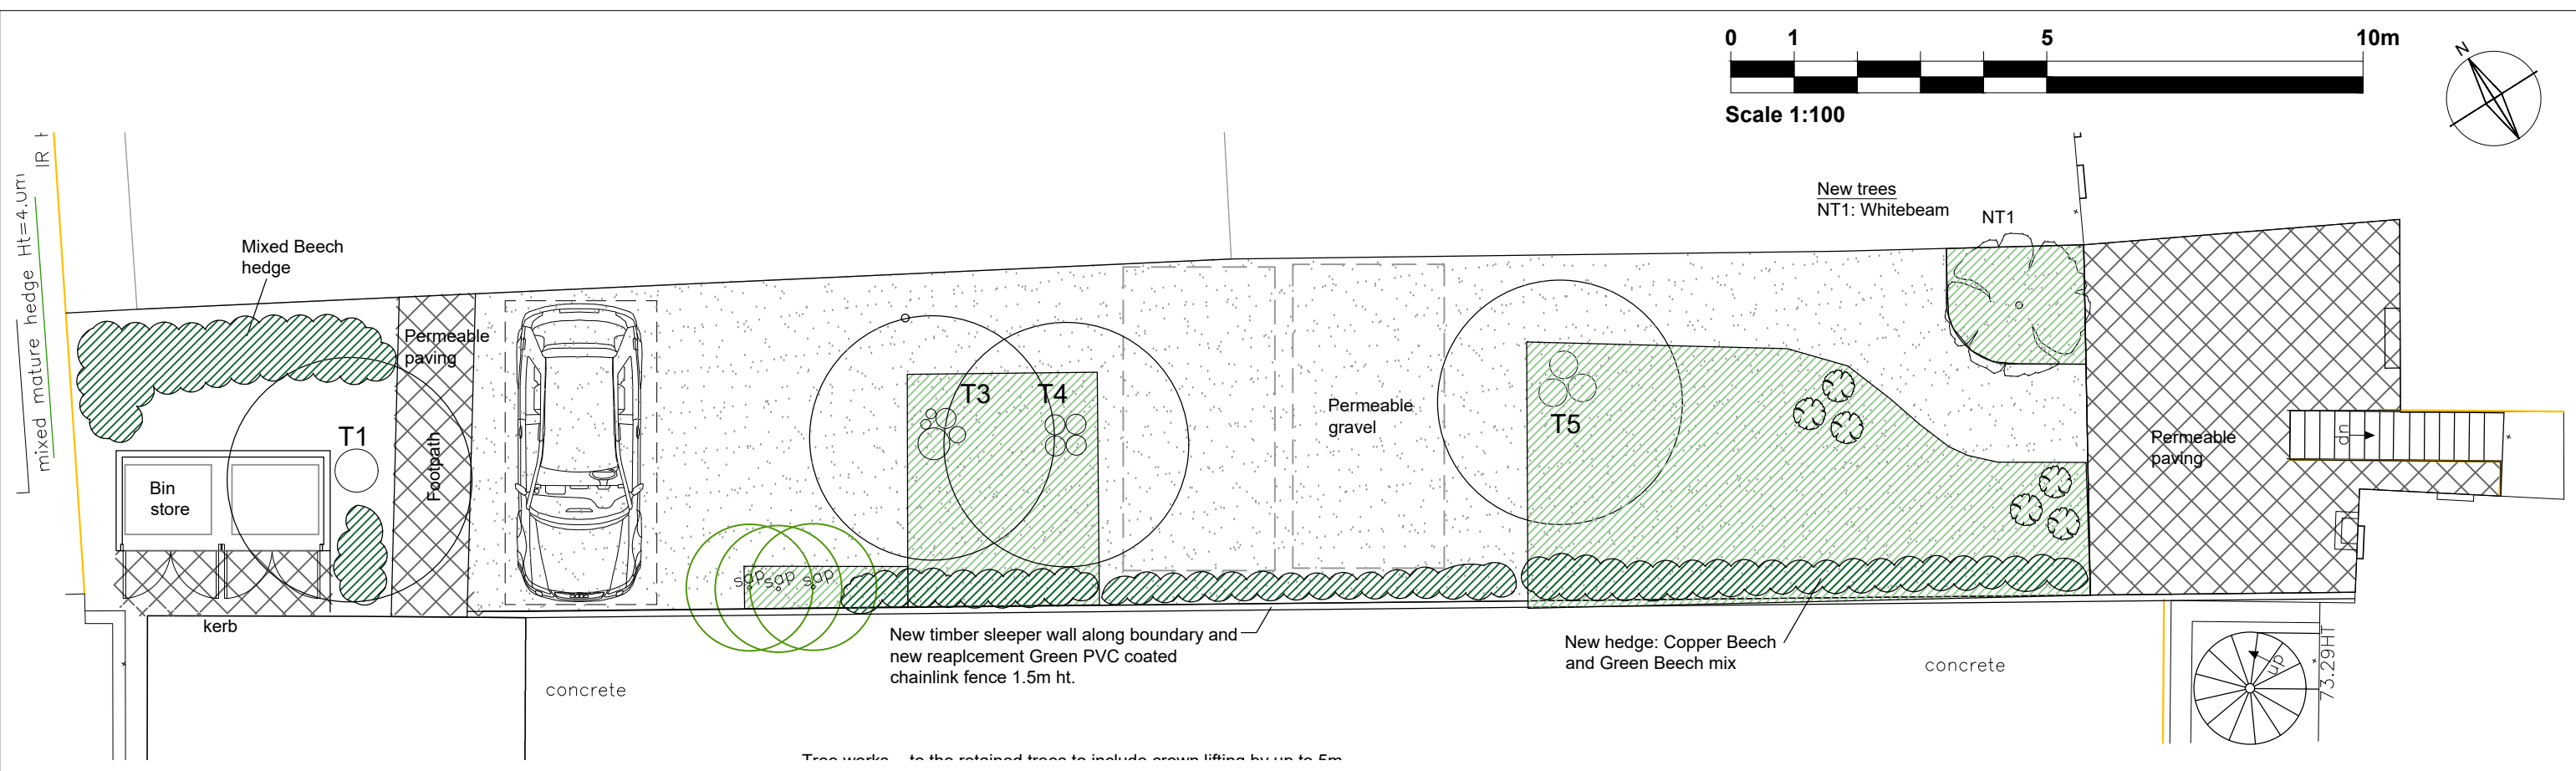

Bin store- floor plan 1:50

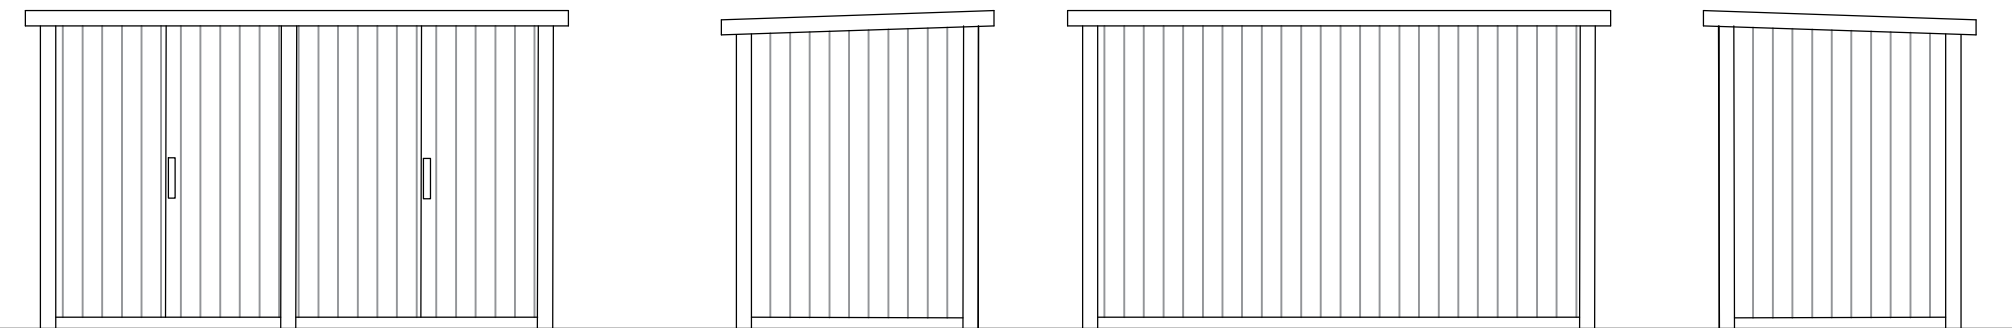

Front elevation Side elevation Rear elevation Side elevation

0 0.5 2.5 5m

Scale 1:50

Key:

- Ornamental Hedging: Copper Beech and Green Beech Mix
- Amenity Grass Areas: Turfed to BS 3969:1998+A1:2013 Recommendations for Turf for general purposes
- New small shrubs
- New feature small deciduous tree
- Permeable gravel Driveway
- Permeable paving

NOTES

1. This drawing is copyright of: REYNOLDS DESIGN LTD. Reproduction is only to take place with our written authority.
2. These Plans are subject to 'Planning and Building Regulation Approval' or any other statute in law before building commences.
3. Any structural work where mentioned on the drawing is subject to a qualified structural and civil engineer calculations before building work commences.
4. All drawings marked preliminary or planning are not to be built or manufactured from.
5. If any discrepancies are found in the drawings these are to be brought to the attention of REYNOLDS DESIGN LTD for rectification.
6. Boundary line indicative only. Exact location must be determined on site before building work commences.

Rev	Date	Description	Drn By	Project & Drawing Number: 23.13MP.P02			
B	28.06.24	Revised layout	-				
C	04.09.24	Trees to match topo	-	Rev: D	Scale: 1:100	Sheet size: A3	Date: June 24
D	16.10.24	Mixed beech hedge	-				

Planning

Drawing Title: Proposed Landscaping and parking plan

Site Address: 13 Market Place
Wokingham
RG40 1AL

REYNOLDS DESIGN ARCHITECTS

www.reynoldsdesign.co.uk
emily@reynoldsdesign.co.uk T: 01252 704 500