




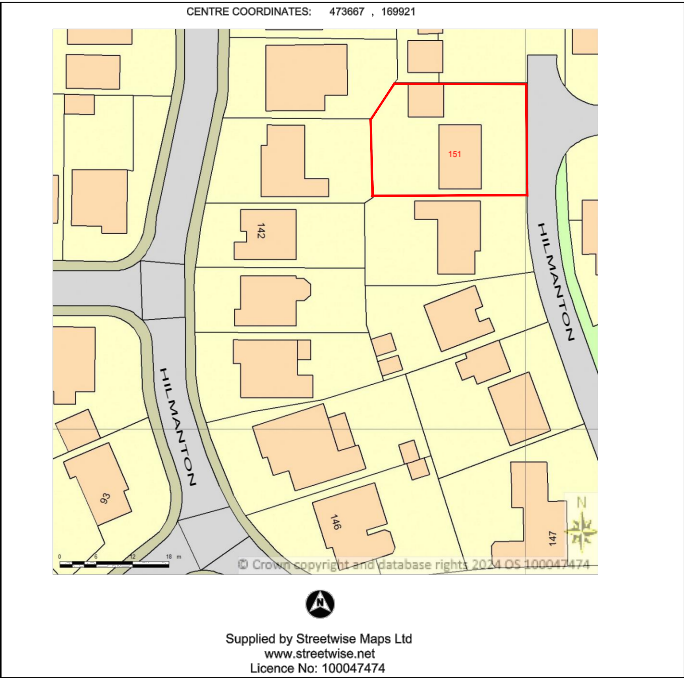

LOCATION PLAN
SCALE 1:1250@A3

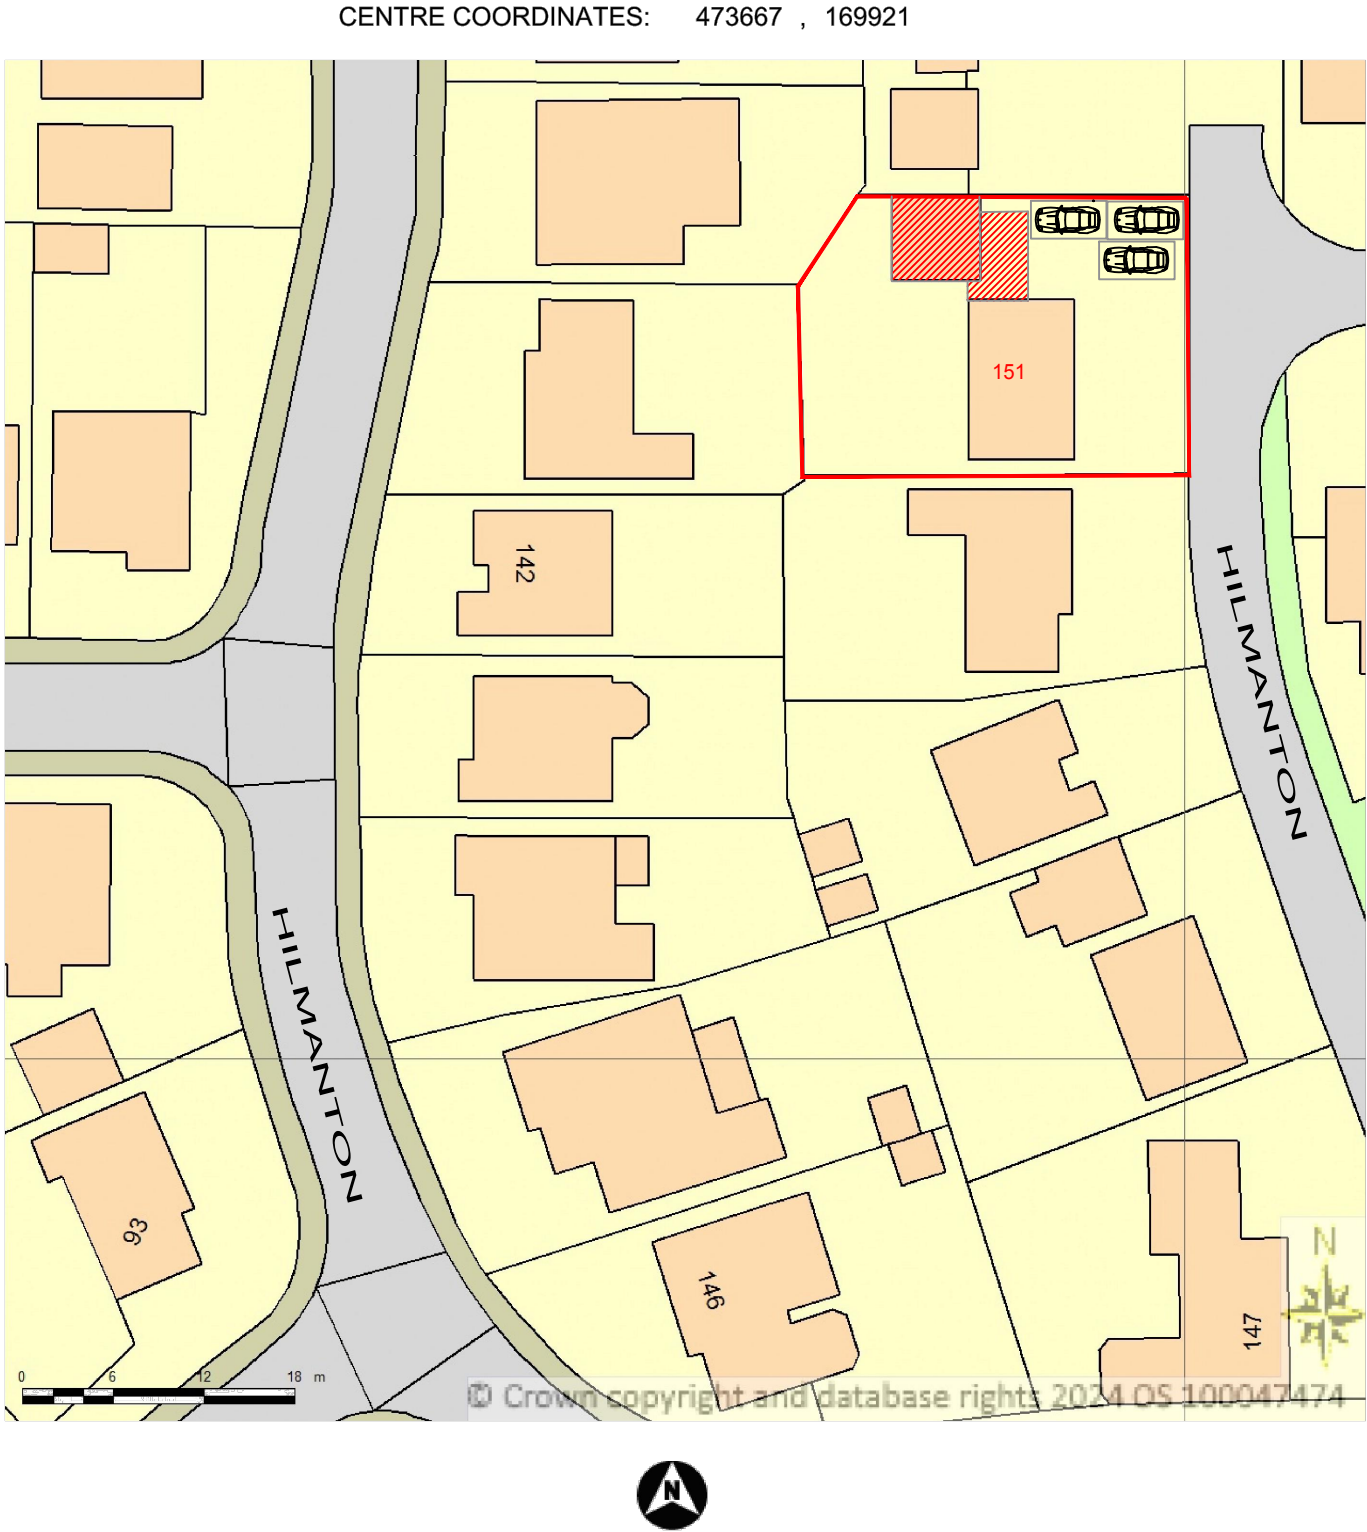

BLOCK PLAN
SCALE 1:500@A3

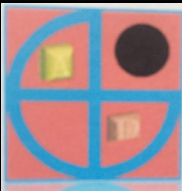




PROJECT:
PROPOSED SINGLE STOREY EXTENSION & GARAGE CONVERSION


**151 Hilmanton
LOWER EARLEY**

DRAWN BY:	P.S.
DATE:	05/12/2024
SCALE:	AS SHOWN@A3
FILENAME:	24051

DRAWING TITLE: LOCATION AND BLOCK PLAN	
DRAWING NUMBER:	HM-01


ArchDezine Limited
archdeziner7@gmail.com

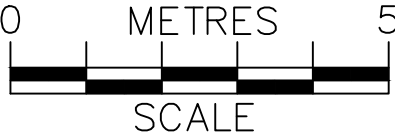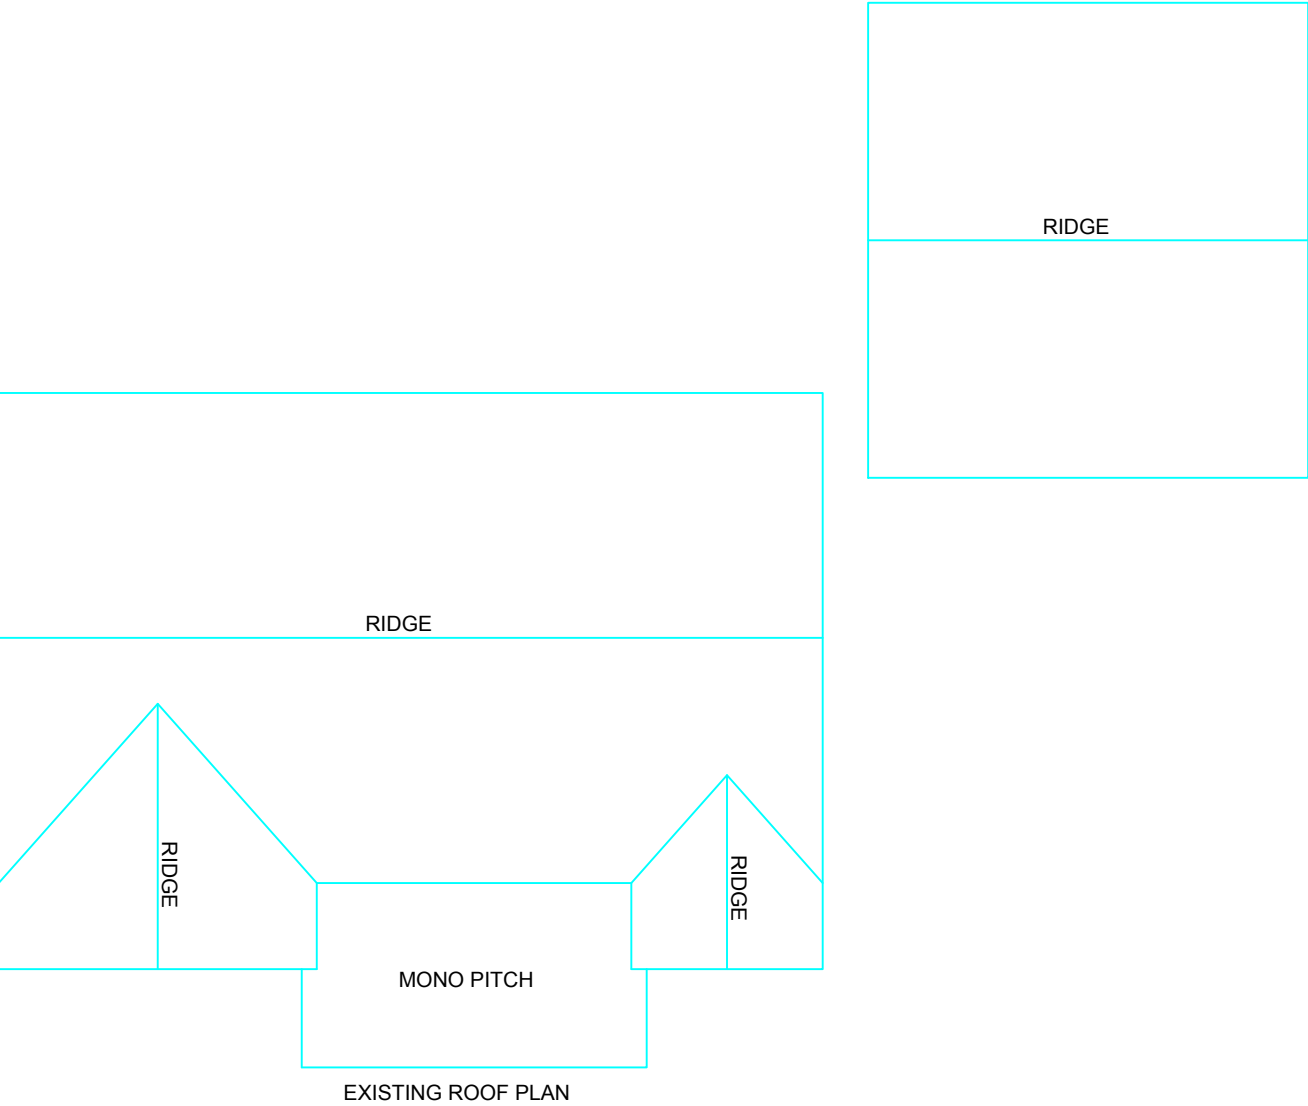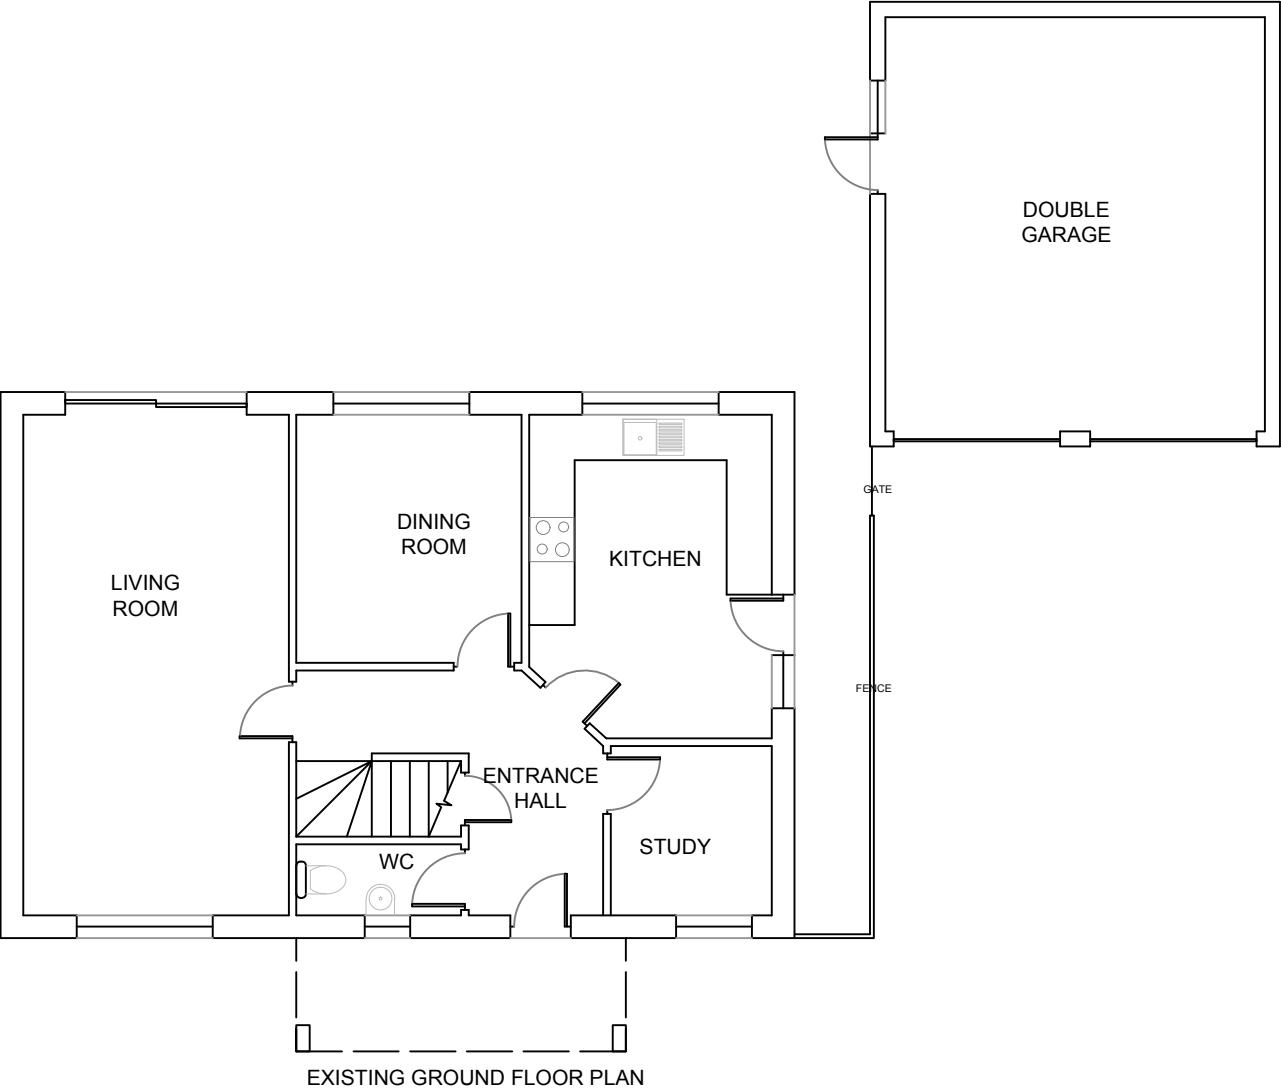

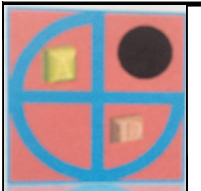	PROJECT:	151 Hilmanton LOWER EARLEY	DRAWN BY:	P.S.	DRAWING TITLE:		ArchDezine Limited archdeziner7@gmail.com
	PROPOSED SINGLE STOREY EXTENSION & GARAGE CONVERSION		DATE:	05/12/2024	EXISTING PLANS		
			SCALE:	1:100@A3	DRAWING NUMBER:	HM-02	
			FILENAME:	24051			




EXISTING FRONT ELEVATION

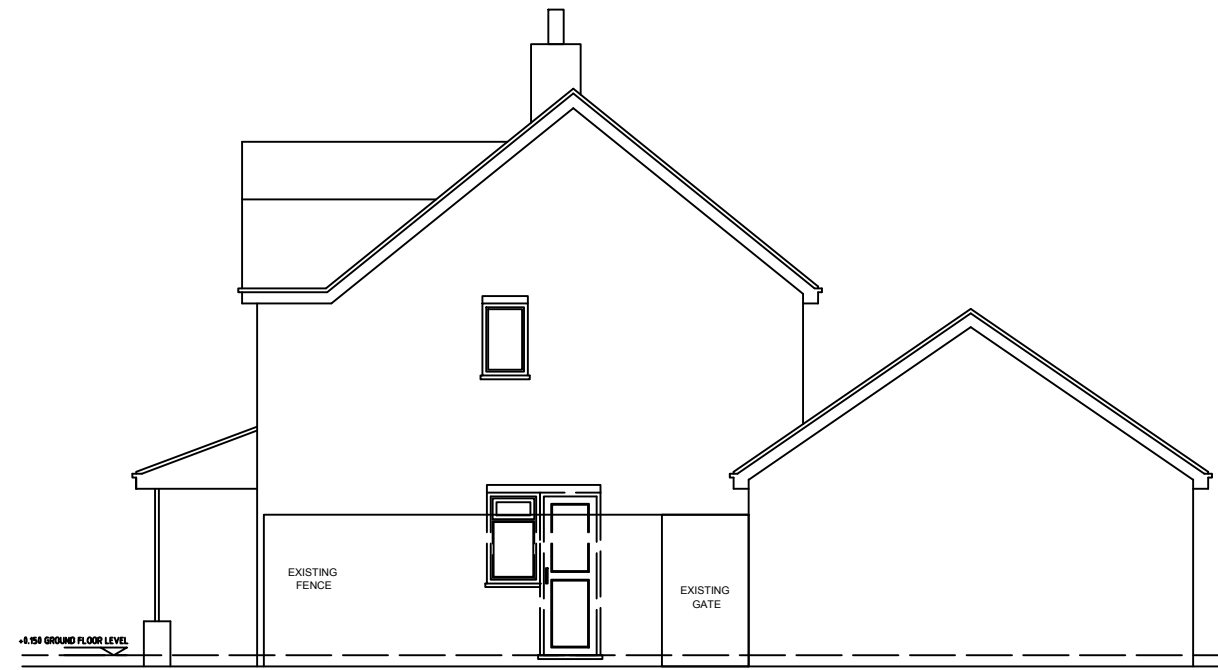


EXISTING SIDE-1 ELEVATION







EXISTING REAR ELEVATION

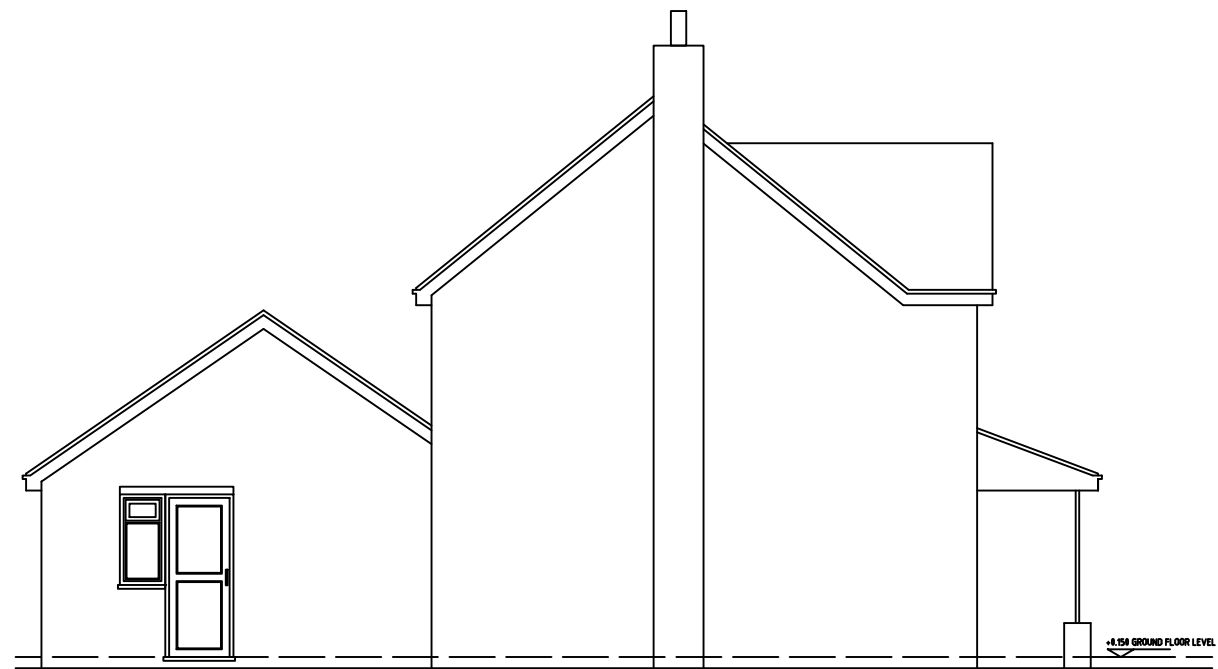


EXISTING SIDE-2 ELEVATION

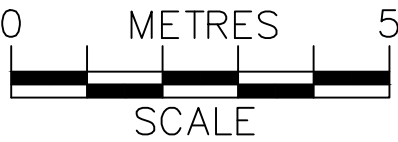

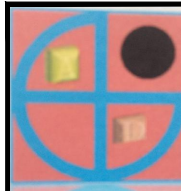
	PROJECT:	151 Hilmanton LOWER EARLEY	DRAWN BY:	P.S.	DRAWING TITLE:		 archdeziner7@gmail.com
	PROPOSED SINGLE STOREY EXTENSION & GARAGE CONVERSION		DATE:	05/12/2024	EXISTING ELEVATIONS		
			SCALE:	1:100@A3	DRAWING NUMBER:	HM—03	
			FILENAME:	24051			

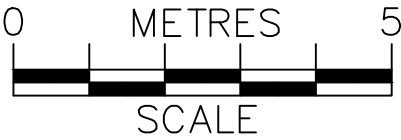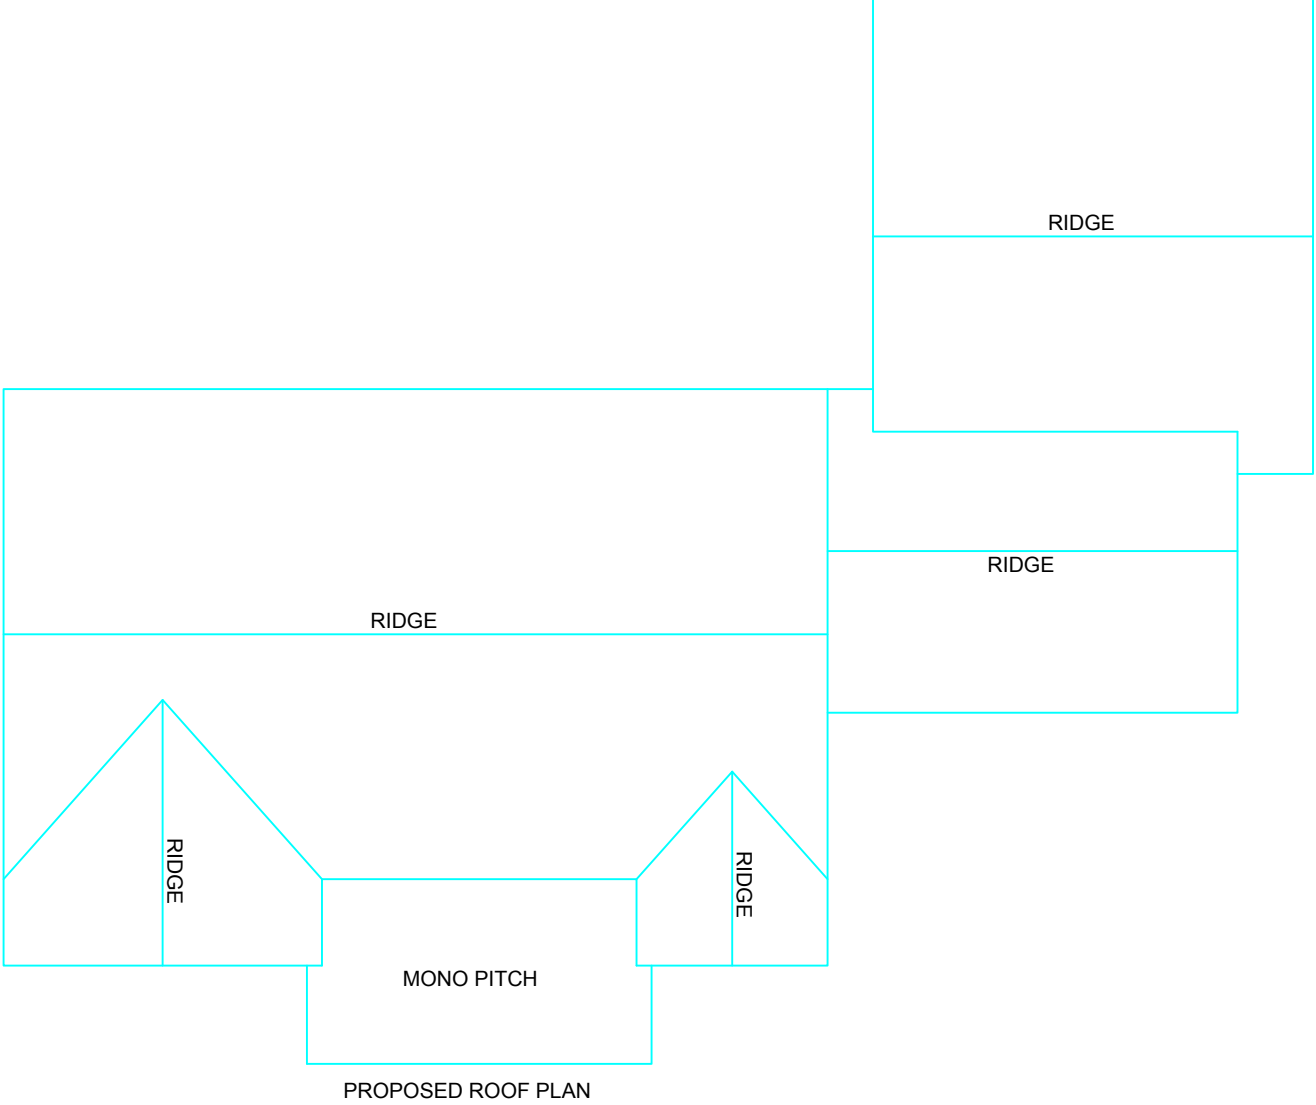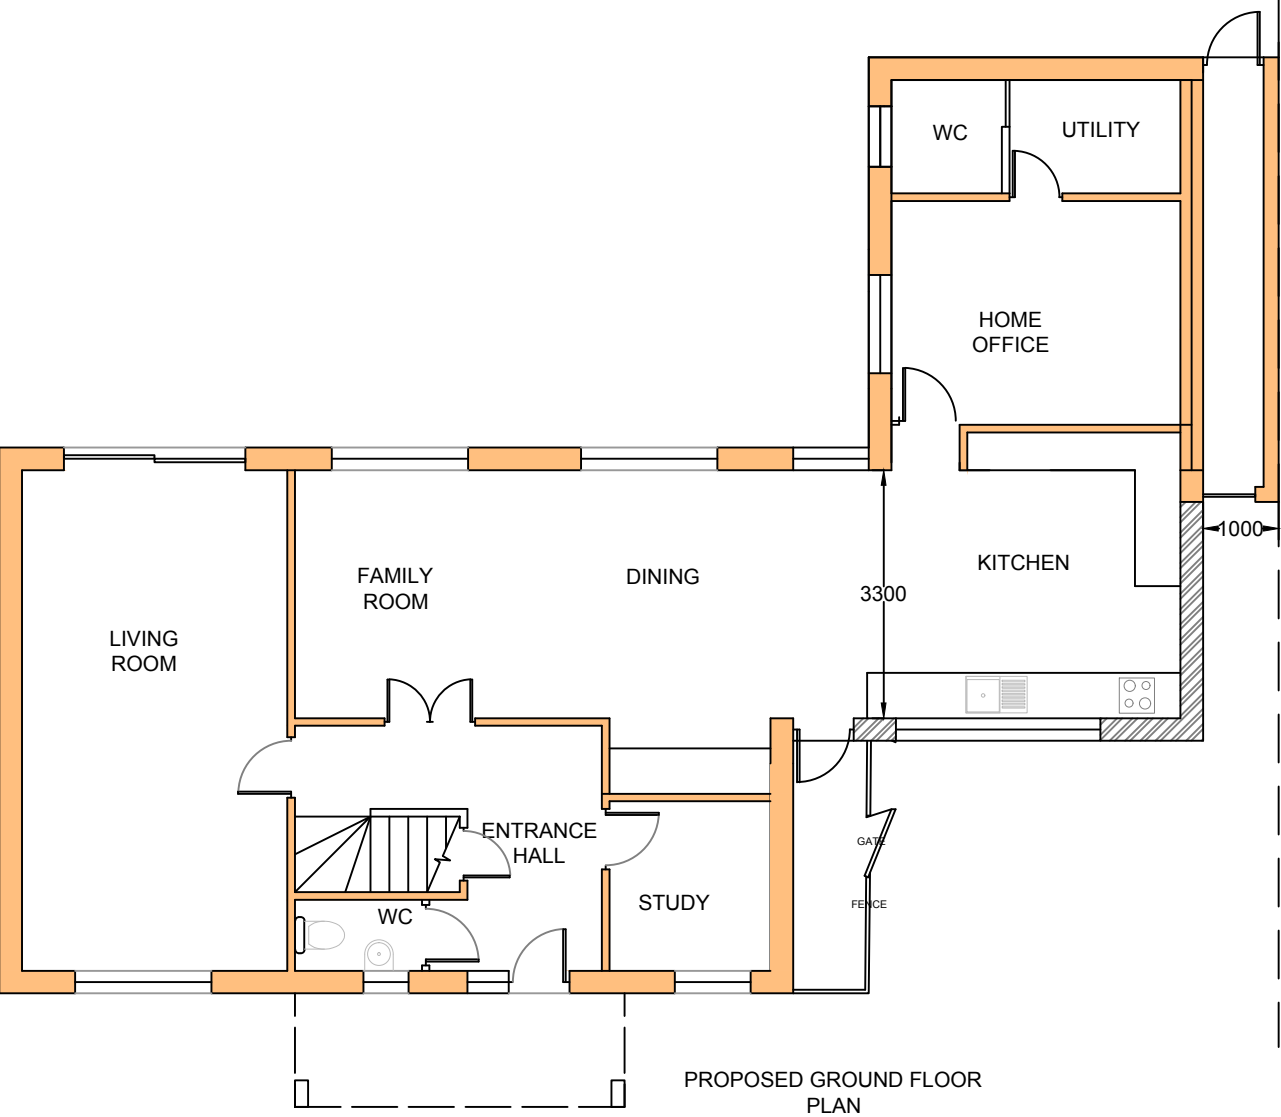

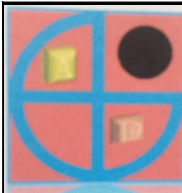	PROJECT:	151 Hilmanton LOWER EARLEY	DRAWN BY:	P.S.	DRAWING TITLE:		 archdeziner7@gmail.com
	PROPOSED SINGLE STOREY EXTENSION & GARAGE CONVERSION		DATE:	09/12/2024	PROPOSED PLANS		
			SCALE:	1:100@A3	DRAWING NUMBER:	HM-04	
			FILENAME:	24051			




PROPOSED FRONT ELEVATION

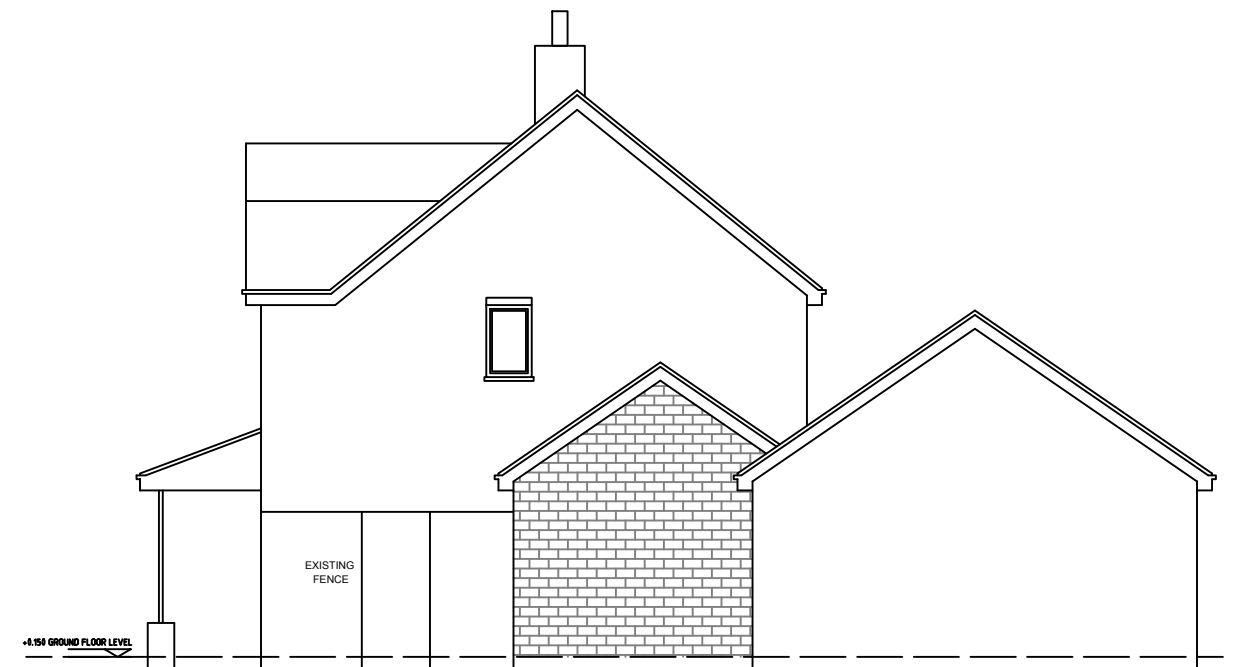


PROPOSED SIDE-1 ELEVATION




PROPOSED REAR ELEVATION

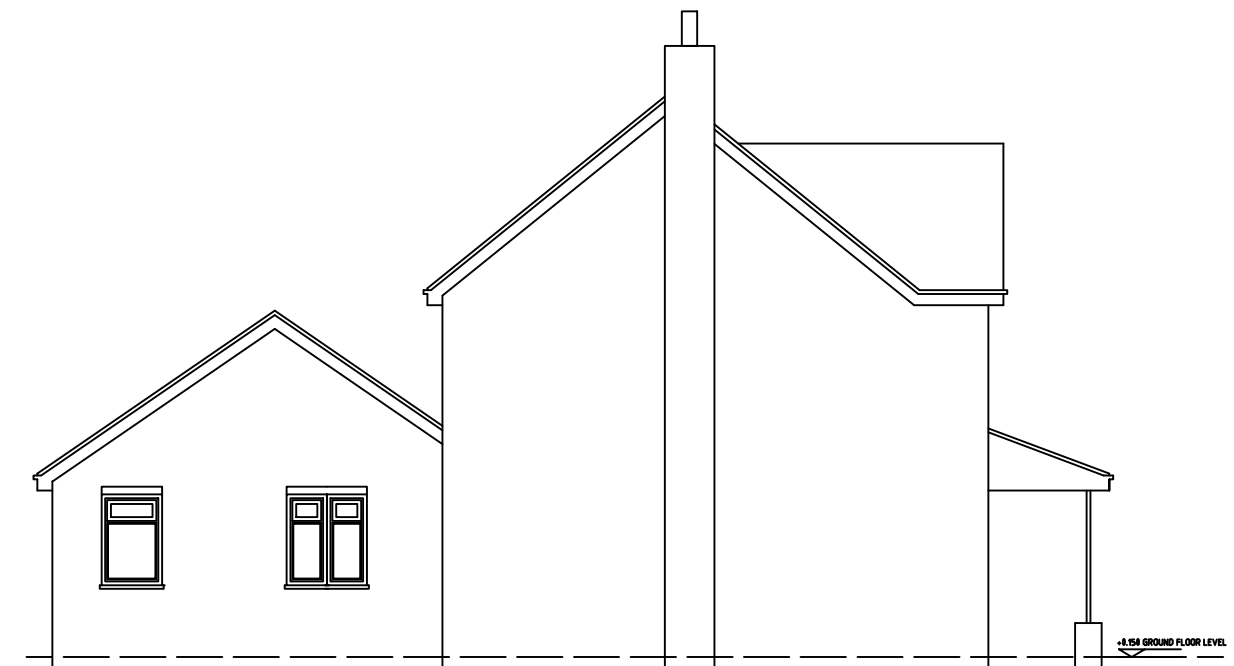

PROPOSED SIDE-2 ELEVATION

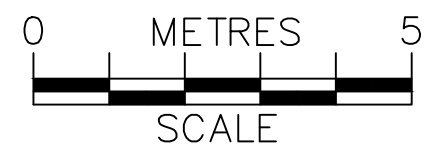

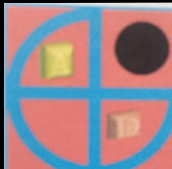	PROJECT:	151 Hilmanton LOWER EARLEY	DRAWN BY:	P.S.	DRAWING TITLE:		 archdeziner7@gmail.com
	PROPOSED SINGLE STOREY EXTENSION & GARAGE CONVERSION		DATE:	09/12/2024	PROPOSED ELEVATIONS		
			SCALE:	1:100@A3	DRAWING NUMBER:	HM-05	
			FILENAME:	24051			