

NOTES



Side Elevation - Scale 1:100




Front Elevation - Scale 1:100




Side Elevation - Scale 1:100



Rear Elevation - Scale 1:100

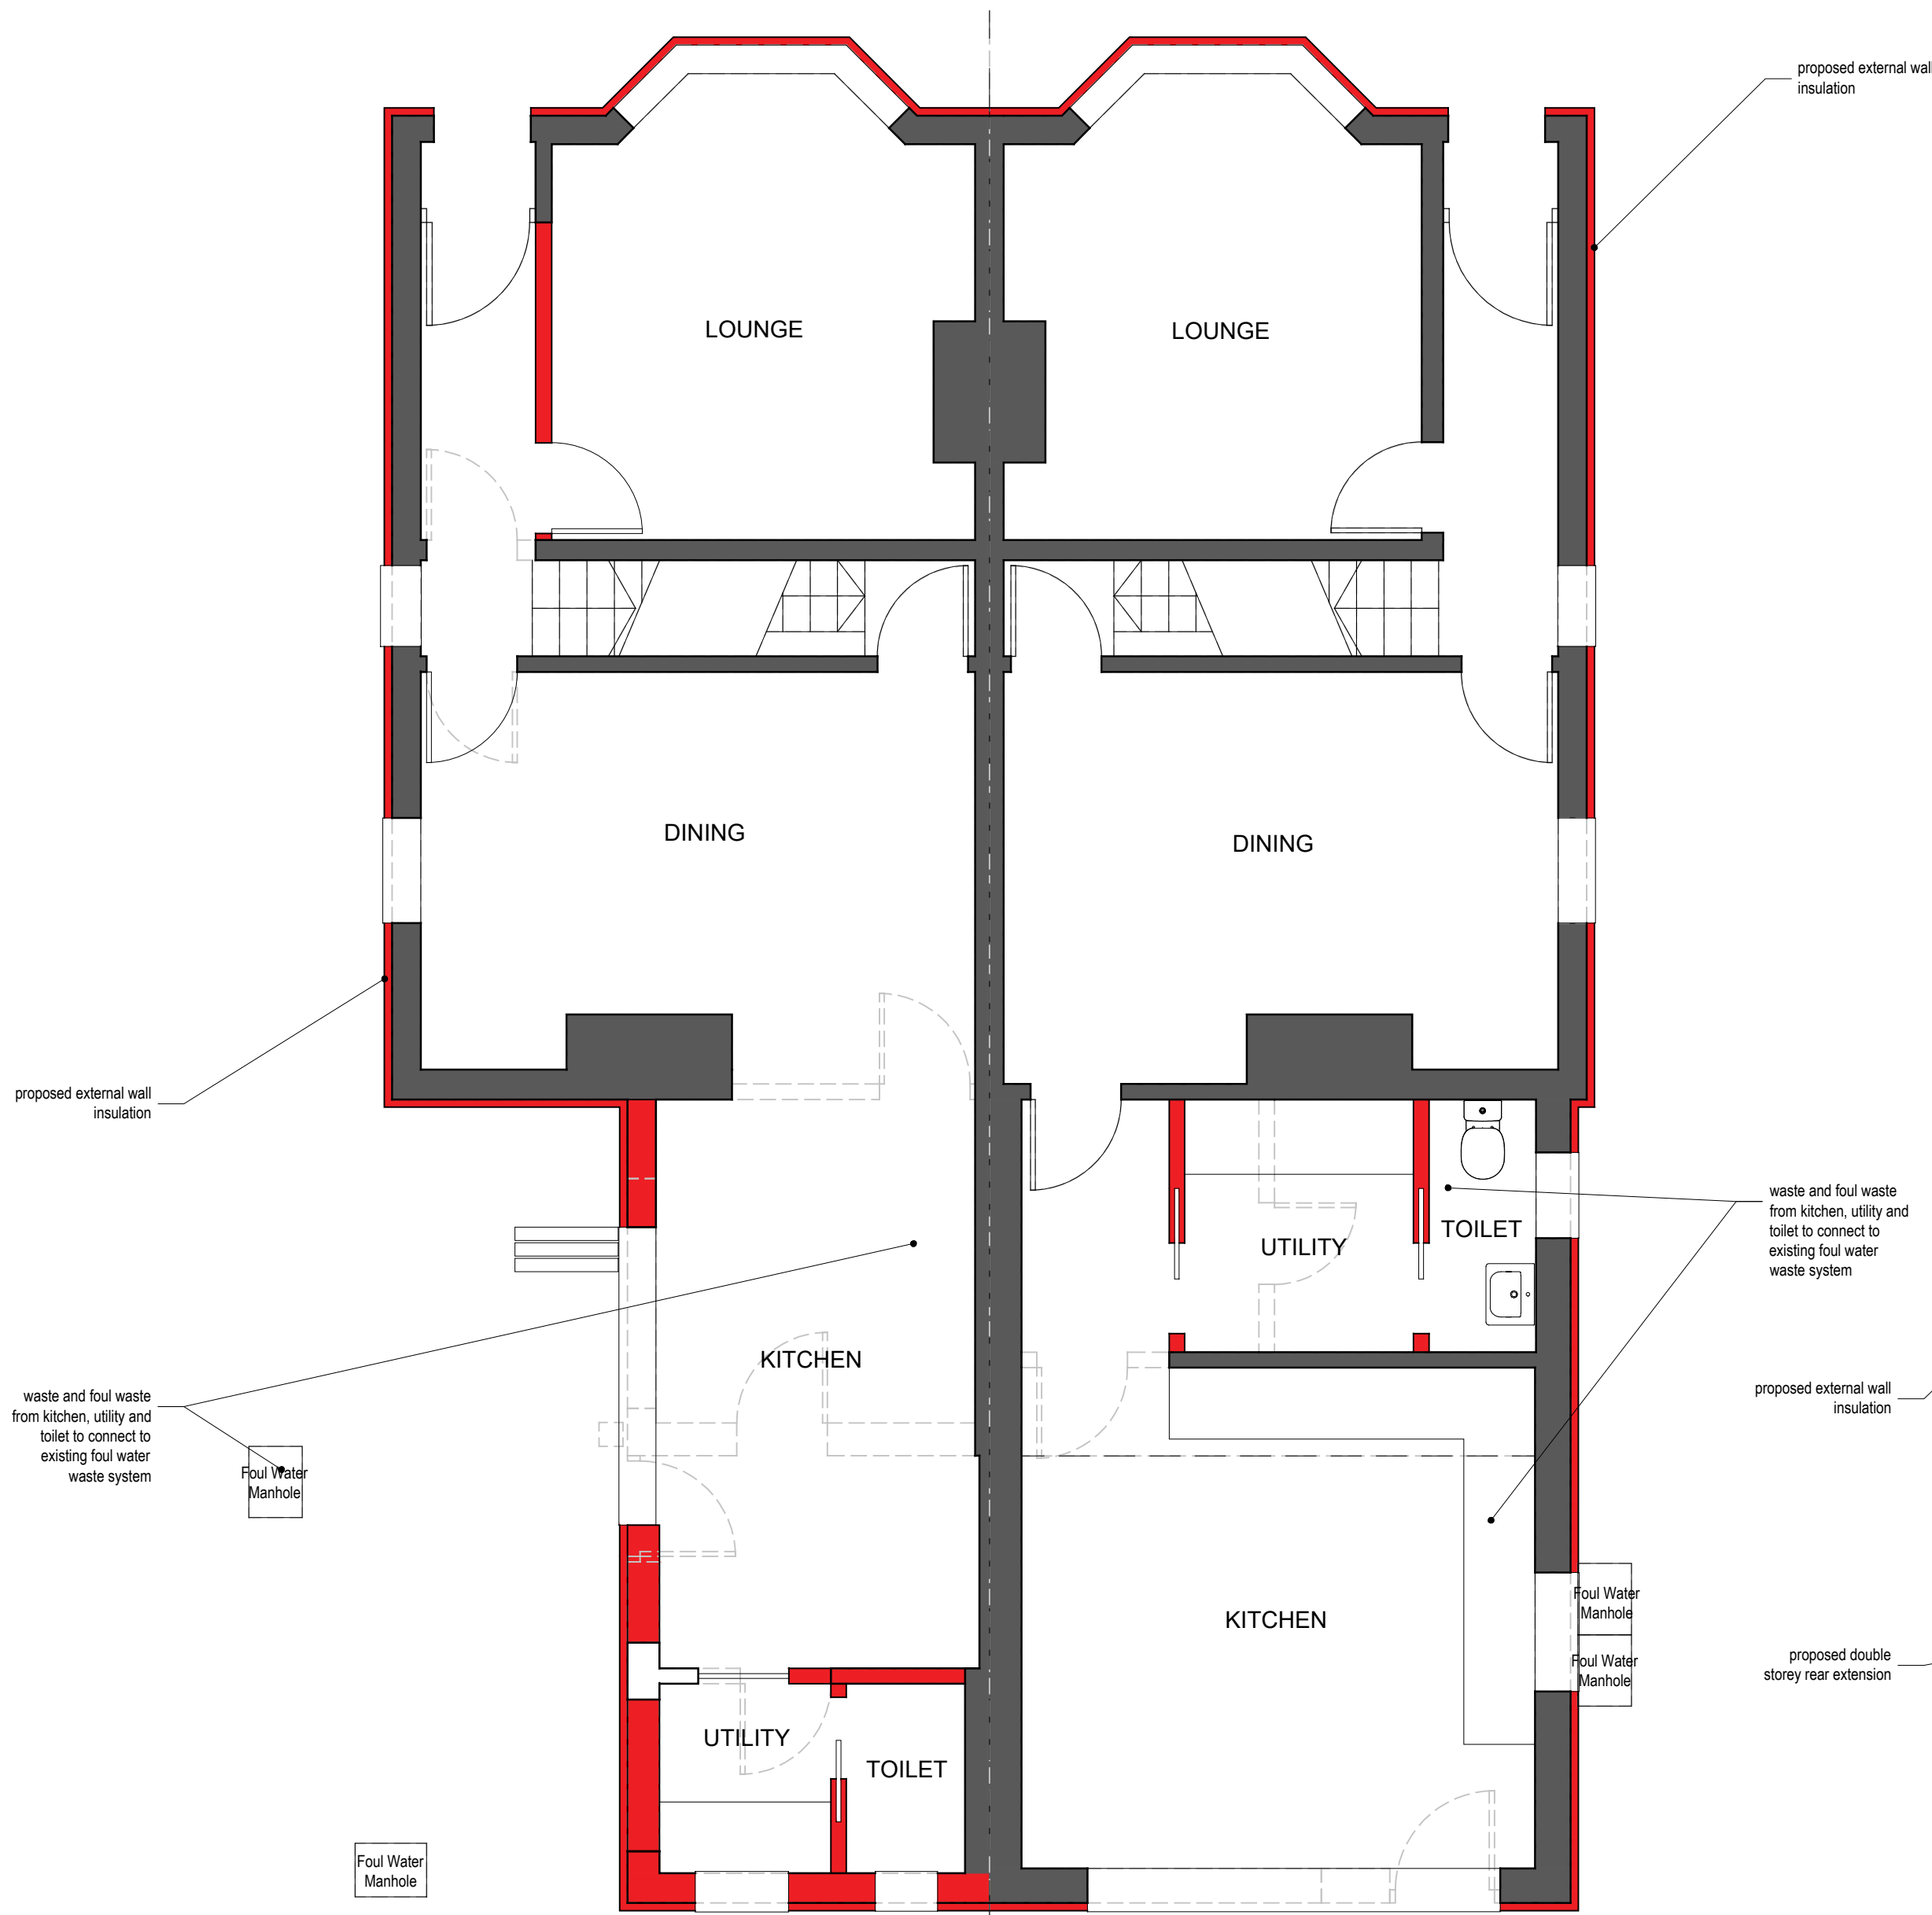

Ground Floor Plan - Scale 1:50

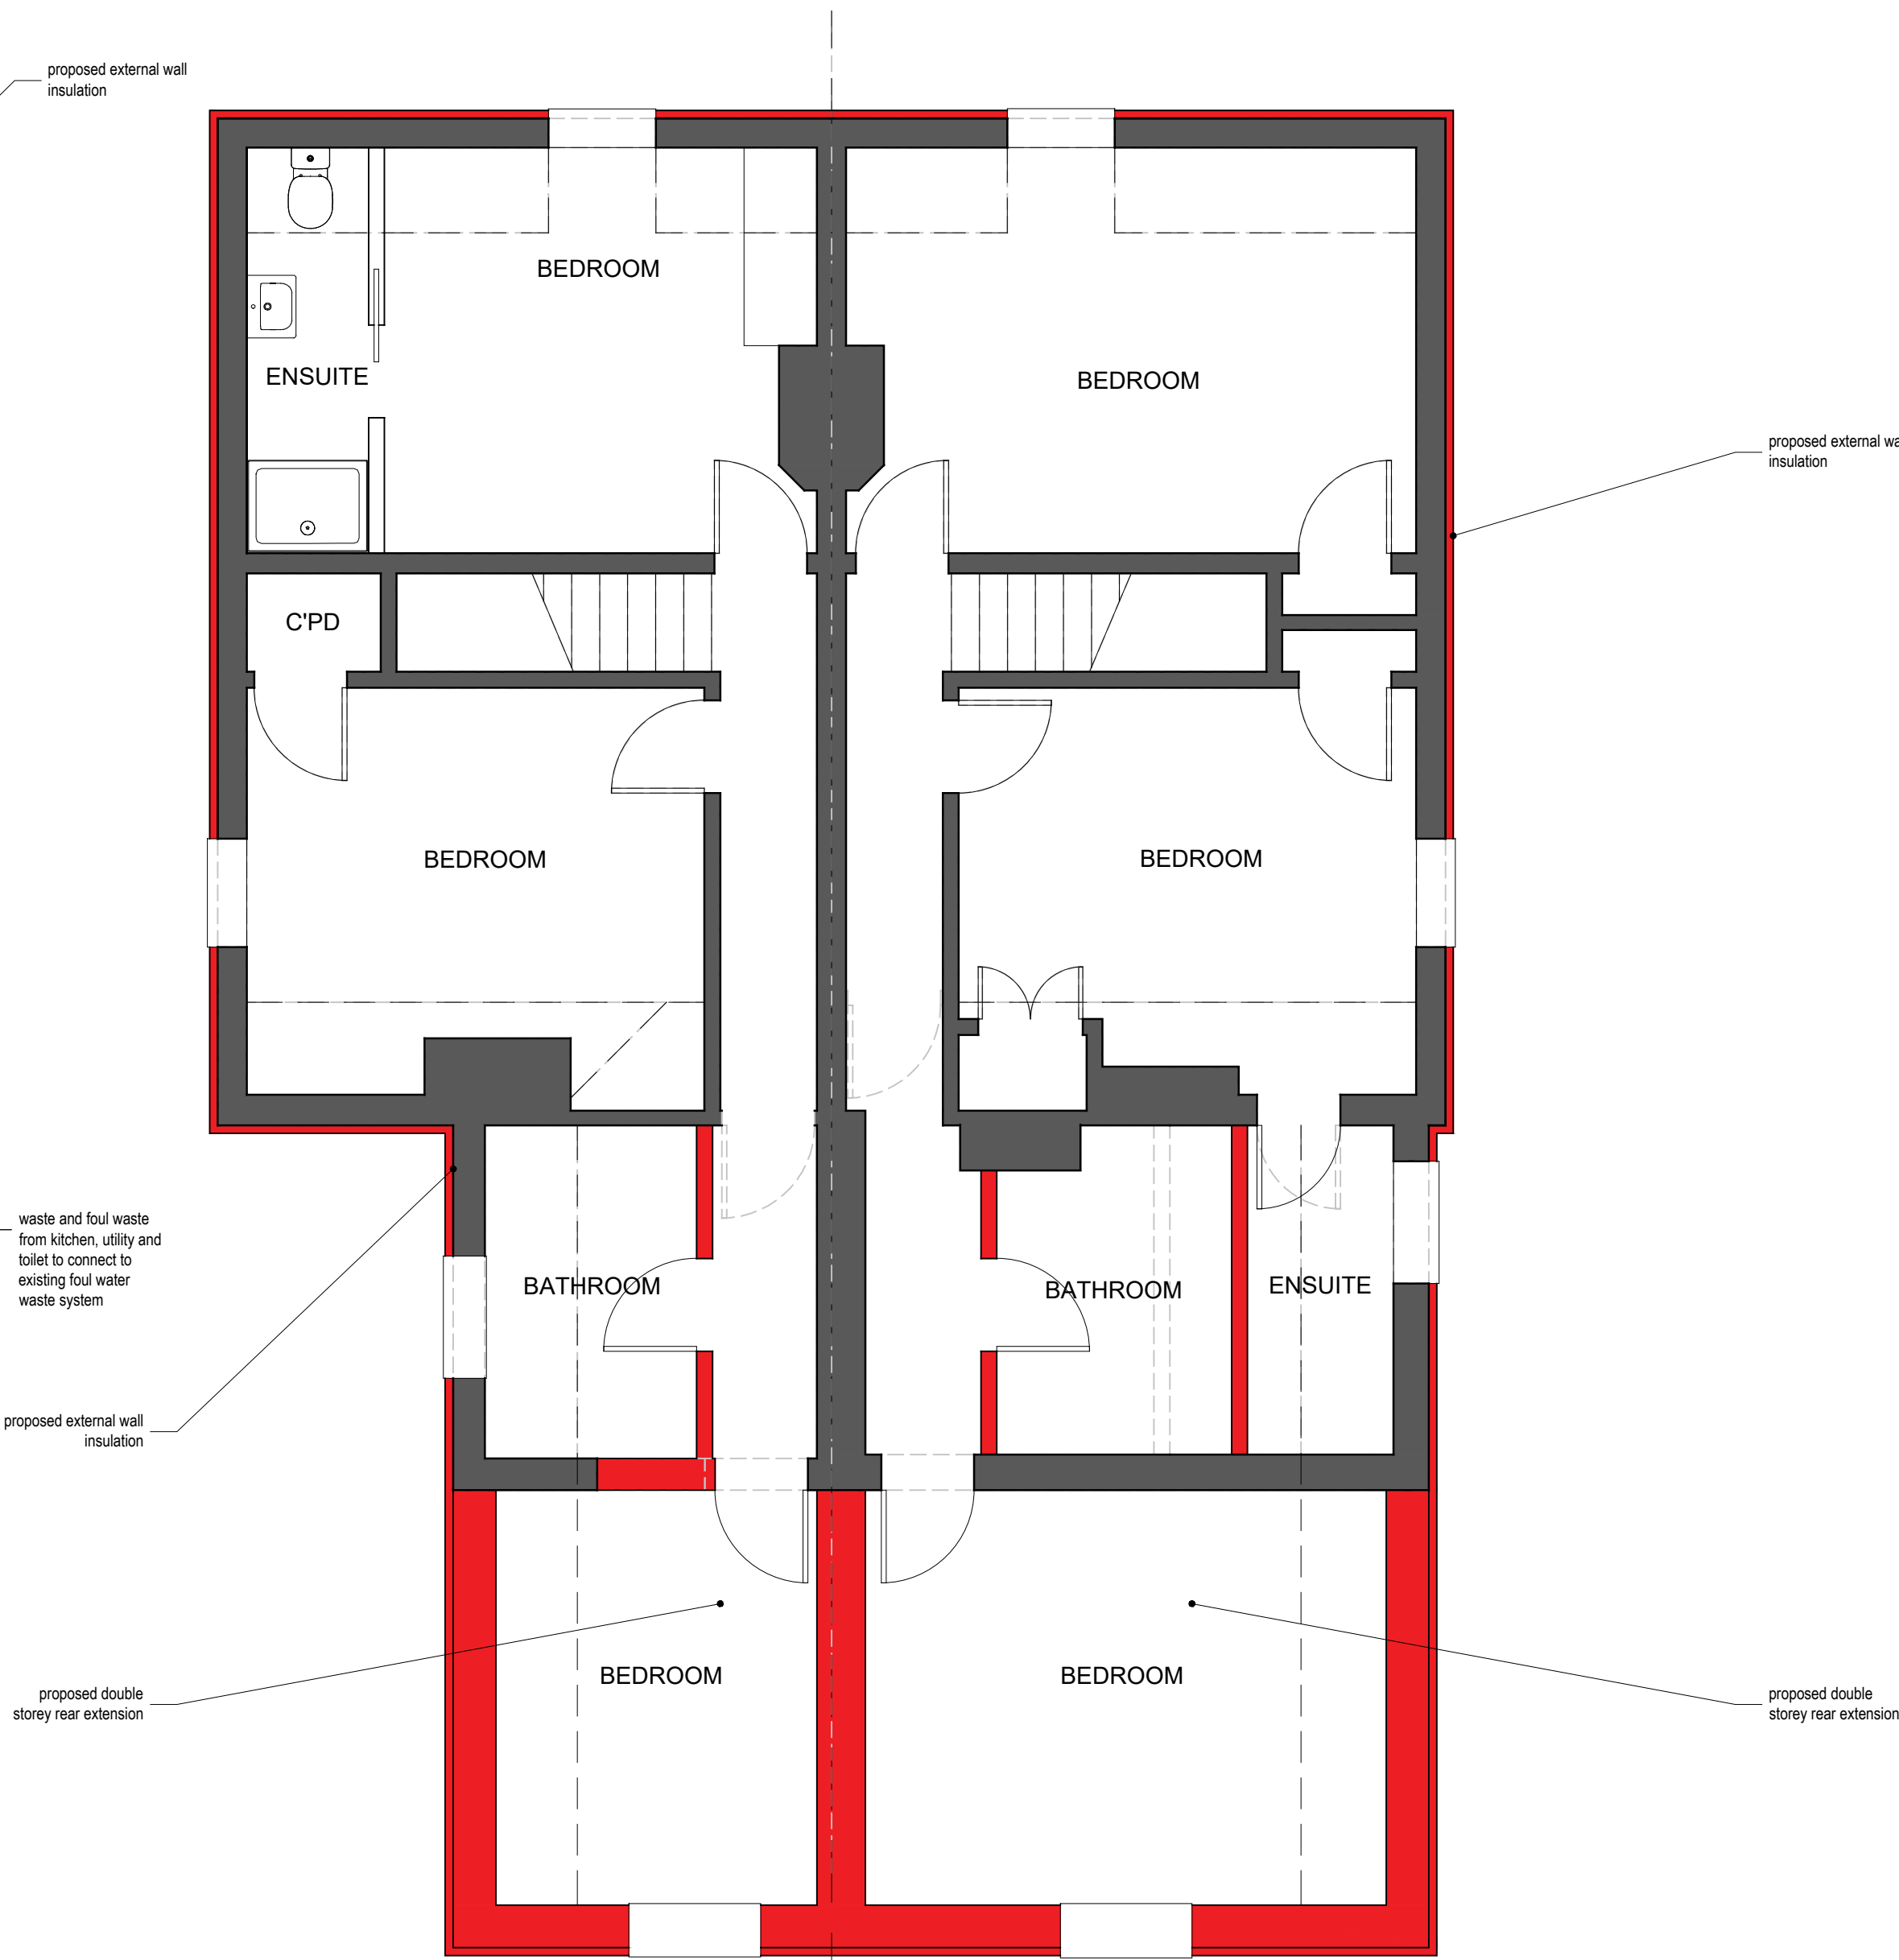

First Floor Plan - Scale 1:50

REVISIONS

REV	DESCRIPTION	DATE	SIG
-	FIRST ISSUE	08-10-24	JF
A	ELEVATIONS ADDED	28-09-24	JF

retsofdesign

Architectural Services & Interior Design

M: +44 (0)7985 478563
http://www.retsofdesign.com

Client

Mr and Mrs Searle

Project

126 and 128 Victoria Road
Wargrave
RG10 8AE

Drawing

Proposed Plans and Elevations

Project Ref	Date	Drawing Number
EJ03102	October 2024	002A
Scale	Sheet Size	
AS SHOWN	A1	



REGISTERED
INTERIOR
DESIGNER®
COLLECTIVE MARK

