


2538/SK.1 - Site plan and parking provision for 36, Erleigh Court Gardens



0 20
Metres

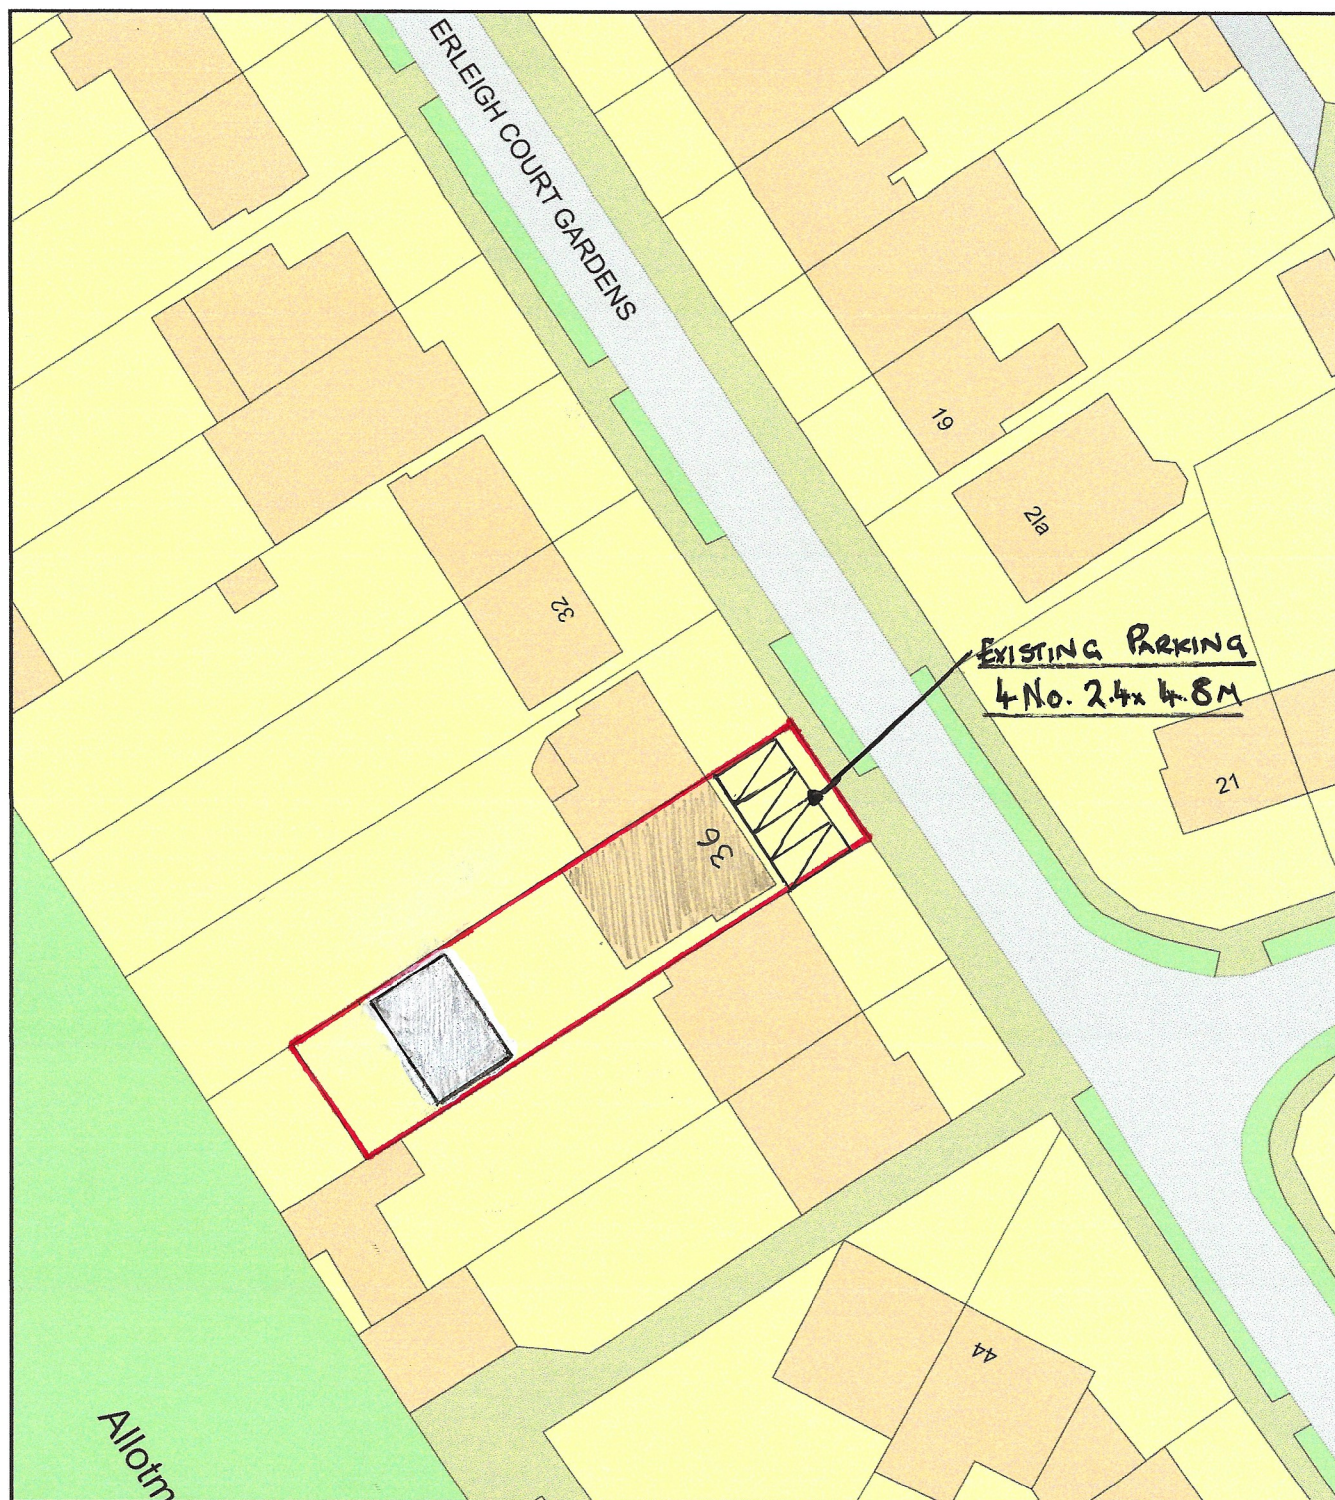

Plan Produced for: Wallace Bacon Consultants

Date Produced: 25 Jun 2025

Plan Reference Number / Project ID: TQRQM25176055557048 / 2538

Scale: 1:500 @ A4

