




EXISTING ELEVATIONS
Scale 1:100




FRONT ELEVATION

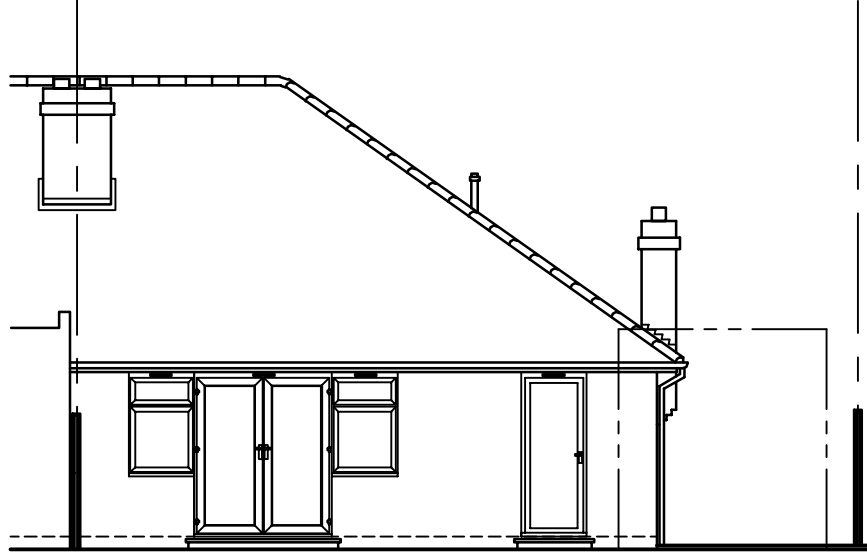

REAR ELEVATION

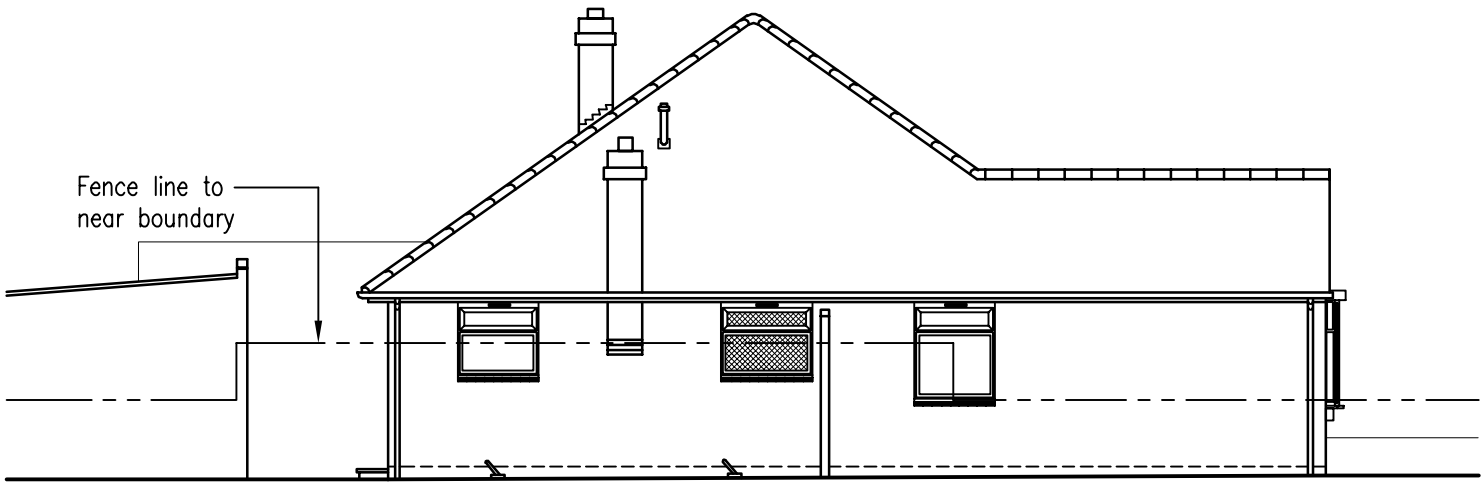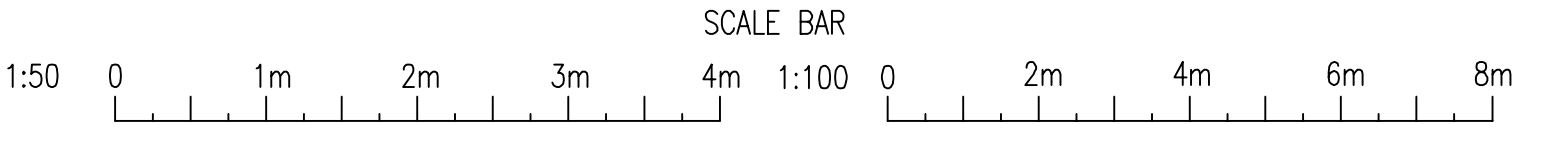

SIDE ELEVATION

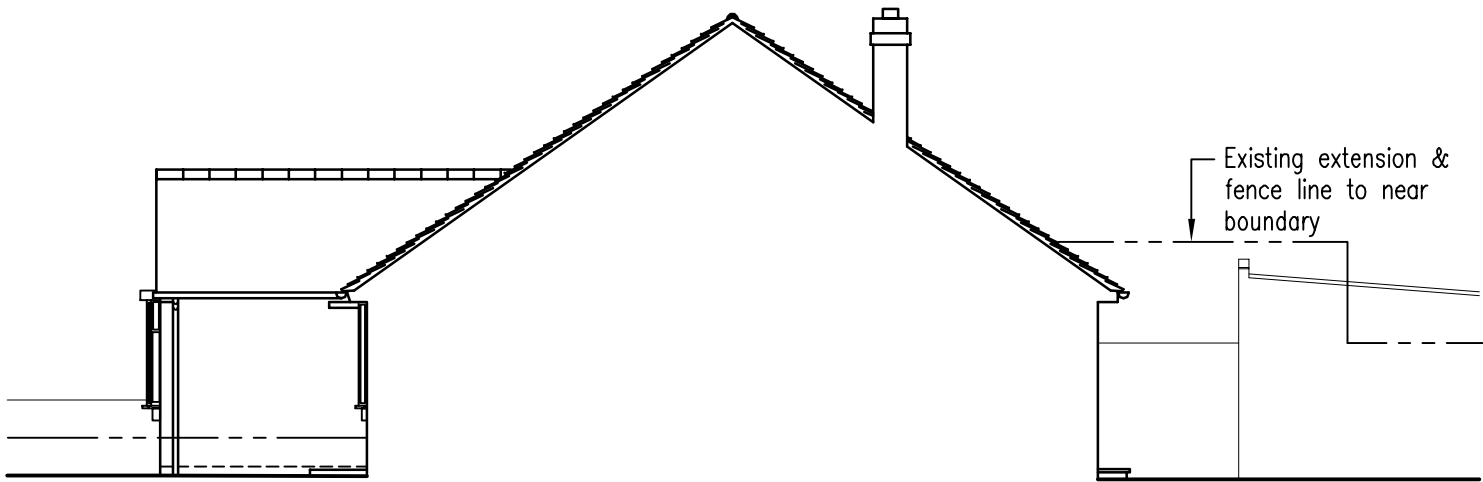


SIDE ELEVATION


PROPOSED ELEVATIONS
Scale 1:100




FRONT ELEVATION

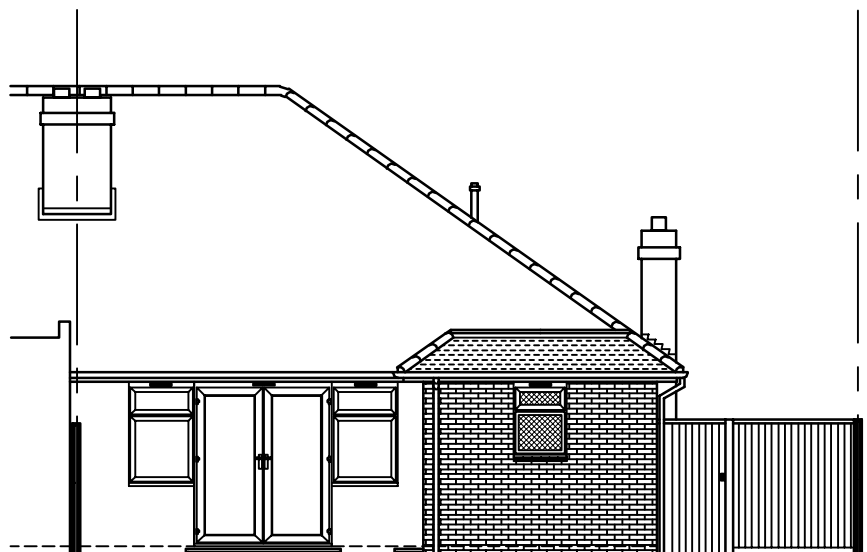

REAR ELEVATION

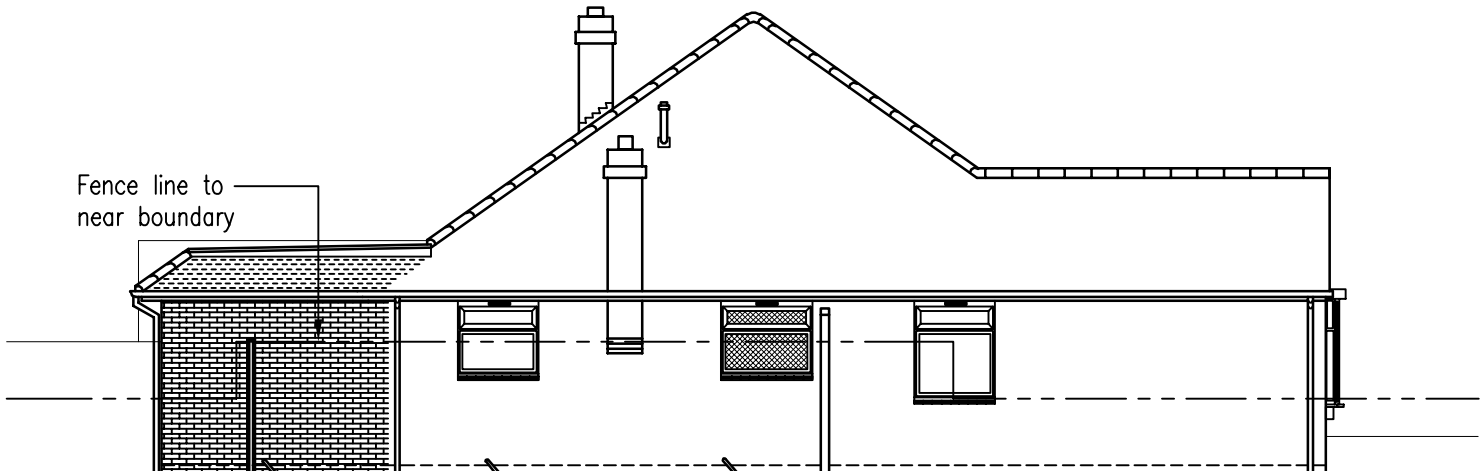


SIDE ELEVATION

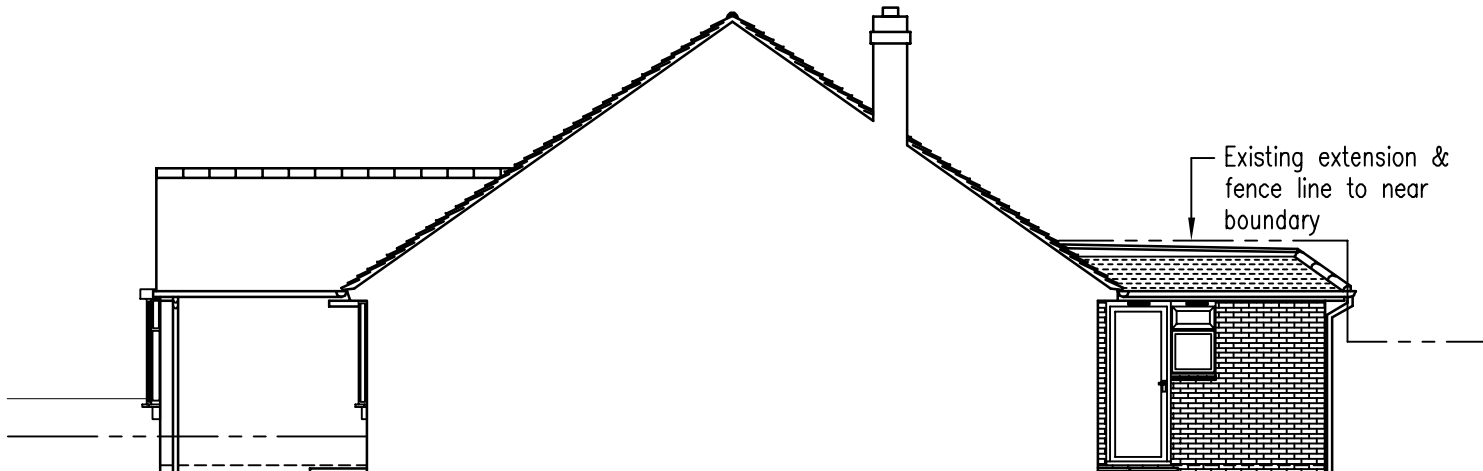


SIDE ELEVATION

EXISTING PLANS
Scale 1:100


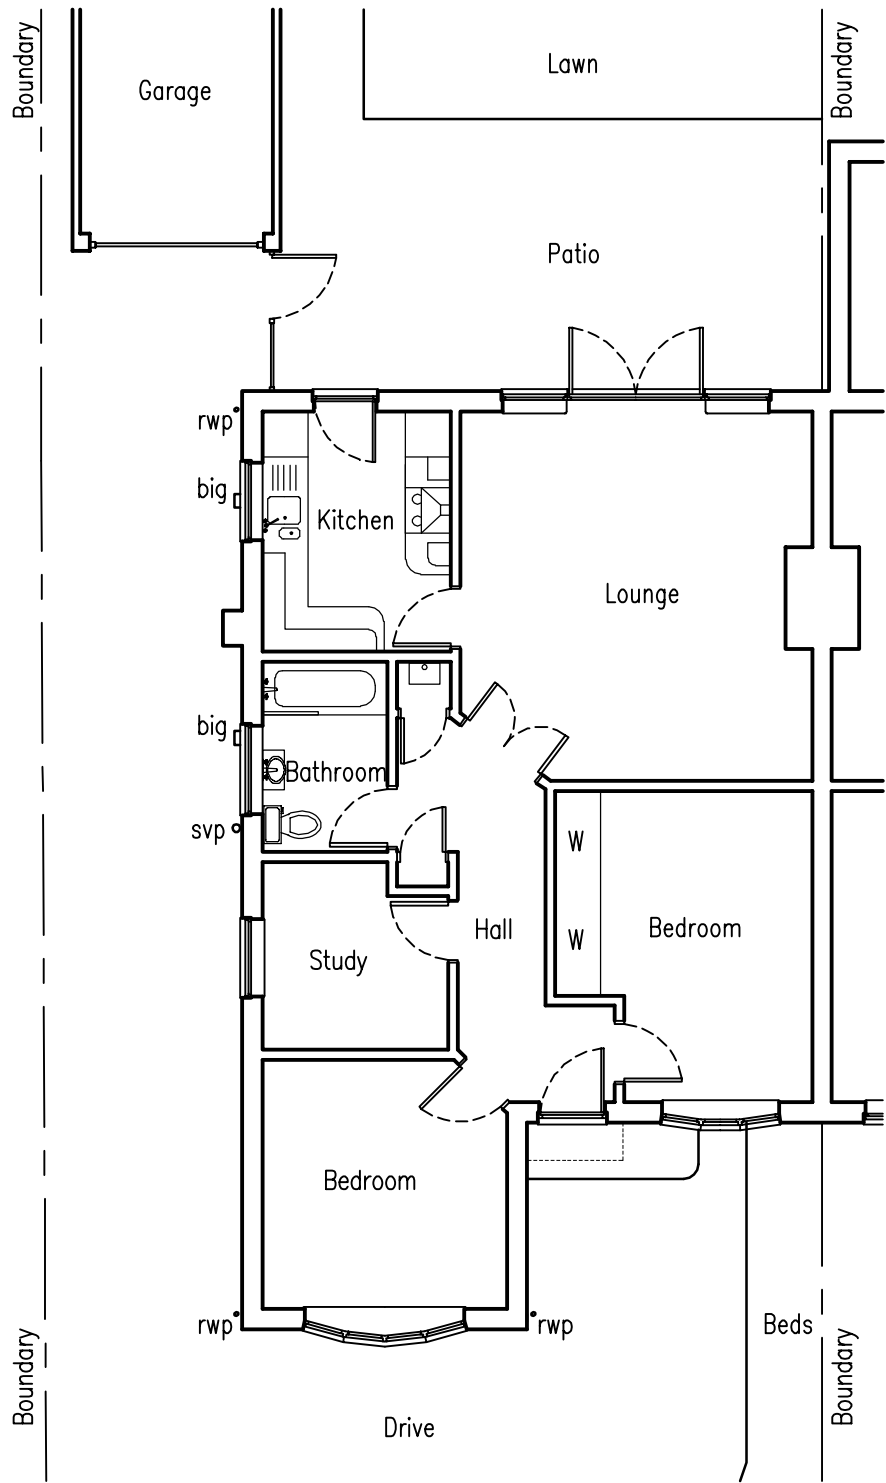


GROUND FLOOR

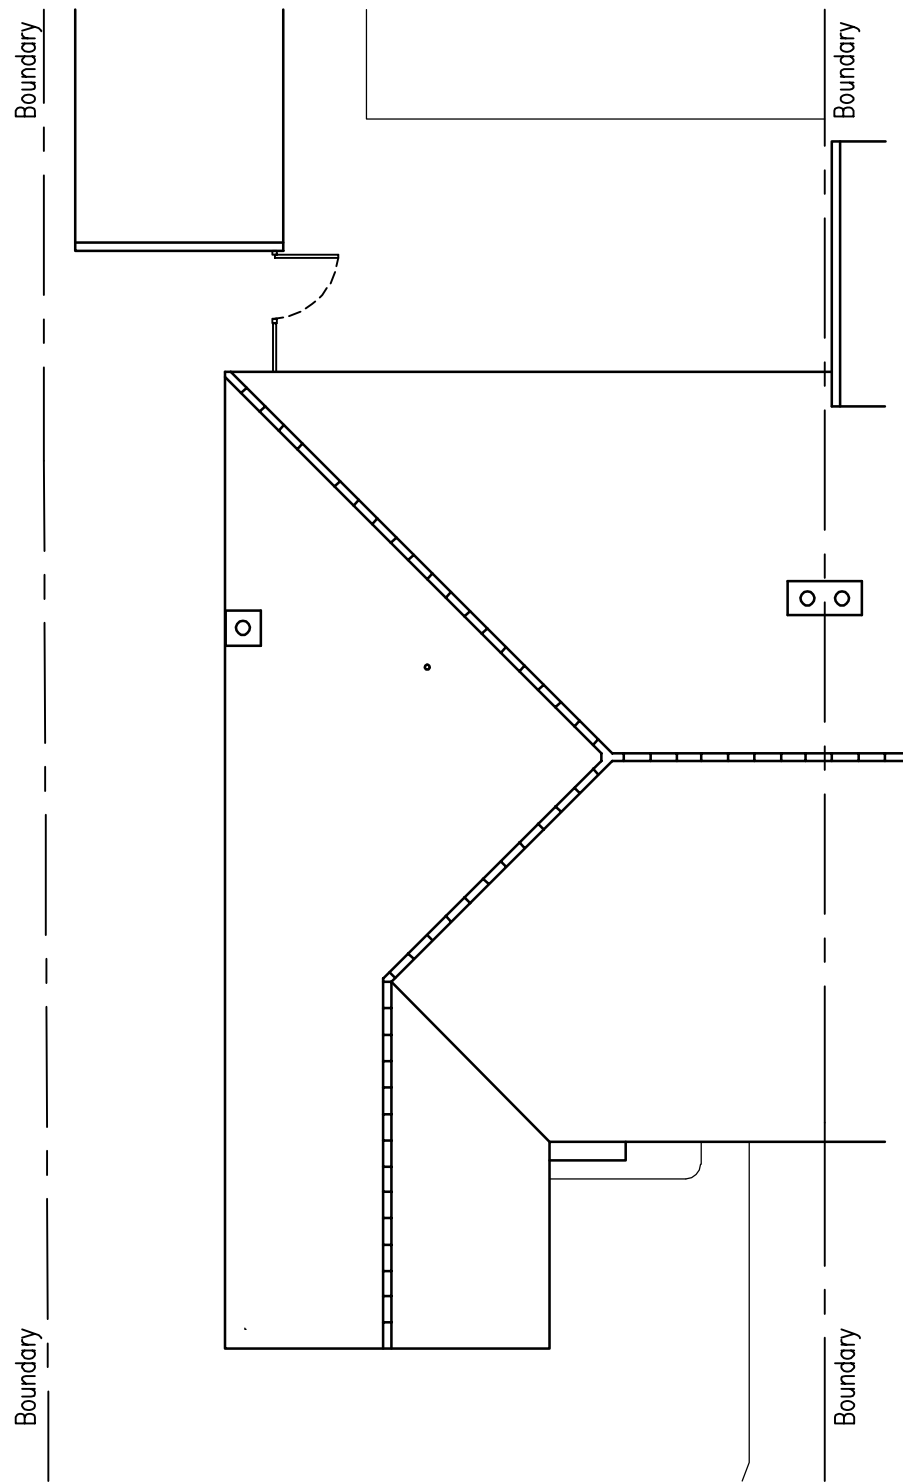

ROOF

PROPOSED PLANS
Scale 1:50

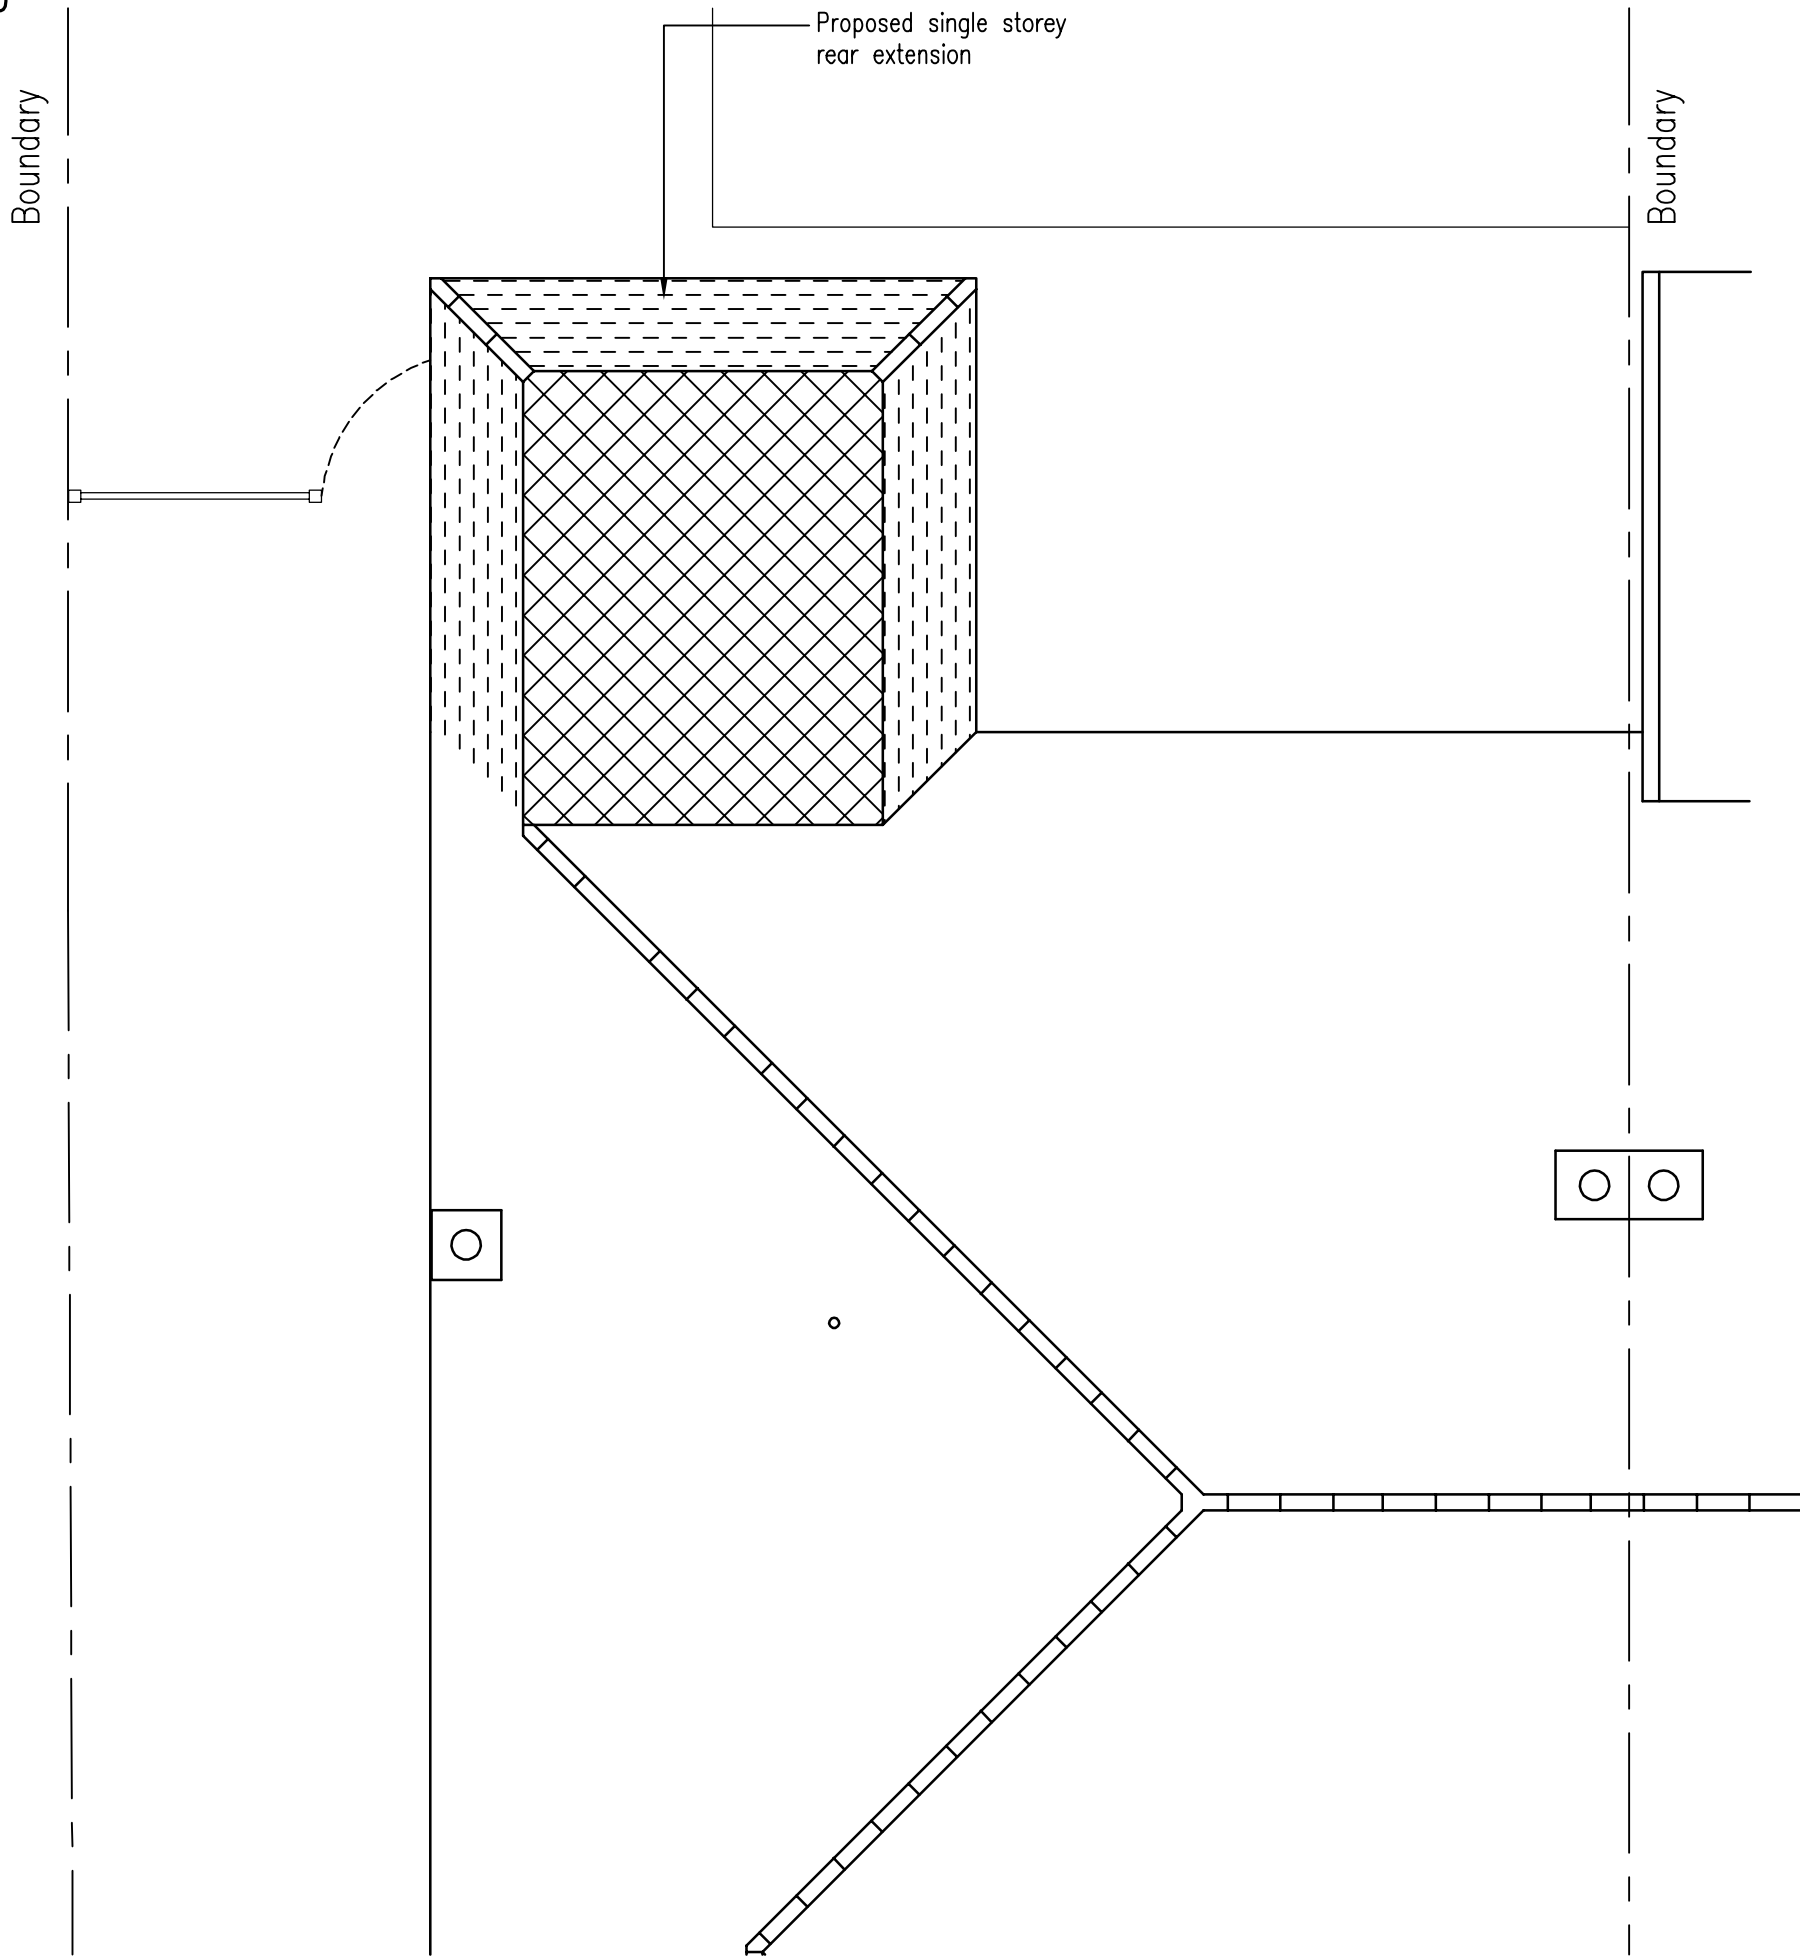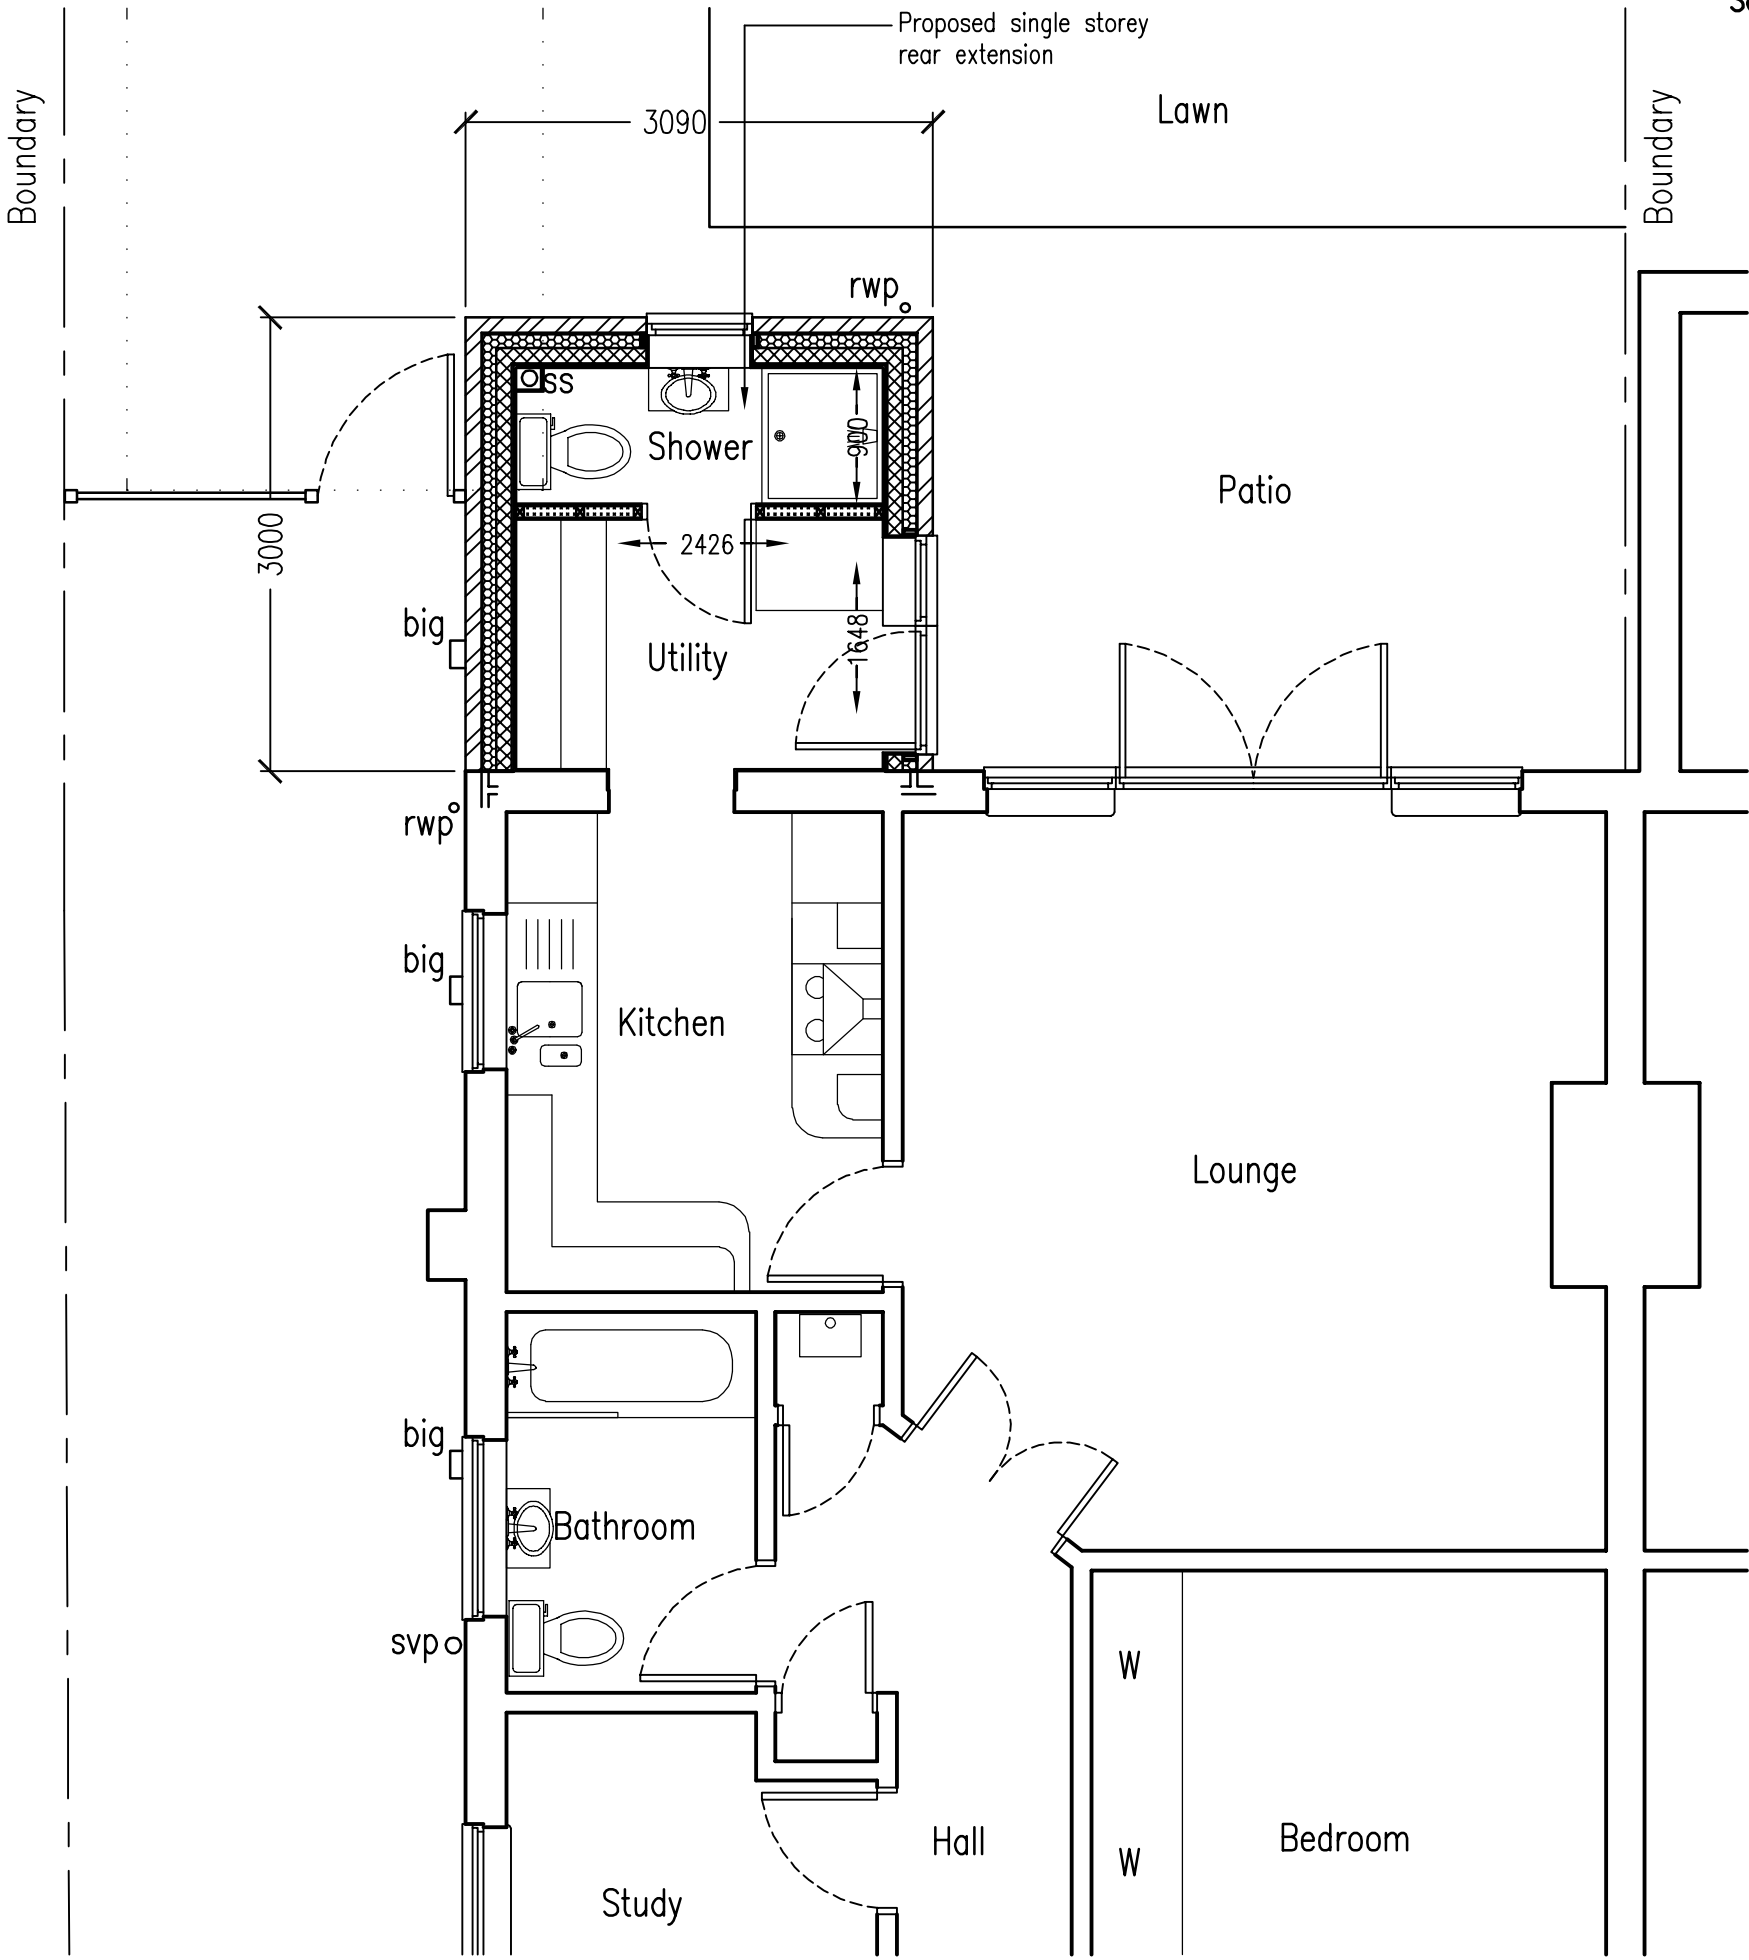

Plan Ahead
Drawing Services

Tel: 07940 828650 E-Mail: plan.ahead@btinternet.com
Website: www.plan-ahead-drawing-services.co.uk

REVISIONS	REF	DATE	DESCRIPTION

REVISIONS	REF	DATE	DESCRIPTION

GENERAL NOTES
1. DIMENSIONS ARE TO BE CHECKED ON SITE BEFORE WORK PROCEEDS
2. ALL DIMENSIONS ARE IN MILLIMETRES UNLESS OTHERWISE STATED.
3. THIS DRAWING IS NOT TO BE REPRODUCED WITHOUT THE PERMISSION OF PLAN AHEAD DRAWING SERVICES.

PROJECT
Single storey rear extension to: 58 ROSLYN ROAD WOODLEY READING RG5 3HS

DRAWING TITLE		
ELEVATIONS & PLANS		
DATE	SCALE	PAPER
04/07/25	1:50 1:100	A1
DRAWN BY	DRAWING NUMBER	REV.
D. HUISH	251006/01	