



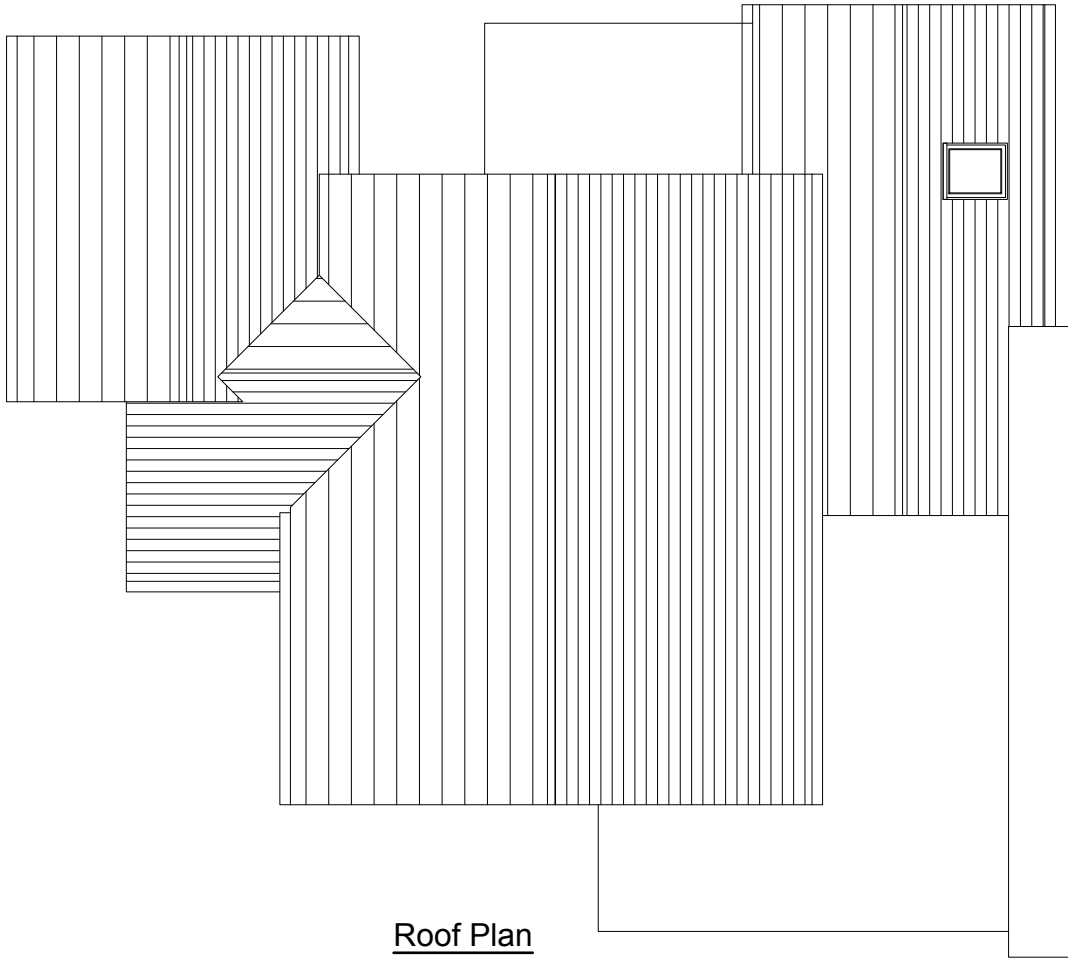

Roof Plan

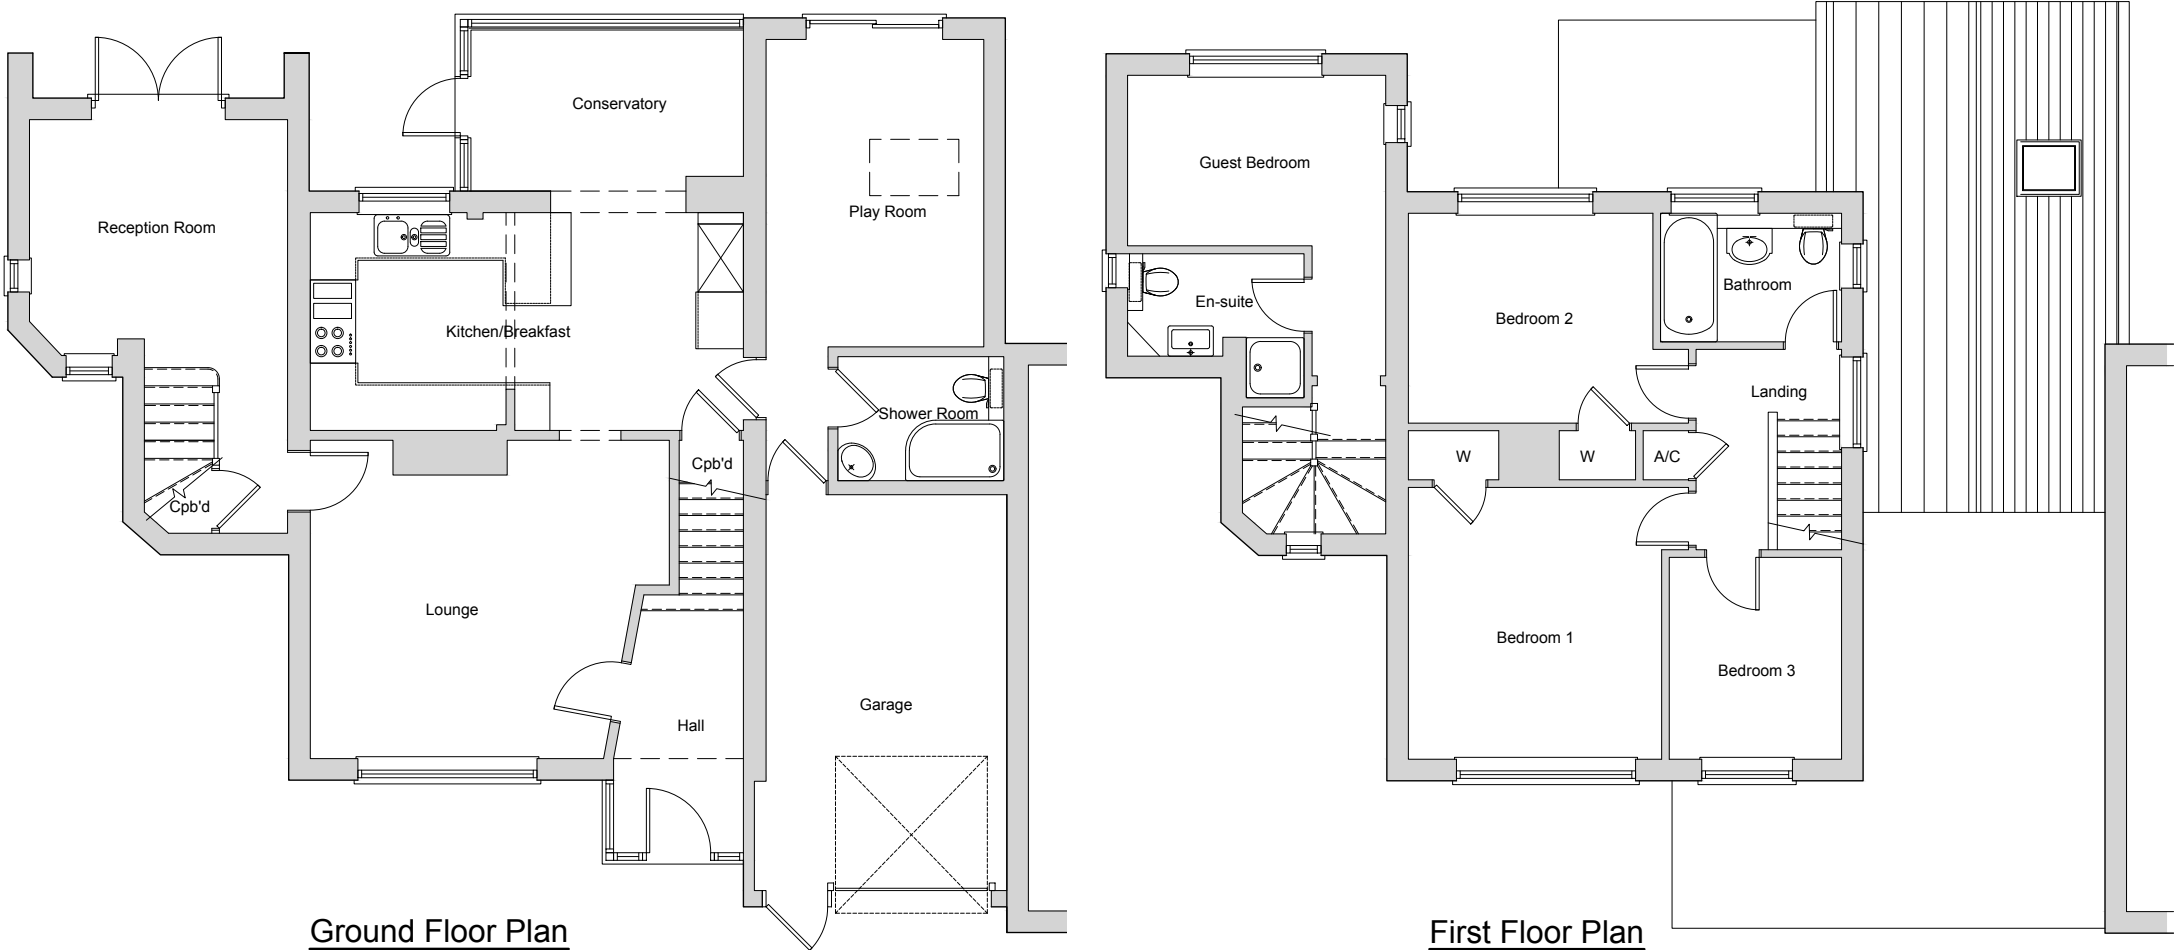

Ground Floor Plan

First Floor Plan

Scale: 1:100 0 1 2 3 4 5



5 Ashtrees Road
Woodley
Berkshire RG5 4LP
project :

Existing Floor & Roof Plans
title :

Mr & Mrs. Burrup
client :

Lee Norris Design Limited	ref : LN
27 Eden Way, Winnersh Wokingham, Berkshire RG41 5PQ Tel: 01189 787226 Mob: 07795 058193 E-mail: lee@leenorrisdesign.co.uk Web: www.leenorrisdesign.co.uk	date : Mar'25
Planning and building regulations drawings for residential extensions, new build, renovation and conversion projects.	scale : 1:100@A3
	project : 25-632
	dwg no. / rev : 001