



LAND AT PARK LANE, CHARVIL

PROPOSED HOUSETYPE PLANS - THE SCRIVENER


HOUSETYPE VARIATIONS		
PLOT NUMBERS:	AS DRAWN	- P09, P20, P24
	HANDED	- P21, P25
MATERIALS:	WALLS	- BRICK
	WALLS (TREATMENT)	- N/A
	FENESTRATION	- UPVC
	OBSCURER WINDOWS	- BATHROOMS & ENSUITES
	EXTERNAL DOORS	- UPVC
	OBSCURER DOORS	- N/A
	ROOF	- TILE
WINDOW OMISSION*:	GUTTERING & DOWNPIPES	- UPVC
	FASCIA & SOFFITS	- UPVC
WINDOW OMISSION*:	PLOT(S)	- N/A
AREA OF UNIT (GIA):	111.02sqm	1,195sqft
B. REGS PART M:	N/A	
NDSS COMPLIANT:	YES	
CHARACTER AREA:	N/A	

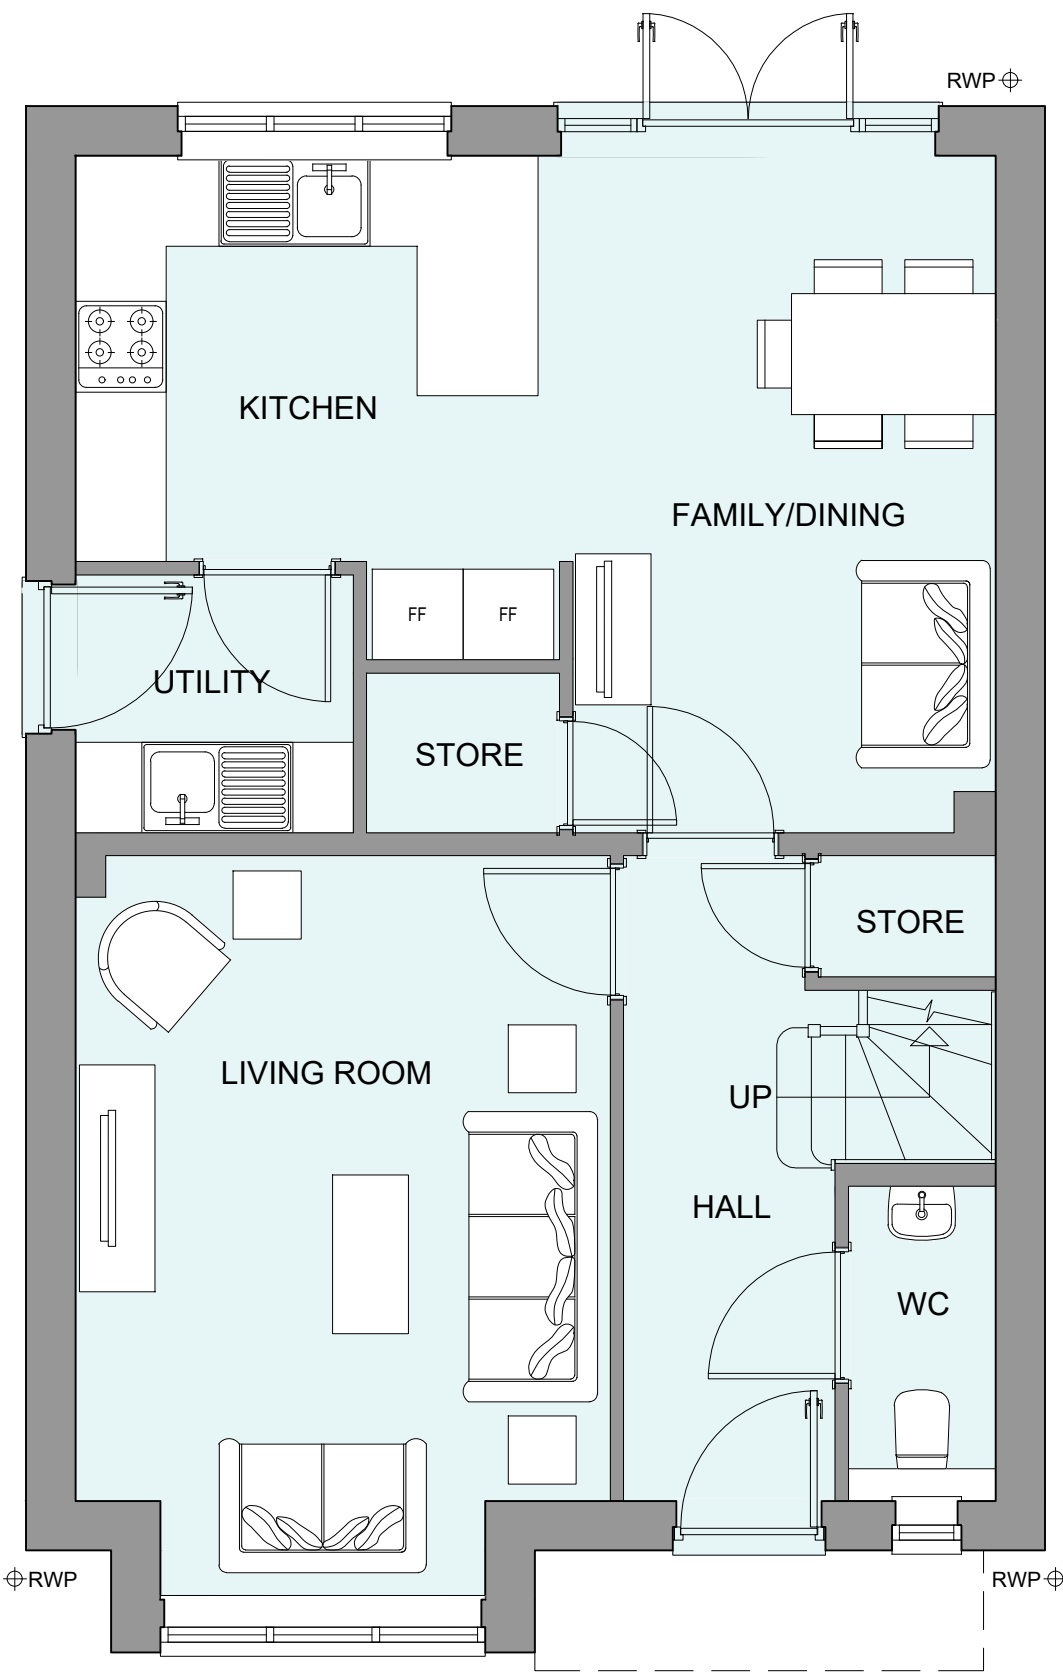

GROUND FLOOR PLAN

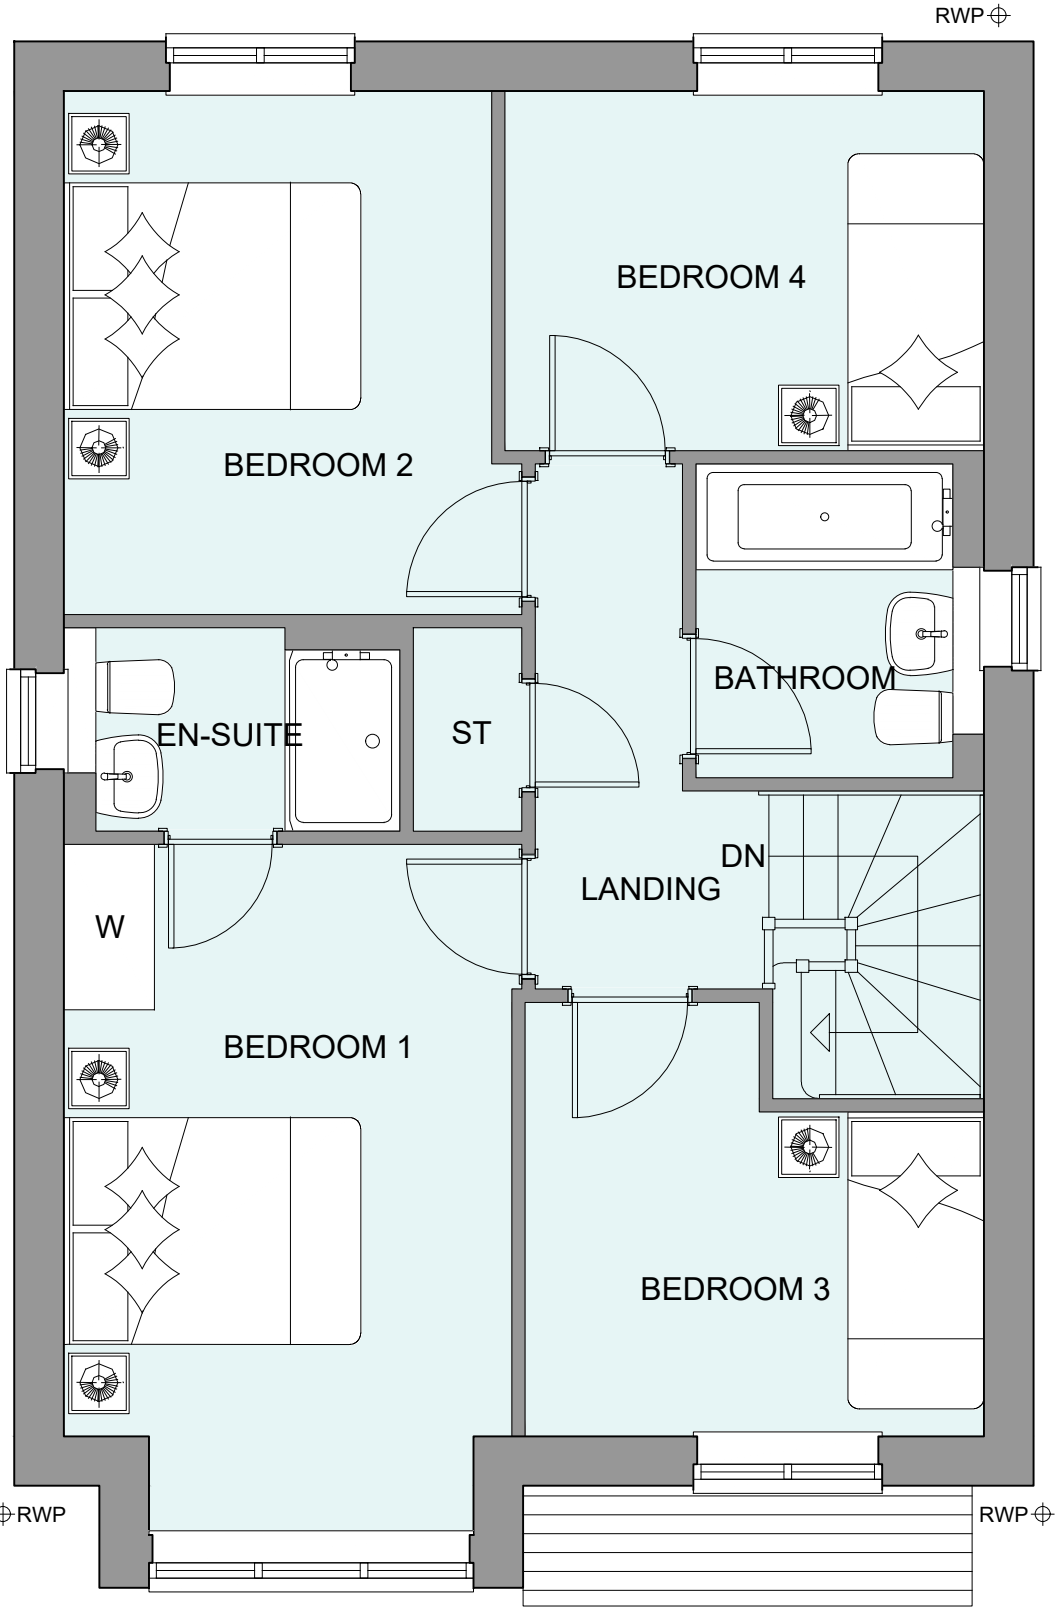

FIRST FLOOR PLAN

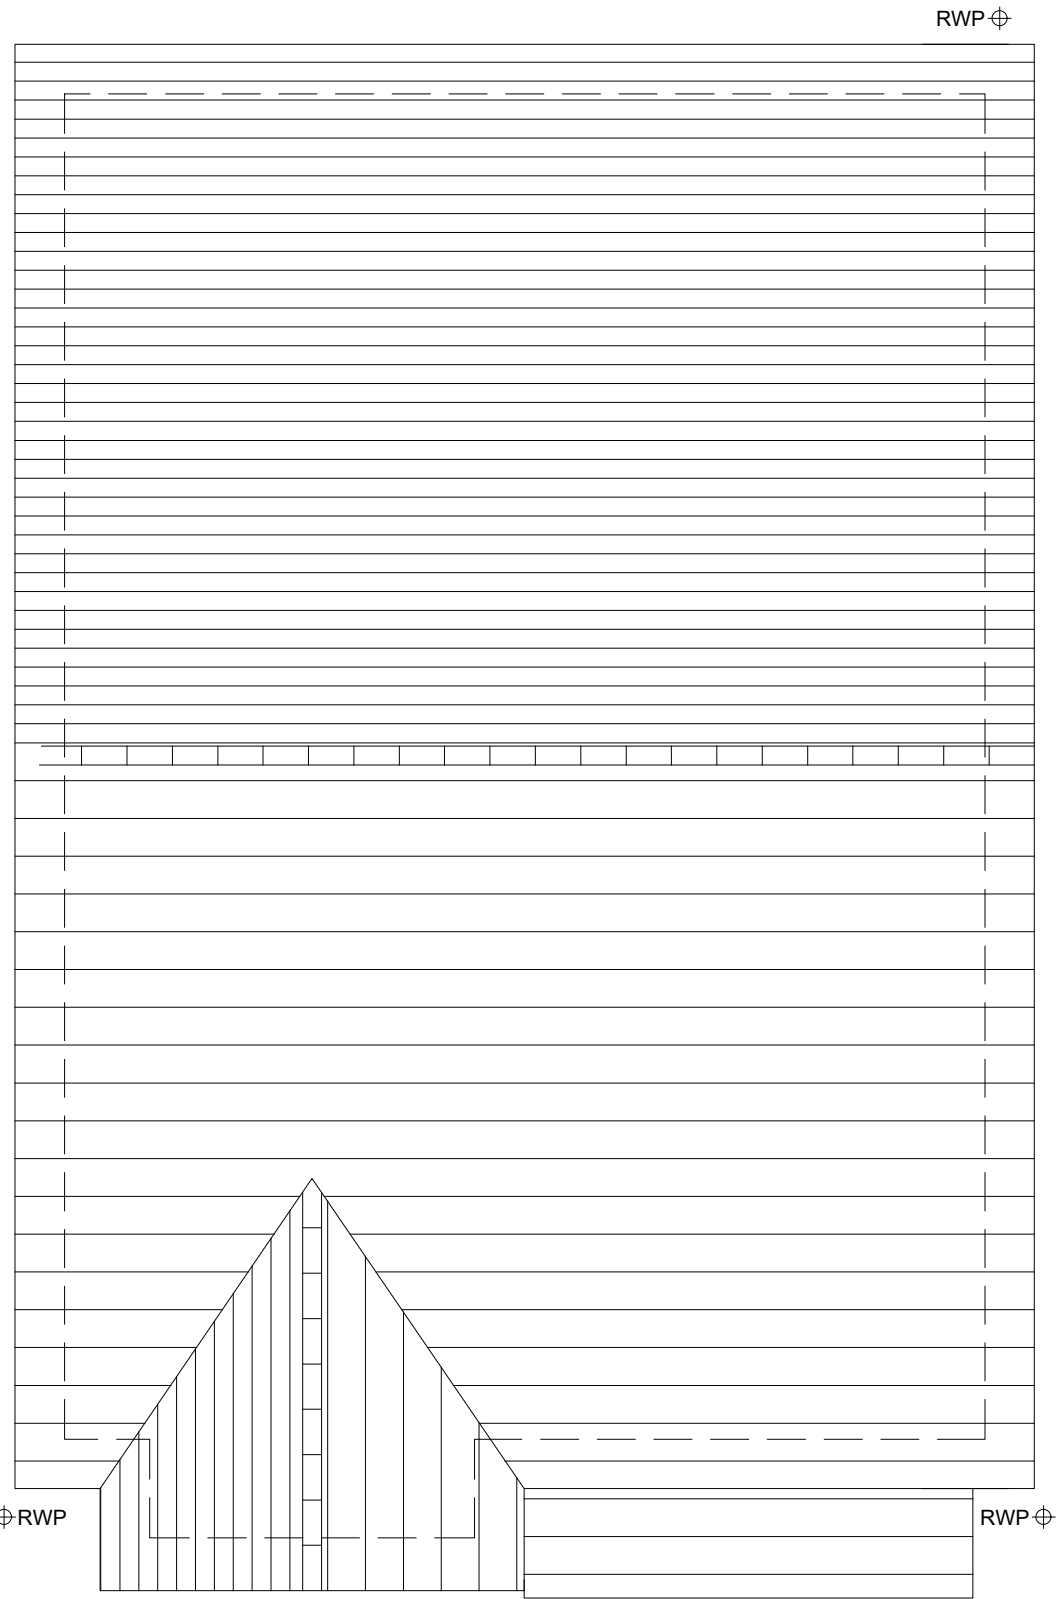

ROOF PLAN

D	22.06.26	Revised plot numbers	CT
C	14.04.26	Revised plot numbers	LW
B	26.03.26	Updated to new site layout	EBC
A	10.12.25	Updated floor areas	EBC
Rev	Date	Amendment	Initials

Project:
LAND AT PARK LANE
CHARVIL

Client:
BELLWAY (THAMES VALLEY)

Drawing:
PROPOSED HOUSETYPE PLANS
THE SCRIVENER

Drawing no: 25.2208.4060 Rev: D

Scale@A1: 1:50 Date: NOV 25 Drawn: LW Checked: EBC

finc Architects Ltd
61-63 New London Road | Chelmsford | Essex | CM2 0ND
T: +44 (0)1245 933988
W: www.fincarchitects.com
E: company@fincarchitects.com

Disclaimers:
© Finc Architects Limited holds the copyright to all the information contained within this document and their written consent must be obtained before copying or using the data other than for the purpose it was originally supplied.
All dimensions and measurements to be checked on site.
Do not scale from this drawing. This drawing is to be printed in colour.



PLANNING