



LAND AT PARK LANE, CHARVIL
PROPOSED HOUSETYPE PLANS - THE WEAVER


HOUSETYPE VARIATIONS		
PLOT NUMBERS:	AS DRAWN	- P01, P66
	HANDED	- P02, P44, P65, P75
MATERIALS:	WALLS	- BRICK
	WALLS (TREATMENT)	- N/A
	FENESTRATION	- UPVC
	OBSCURER WINDOWS	- BATHROOMS & ENSUITES
	EXTERNAL DOORS	- UPVC
	OBSCURER DOORS	- N/A
	ROOF	- TILE
WINDOW OMISSION*:	GUTTERING & DOWNPIPES	- UPVC
	FASCIA & SOFFITS	- UPVC
B. REGS PART M:	PLOT(S)	- P01
	AREA OF UNIT (GIA):	154.87sqm 1,667sqft
NDSS COMPLIANT:	N/A	
	YES	
CHARACTER AREA:	N/A	
	N/A	

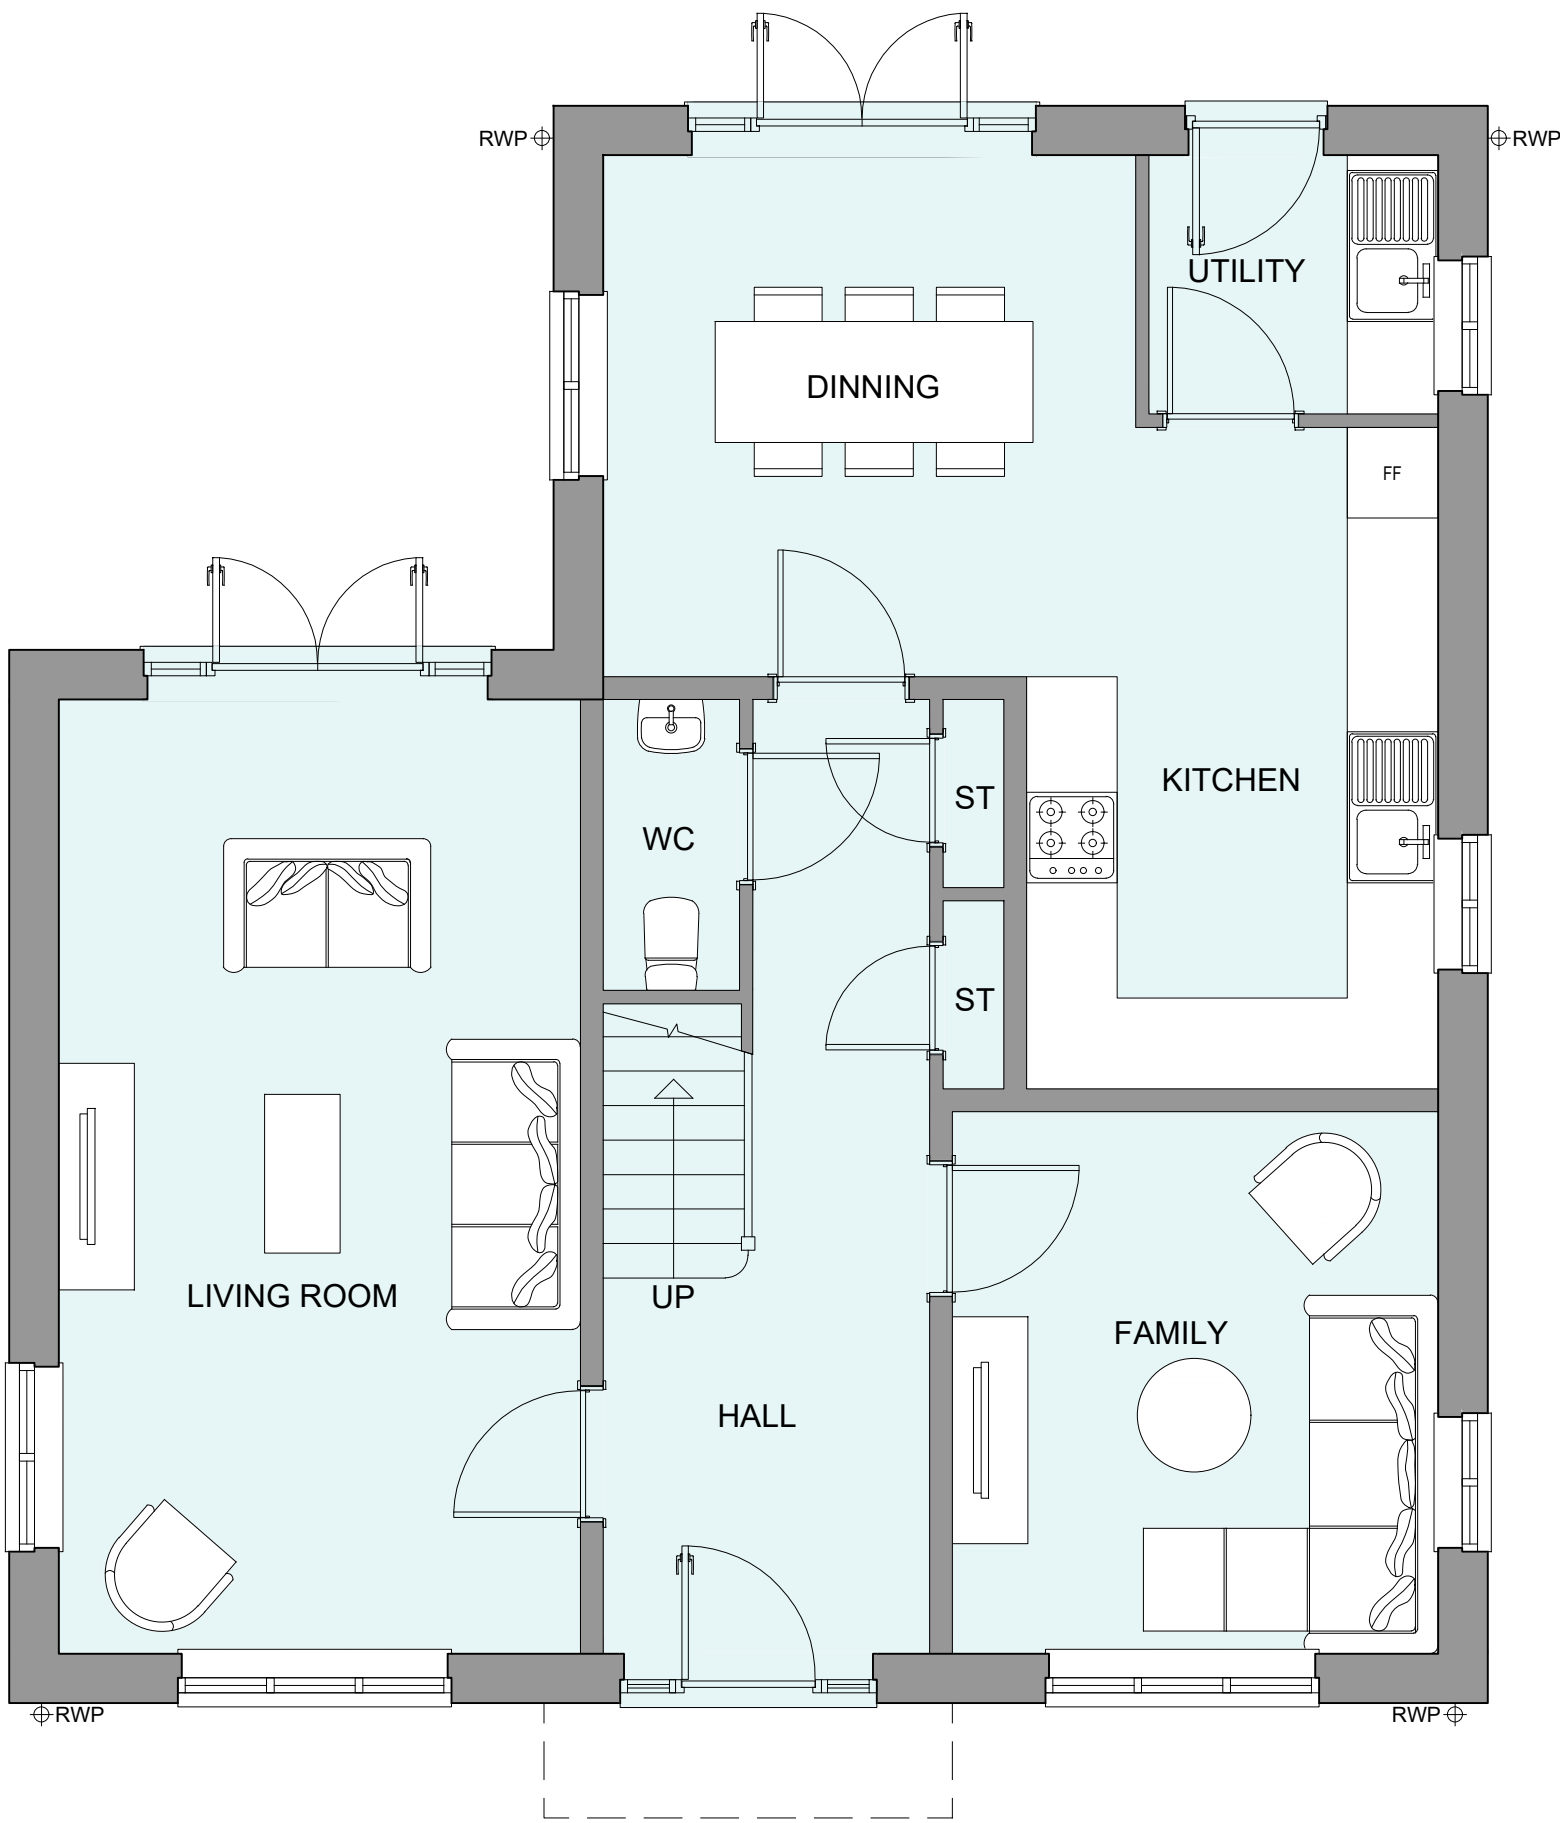

GROUND FLOOR PLAN

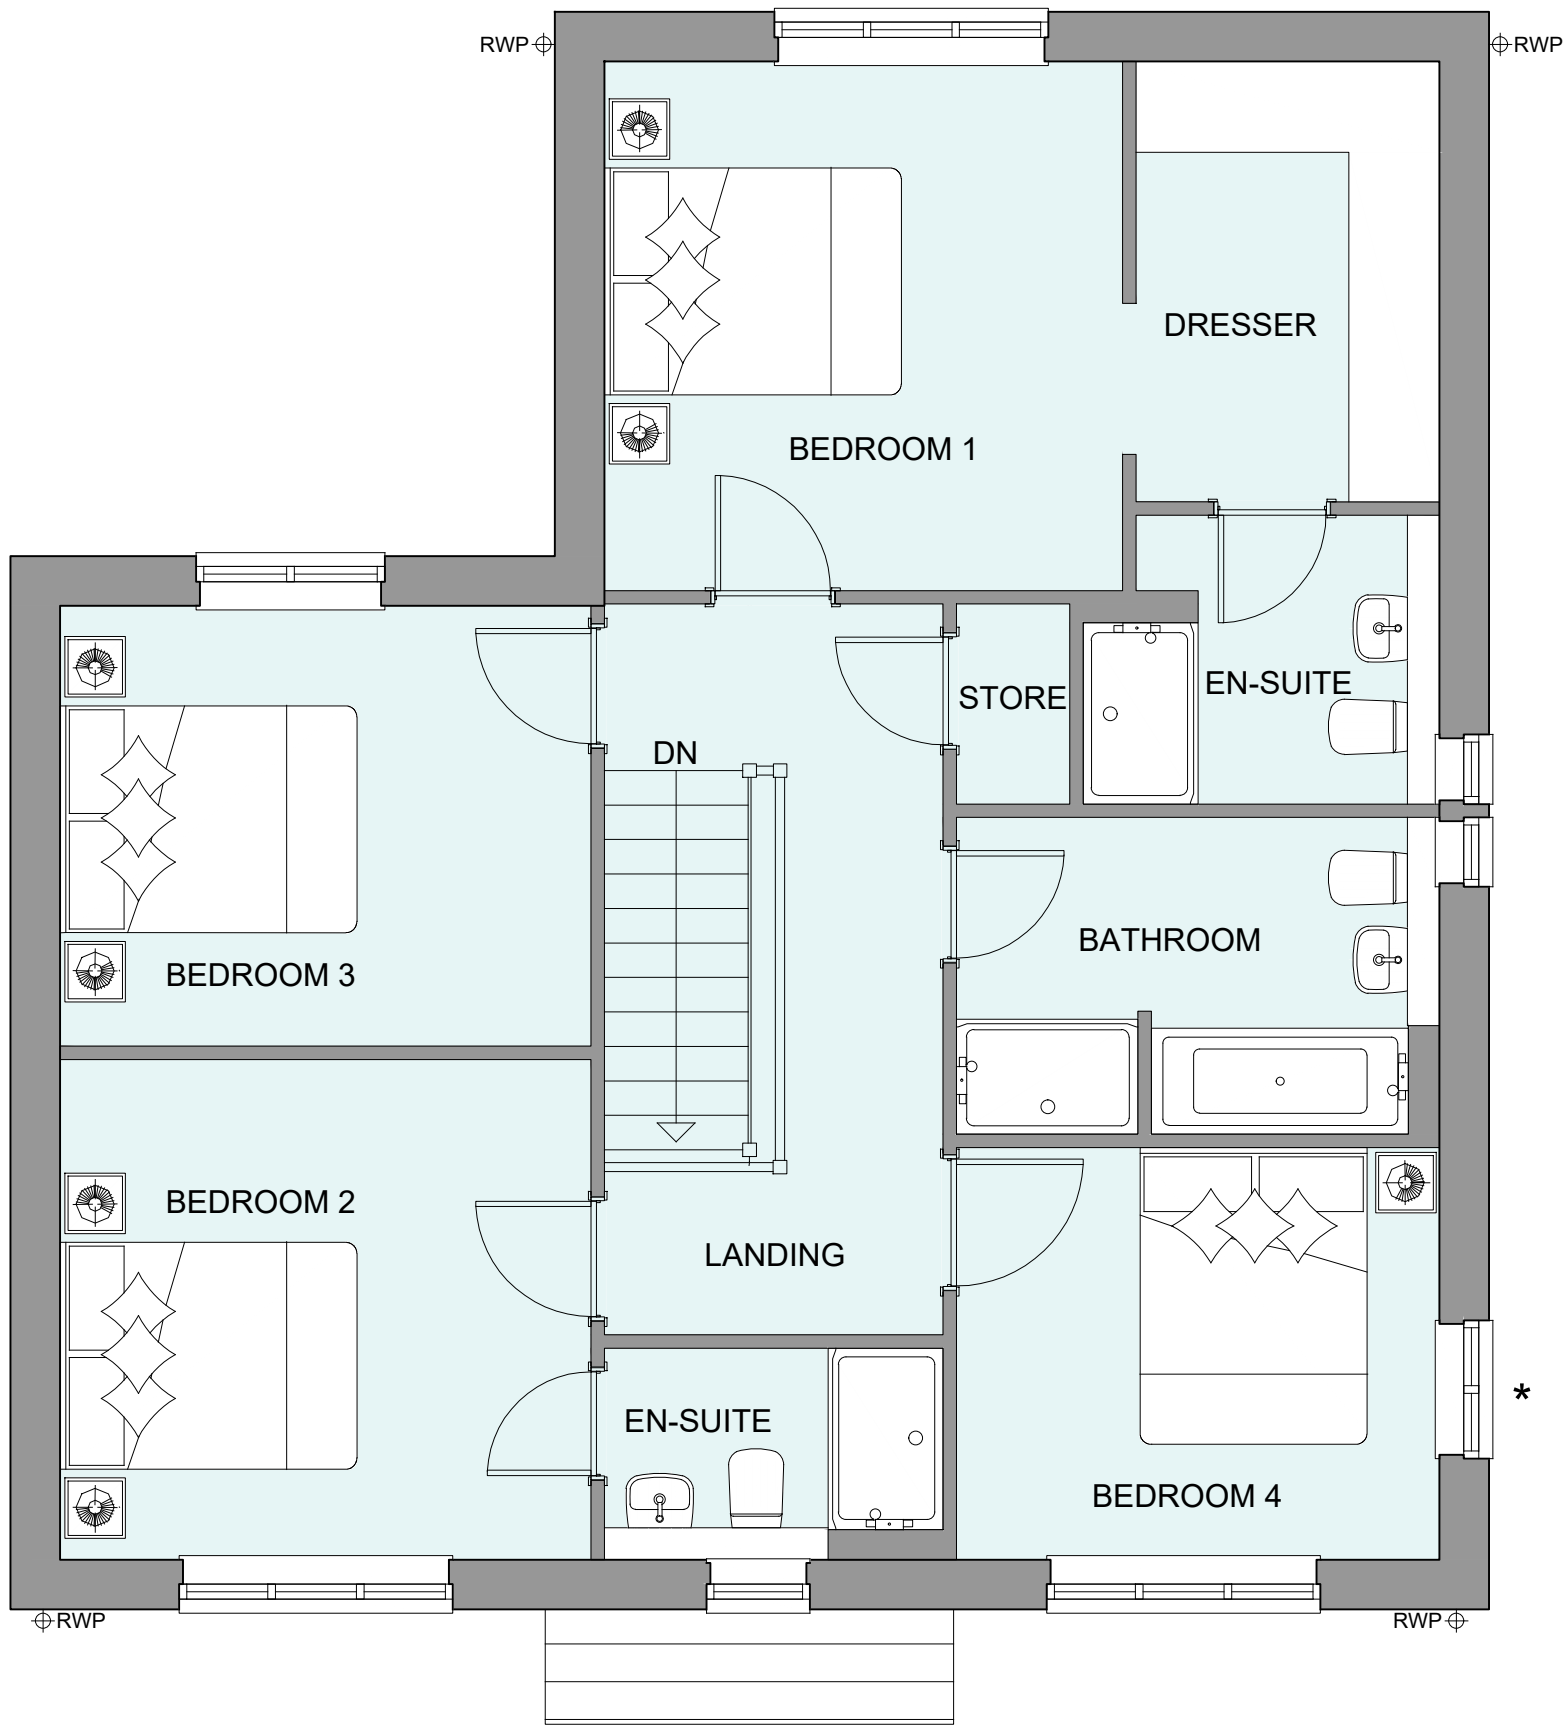

FIRST FLOOR PLAN
*Window Omission

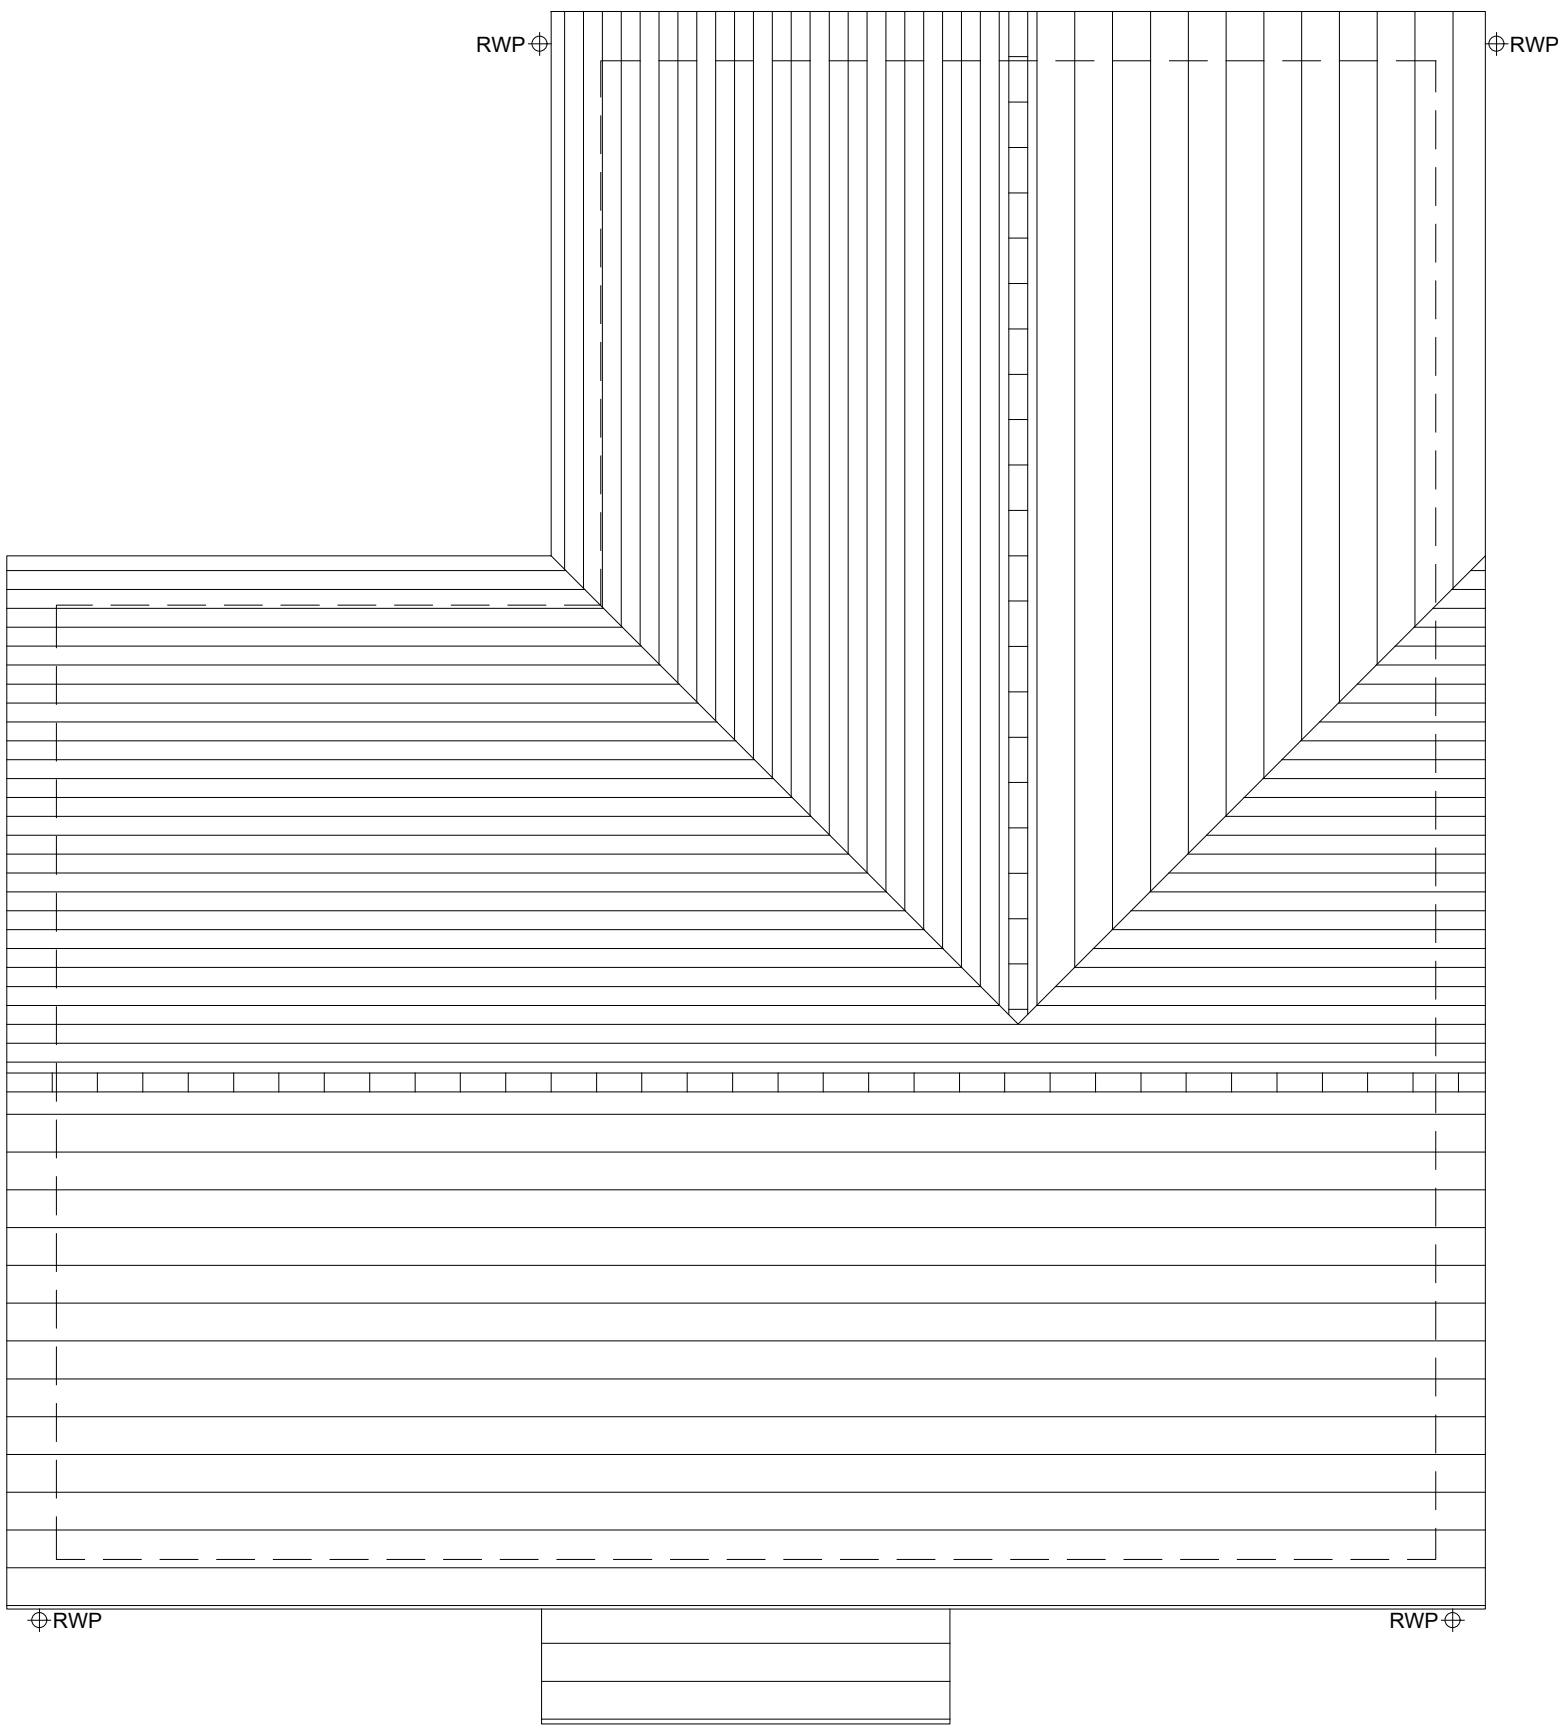

ROOF PLAN

E	22.06.26	Revised plot numbers	CT
D	14.04.26	Revised plot numbers	LW
C	26.03.26	Amended to new layout	EBC
B	17.12.25	Updated for validation	EBC
A	10.12.25	Updated floor areas	EBC
Rev	Date	Amendment	Initials

Project:
LAND AT PARK LANE
CHARVIL

Client:
BELLWAY (THAMES VALLEY)

Drawing:
PROPOSED HOUSETYPE PLANS
THE WEAVER

Drawing no: 25.2208.4090 Rev: E

Scale@A1: 1:50 Date: NOV 25 Drawn: DSC Checked: EBC

finc Architects Ltd
61-63 New London Road | Chelmsford | Essex | CM2 0ND
T: +44 (0)1245 933988
W: www.fincarchitects.com
E: company@fincarchitects.com

Disclaimers:
© Finc Architects Limited holds the copyright to all the information contained within this document and their written consent must be obtained before copying or using the data other than for the purpose it was originally supplied.
All dimensions and measurements to be checked on site.
Do not scale from this drawing. This drawing is to be printed in colour.



PLANNING