






FRONT ELEVATION

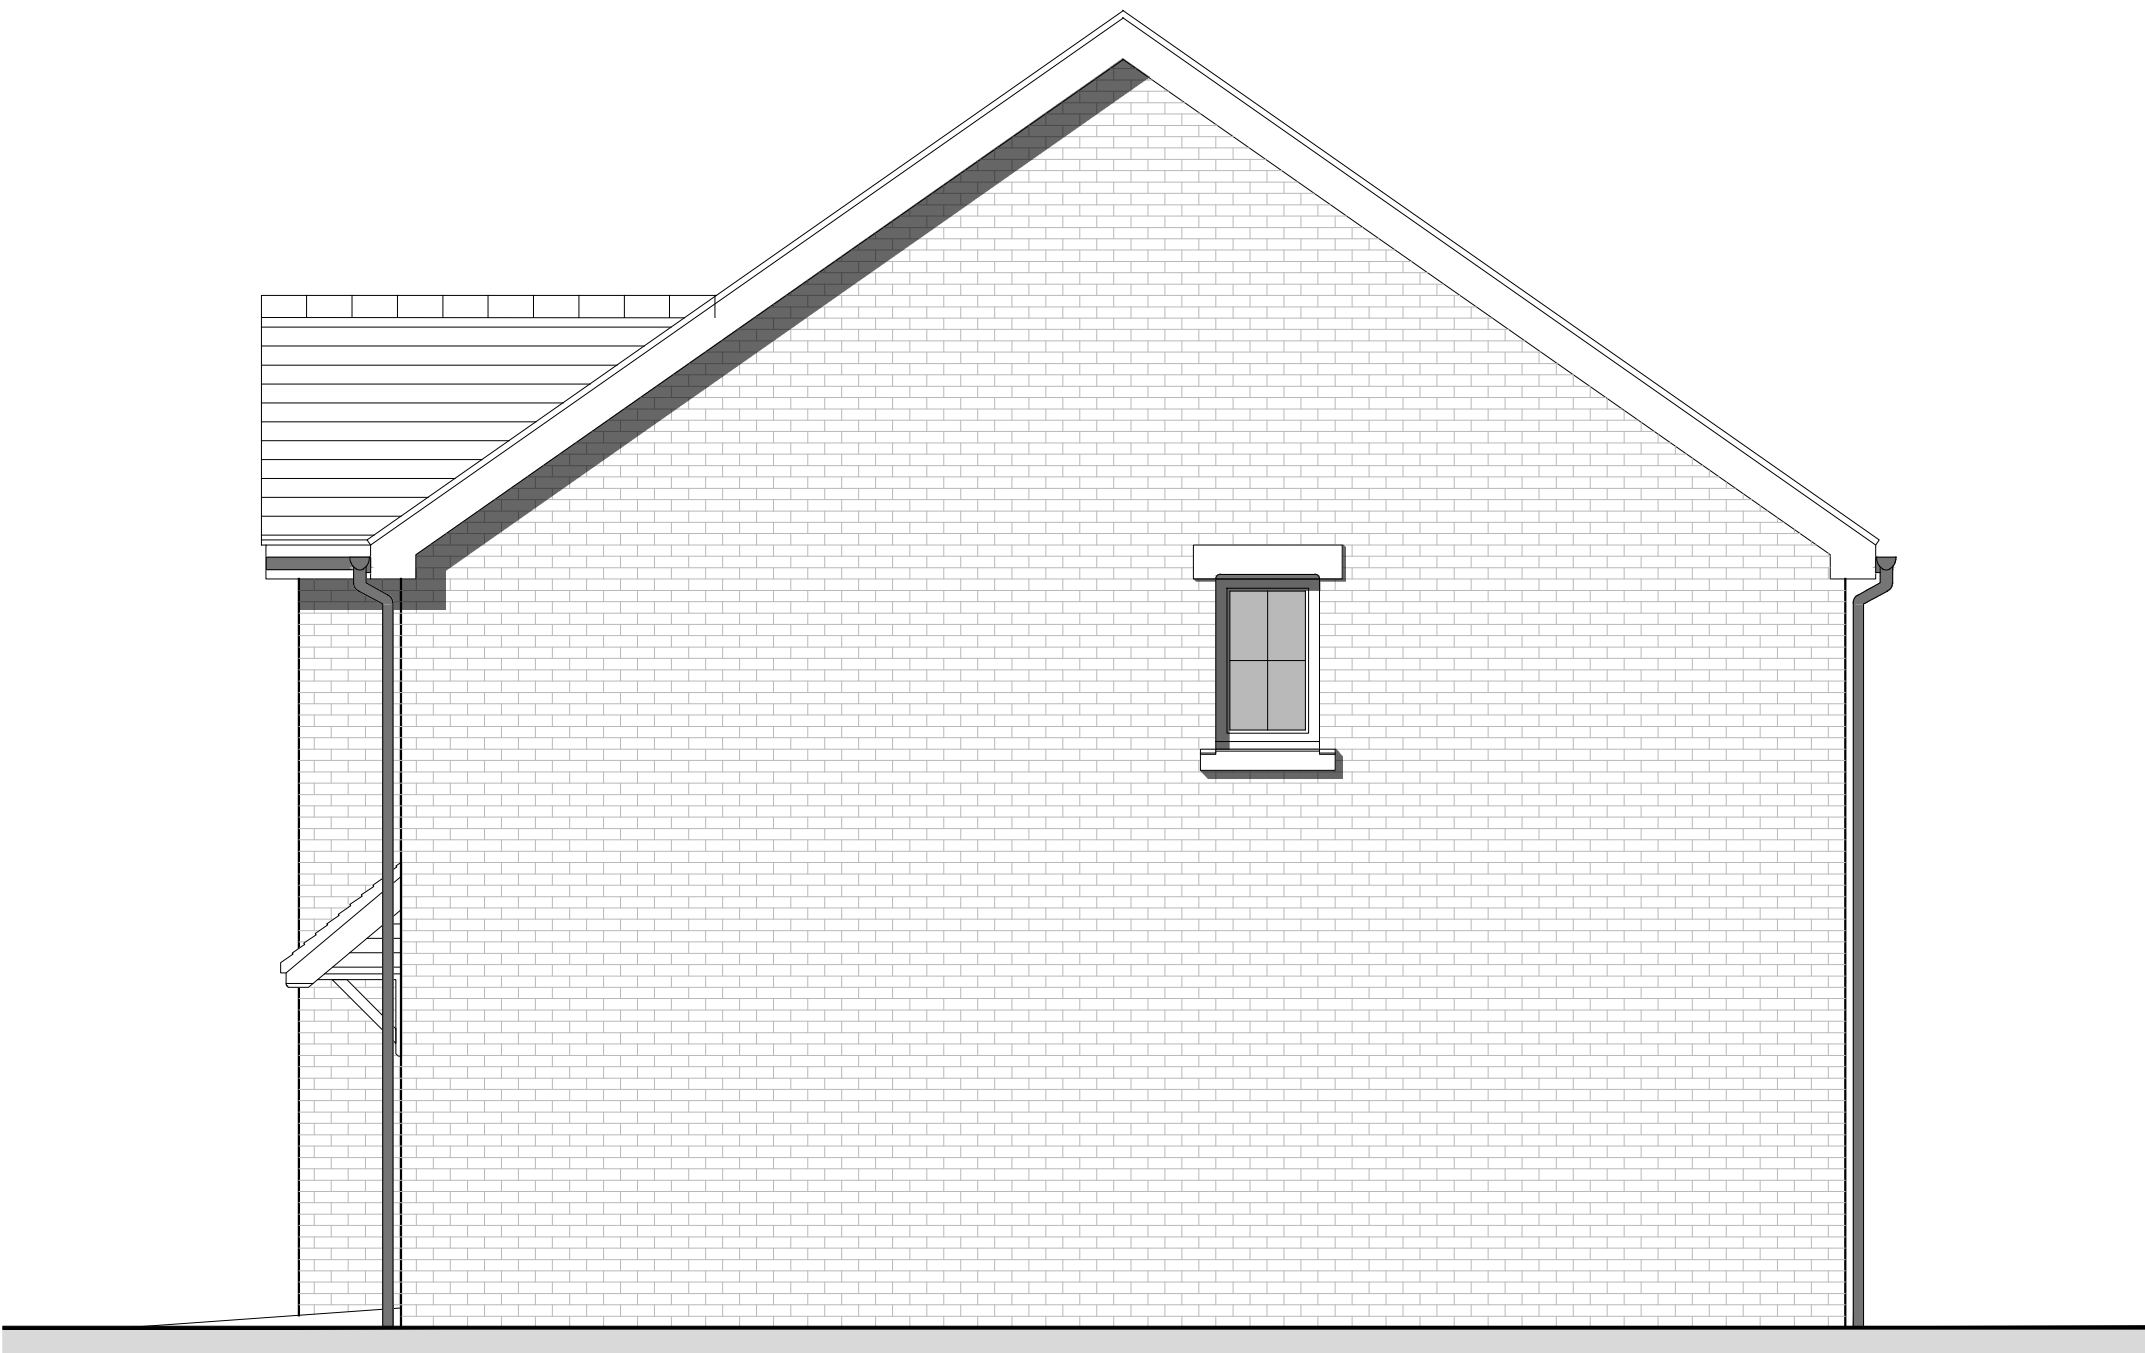

SIDE ELEVATION

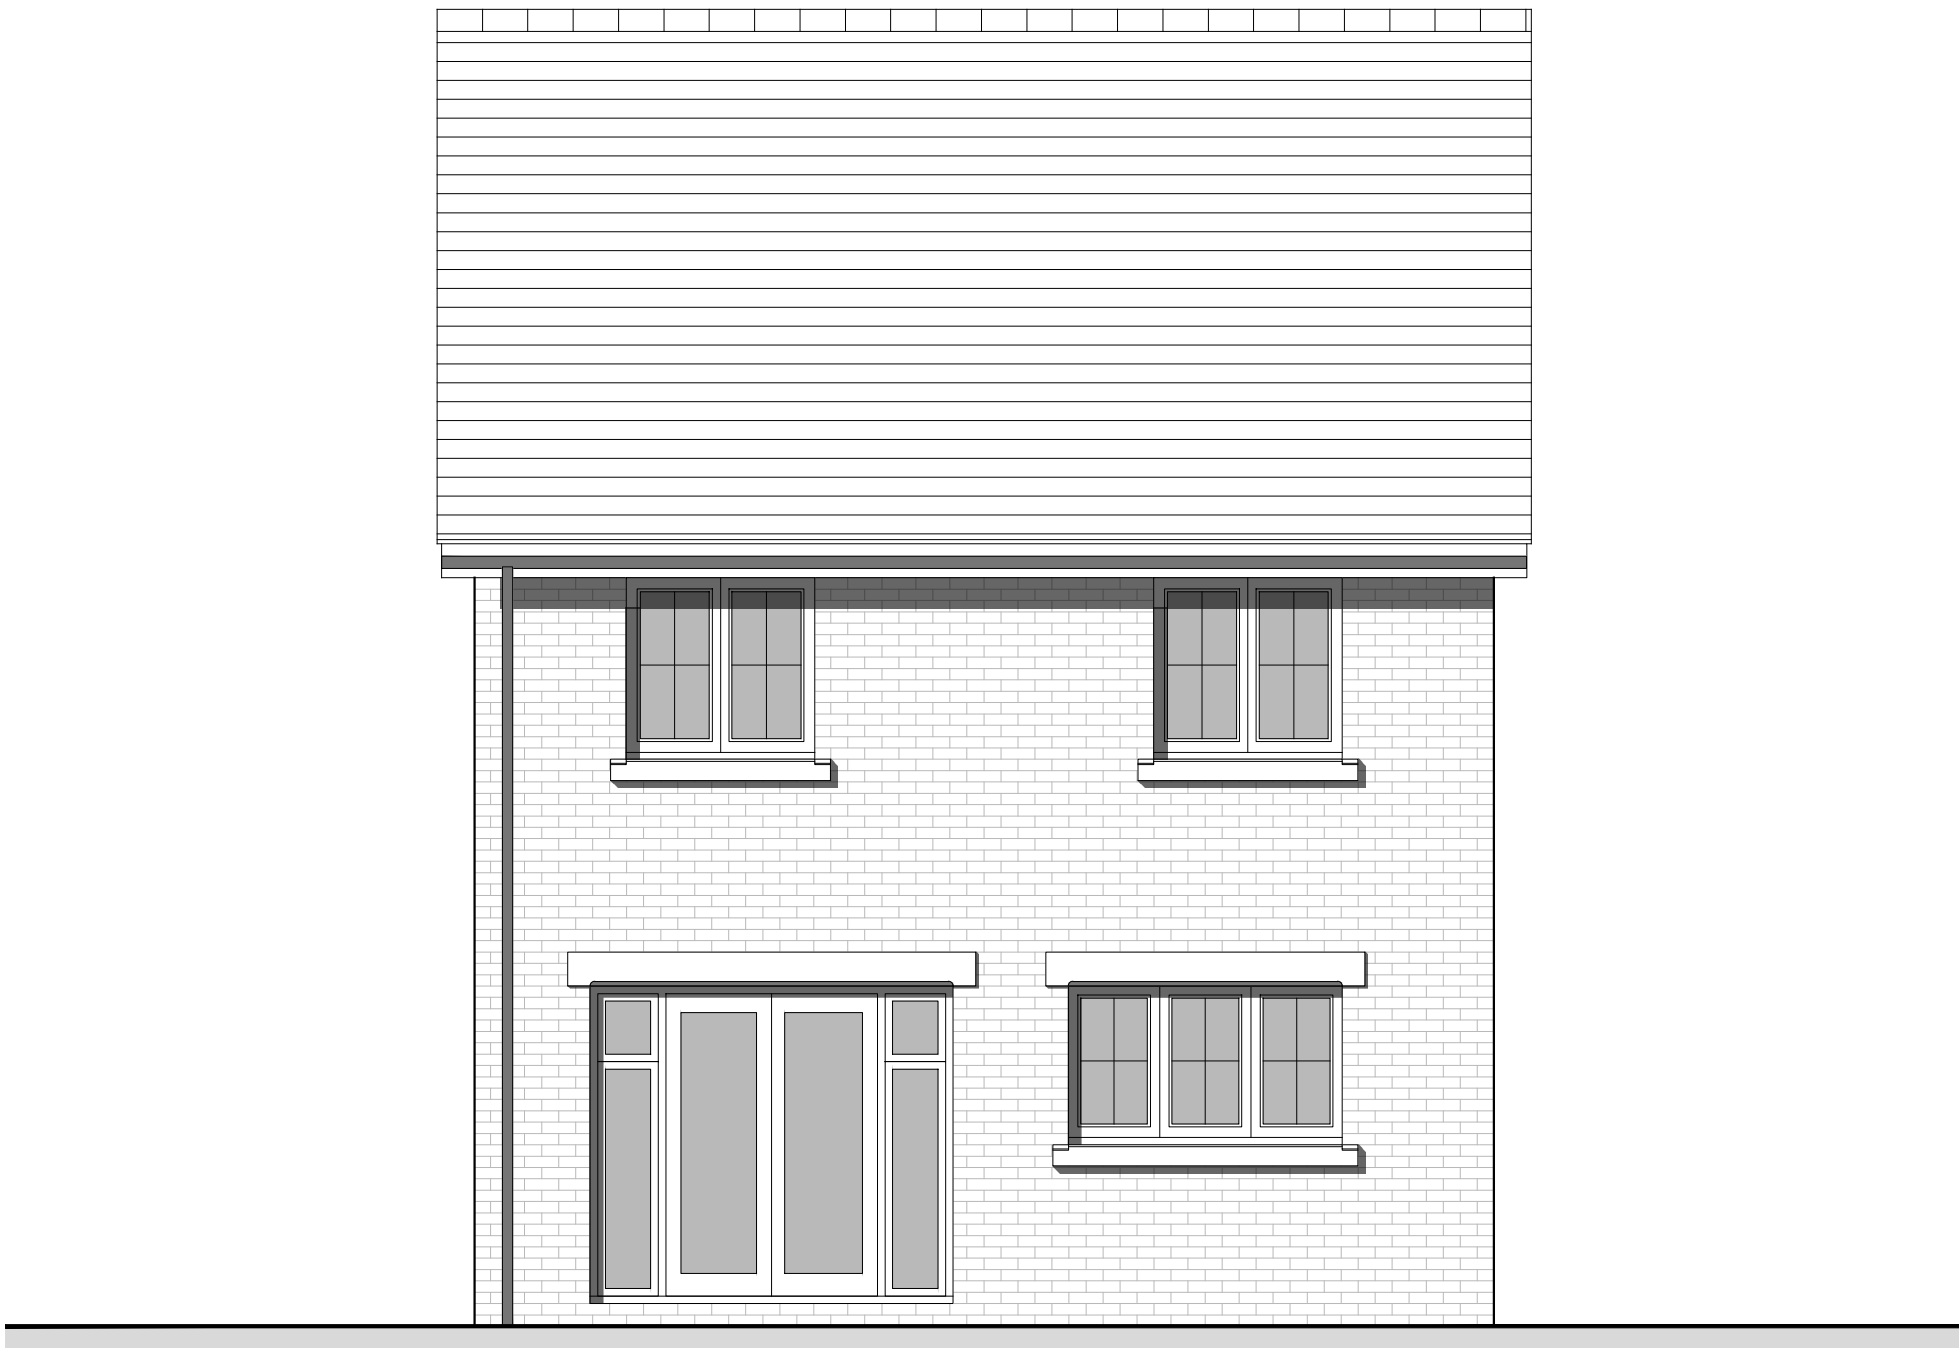

REAR ELEVATION

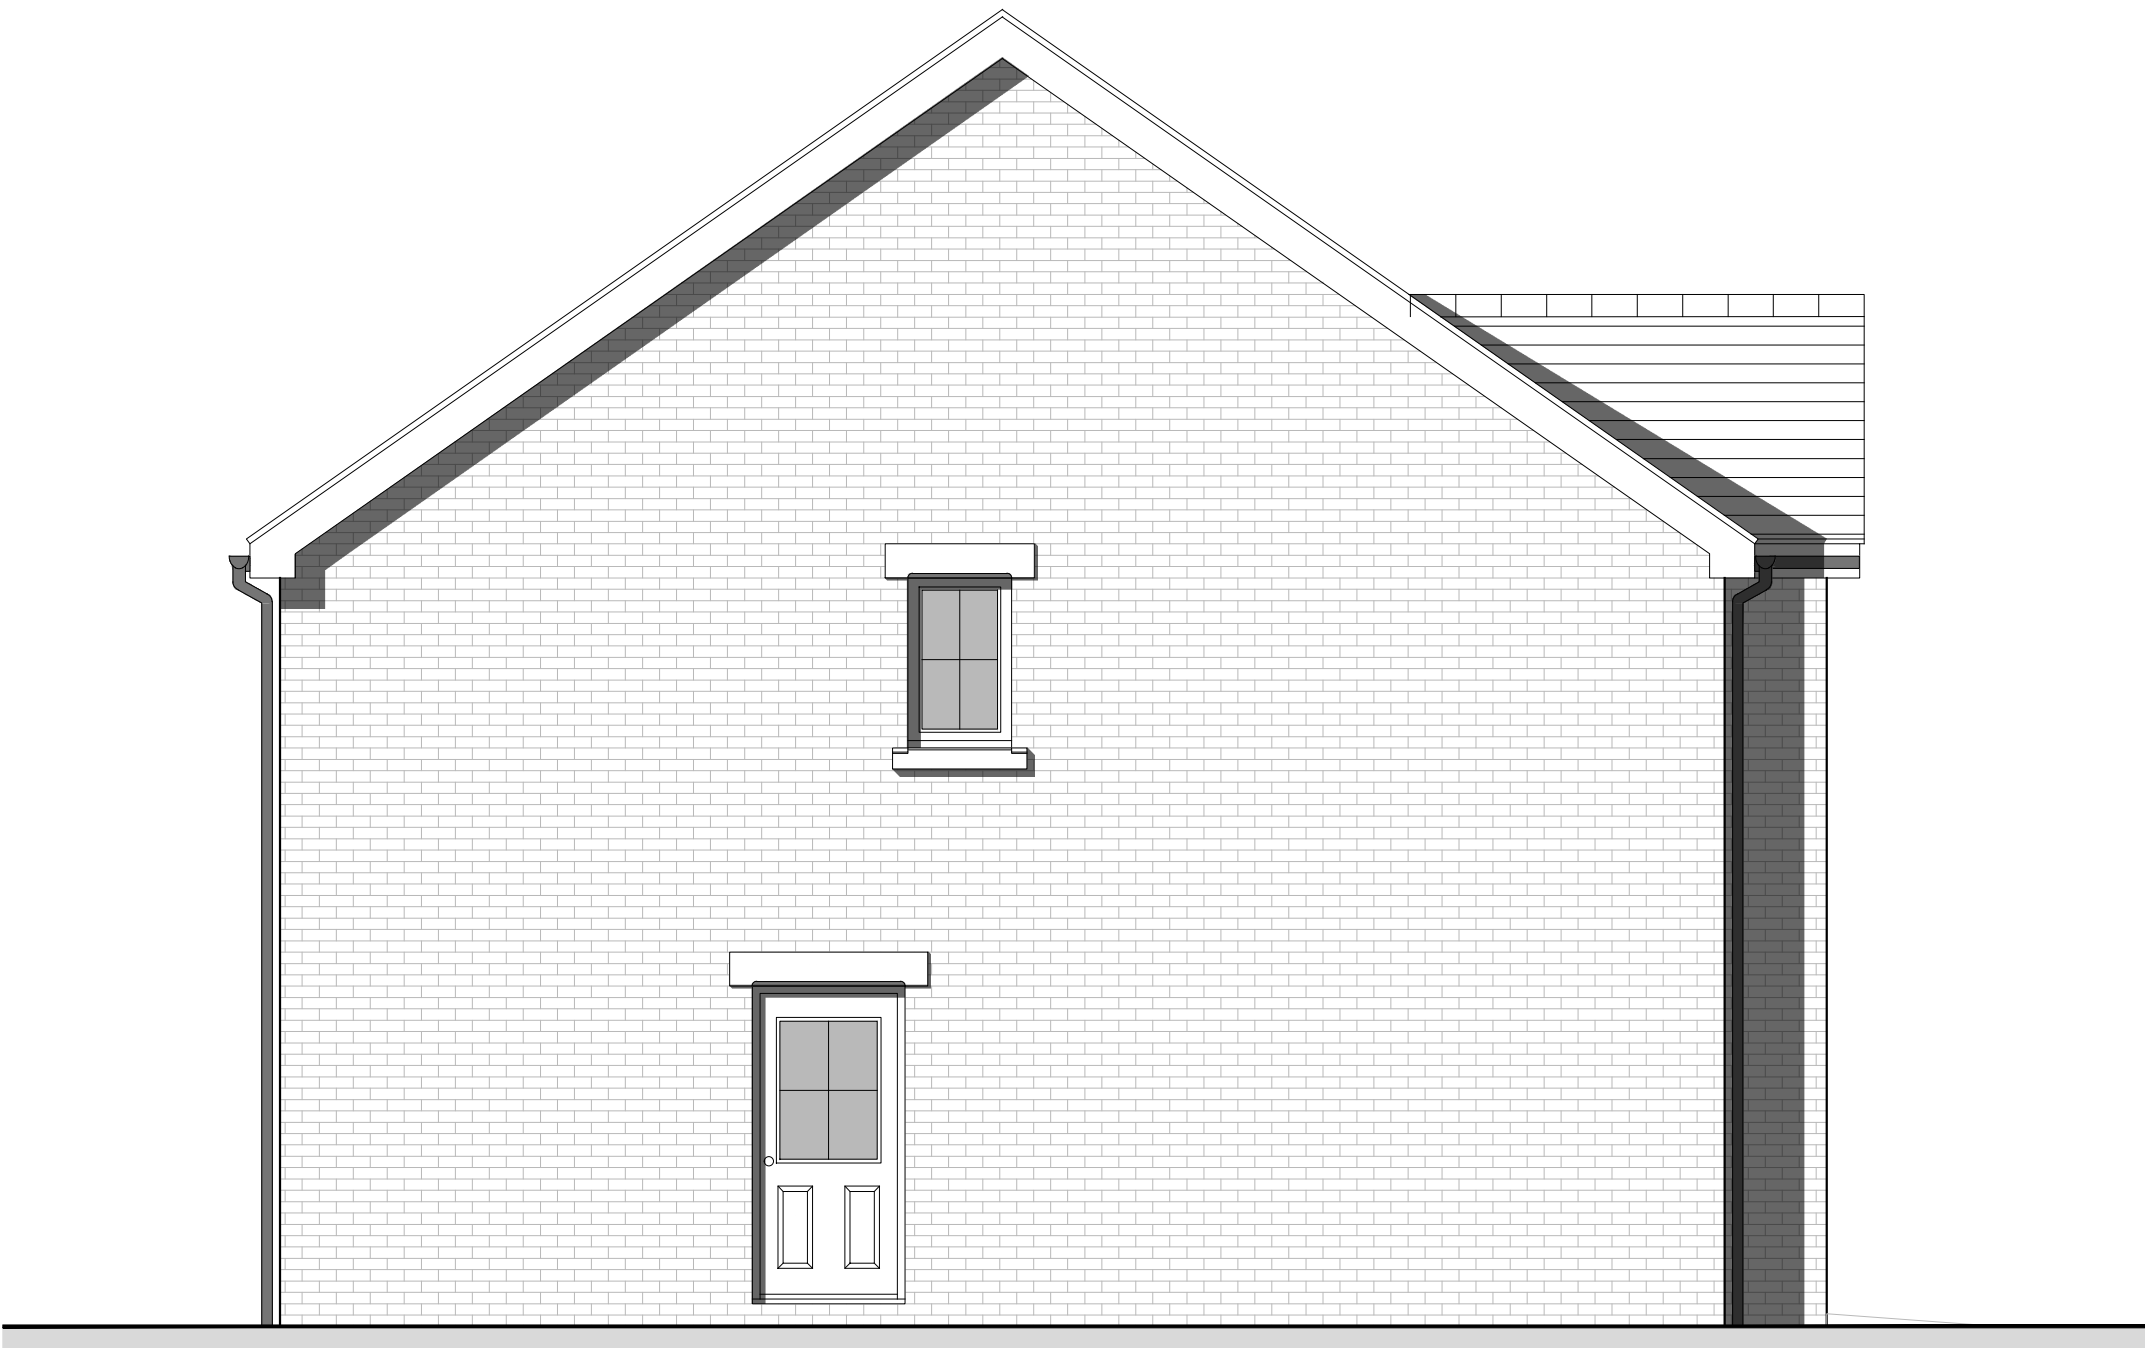

FLANK ELEVATION

| HOUSETYPE VARIATIONS |                       |                        |
|----------------------|-----------------------|------------------------|
| PLOT NUMBERS:        | AS DRAWN              | - P09, P20, P24        |
|                      | HANDED                | - P21, P25             |
| MATERIALS:           | WALLS                 | - BRICK                |
|                      | WALLS (TREATMENT)     | - N/A                  |
|                      | FENESTRATION          | - UPVC                 |
|                      | OBSCURER WINDOWS      | - BATHROOMS & ENSUITES |
|                      | EXTERNAL DOORS        | - UPVC                 |
|                      | OBSCURER DOORS        | - N/A                  |
|                      | ROOF                  | - TILE                 |
|                      | GUTTERING & DOWNPIPES | - UPVC                 |
|                      | FASCIA & SOFFITS      | - UPVC                 |
| WINDOW OMISSION*:    | PLOT(S)               | - N/A                  |
| AREA OF UNIT (GIA):  | 111.02sqm             | 1,195sqft              |
| B. REGS PART M:      | N/A                   |                        |
| NDSS COMPLIANT:      | YES                   |                        |
| CHARACTER AREA:      | N/A                   |                        |

|     |          |                            |          |
|-----|----------|----------------------------|----------|
| D   | 22.06.26 | Revised plot numbers       | CT       |
| C   | 14.04.26 | Revised plot numbers       | LW       |
| B   | 26.03.26 | Updated to new site layout | EBC      |
| A   | 10.12.25 | Updated floor areas        | EBC      |
| Rev | Date     | Amendment                  | Initials |

|                               |      |          |        |
|-------------------------------|------|----------|--------|
| Project:                      |      |          |        |
| LAND AT PARK LANE             |      |          |        |
| CHARVIL                       |      |          |        |
| Client:                       |      |          |        |
| BELLWAY (THAMES VALLEY)       |      |          |        |
| Drawing:                      |      |          |        |
| PROPOSED HOUSETYPE ELEVATIONS |      |          |        |
| THE SCRIVENER                 |      |          |        |
| Drawing no:                   |      | Rev:     |        |
| 25.2208.4061                  |      | D        |        |
| Scale@A1:                     | 1:50 | Date:    | NOV 25 |
| Drawn:                        | LW   | Checked: | EBC    |

|                                                      |  |
|------------------------------------------------------|--|
| finc                                                 |  |
| 61-63 New London Road   Chelmsford   Essex   CM2 0ND |  |
| T: +44 (0)1245 933988                                |  |
| W: www.fincarchitects.com                            |  |
| E: company@fincarchitects.com                        |  |

© Finc Architects Limited holds the copyright to all the information contained within this document and their written consent must be obtained before copying or using the data other than for the purpose it was originally supplied.  
All dimensions and measurements to be checked on site.  
Do not scale from this drawing. This drawing is to be printed in colour.