



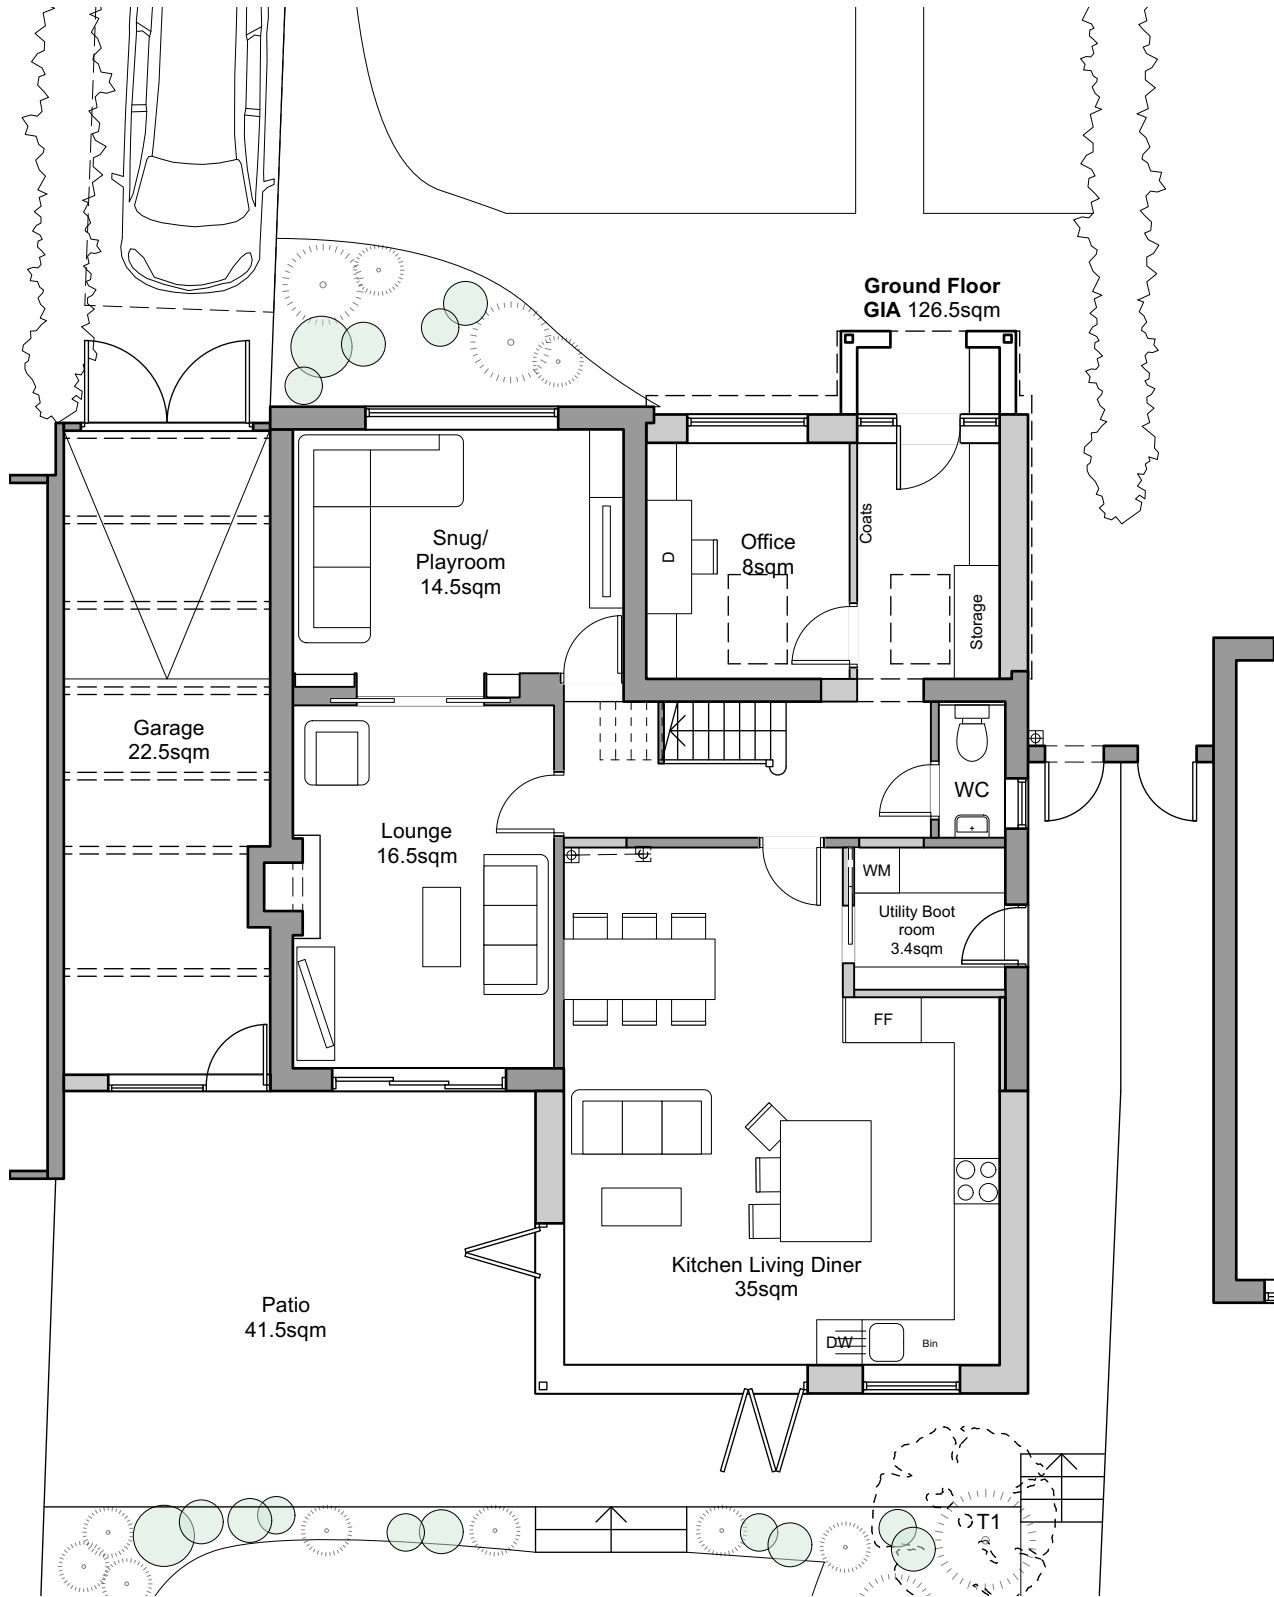

Proposed Ground Floor Plan

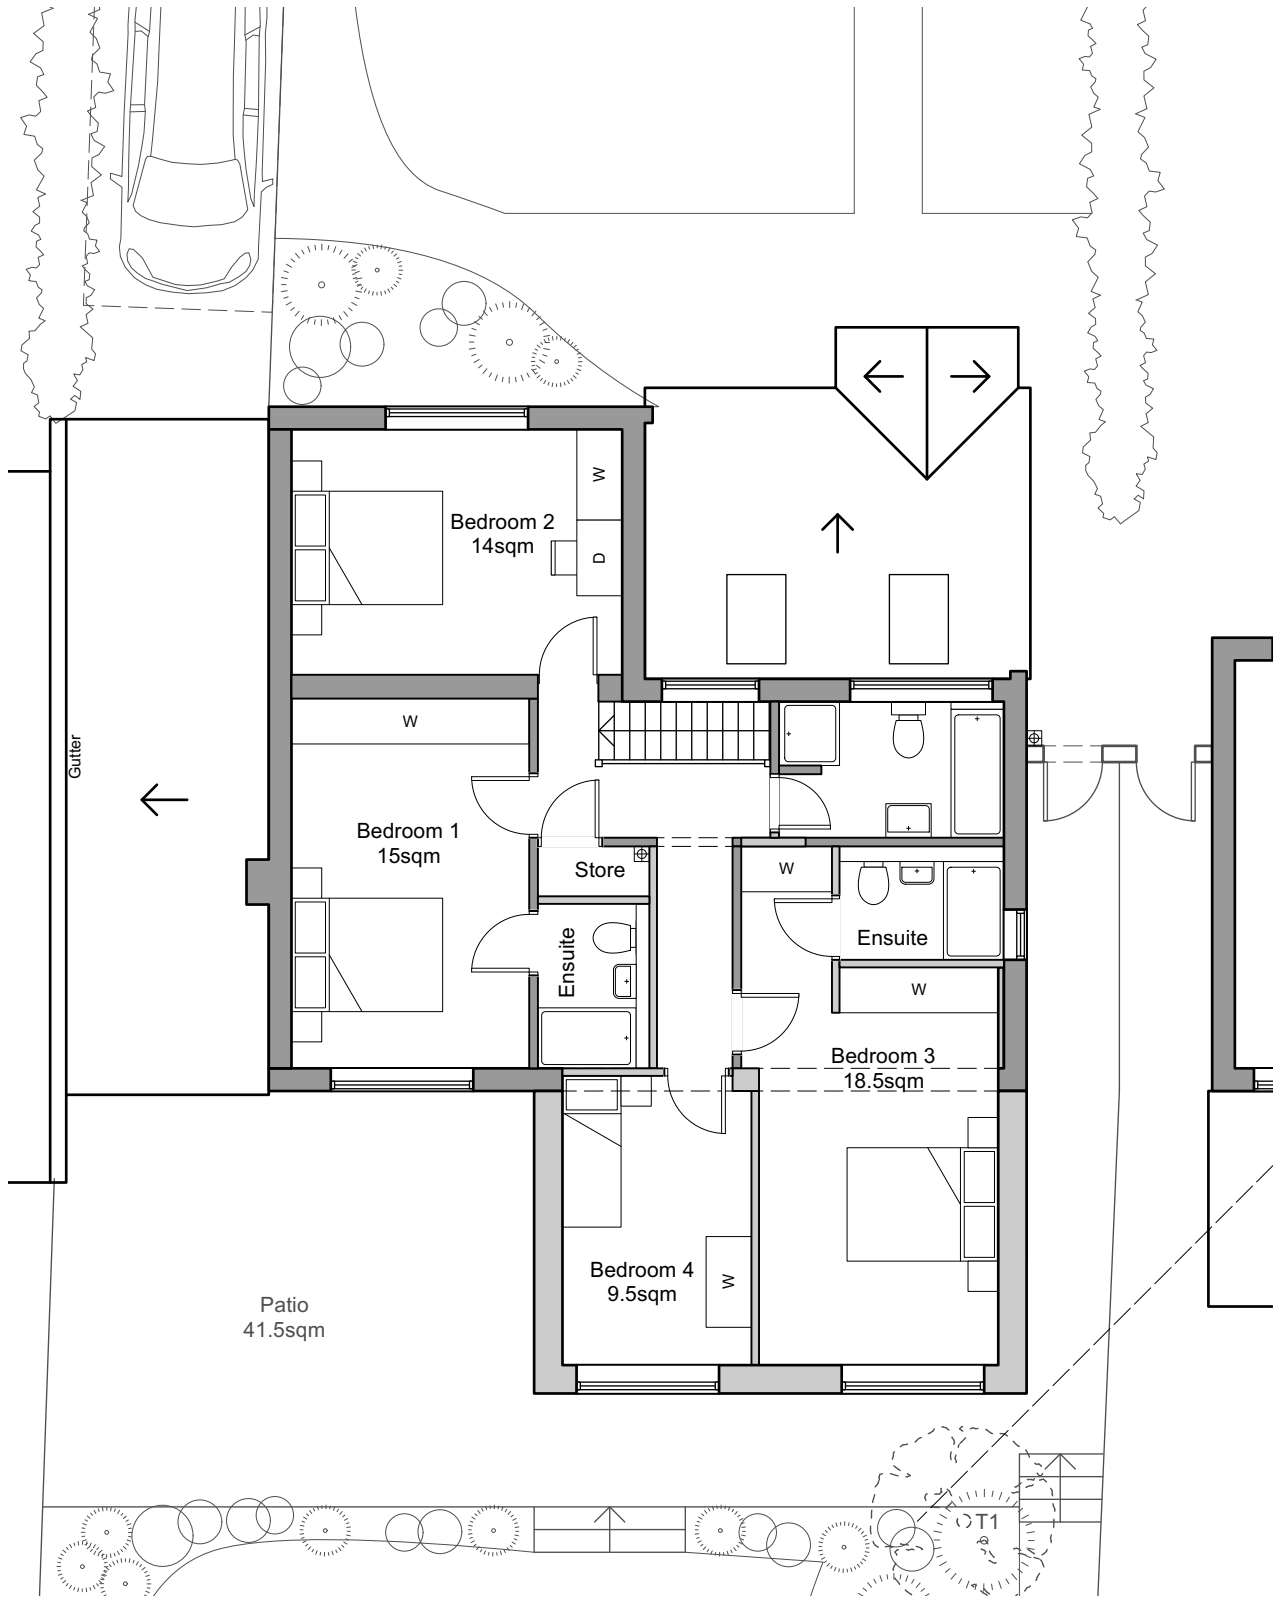


Proposed First Floor Plan

All dimensions are to be checked on site before work commences. Figured dimensions to be taken in preference to scaled dimensions. If in doubt please ask.

Site boundary shown as described by the client. Site surroundings based upon the site survey by Warner Surveys.

All to be read in conjunction with all other relevant information produced by Holtham+Newman Architects.

© Copyright reserved 2024

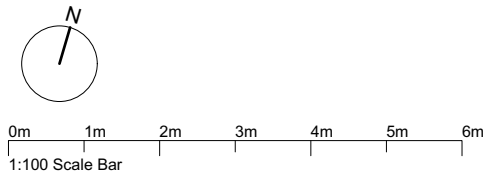

HOLTHAM+NEWMAN ARCHITECTS The Old Dairy, 282A Hyde End Road, Spencers Wood, Reading, Berkshire RG7 1DN T: 07971 316497 E: hello@hnarchitects.co.uk Project: 34 St Patricks Avenue Charvil, Reading RG10 9RA	Client Mr and Mrs Holland			Drawing Title: Proposed Floor Plans			
				P2	Title's updated	25/09/24	LN
				P1	Issued for Planning	25/09/24	LN
			Rev	Notes	Date	Initial	
			Status				
			Planning				