


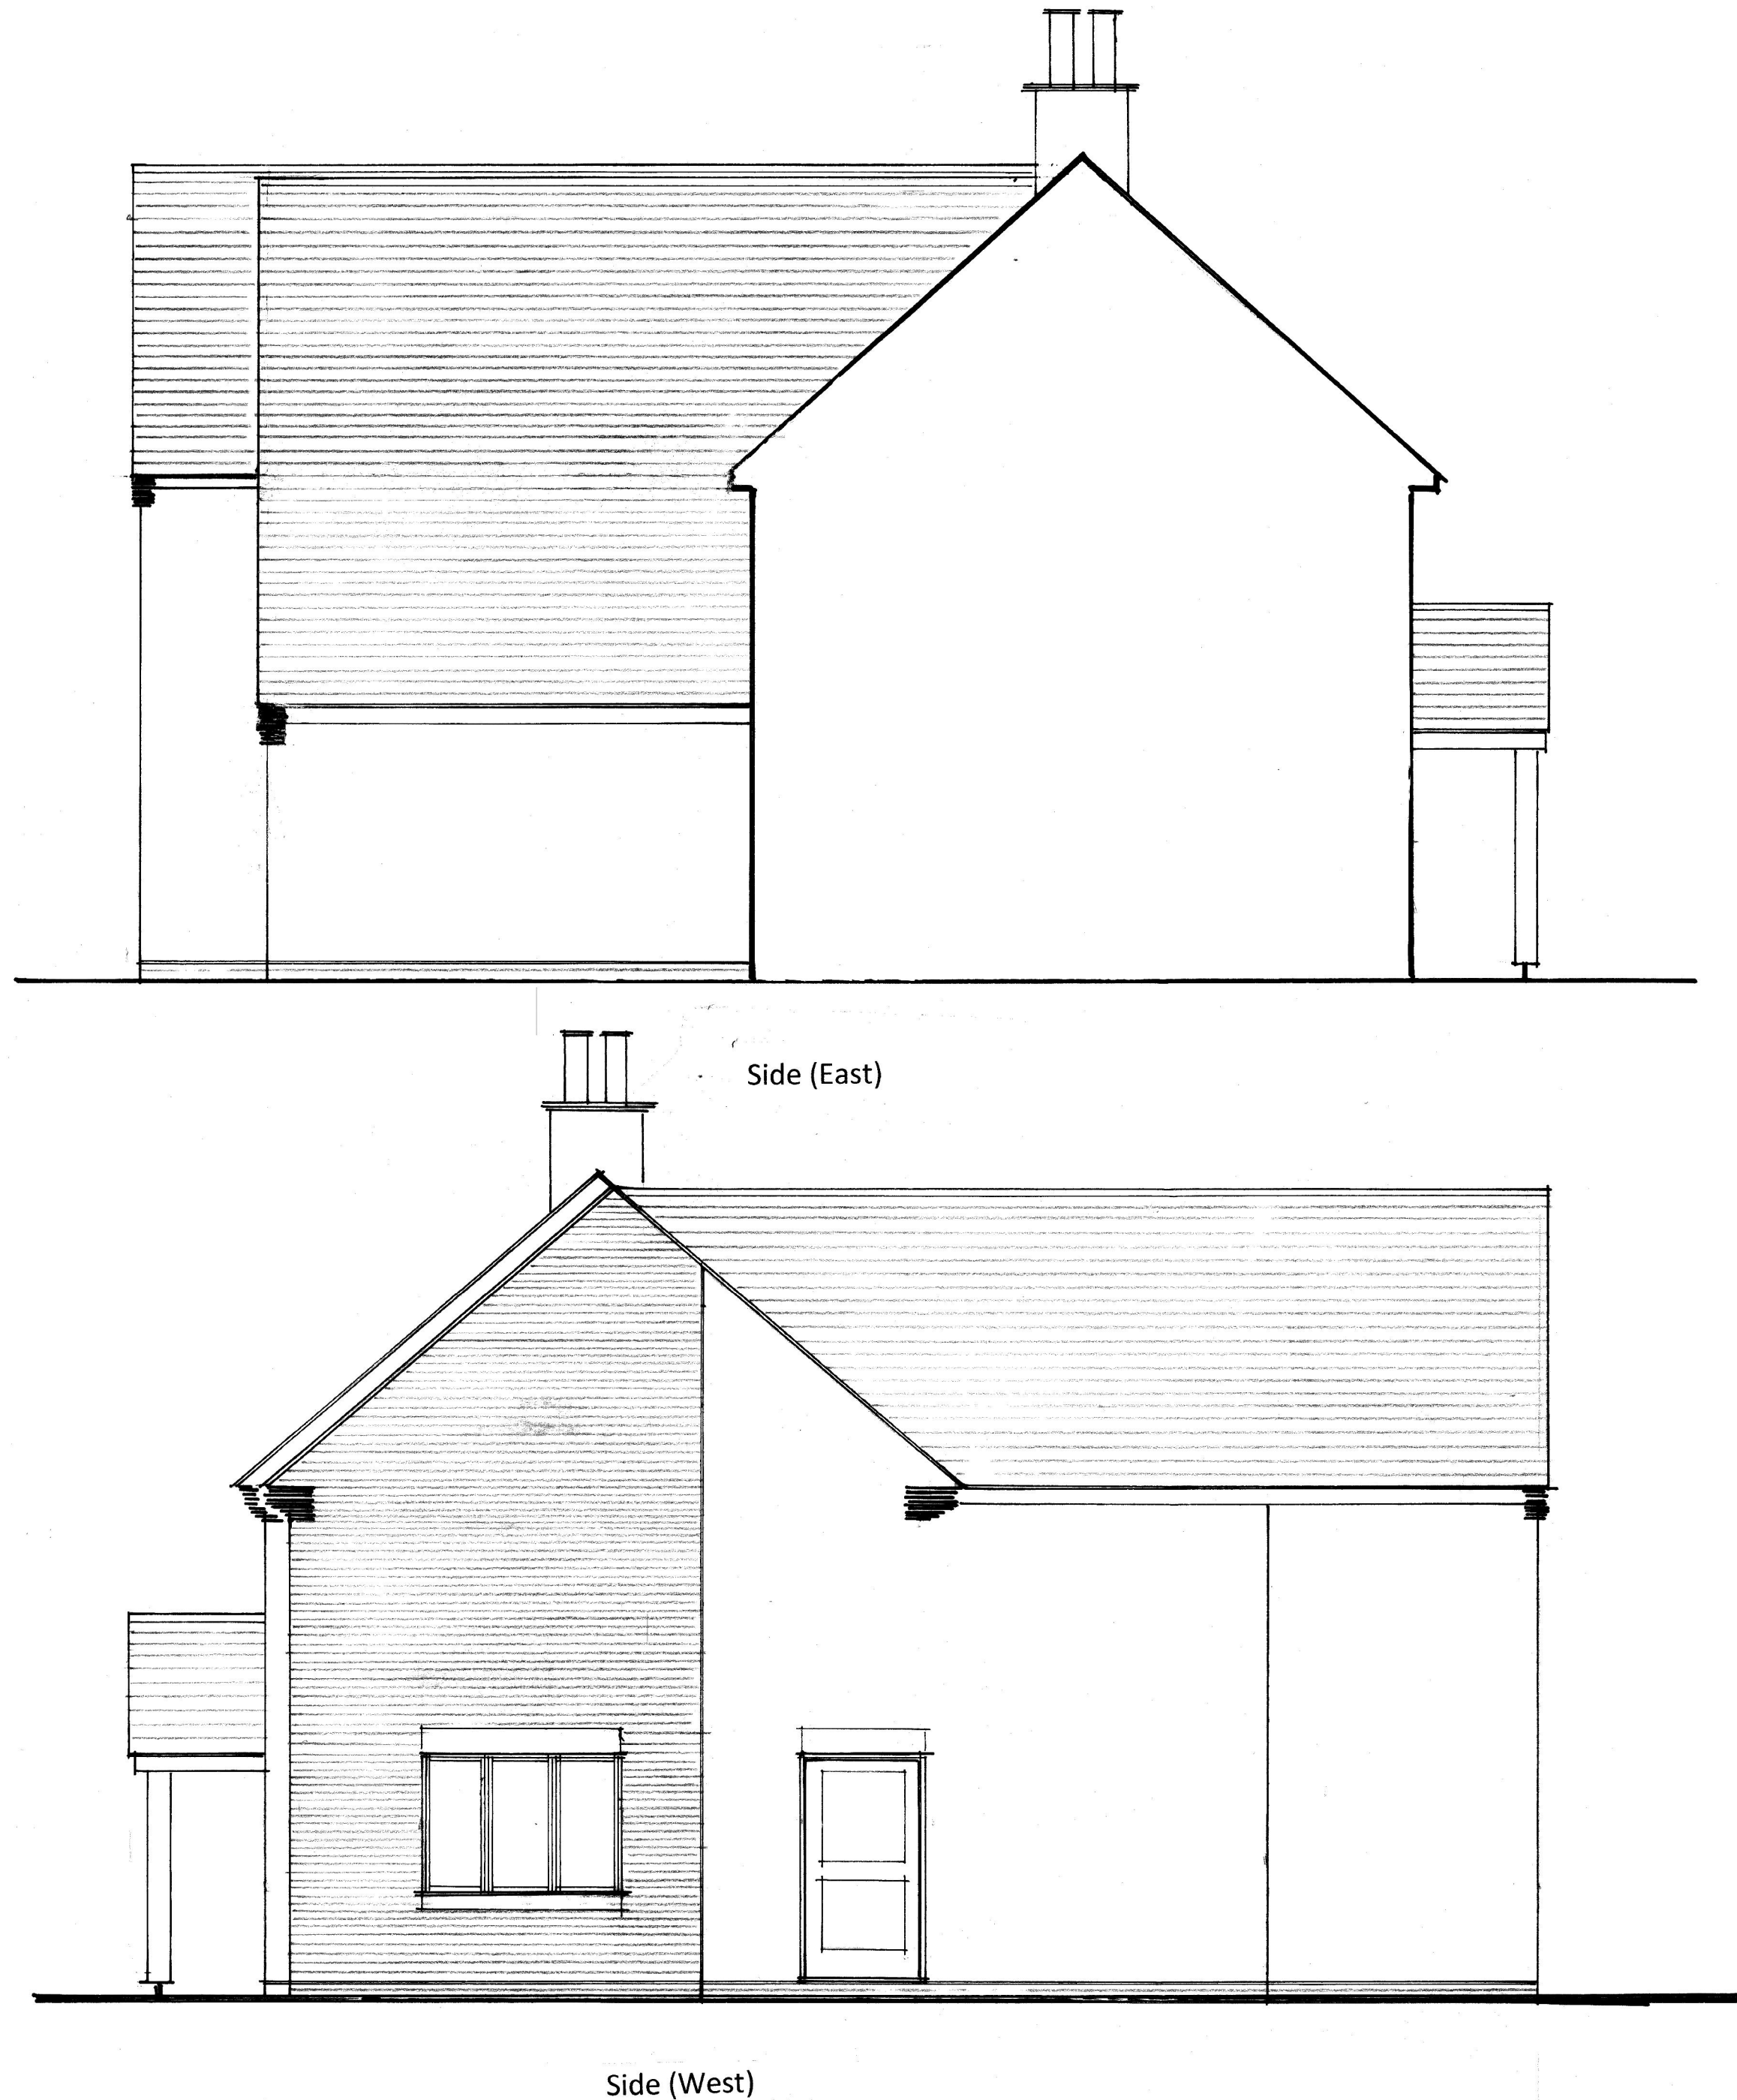

NOTES:
All dimensions must be checked on site and not scaled from this drawing.

		1st Floor Plan
A	19/10/25	WALK WAY 3.00m FROM
	Date	Revisions

©copyright

Client
Mr and Mrs L Barron

Job Title
Extensions and alterations to
No 8, Grove Close,
Wokingham RG40 3NA

Drawing Title
Proposed elevations 2 of 2

Scale
1:50

Date
MAY 2025

Drawn by
SIS

Drg No.
LB/PG/008

Rev.
A