
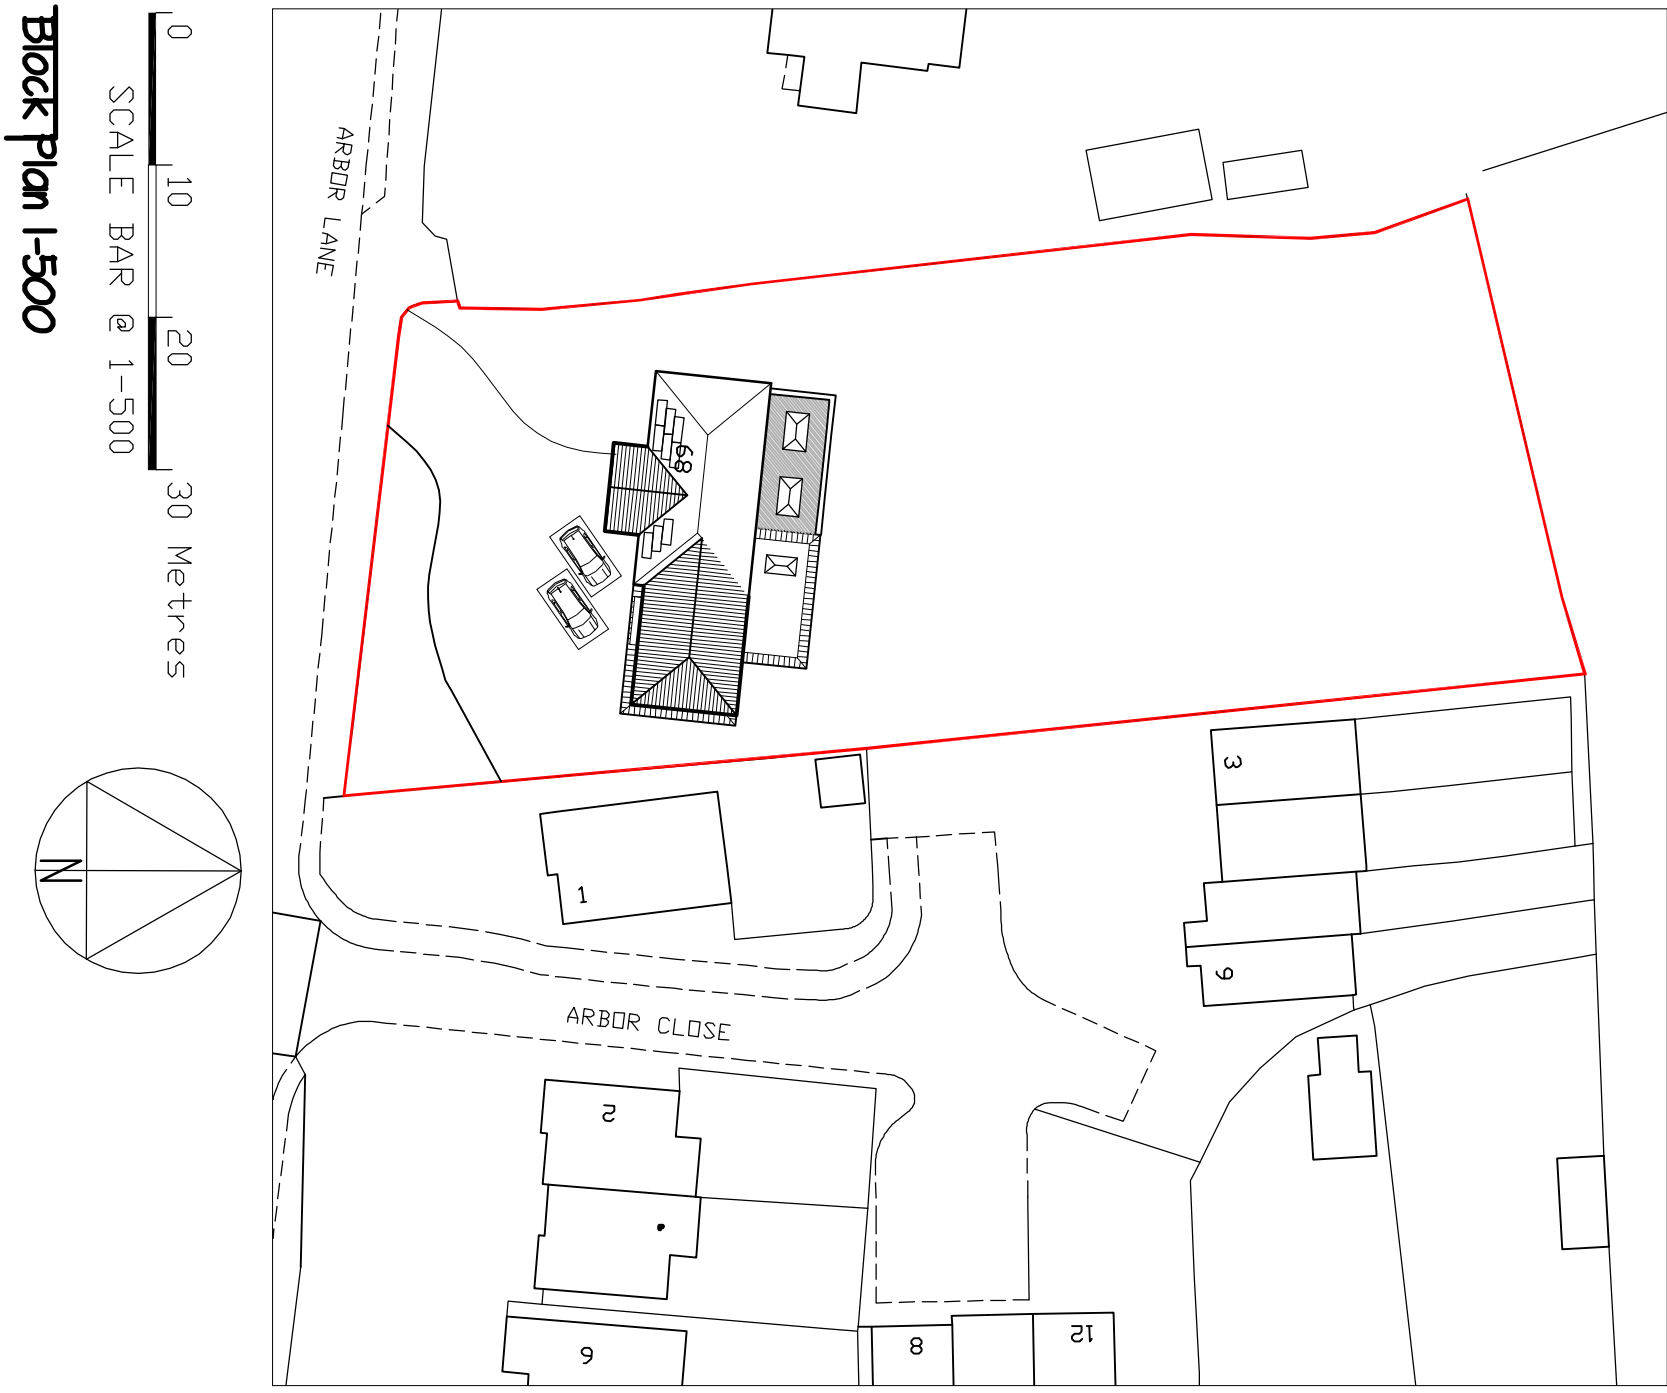
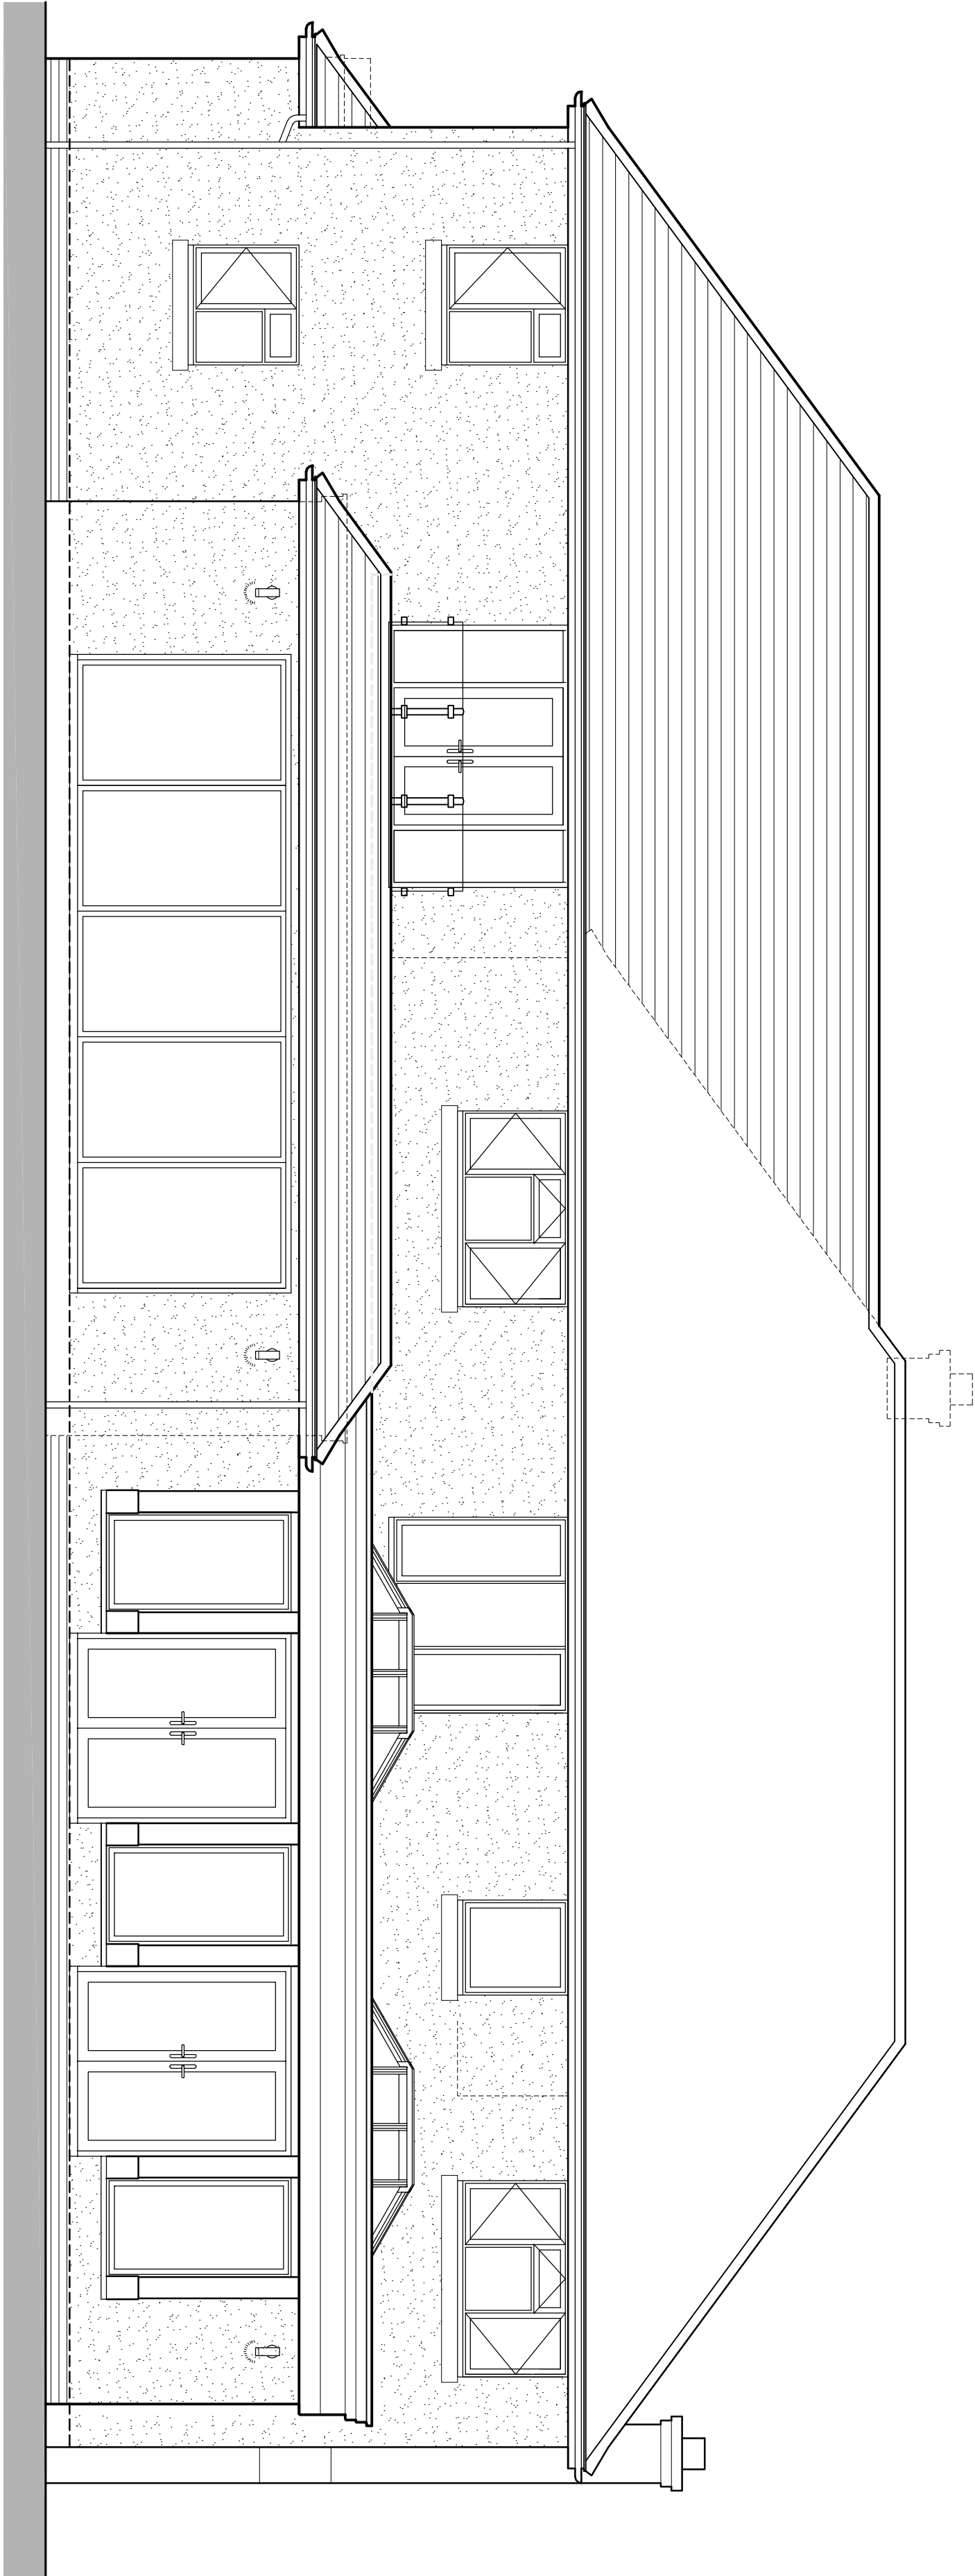


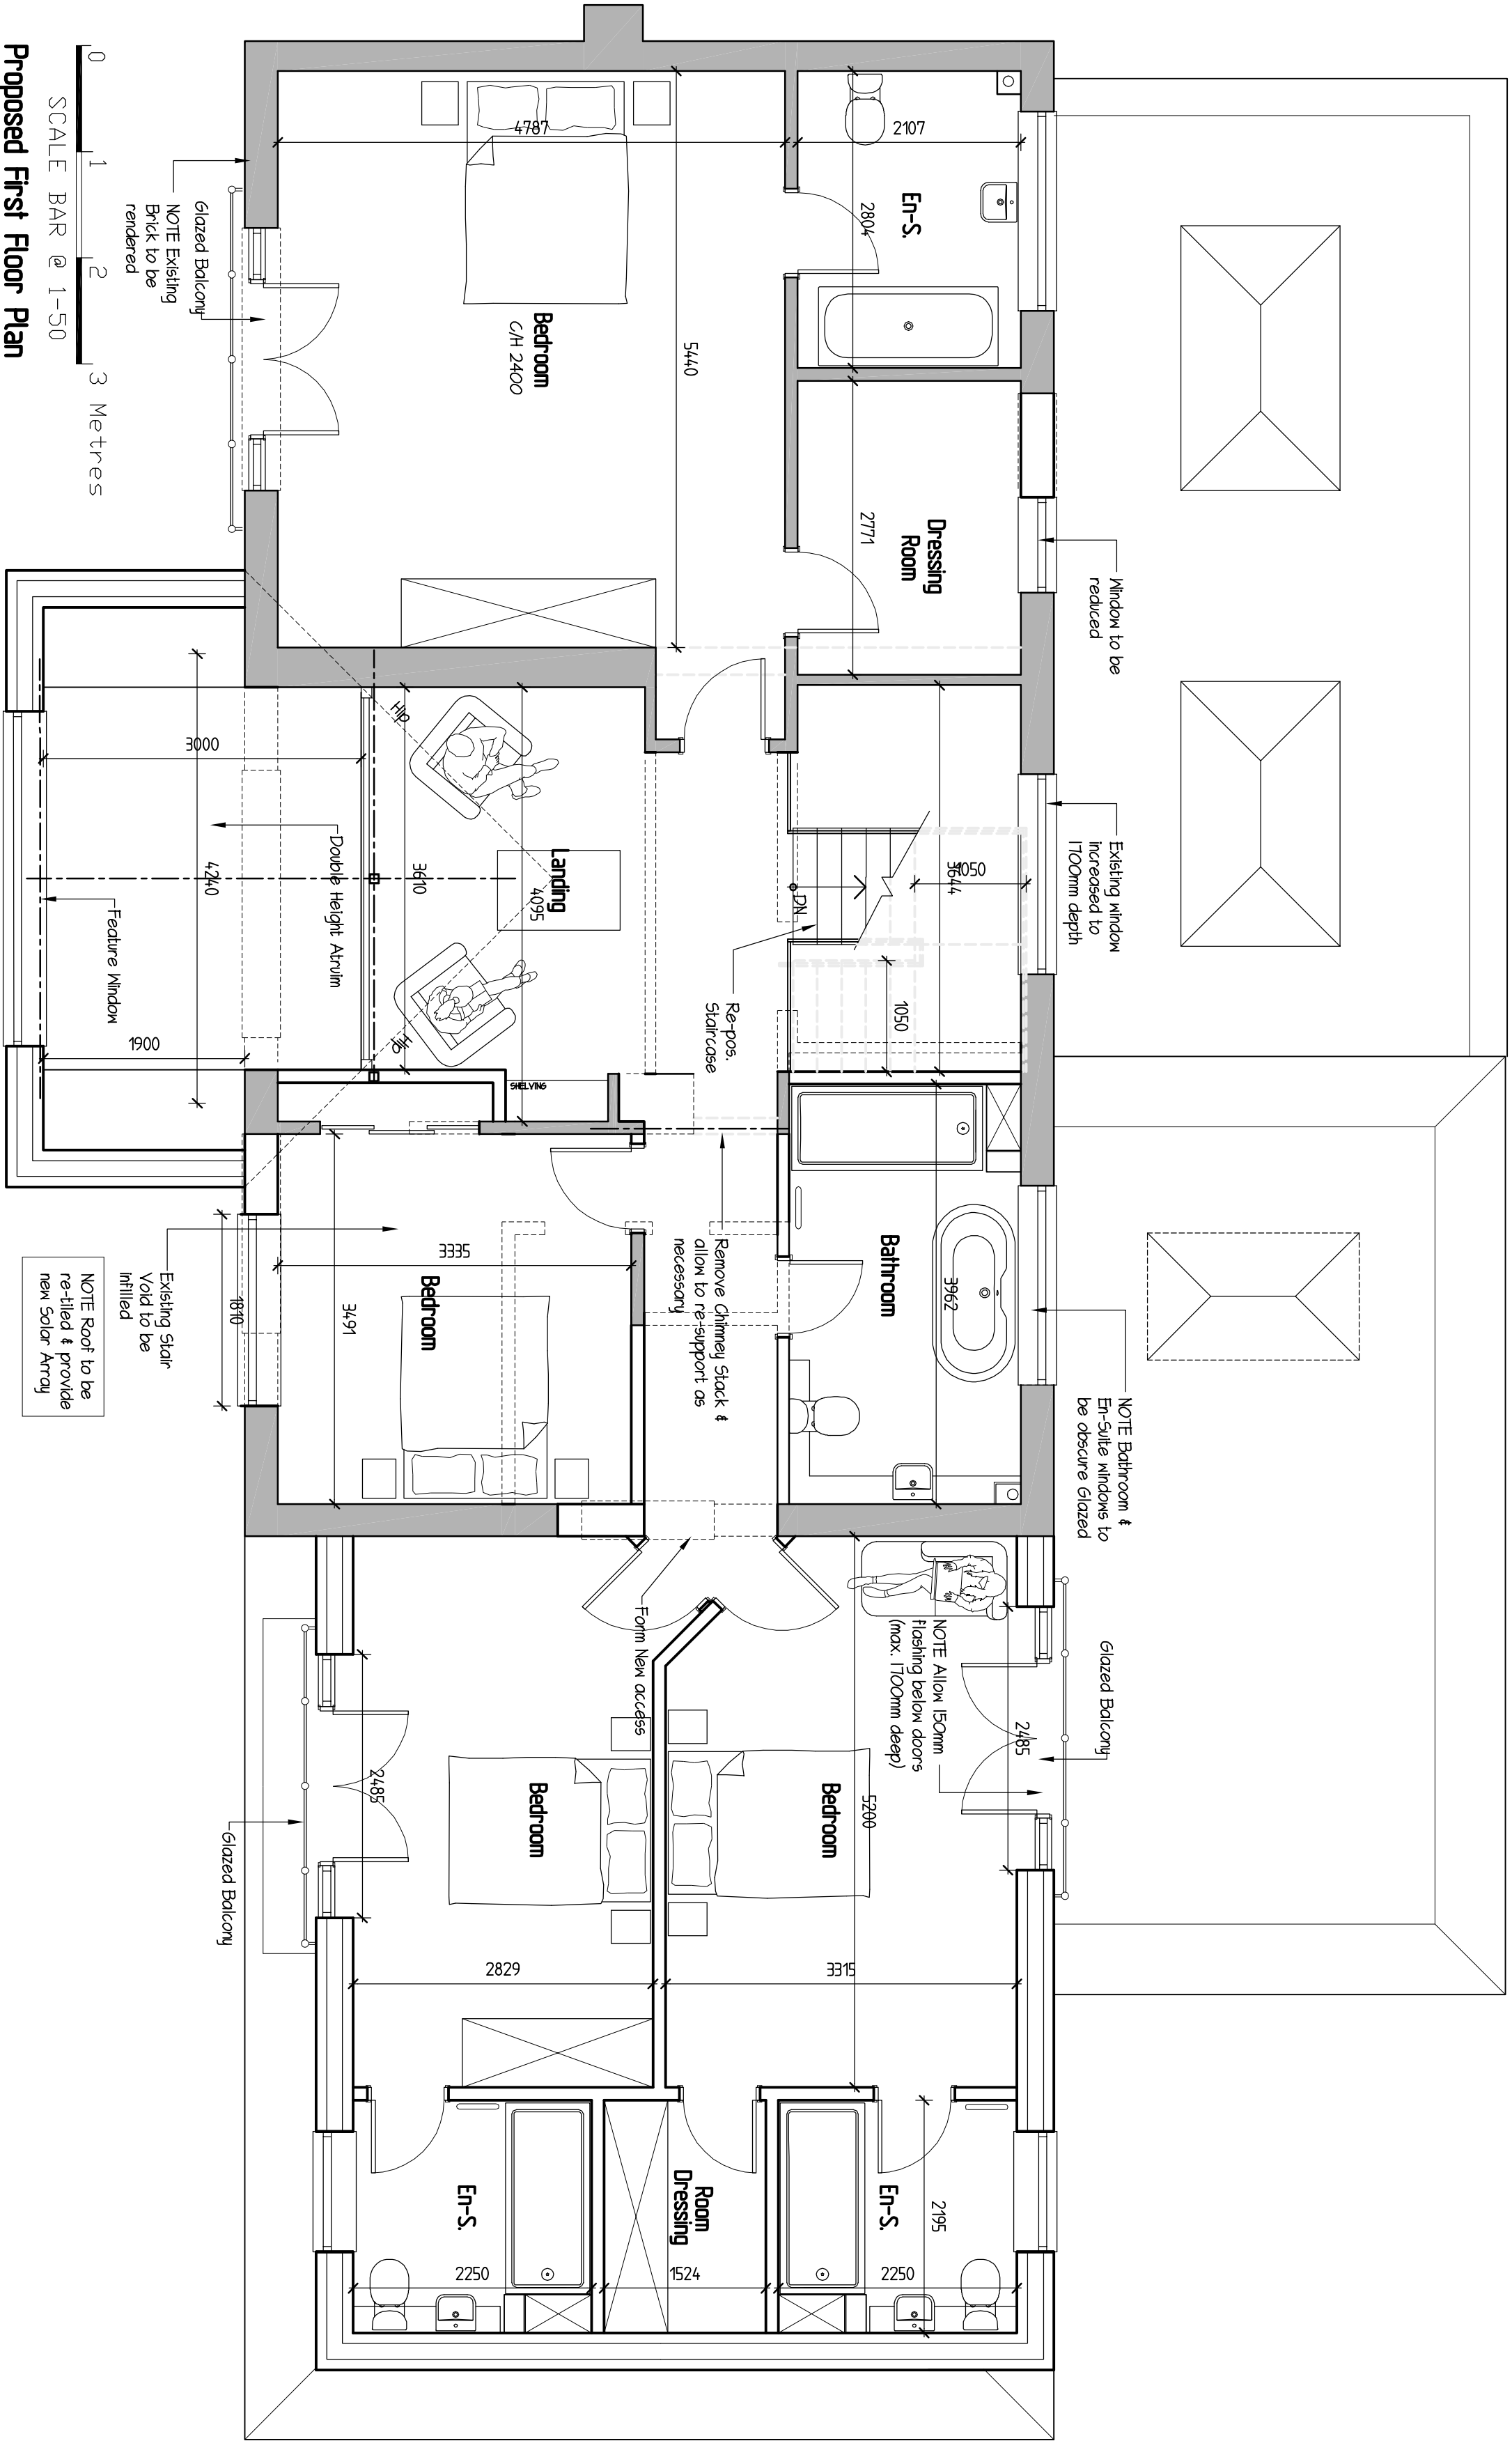

GRE G Farrell Planning, Building Regulations & Structural Design Building & Design Consultant greg@gregfarrell.co.uk	
43 Woodrow Way, Tilbury, Reading, Berk RG20 4NU Tel & Fax: 0118 941 6249 Mobile: 07967 009862	
REVISIONS	
Rev.	Description
A	Clients updates added
B	Clients updates added
C	Clients updates added
D	Clients updates added
E	Grn removed from Block Plan
Date	
14-11-2025	
23-12-2025	
10-03-2026	
12-6-2026	

JOB TITLE

68 Arbor Lane
Wimersh

TITLE

Proposed First Floor Plan & Elevations

SCALE

1:50 1:100

DATE

October 2025

DRAWING No.

03

E