
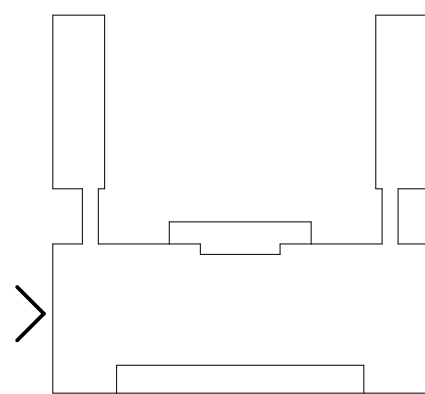


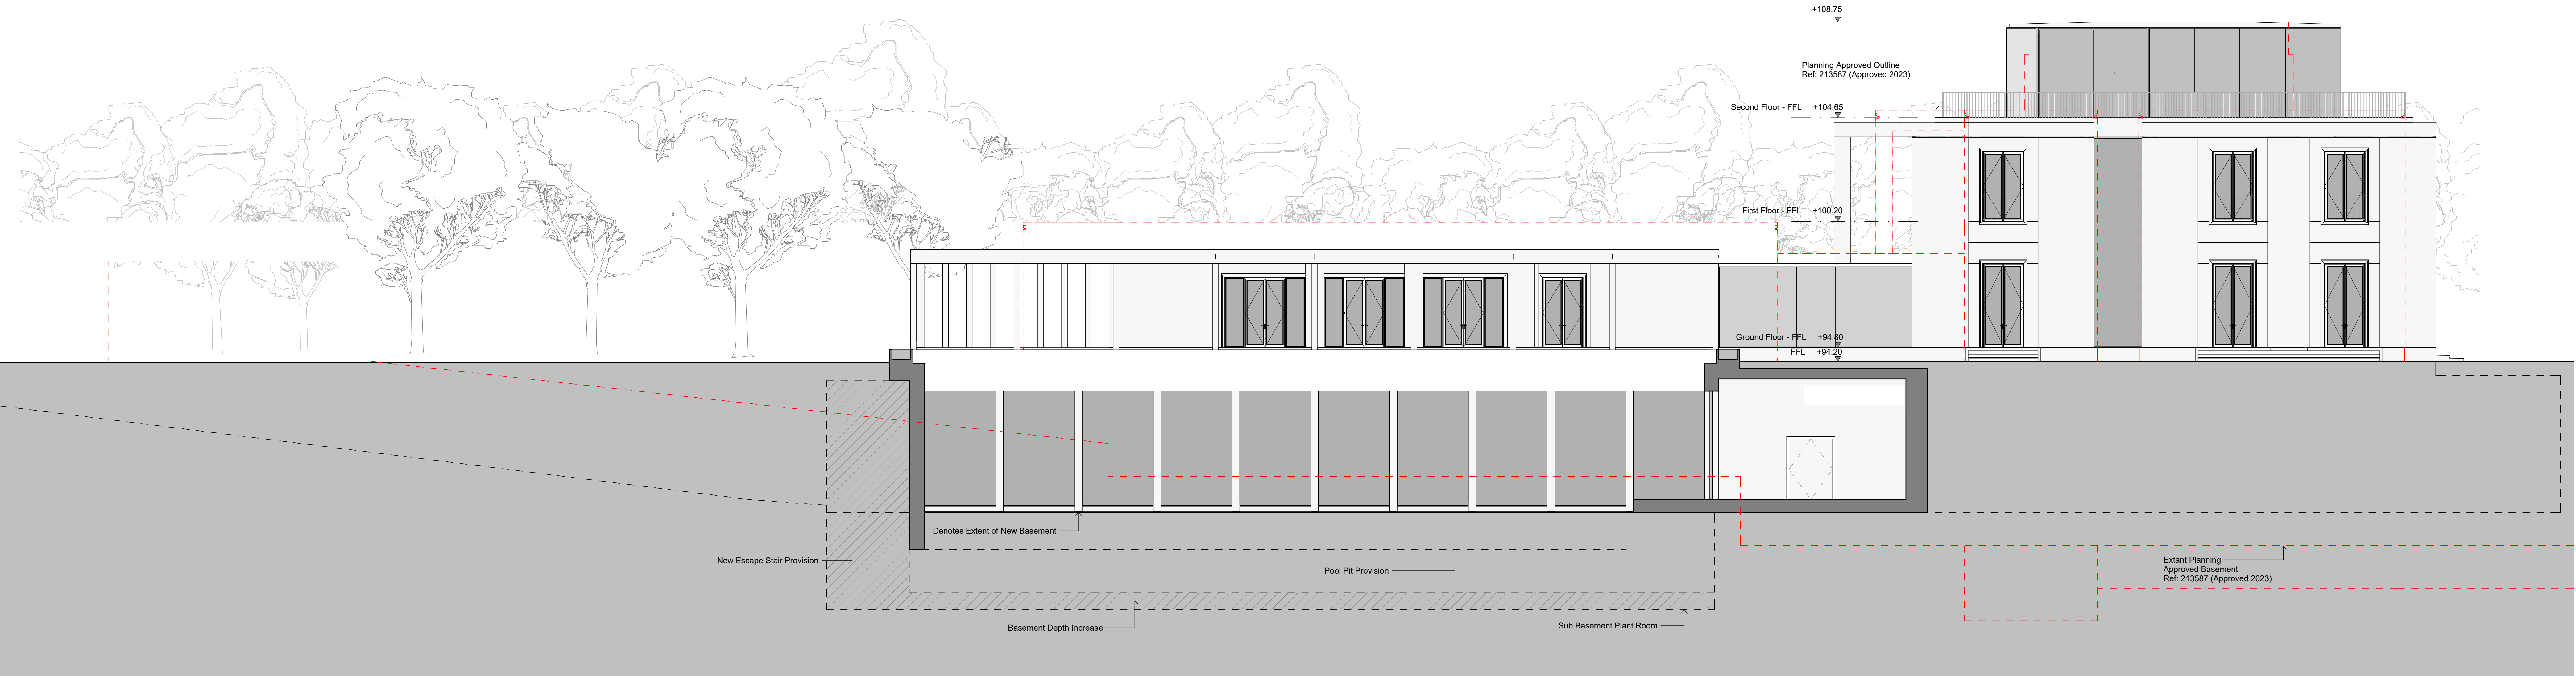

Relevant Information:
This document shall be read in conjunction with the following:

02.06.2025	21088	Planning Drawing Amendments	DB
04.05.2025	21088	Planning Drawing Amendments	DB
18.10.2025	21088	MH - Main House Planning Submission	DB
13.10.2025	21088	MH - B1 Planning Update	DB
03.07.2025	21088	MH - B1 Planning Submission	DB
20.06.2025	21088	MH - Draft Planning Submission	DB
20.06.2025	21088	MH - Draft Planning Submission	DB
20.06.2025	21088	MH - Draft Planning Submission	DB

pb+co.
Pexon Bradbury + Co Architects

Project Title:
Project Conway

Drawing Title:
Main House West Elevation

Scale: 1 : 100 @ A0
Code: PCY

Drawing No: PCY-PBC-MH-ZZ-DR-A-1023
P05B

- General Notes:**
- All dimensions are to be checked on site prior to construction.
 - Use figured dimensions only. Do not scale from drawings.
 - Discrepancies between drawings are to be reported to the Site Agent / Contract Administrator immediately.
 - All Levels unless stated otherwise are above Ordnance datum (AOD).
 - Construction issue drawings are to be read in conjunction with the Package Summary Documents