




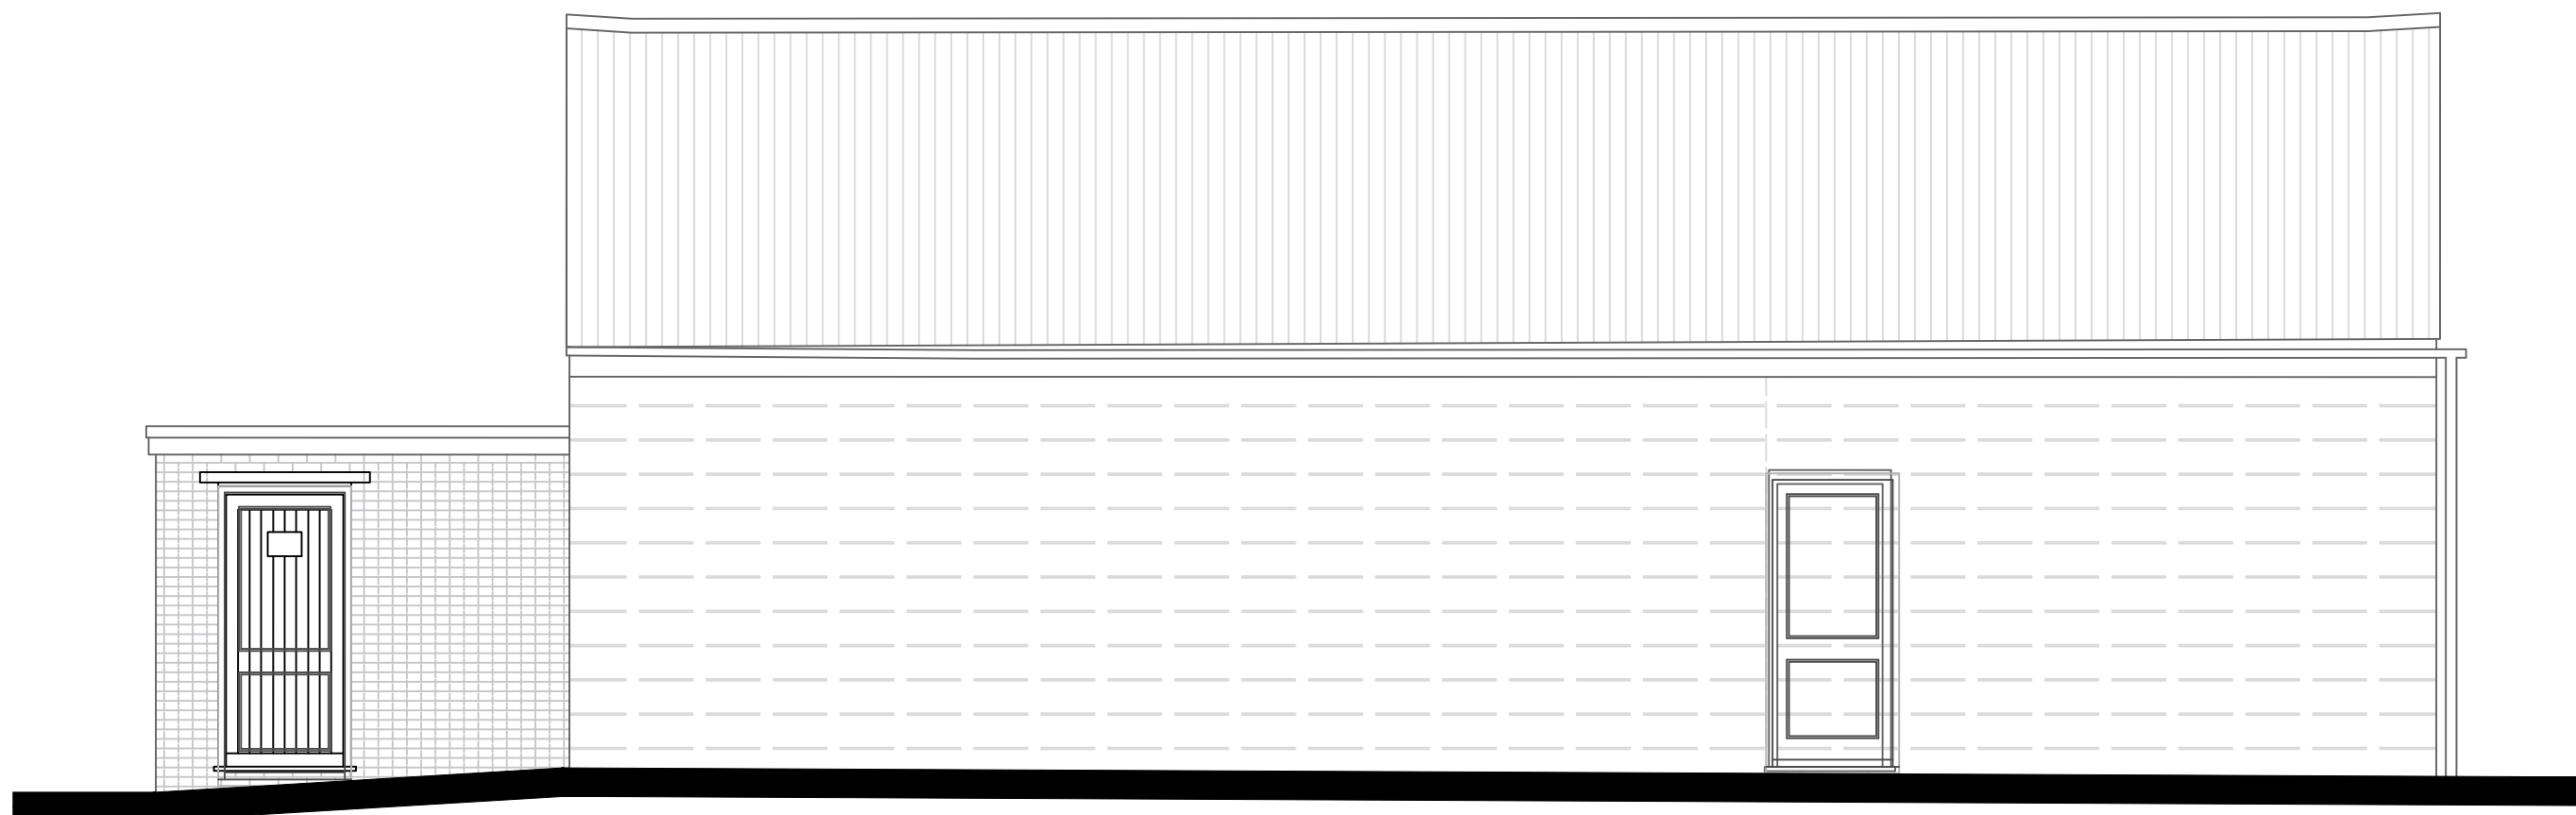

East Elevation

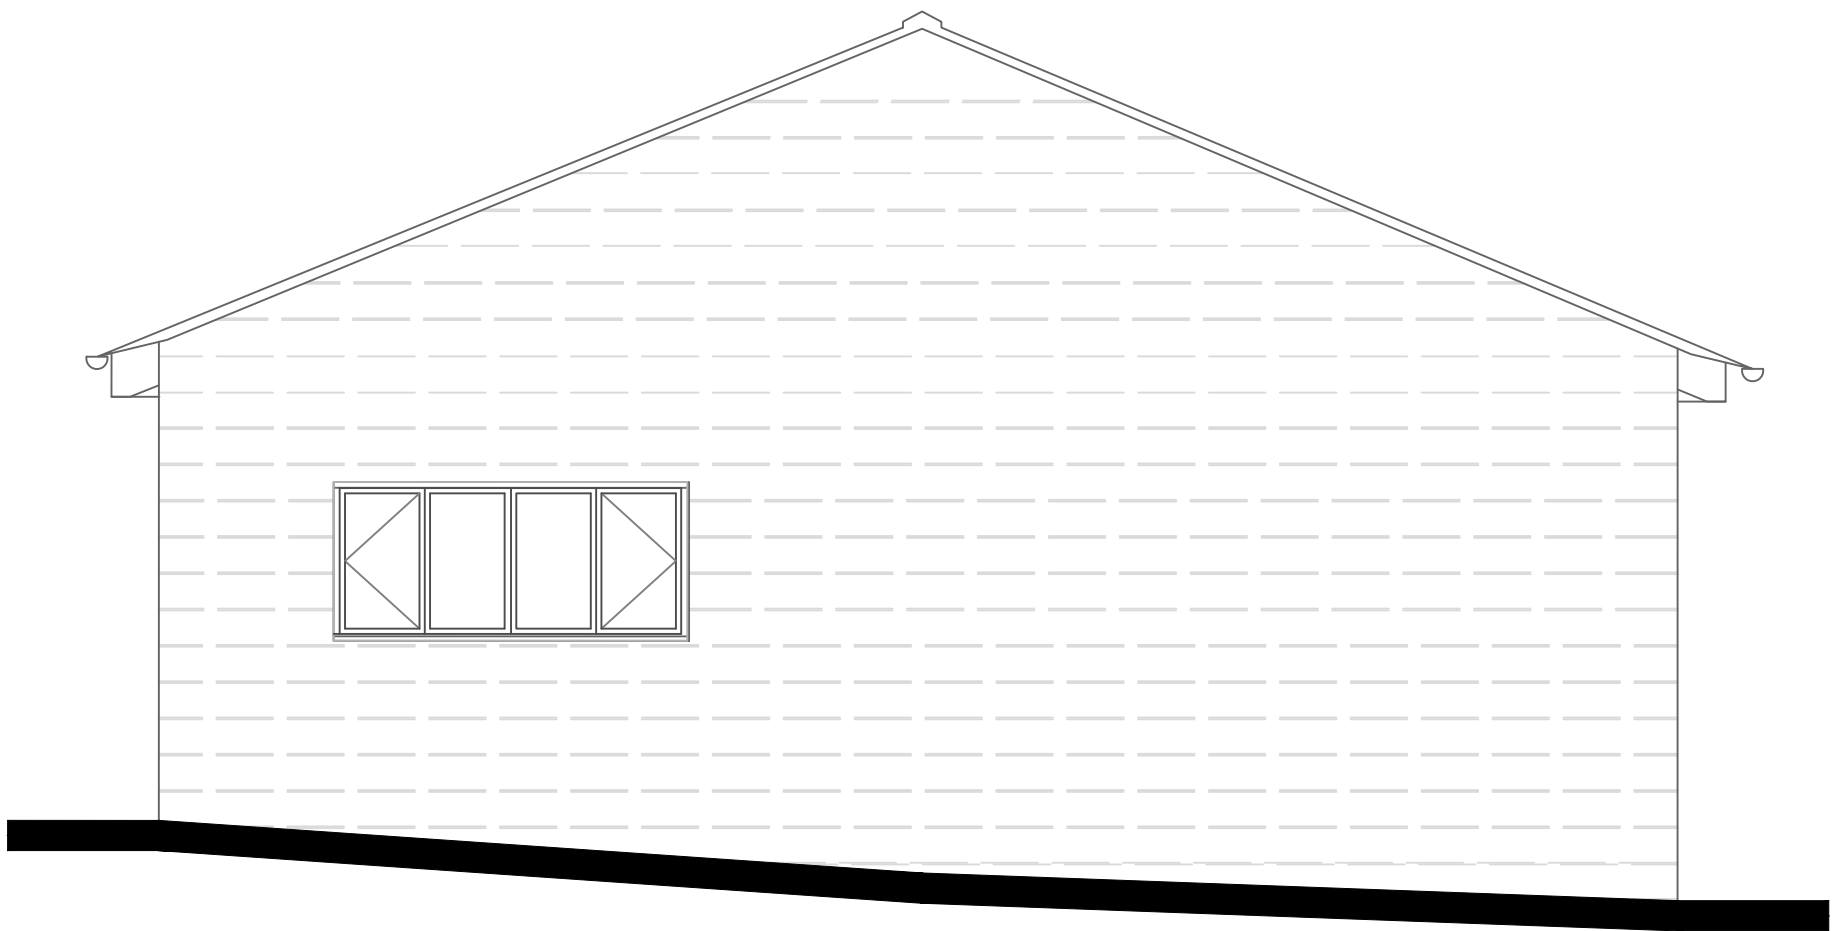

North Elevation

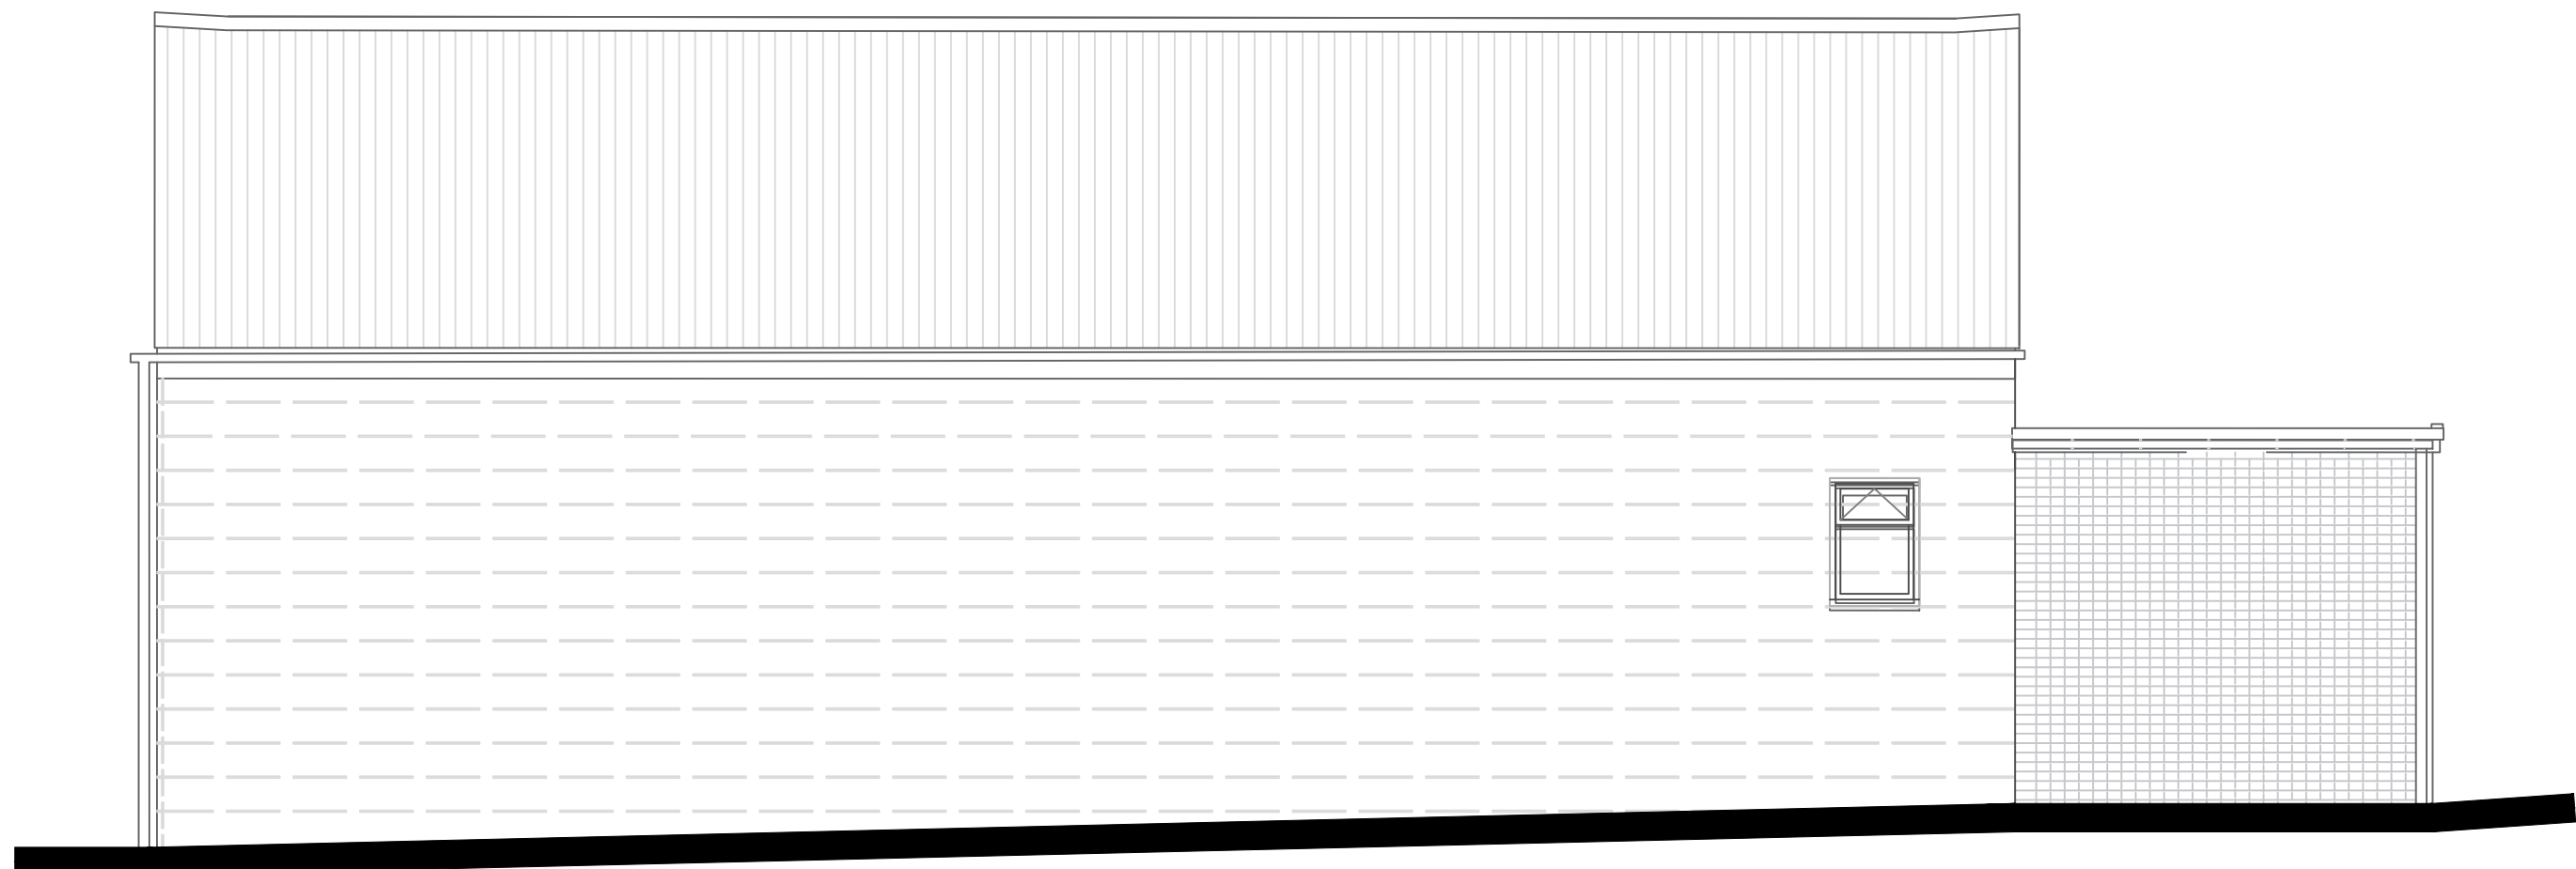


West Elevation



South Elevation

ELEVATIONS OF BUILDING 1

 

|                |                                                                                  |  |          |
|----------------|----------------------------------------------------------------------------------|--|----------|
| Client         | Palmarium Properties<br>78 Reading Road<br>Finchamstead<br>Wokingham<br>RG40 4RA |  |          |
| Project        | PLANNING APPLICATION                                                             |  |          |
| Drawing Title  | ELEVATIONS OF BUILDING 1                                                         |  |          |
| Agent          | Richard Bayley Associates<br><br>M: 07831 189463<br>E: richard@richardbayley.com |  |          |
| Status         | PLANNING                                                                         |  |          |
| Date           | June 2025                                                                        |  |          |
| Scale          | A3 @ 1:100                                                                       |  |          |
| Drawing Number | E58/002                                                                          |  | Revision |