




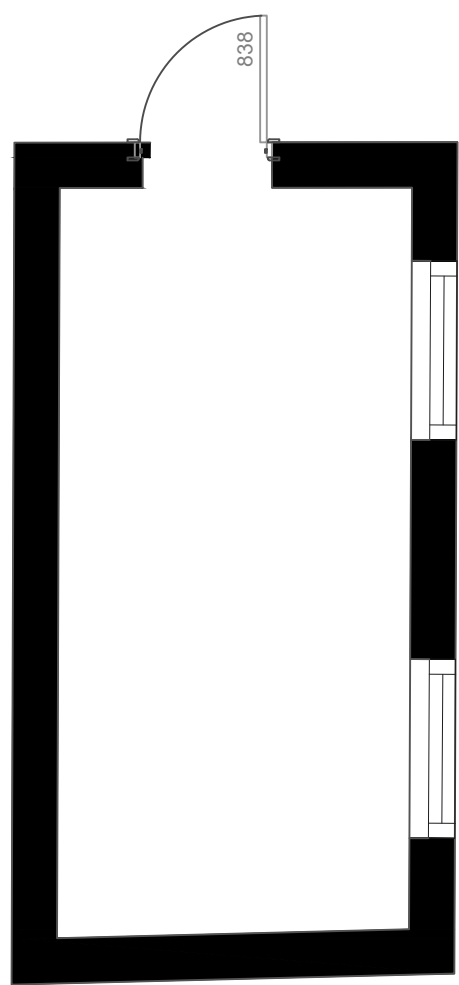


STORE

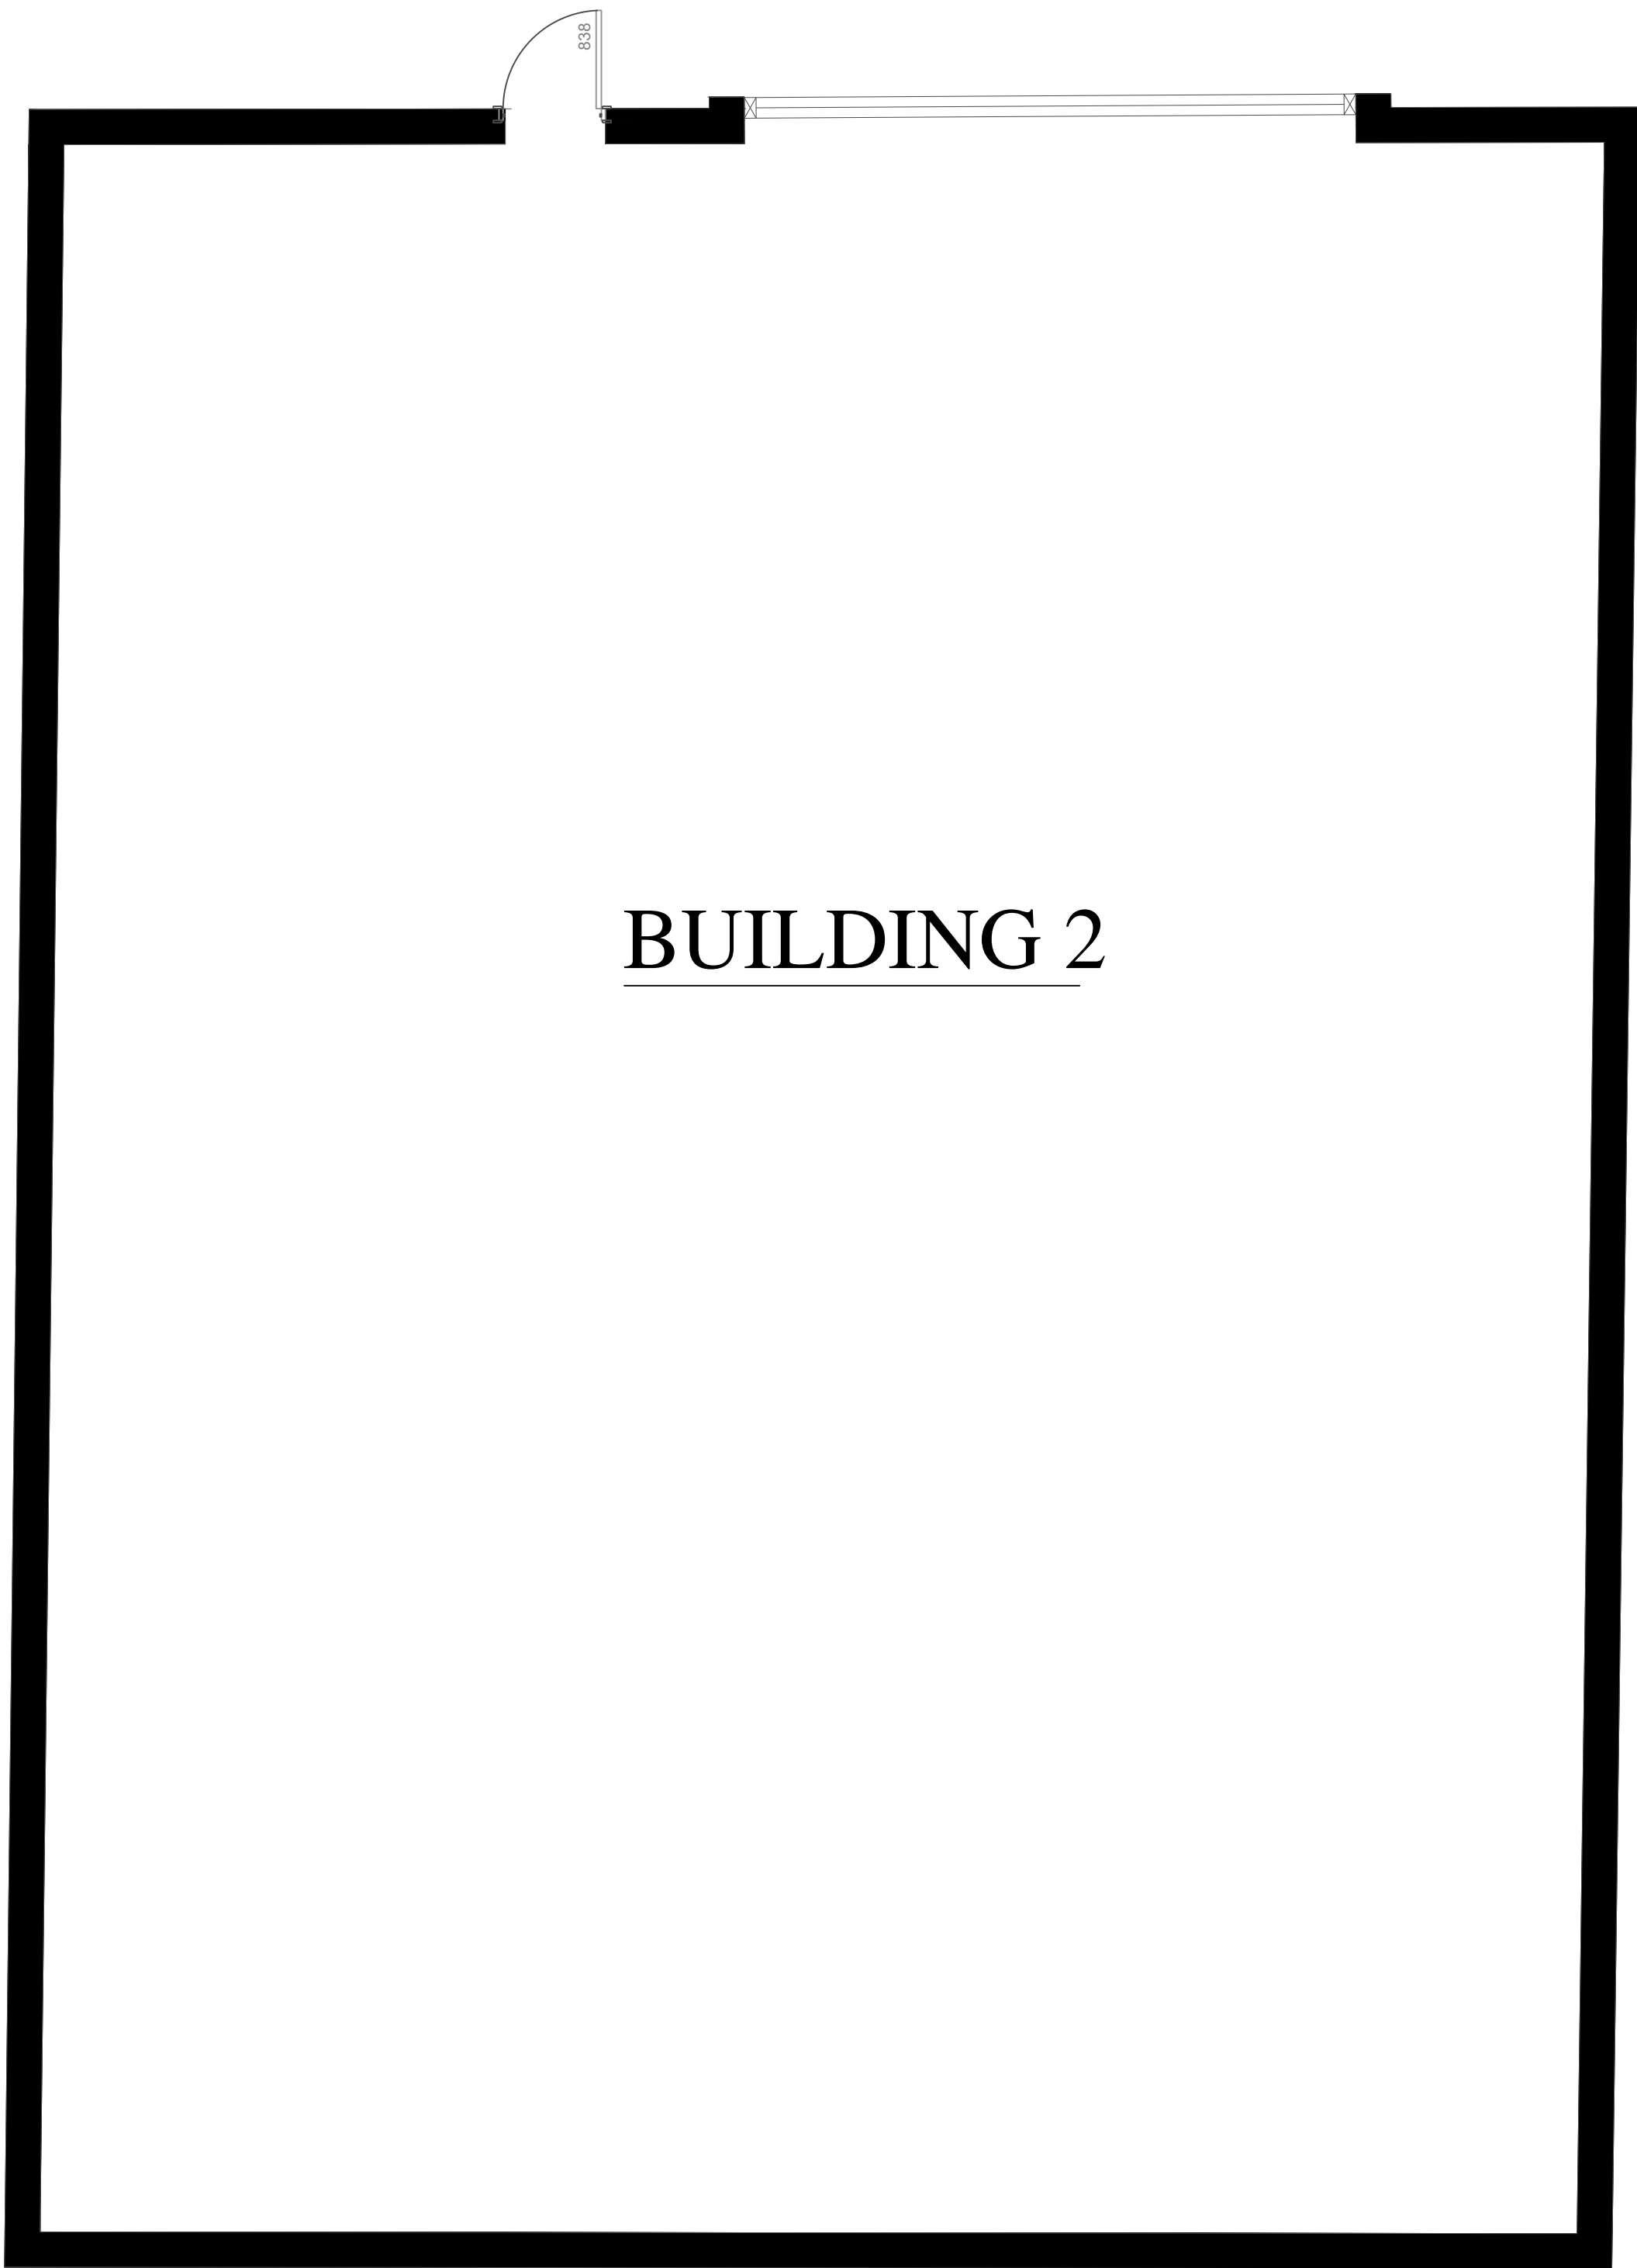


BUILDING 2

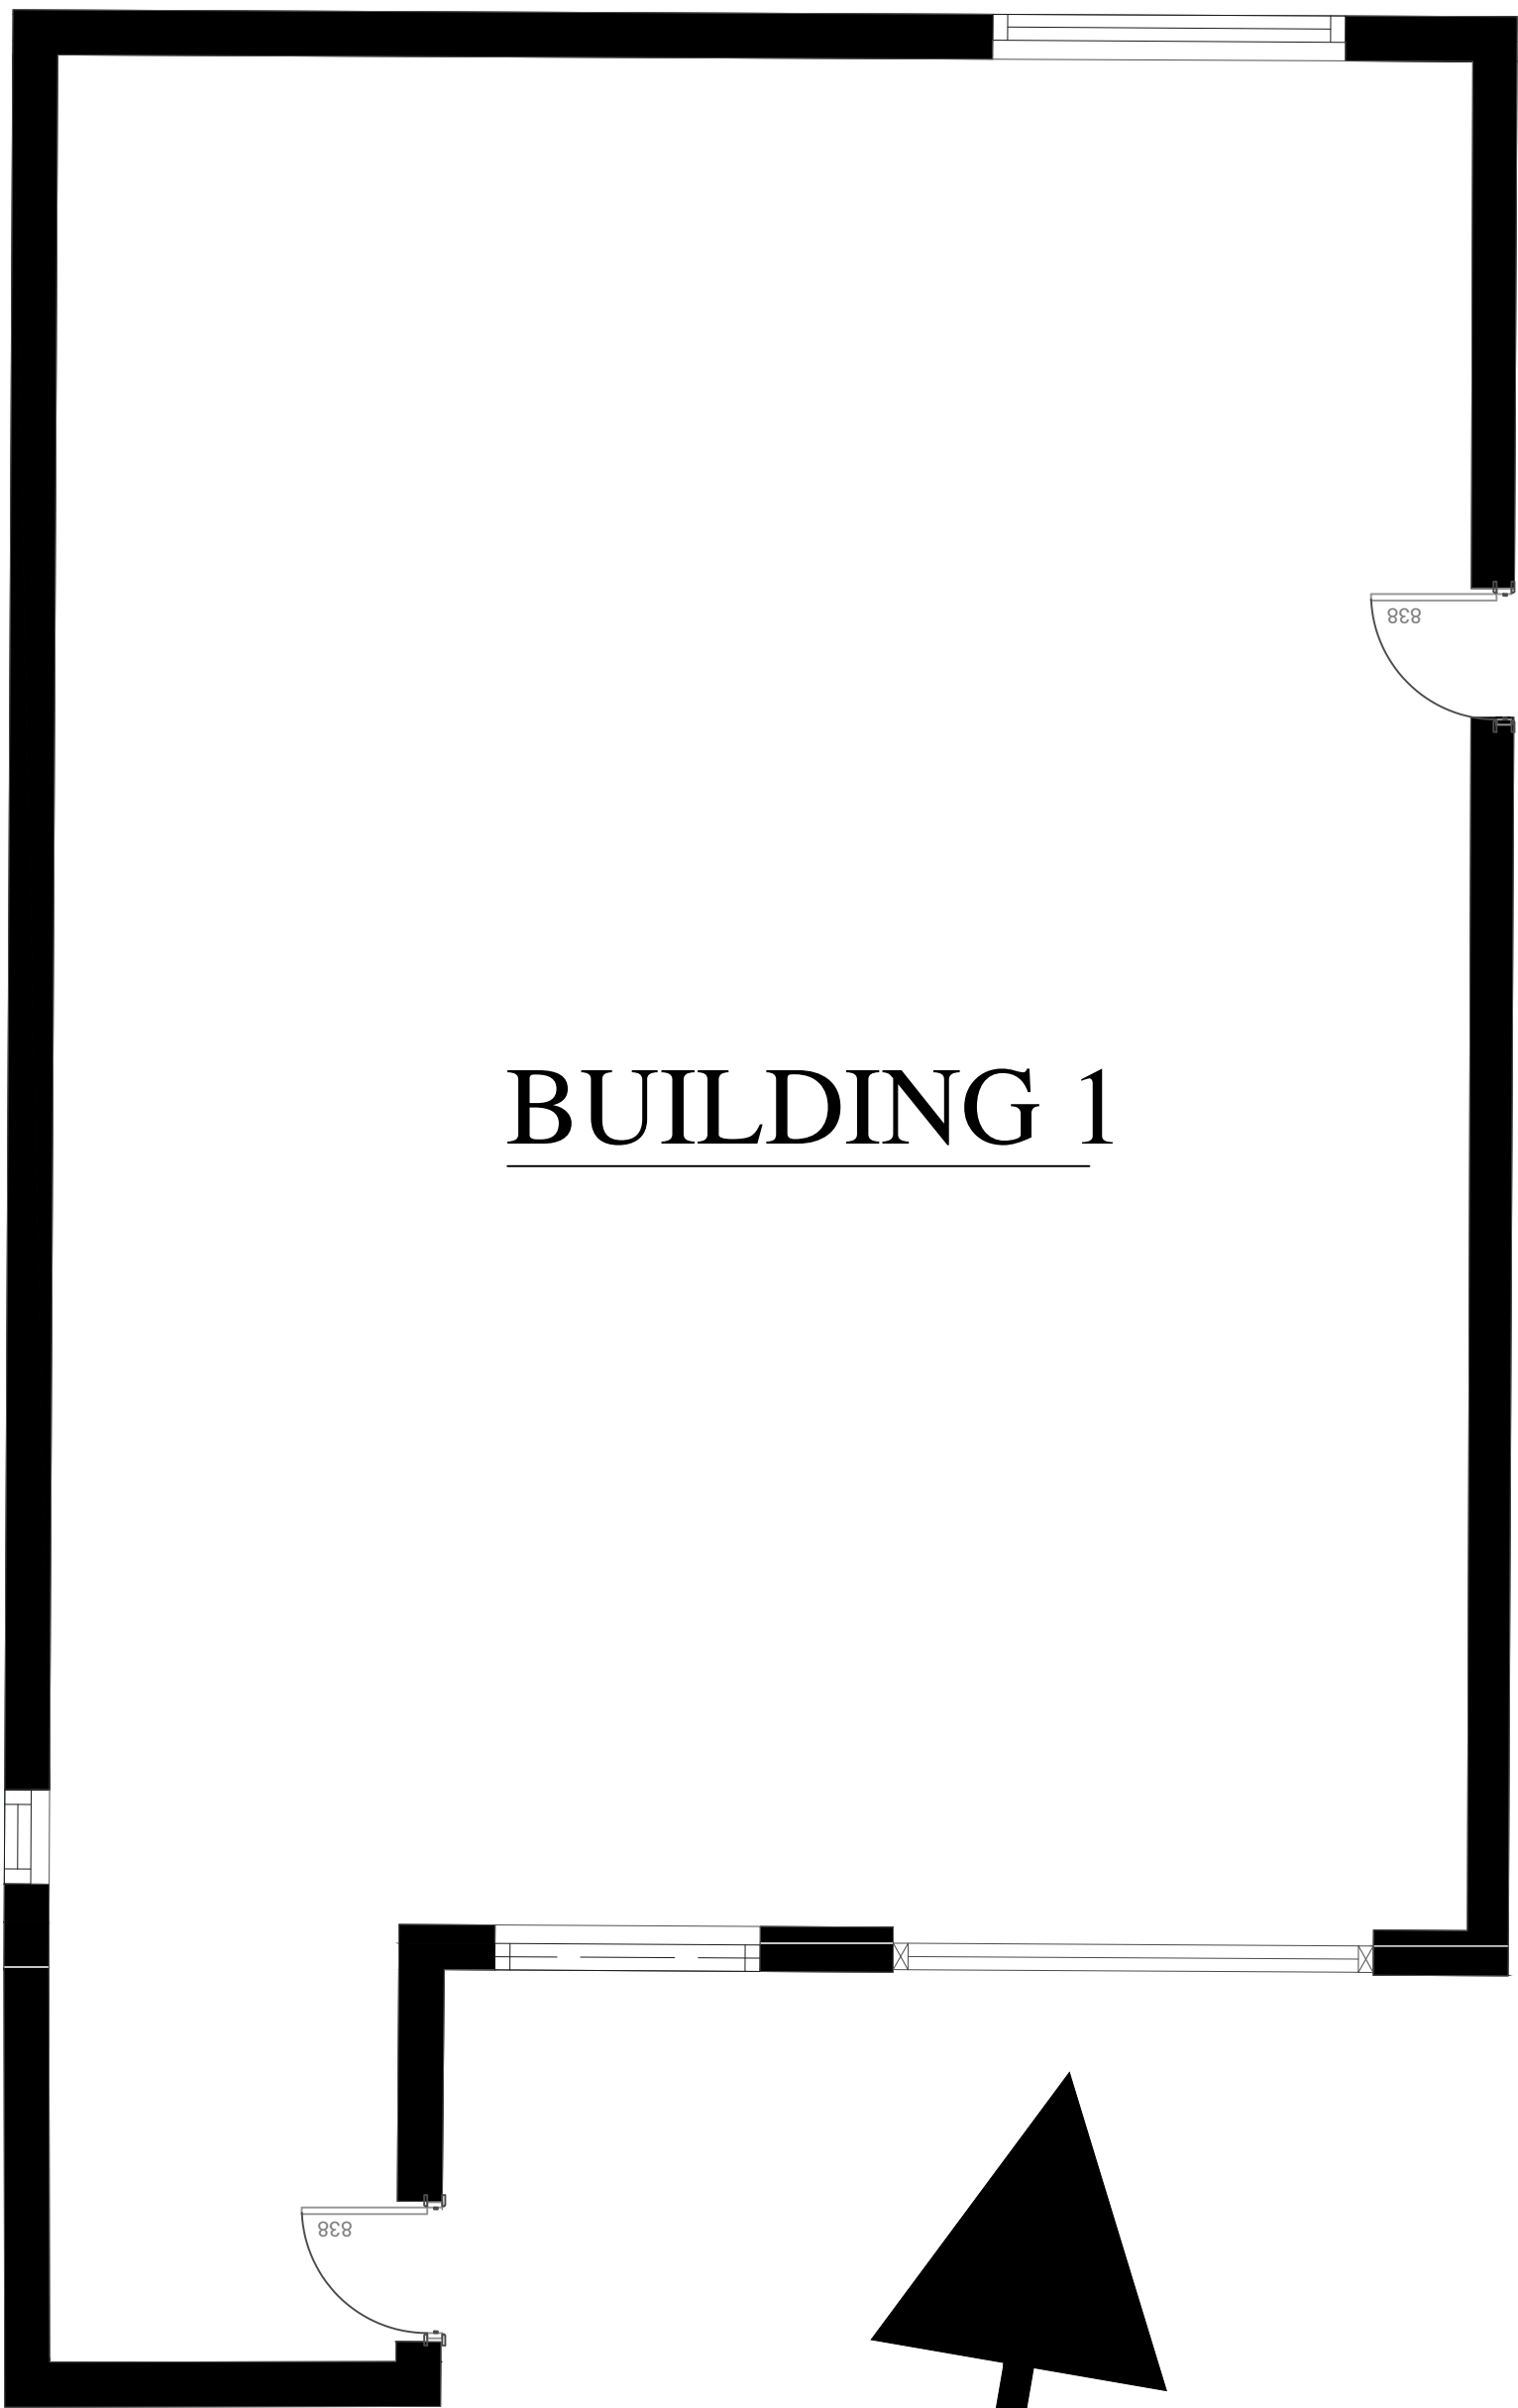

BUILDING 1

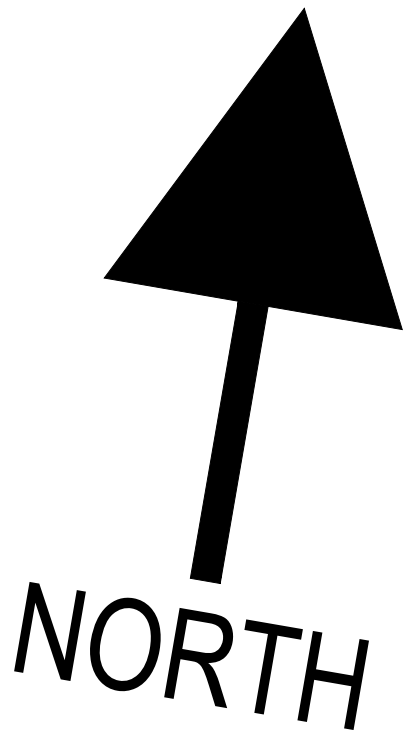

FLOOR PLAN OF BUILDING 1 & 2 PLUS STORE

 

Client	Palmarium Properties 78 Reading Road Finchamstead Wokingham RG40 4RA		
Project	PLANNING APPLICATION		
Drawing Title	FLOOR PLAN OF BUILDING 1 & 2 PLUS STORE		
Agent	Richard Bayley Associates M: 07831 189463 E: richard@richardbayley.com		
Status	PLANNING		
Date	June 2025		
Scale	A3 @ 1:100		
Drawing Number	E58/001		Revision