


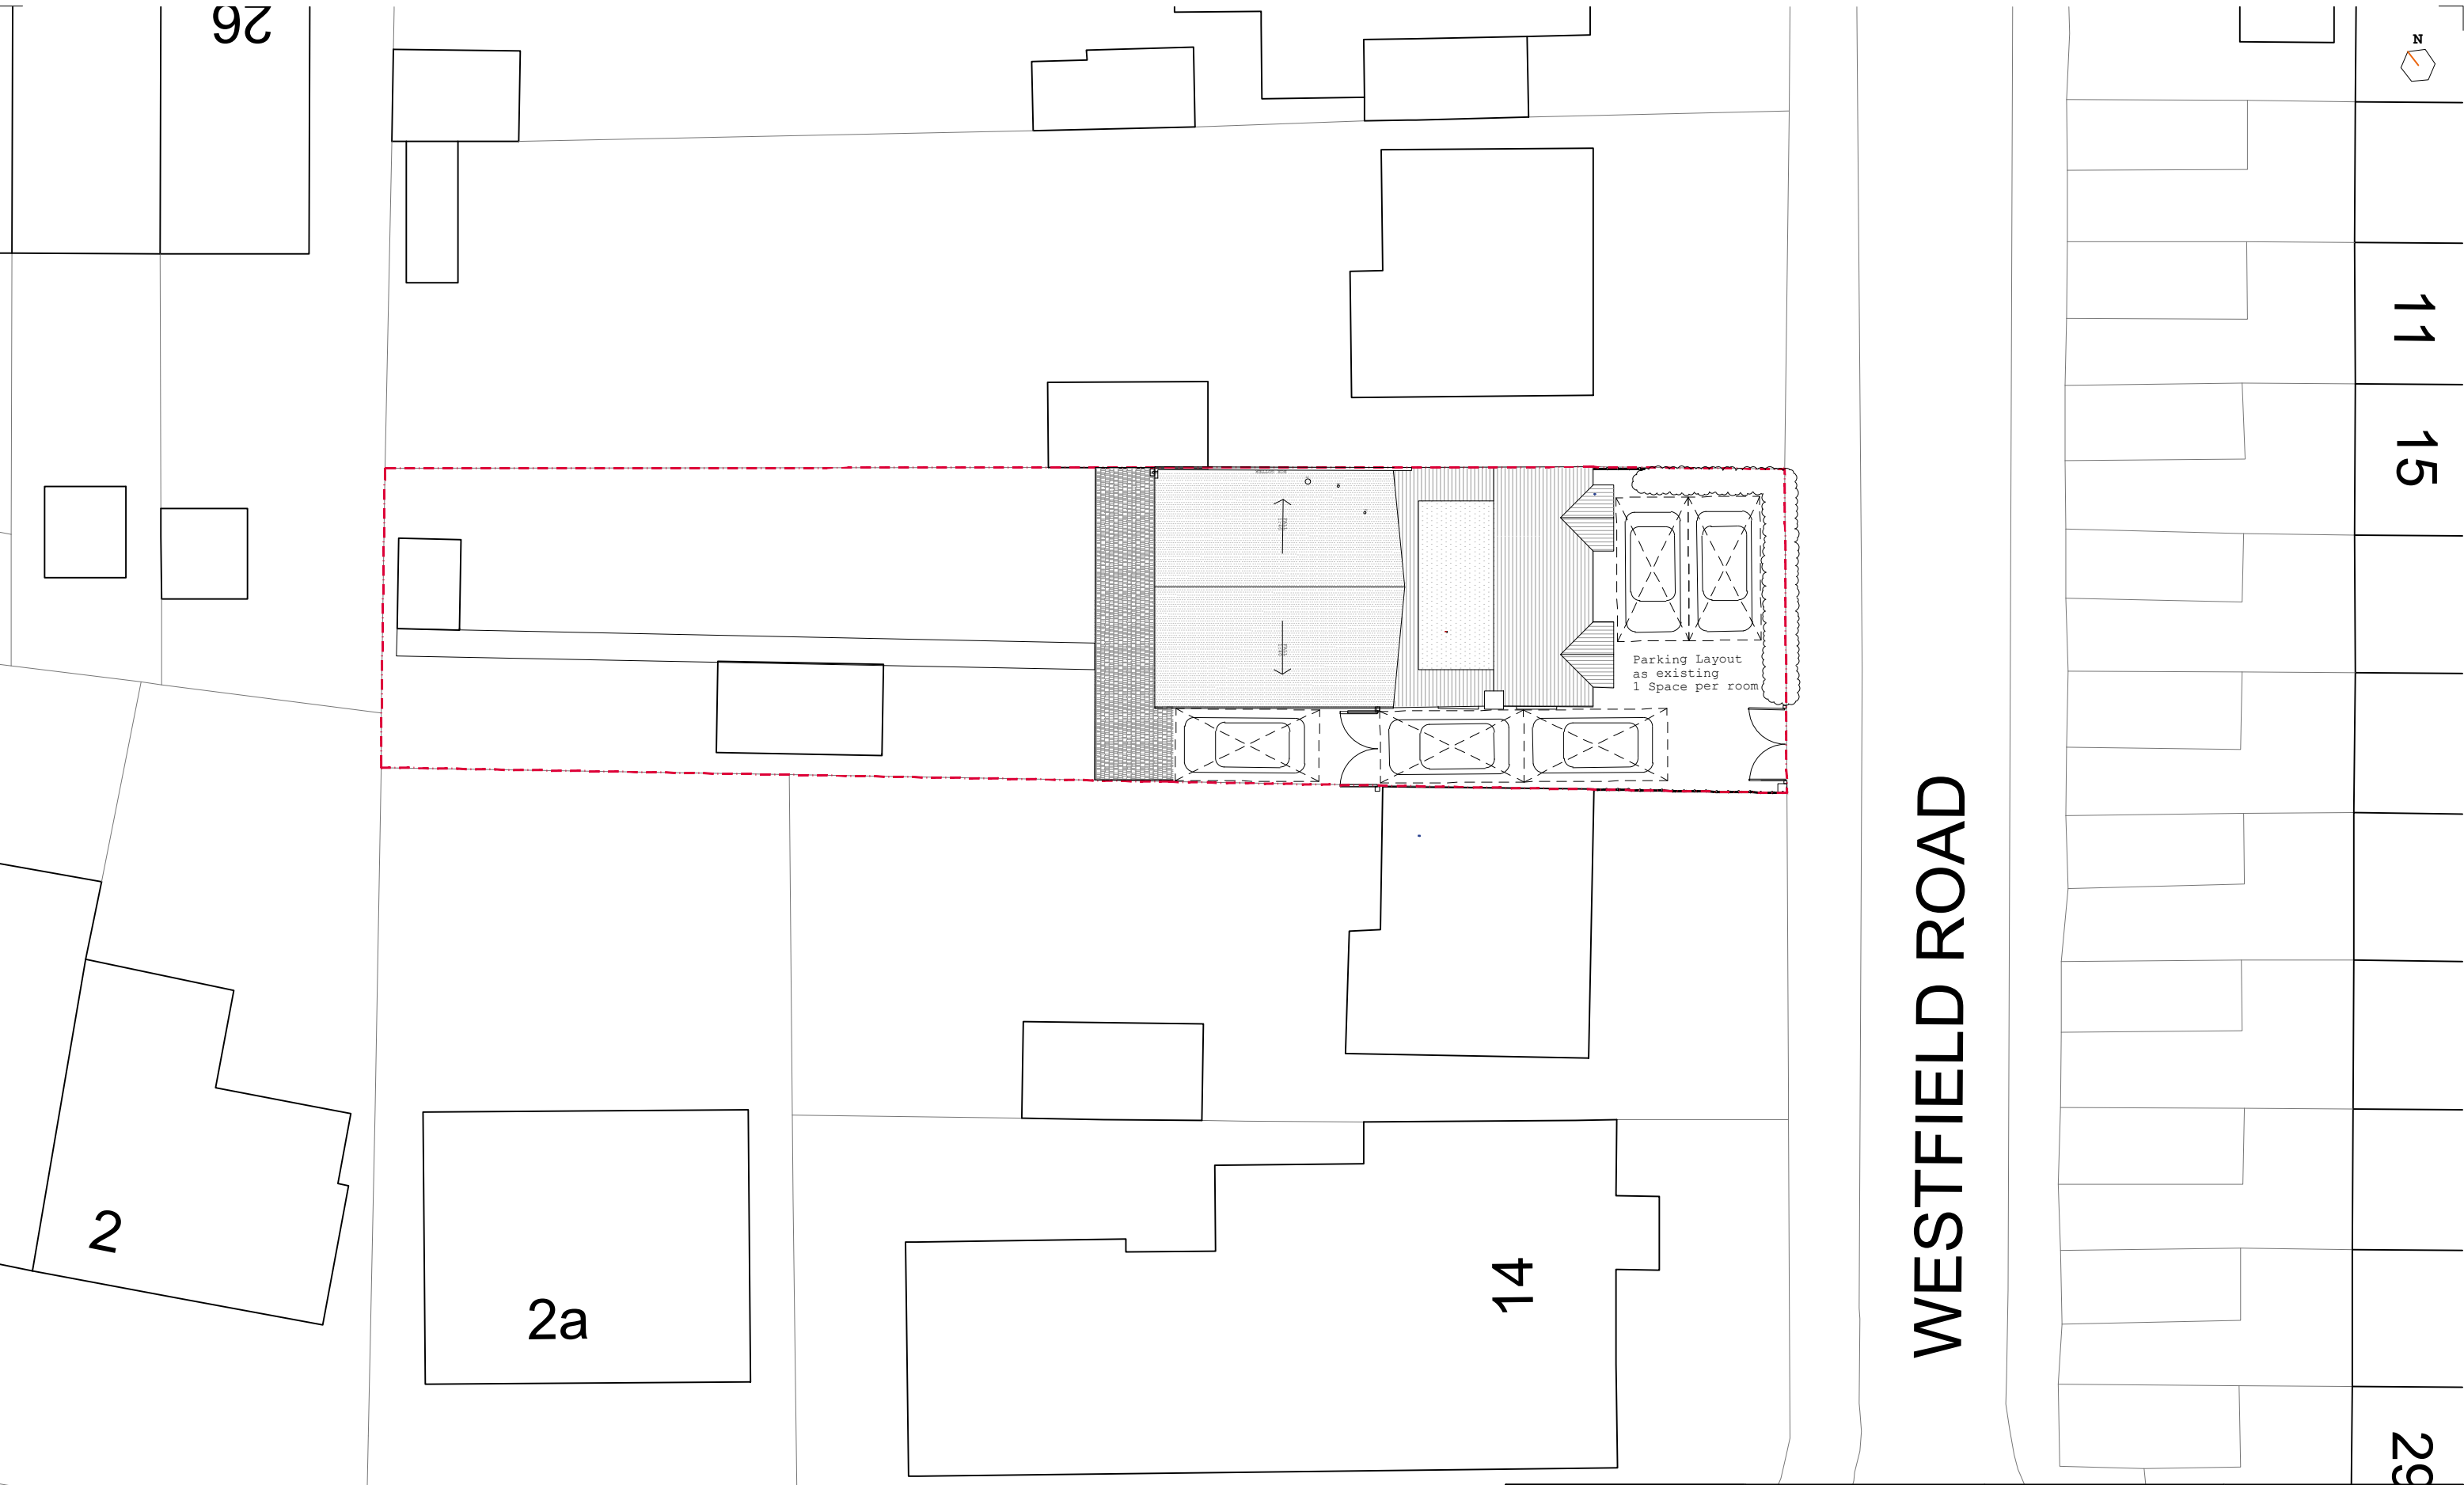

all drawings remain the copyright of colony and cannot be reproduced on whole or part without our approval

this drawing is for planning purposes only and not a construction issue

documents & drawings are not to be altered without the consent of colony

dimensional accuracy only applies to the written notation

drawings issued by colony are to be cross-referenced where necessary with other relevant consultants' information

if any contradiction is found in the drawing set, or if you are in any doubt, ask the architect

colony

Collaborating with:
Shakeel Khan

Job: **1036** Drawing: **02-20** Revision: **-**

Project:
10 Westfield Road
Wokingham RG41 5ER

Drawing Name:
Proposed Site Plan

Date: 05.2025 **Status:** planning

Drawn By: IP **Checked By:** EM

 **RIBA** 
Chartered Practice

Colony Architects Ltd.
The Wine Store, Brewery Court,
Theale, Reading, RG7 5AJ
+44 (0)118 380 0328
hello@colonyarchitects.com
colonyarchitects.com

NOTES

1:200 | 02 | 04 | 06 | 08 | 10 | 12 | 14 | 16 | 18 | 20 | 22 | 24