
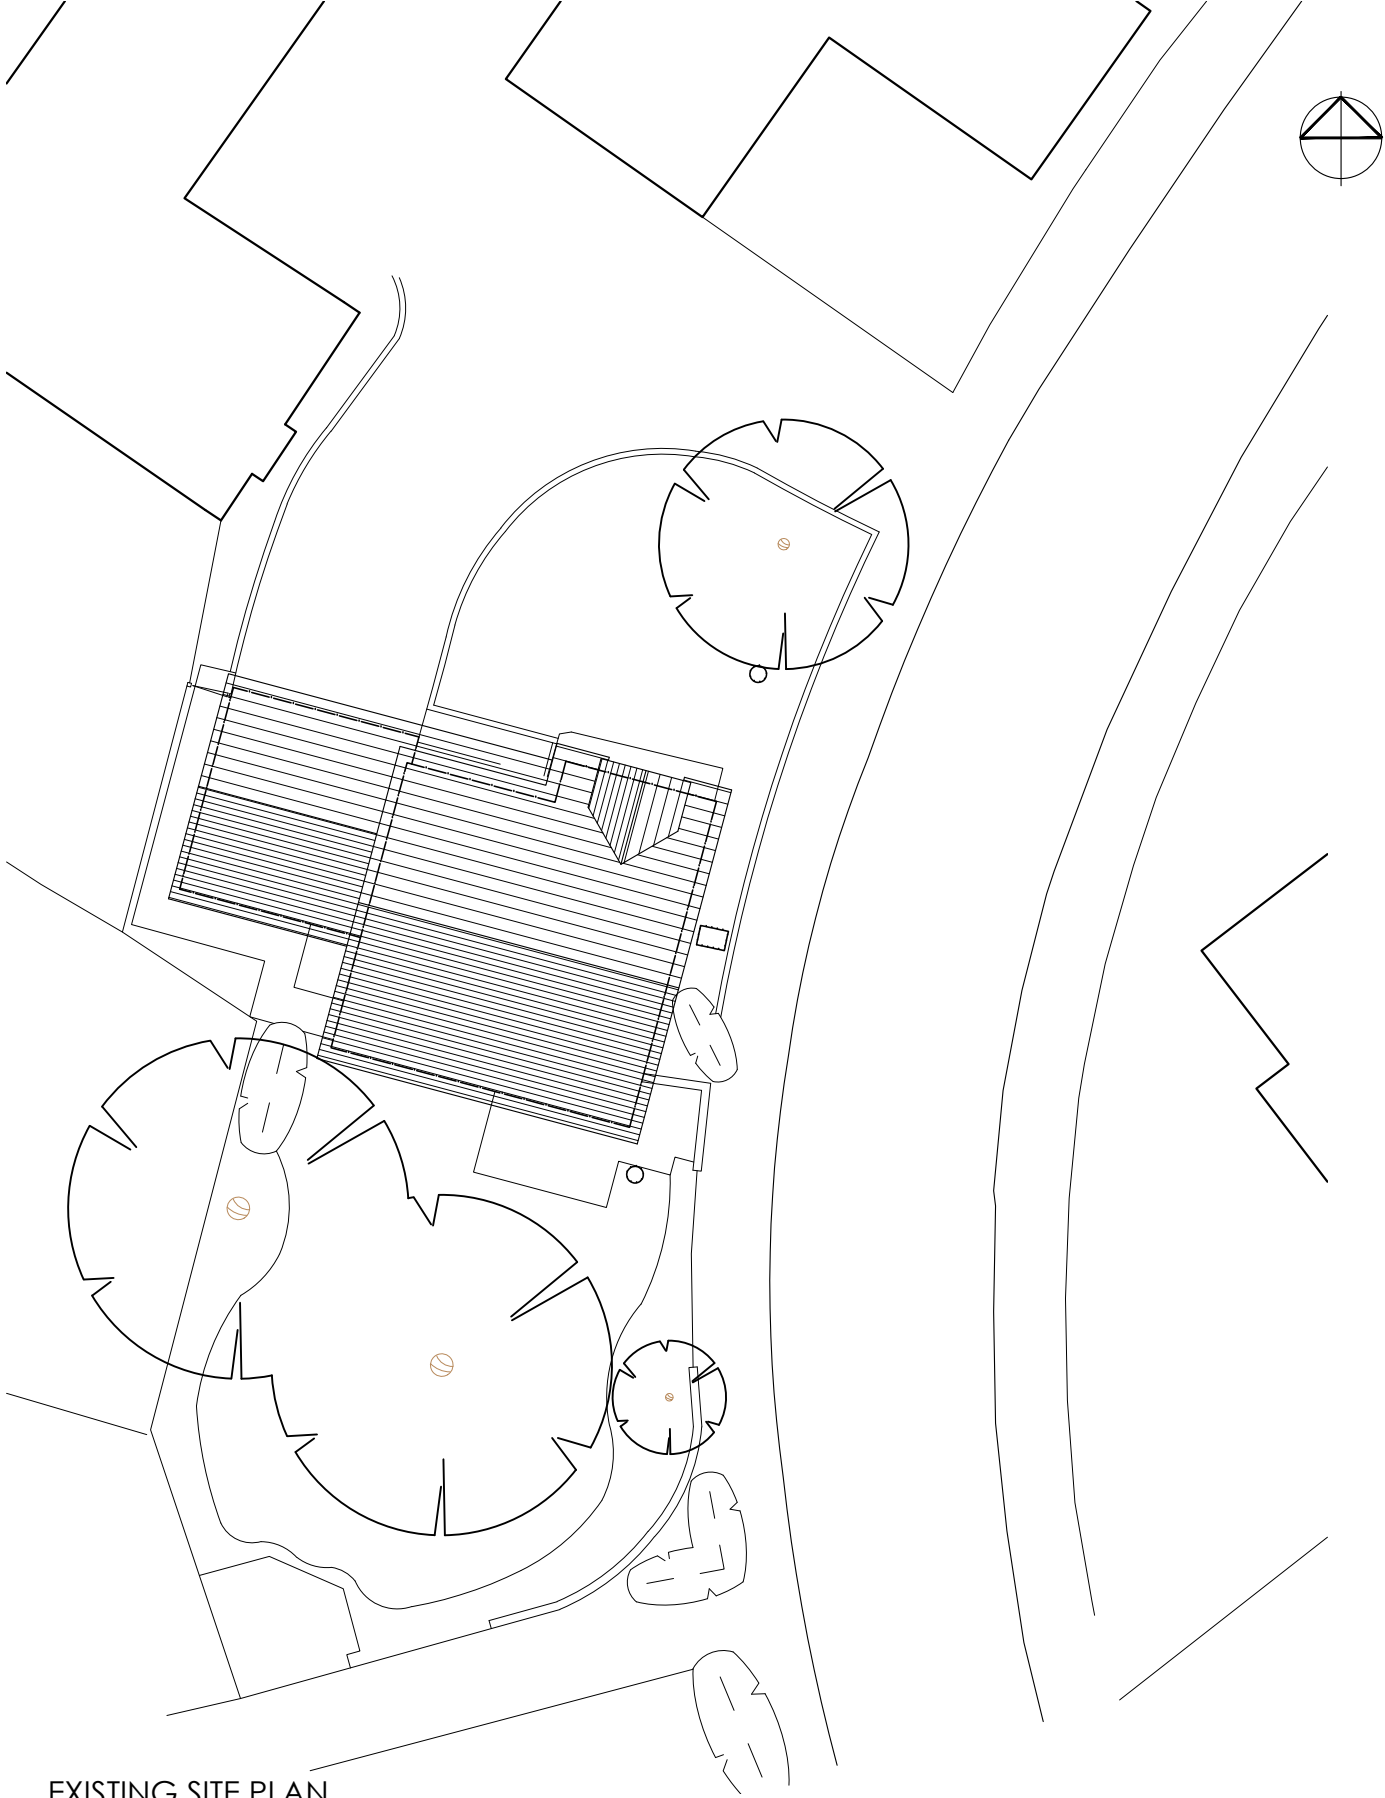
 


DRG. REMAINS COPYRIGHT OF THE ARCHITECT.
DIMENSIONAL DISCREPANCIES TO BE REFERRED
TO THE ARCHITECT
DO NOT SCALE


DRAWING STATUS ☒ PRELIMINARY ☐ FOR APPROVAL ☐ CONSTRUCTION

DATE

REVISION3 Drawing

 

EXISTING SITE PLAN
1:200

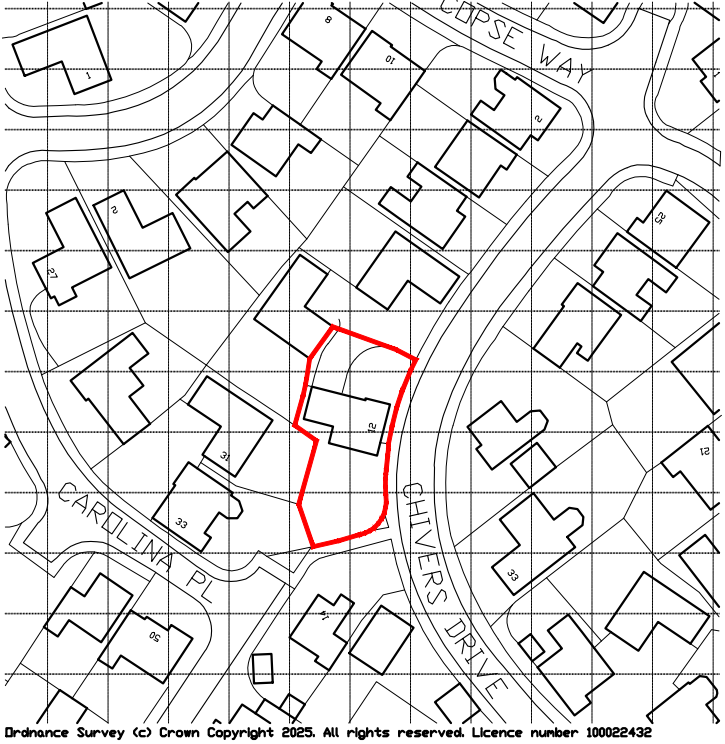

LOCATION PLAN
1:1250

CLIENT	JOB TITLE	DATE
Ravi Davinderjit	Proposed Extension	July 25
Nina Bai	12 Chivers Drive	SCALE
-	Finchampstead	1:200 & 1:1250
DRG TITLE	JOB No.	DWG No.
Site & Location Plan	2528	01
	REV.	-



anne owen
architects

Anne Owen Architects Ltd
24 Springfield Park, Twyford, Reading RG10 9JH
+44(0)118 932 0846 / 07788 262602
anne@annehearchitect.co.uk
www.annehearchitect.co.uk
Director: Anne Owen BA (Hons) BACh RIBA
Company Registered in England & Wales No. 8861202