




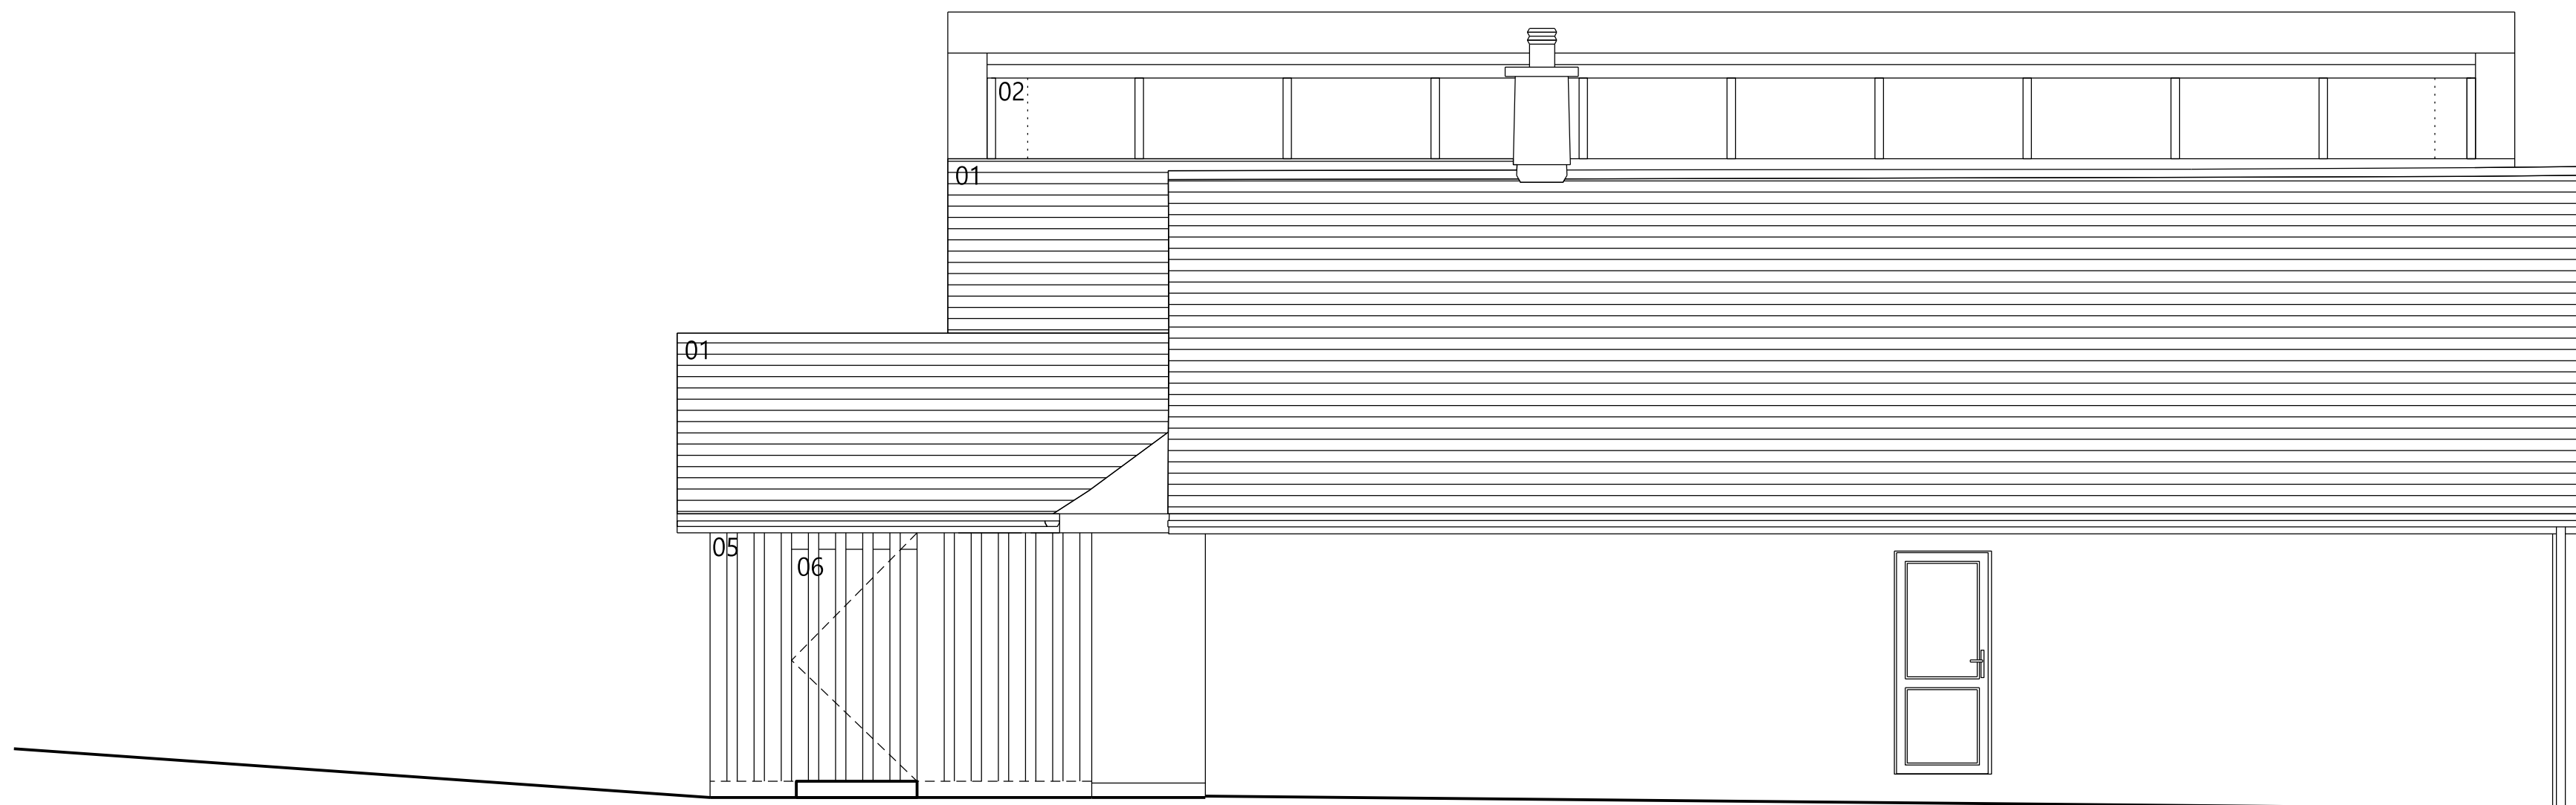

1 - NORTH ELEVATION
SCALE 1:50 @ A1

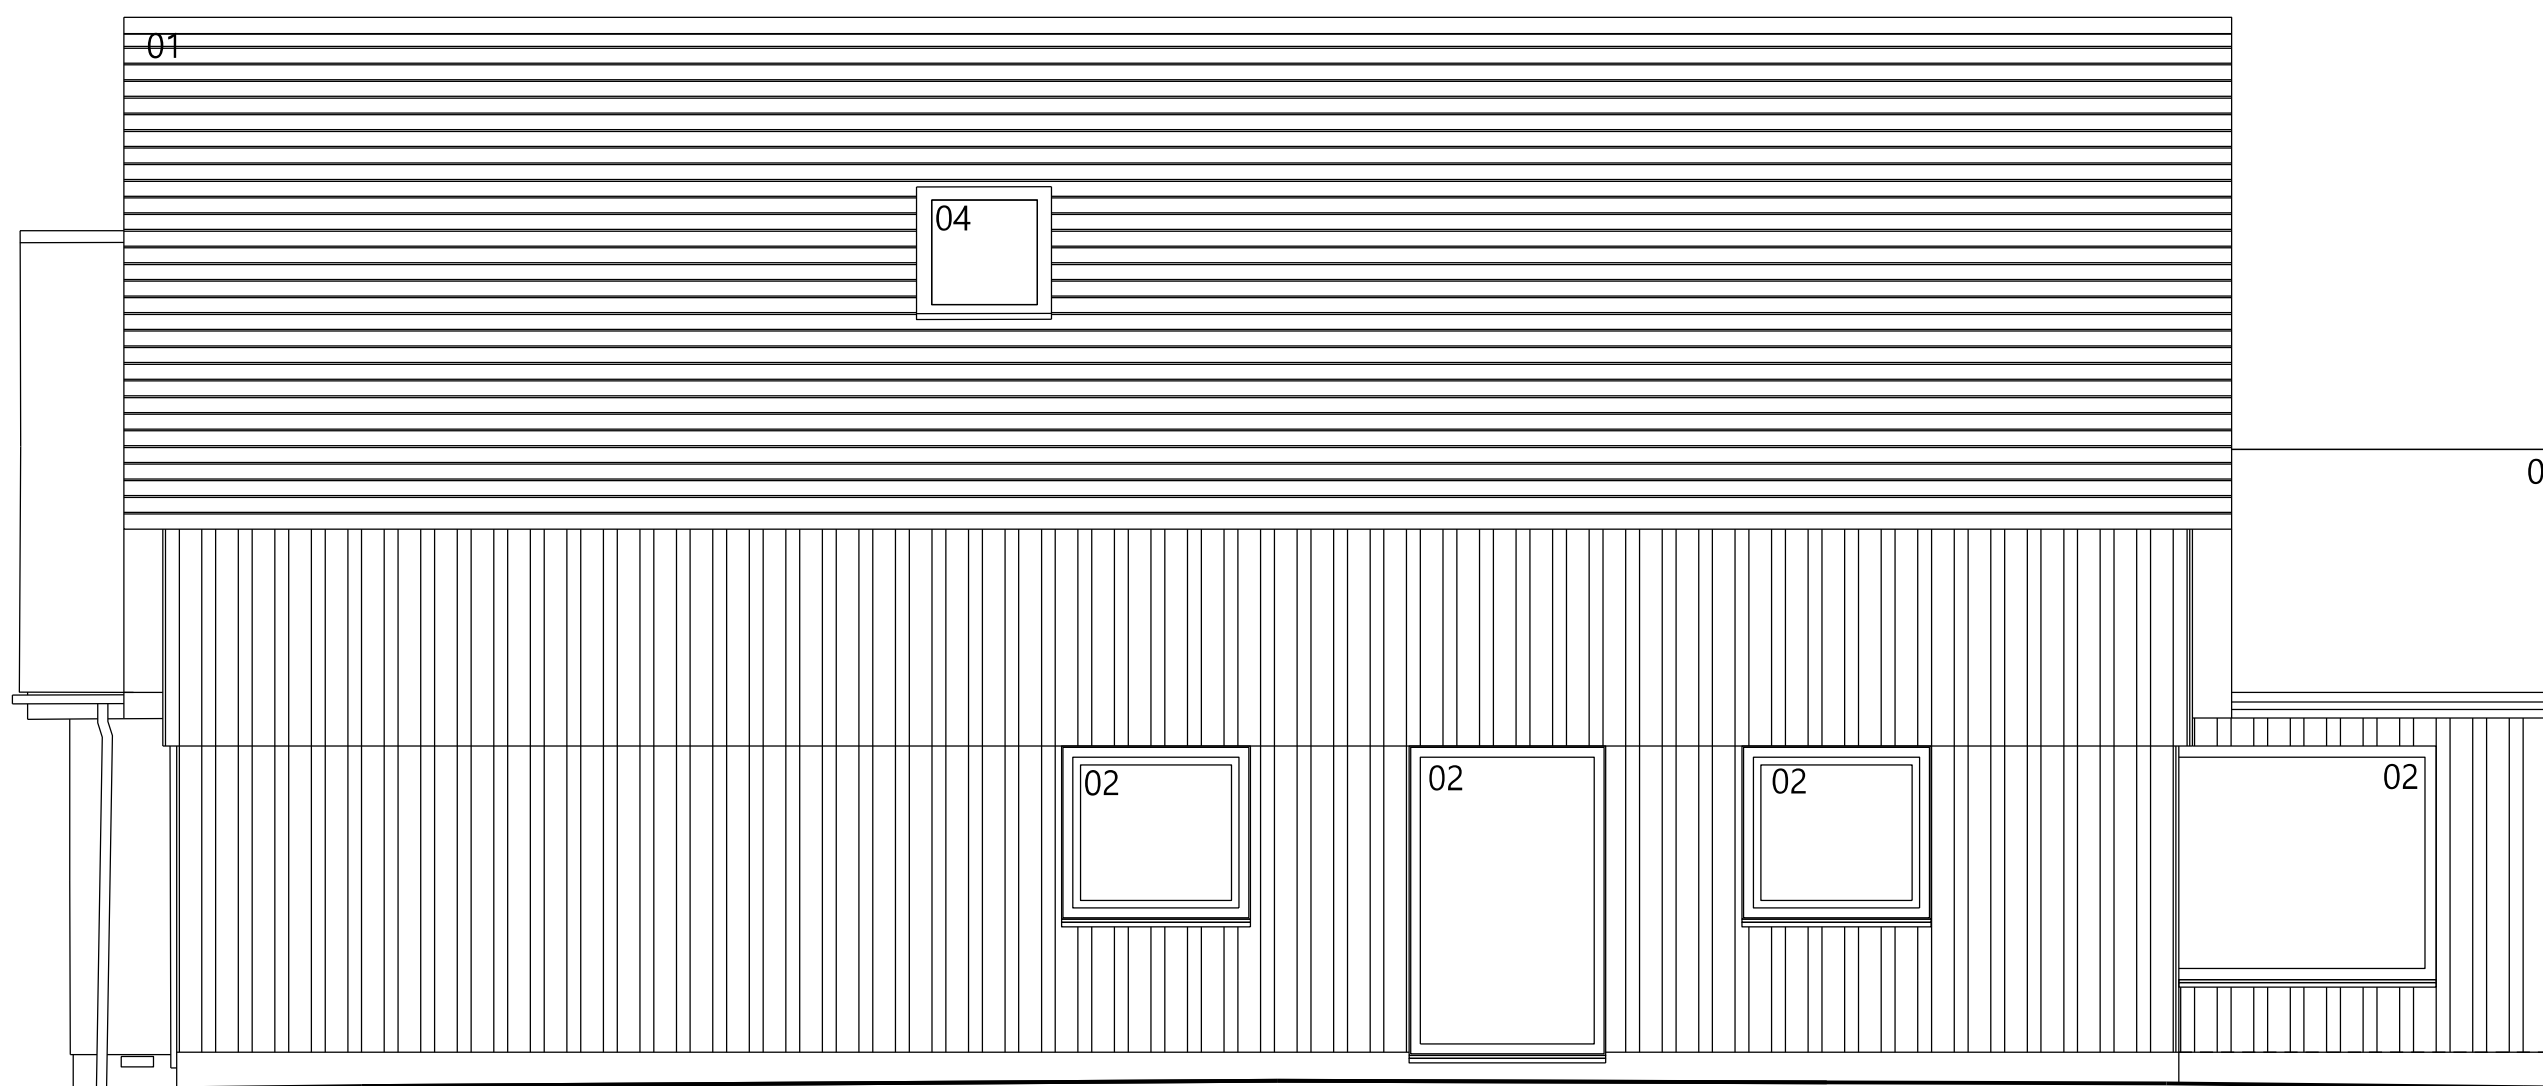

2 - SOUTH ELEVATION
SCALE 1:50 @ A1

 

SCALE BAR 1:50 @ A1 | 1:100 @ A3

CONTACT
WALKER HAY ARCHITECTS
Unit C11.5, Park Hall Business Centre
40 Martell Road, London, SE21 8EN
james@walkerhay.com | +44 (0)7775 563 897

INTELLECTUAL PROPERTY
This drawing is the property of Walker Hay Architects
and shall not be reproduced in whole or in part
without express written permission from the
originator. This drawing is copyright. Do not scale.

CLIENT
ANDREW LITTLEJOHNS

PROJECT
45 FROG HALL DRIVE

DRAWING
**PROPOSED
NORTH SOUTH
ELEVATIONS**

PROJECT NO.
1703

NORTH

SCALE
1:50 @ A1 | 1:100 @ A3

STATUS
PLANNING

REV
P1

DATE
31.12.24

FOR
PLANNING

DRAWN
JH

CHECKED
JH

DATE
31.12.24

DRAWING NUMBER
1703-PA-L-216

REVISION
P1

DRAWING KEY
01 CONCRETE ROOF TILES TO MATCH EXISTING
02 WINDOWS
03 DOORS
04 ROOFLIGHT
05 TIMBER CLADDING
06 OBSCURED GLASS