



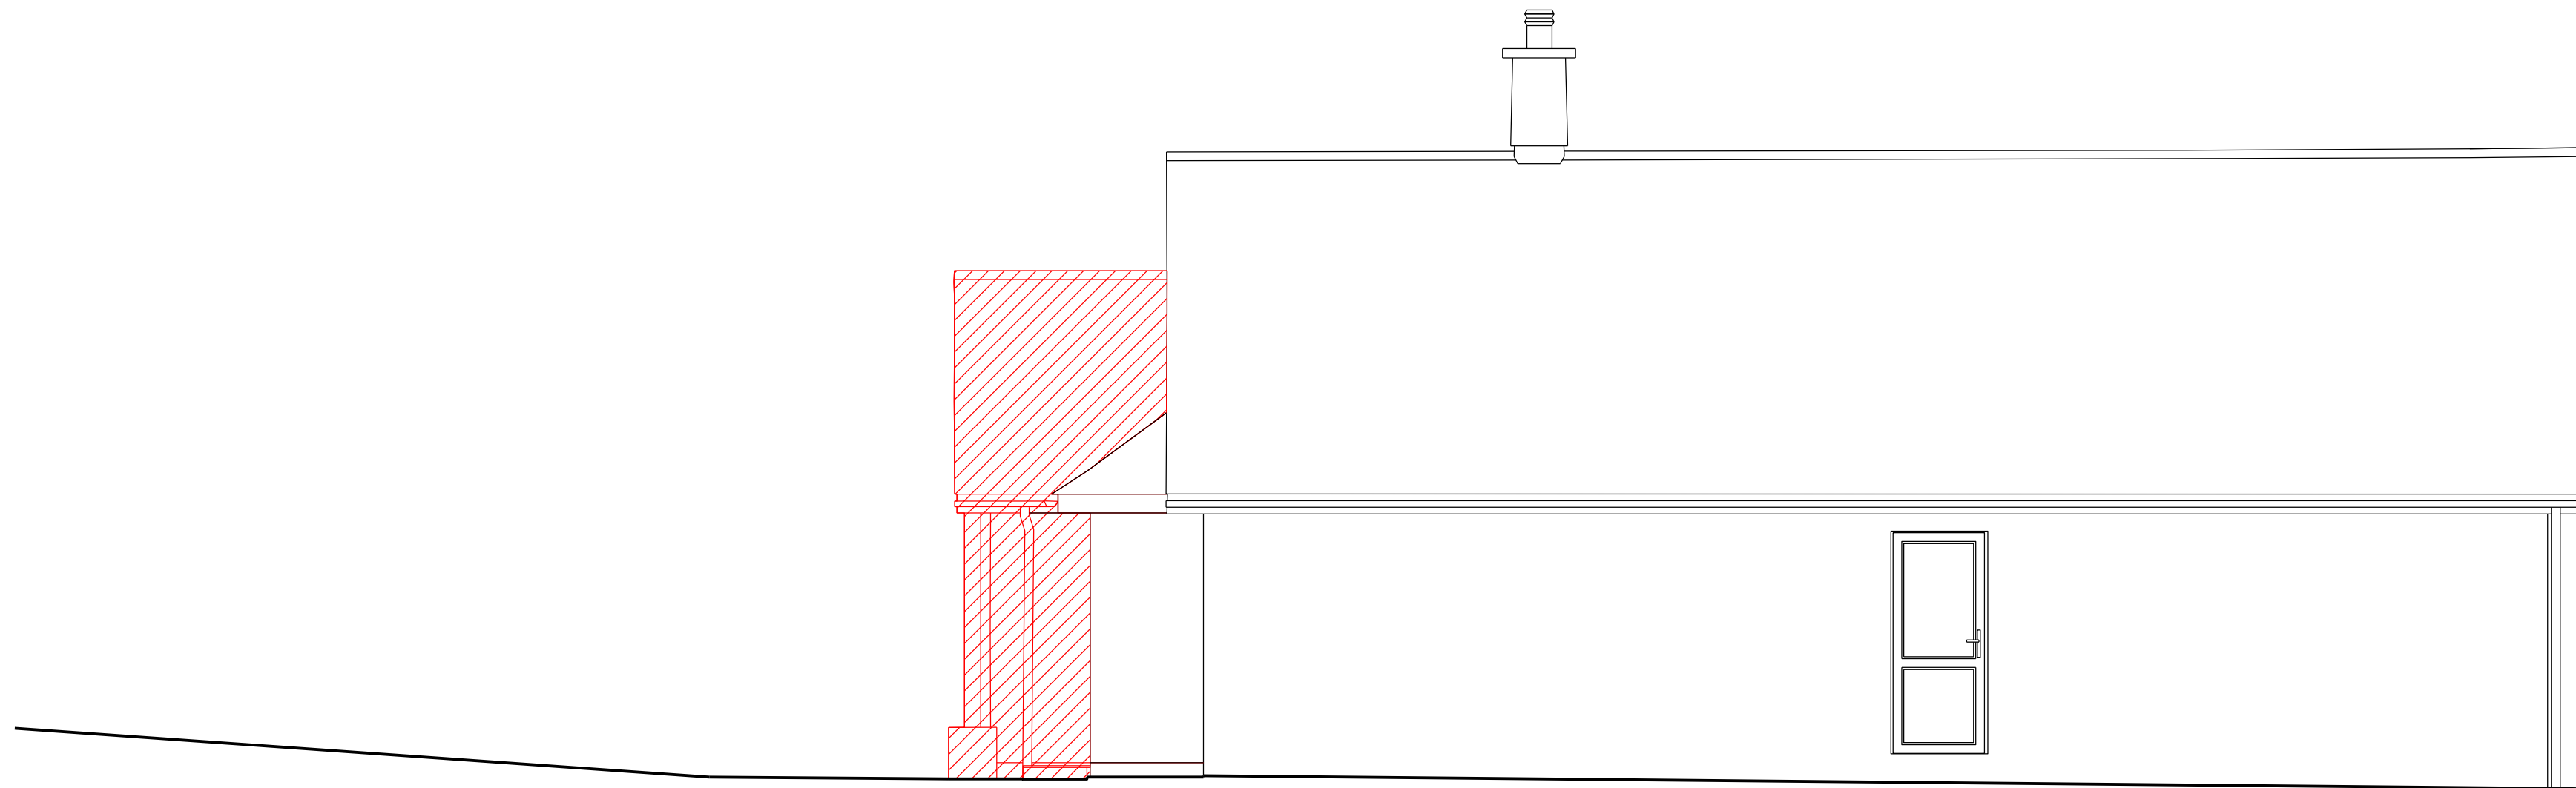

1 - NORTH ELEVATION
SCALE 1:50 @ A1

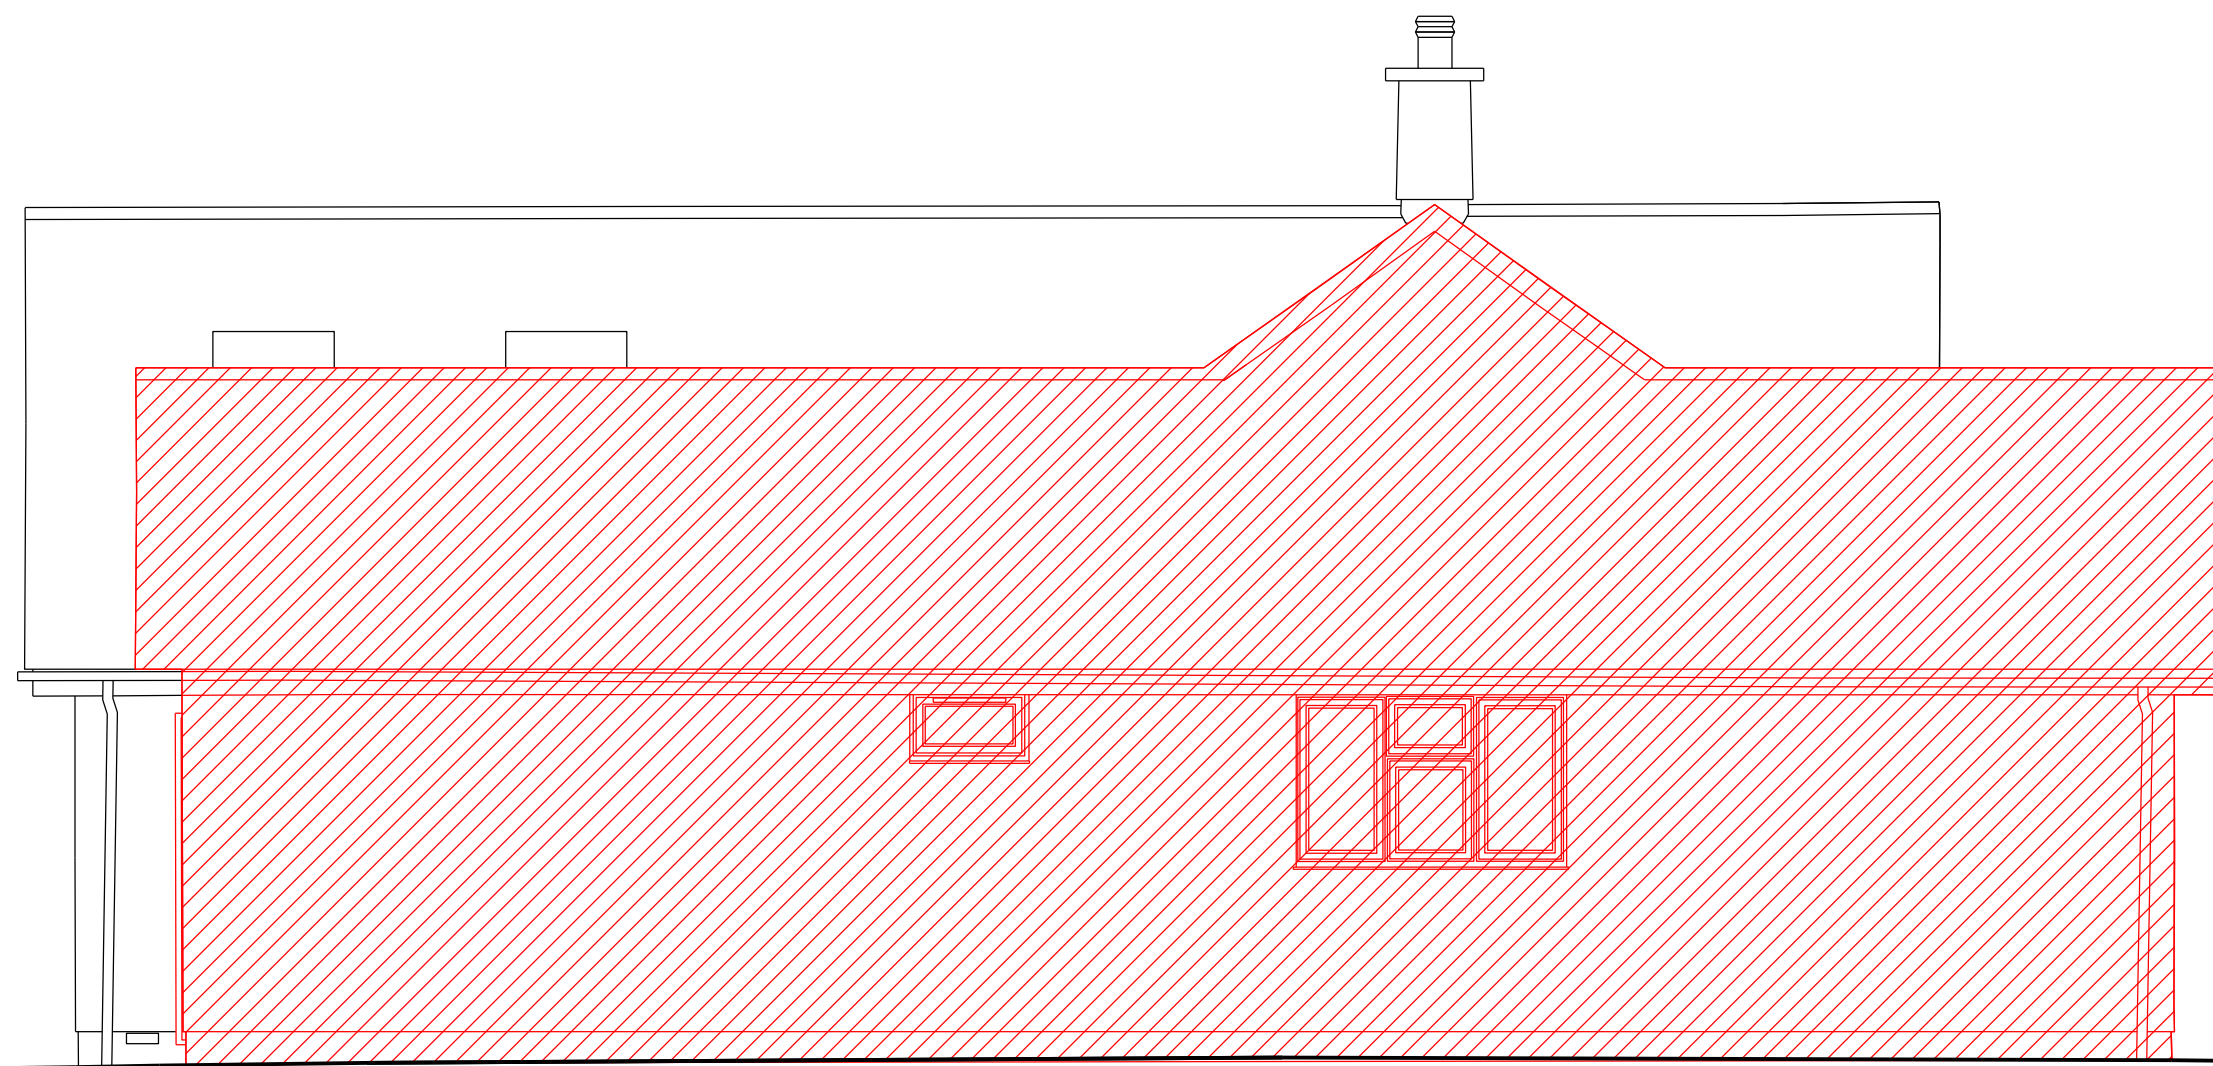

2 - SOUTH ELEVATION
SCALE 1:50 @ A1



SCALE BAR 1:50 @ A1 | 1:100 @ A3

CONTACT
WALKER HAY ARCHITECTS
Unit C11.5, Park Hall Business Centre
40 Martell Road, London, SE21 8EN
james@walkerhay.com / +44 (0)7775 563 897

CLIENT
ANDREW LITTLEJOHNS

DRAWING
**EXISTING
NORTH SOUTH
ELEVATIONS**

NORTH

REV
P1 DATE
31.12.24 FOR
PLANNING

DRAWING KEY



HATCH INDICATES EXISTING AREAS
TO BE CAREFULLY REMOVED

INTELLECTUAL PROPERTY
This drawing is the property of Walker Hay Architects
and shall not be reproduced in whole or in part
without express written permission from the
originator. This drawing is copyright. Do not scale.

PROJECT
45 FROG HALL DRIVE

PROJECT NO.
1703

SCALE
1:50 @ A1 | 1:100 @ A3

STATUS
PLANNING

DRAWN
JH CHECKED
JH DATE
31.12.24

DRAWING NUMBER
1703-PA-V-16

REVISION
P1