



HARE HATCH - SHEEPLANDS

LEGEND

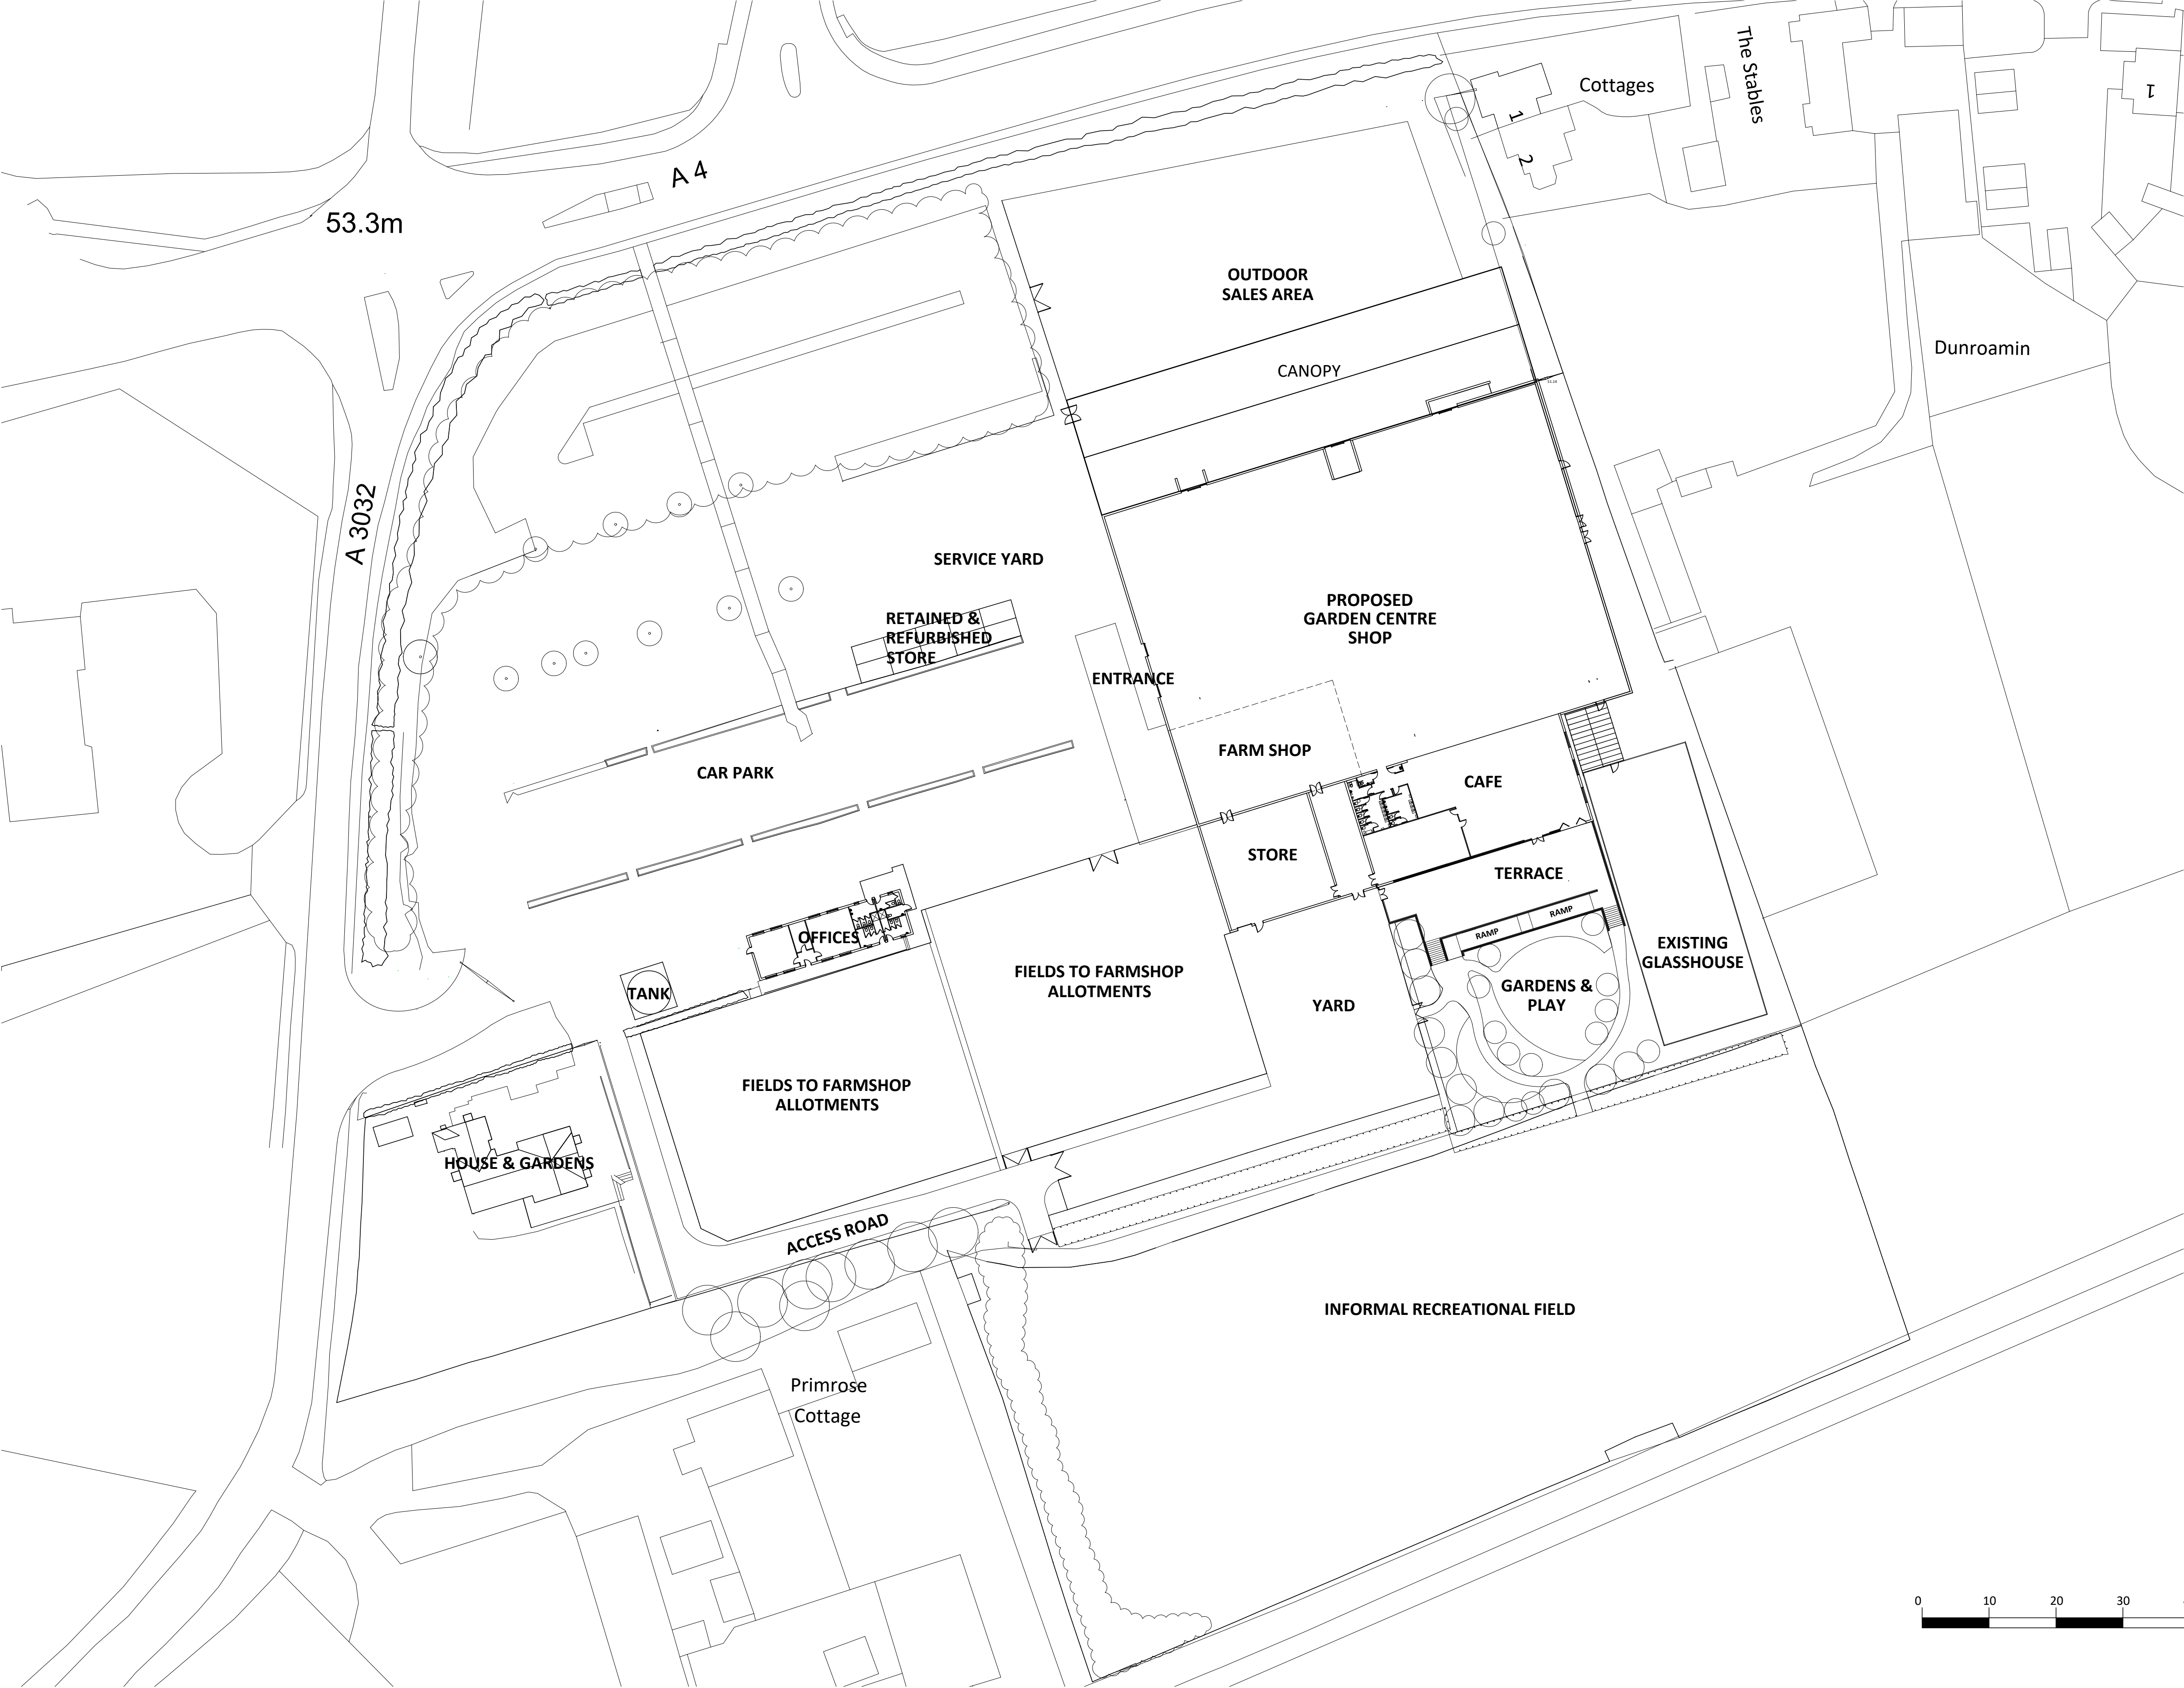

Proposed Floor Plan

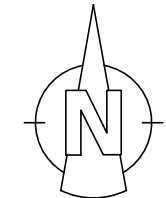

Based upon Ordnance Survey Digital Data with the permission of the controller of Her Majesty's Stationary Office.
Crown Copyright PleydellSmithyman Limited.

DRAWING STATUS: PLANNING	
PROJECT: HARE HATCH SHEEPLANDS	
CLIENT: HARE HATCH SHEEPLANDS	
TITLE: Proposed Floor Plan	
DATE: April 2025	DRAWN: MM
SCALE: 1:500 @ A1	CHECKED: PP
DRAWING N°: M07.188(c).D.017	REVISION: C

PleydellSmithyman

THIS DRAWING MAY NOT BE USED WITHOUT THE CONSENT OF:

PLEYDELL SMITHYMAN LIMITED
20a, THE WHARFAGE, IRONBRIDGE,
SHROPSHIRE, TF8 7NH.

TEL: 01952 433211
EMAIL: psl@pleydellsmithyman.co.uk
WEBSITE: www.pleydellsmithyman.co.uk