




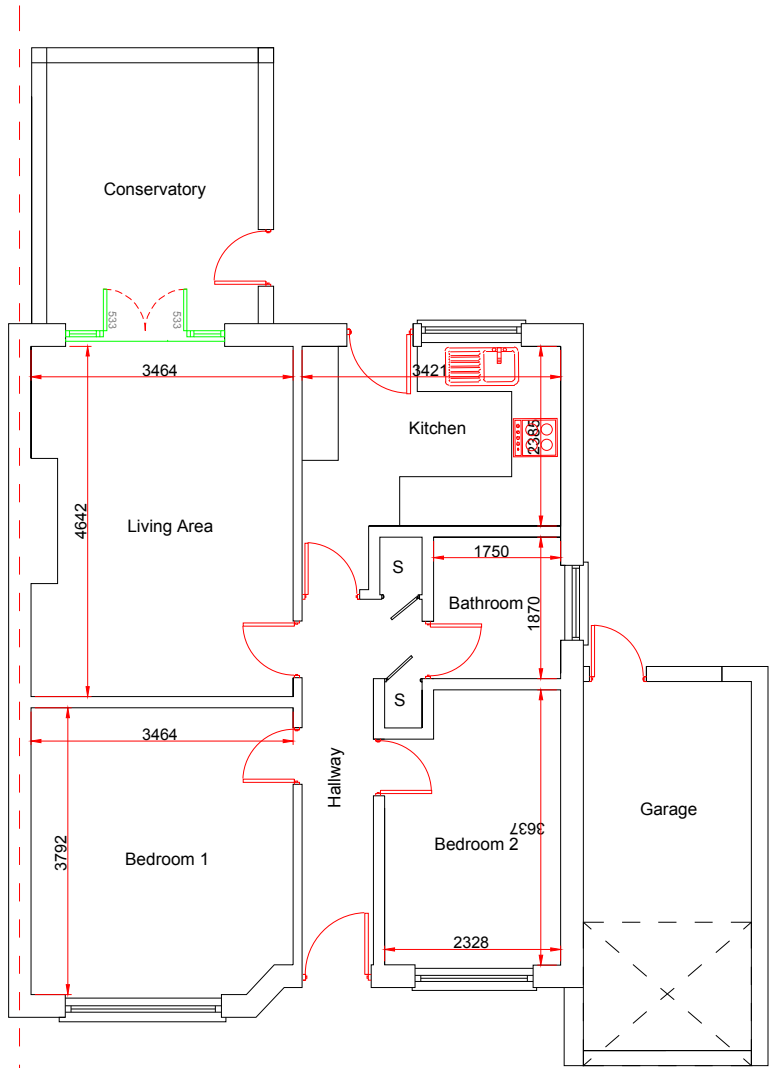


EXISTING Ground Floor Plan
Scale 1:100

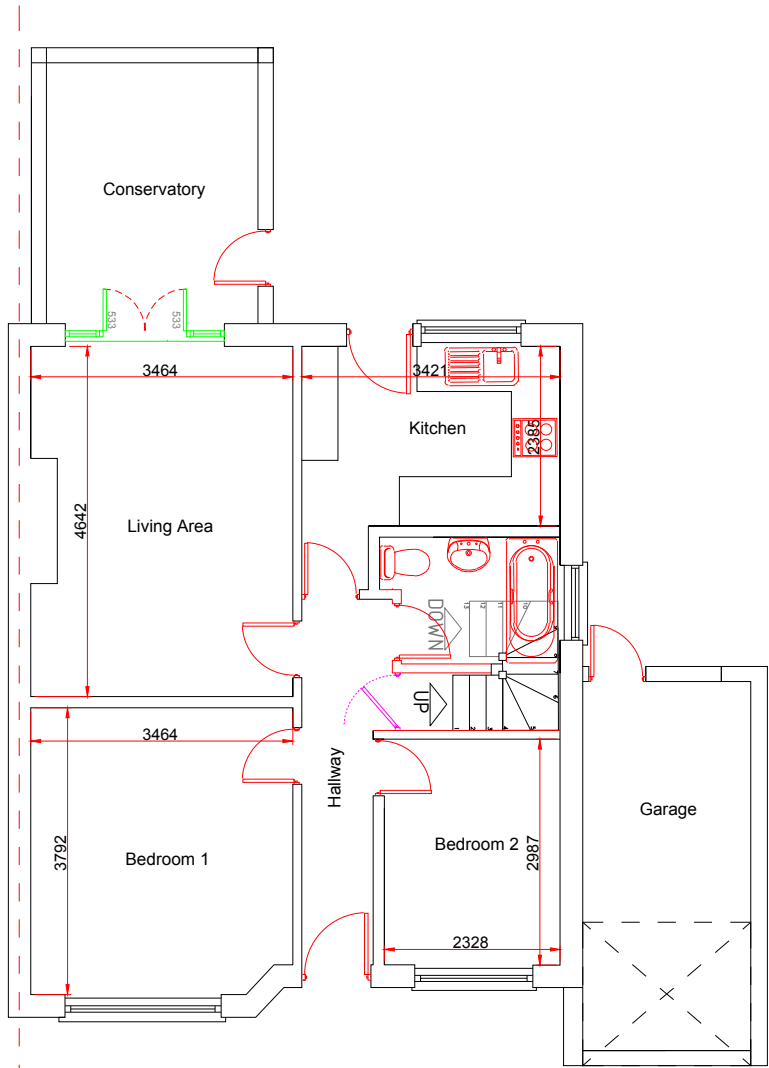

PROPOSED Ground Floor Plan
Scale 1:100

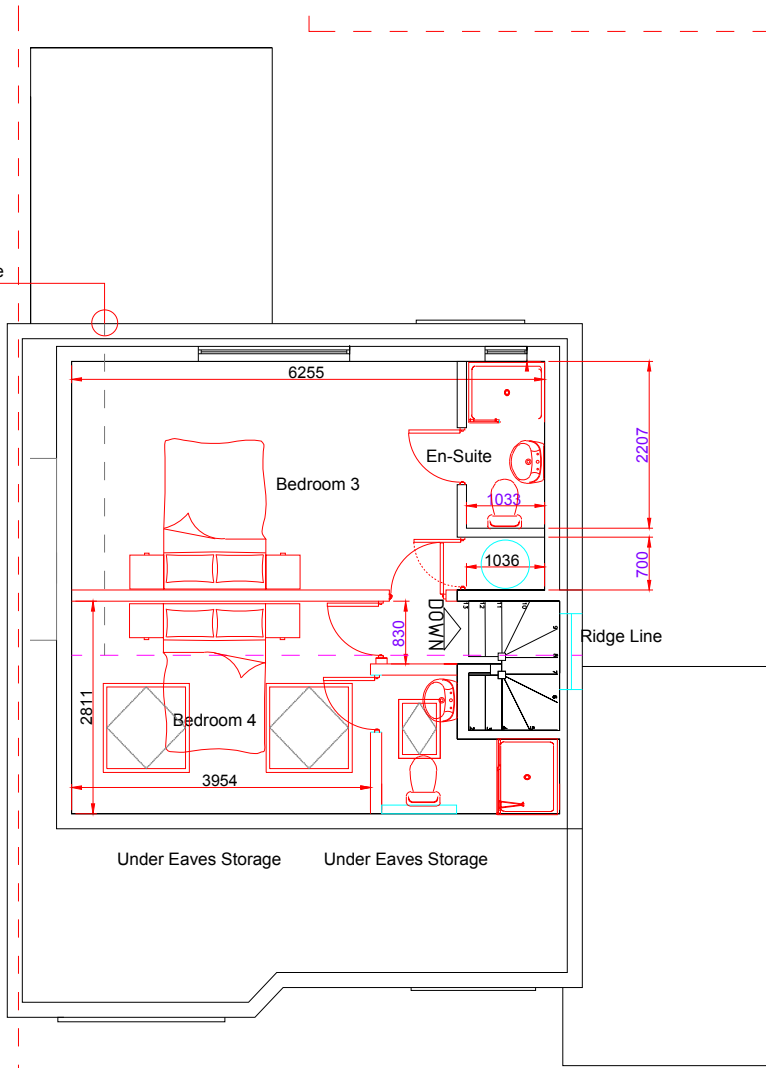

PROPOSED LOFT Floor Plan
Scale 1:100

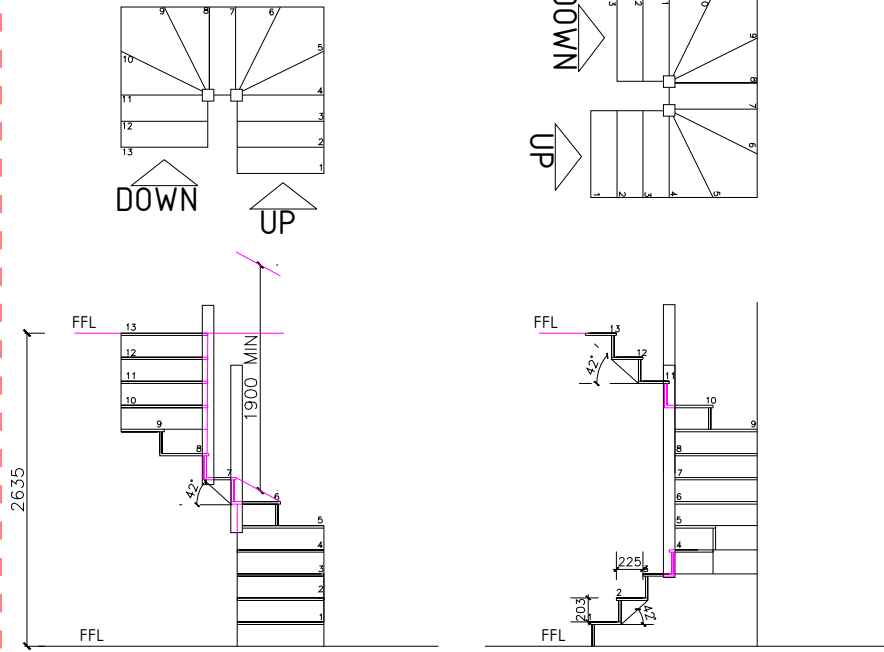

SCALE	DATE	AUTHOR	CHK'D
1:100 @ A3	10-MARCH-2024	abc	RK
JOB NO.	DRAWING NO.	REV	
CD0000-00	2	REV	
CLIENT REF	PROPOSEDDRAWINGS		

PERMITTED DEVELOPMENT

PROJECT

1:100 @ A3

SCALE BAR
M 1:100

0m 1m 5m